FED. ROAD DIV. No.	STATE	PROJECT No.	FISCAL YEAR	SHEET No.
3	FLA.	56506-2601		2

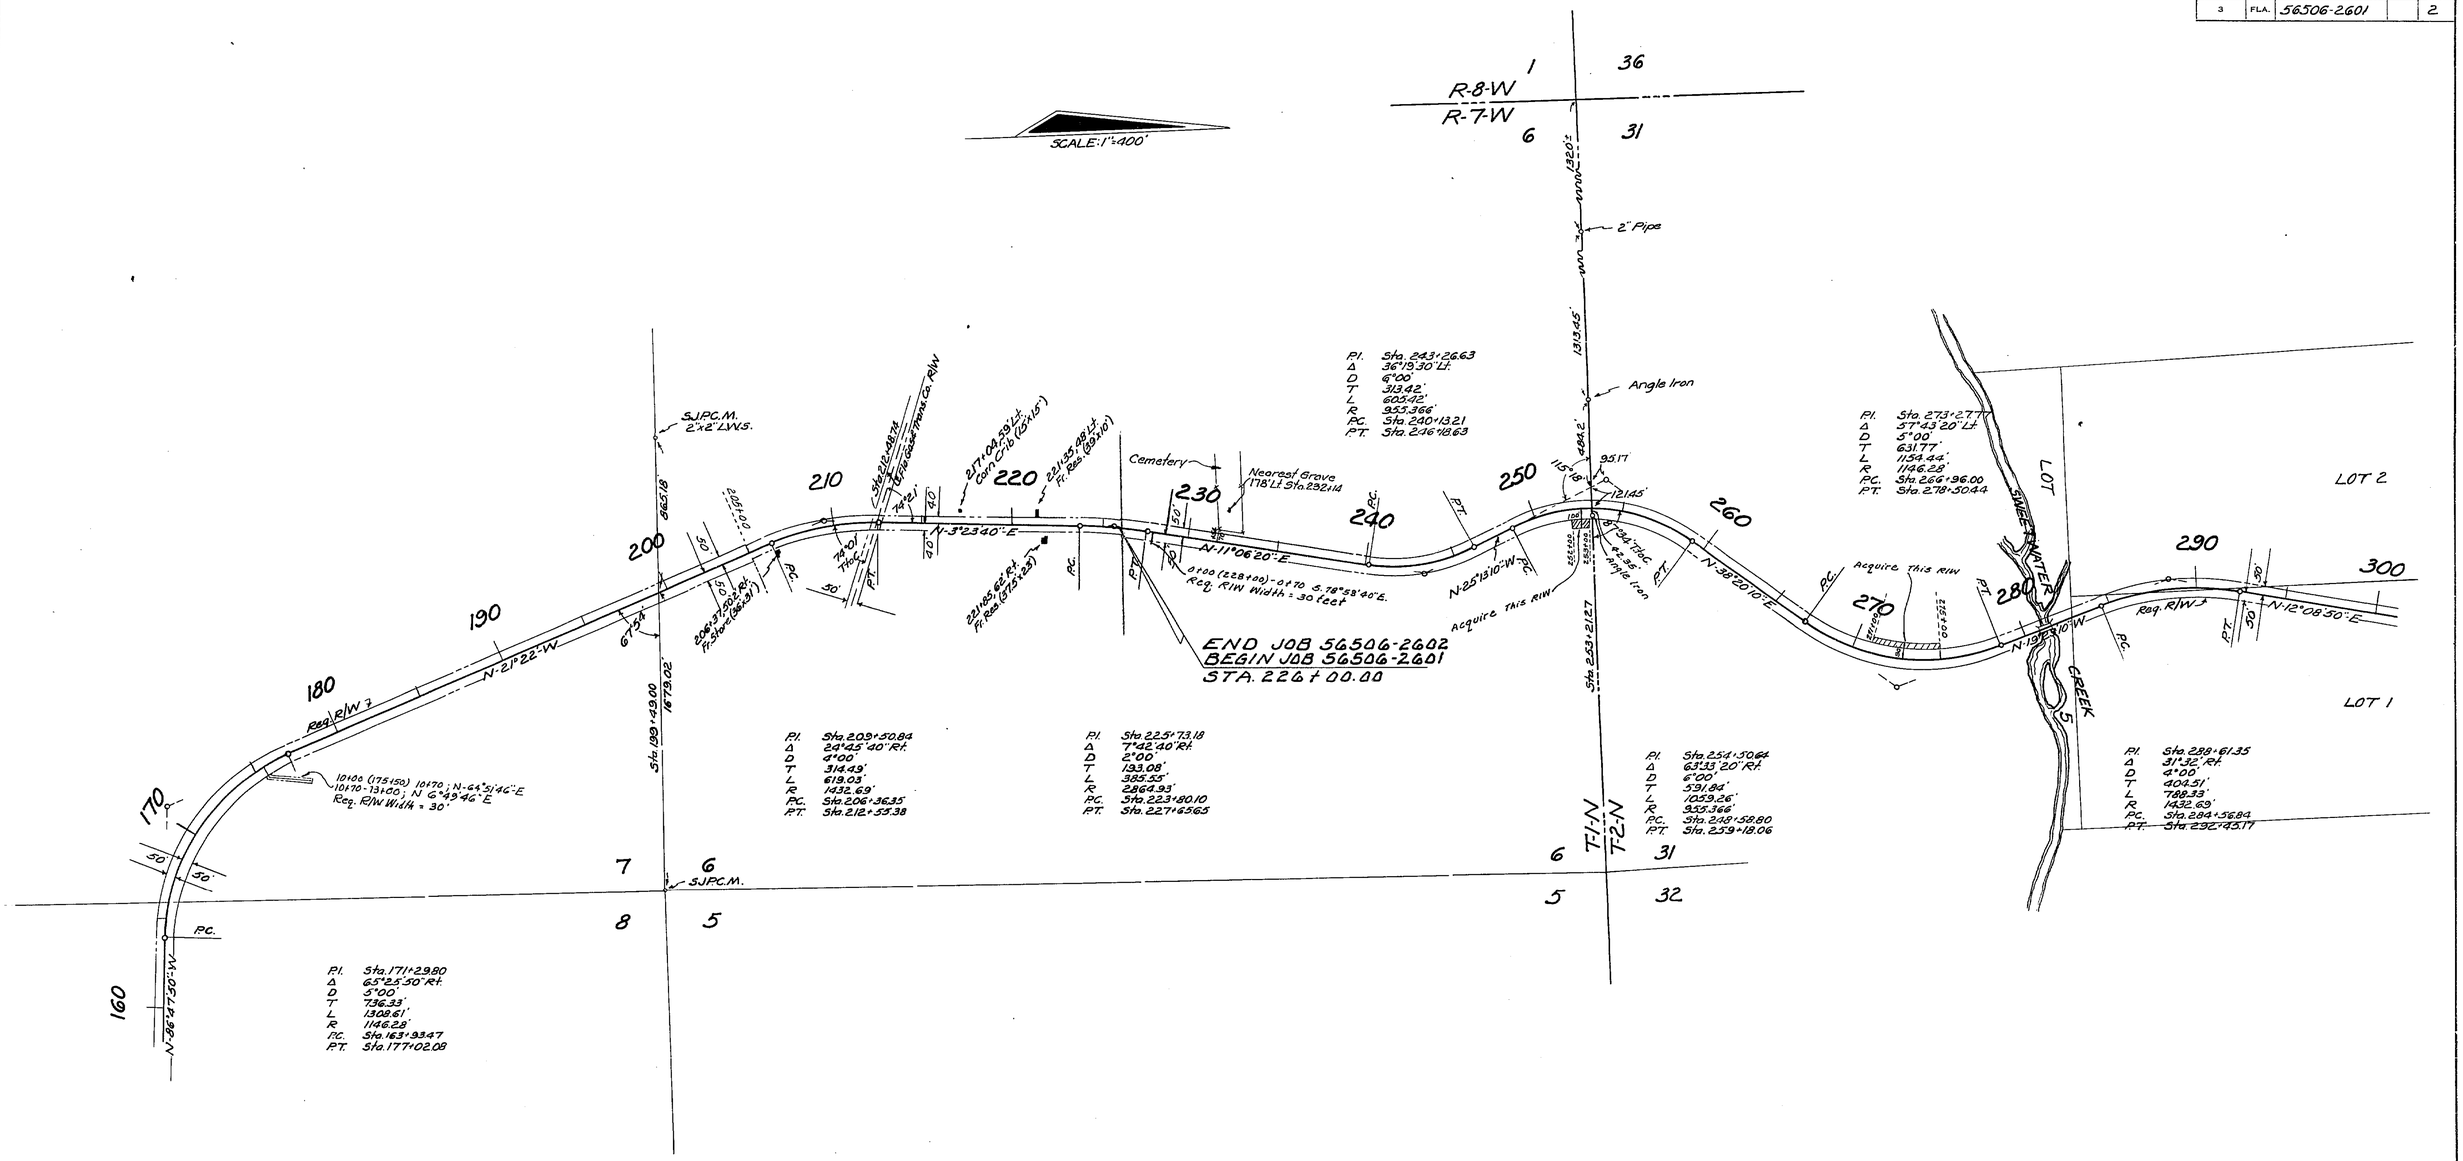

STATE OF FLORIDA
STATE ROAD DEPARTMENT

RIGHT OF WAY MAP

STATE ROAD No. 5-270 LIBERTY COUNTY

	By	Date	Approved By	Date
Drawn				
Traced	DFE.	11-7-63	District Engineer	
Checked				
Compared			Engineer of Rights of Way	
Indexed			State Highway Engineer	11-21-63

Revision	By	Date
Ditch	DV-MHC	2-15-68
Req. R/W	DFE-MHC	11-28-67
Begin & End Job	DMD-TGM	11-14-67
Add'l R/W	S.C.-T.D.W.	8-18-66
Ditch	H.R.-T.D.W.	2-27-66

SECTION 56506-2601 & 2602 SHEET 2 OF 3

SWEETWATER ROAD

FED. ROAD DIV. No.	STATE	PROJECT No.	FISCAL YEAR	SHEET No.
3	FLA.	56506-2601		3

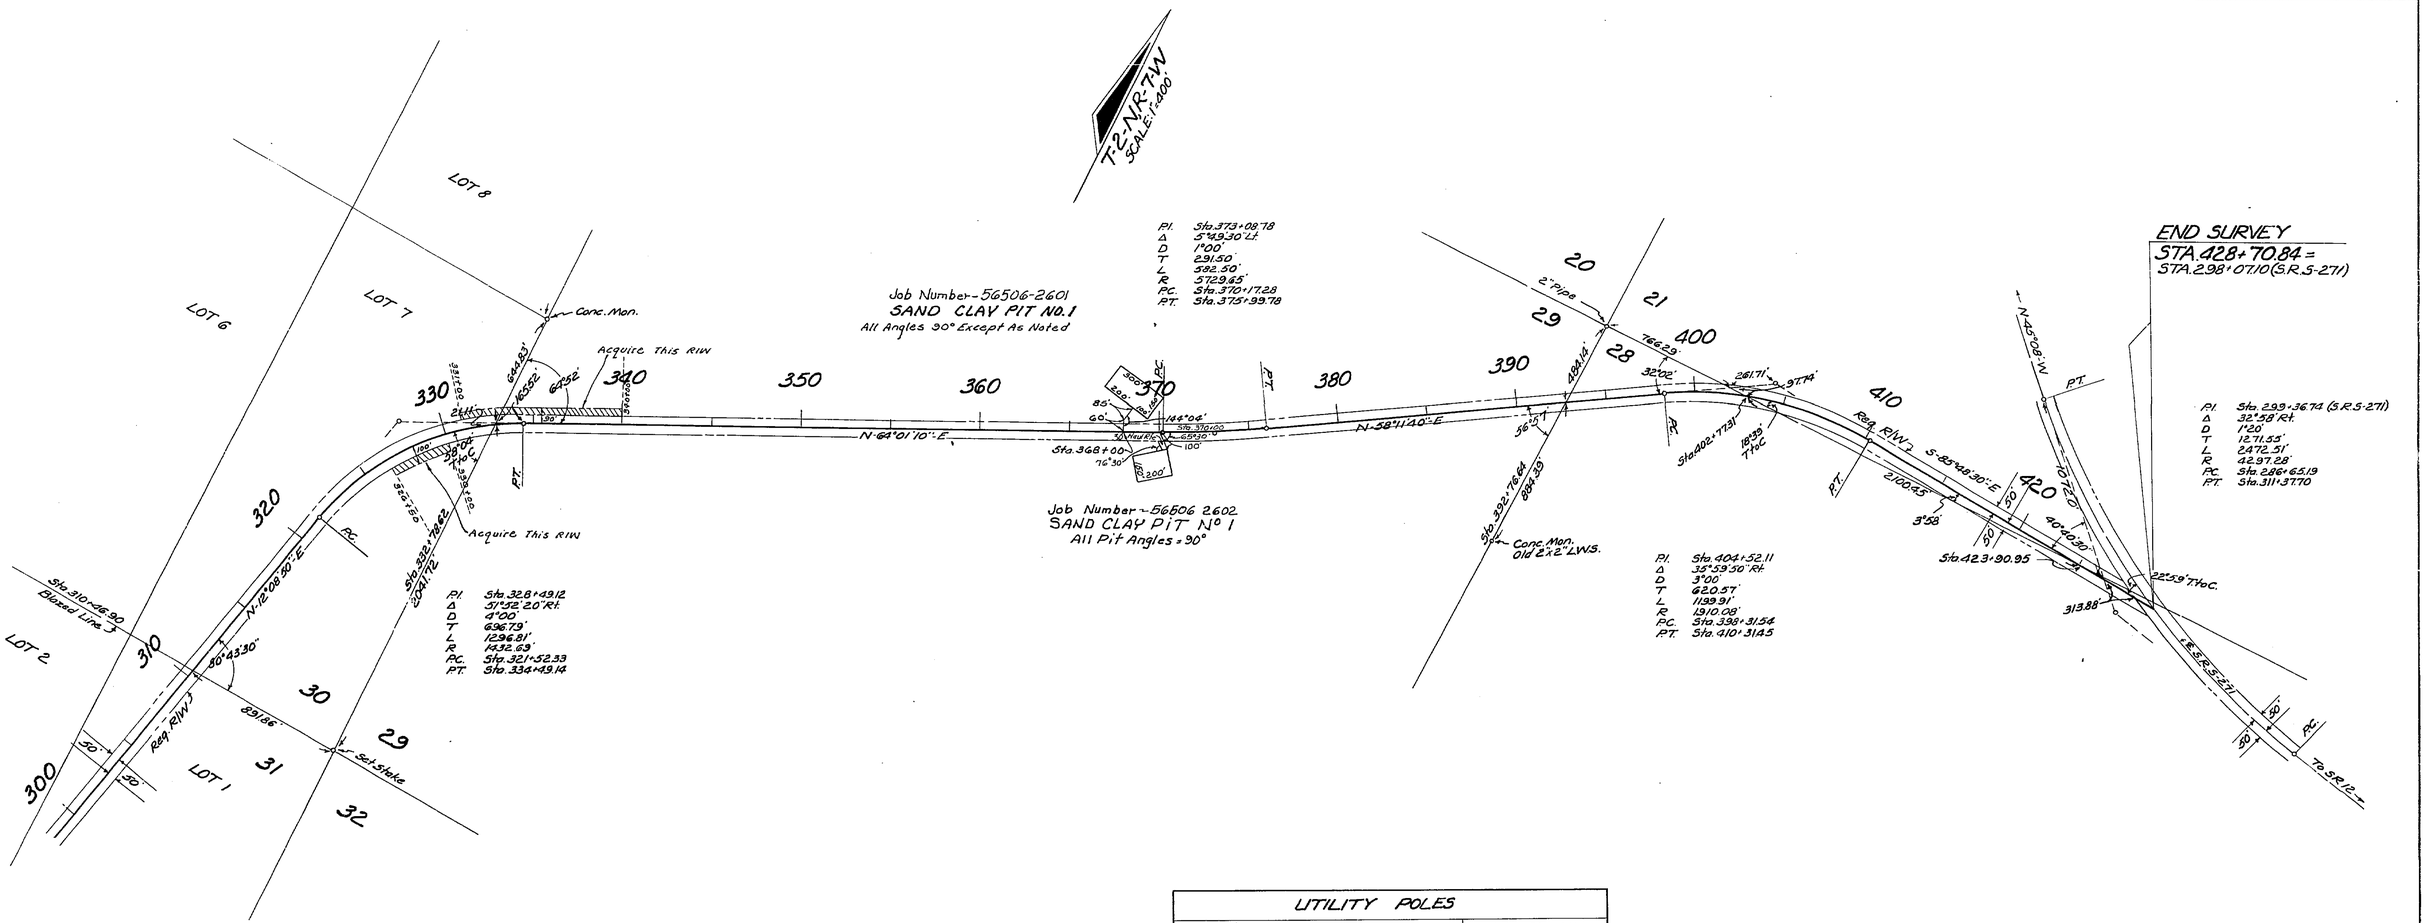

UTILITY POLES

POWER						TELEPHONE		
STA.	RT.	LT.	STA.	RT.	LT.	STA.	RT.	LT.
24+02	16.5'		167+56		46'	20+34		30'
29+01	16'		183+27		2'	426+98		30'
34+30	16'		188+32.5		7'			
39+30	15'		193+36	5'				
44+36	16'		198+40	19'				
49+37	15'		203+40	32'				
54+42	15'		207+42	38'				
58+54	15'		211+36		34'			
63+58	15'		215+11		24'			
68+56	14'		219+75		19'			
73+71	14'		220+75	46'				
79+76	13'		221+10		37'			
83+78	19'		223+78		16'			
87+30	17'		228+78		34'			
91+30	18'		233+90		16'			
96+80	16'		237+15		7'			
101+80	15'		240+95	9'				
106+77	14'		245+57	21'				
111+80	14'		245+62		27'			
115+77	11'		427+62	16'				
119+78	8'							
123+81	10'							
128+31	16'							
133+58	17'							
138+65	17'							
143+64	17'							
148+64	17'							
153+68	16'							
158+68	16'							
163+70	15'							
Owner: Talquin Elec. Coop. Quincy, Fla.						Owner: St. Joseph Tele. Co. Port St. Joe, Fla.		

REVISION	BY	DATE
Sand-Clay Pit #1	DV-MHC	2-28-68
Add'l. R/W	S.C.-T.O.W.	8-18-69
SAND CLAY PIT	J.O.-T.O.W.	3-3-69

STATE OF FLORIDA
STATE ROAD DEPARTMENT

RIGHT OF WAY MAP

STATE ROAD No. S-270 LIBERTY COUNTY

	BY	DATE	APPROVED BY	DATE
DRAWN				
TRACED	D.F.E.	11-7-63	DISTRICT ENGINEER	
CHECKED				
COMPARED			ENGINEER OF RIGHTS OF WAY	
INDEXED			STATE HIGHWAY ENGINEER	11-21-63

SECTION 56506-2601 SHEET 3 OF 3

SWEETWATER ROAD