FED. ROAD DIV. No.	STATE	SEC. AND JOB No.	FISCAL YEAR	SHEET No.	TOTAL SHEETS
3	FLA.	5651-150	'50	1	1

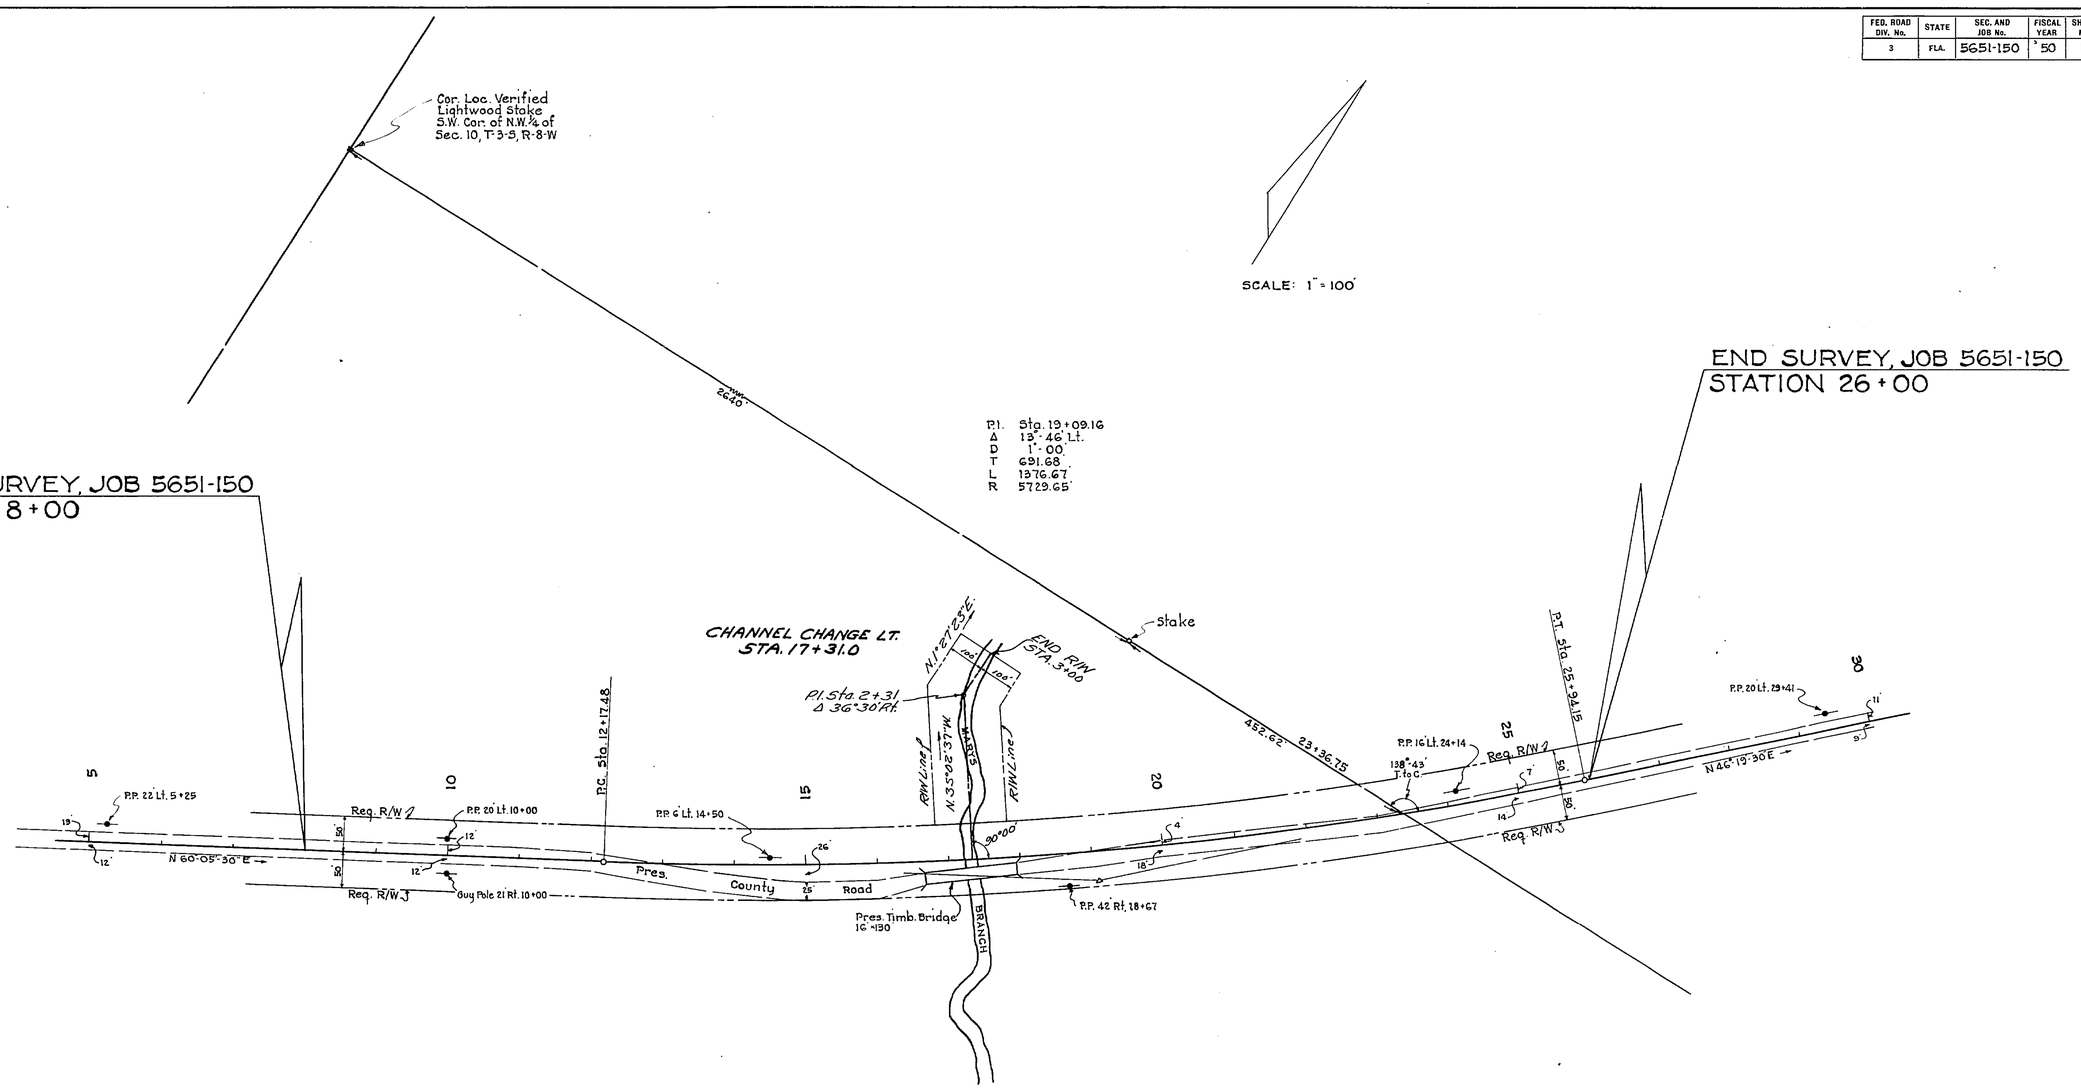

REQUIRED R/W WIDTH

50' RT. & LT. OF ℄ FROM BEGIN. TO END OF SURVEY.

TABULATION OF DEEDS IN FILE

S.R.D. No.	GRANTOR	INSTRUMENT	DATE OF EXEC.	RECORDED BOOK	PAGE	CLERKS NO.	REMARKS
1							
2							
3		Void: See S.R.D. #6 + 7					
4							
5							
6							
7							
8							
9							
10							
11							
12							

STATE OF FLORIDA
STATE ROAD DEPARTMENT

RIGHT OF WAY MAP

SECTION No. 5651-150

ROAD No. S-379 LIBERTY COUNTY

SCALE 1"=	NAMES	DATES	APPROVED BY
DRAWN	W.P.	10-2-50	DIVISION ENGINEER
TRACED	W.P.	10-2-50	
INDEXED			STATE HIGHWAY ENGINEER
REVISED		10-5-50	
REVISED			