FED. ROAD DIV. No.	STATE	SEC. AND JOB No.	FISCAL YEAR	SHEET No.	TOTAL SHEETS
3	FLA.	5655-151	55	1	1

36

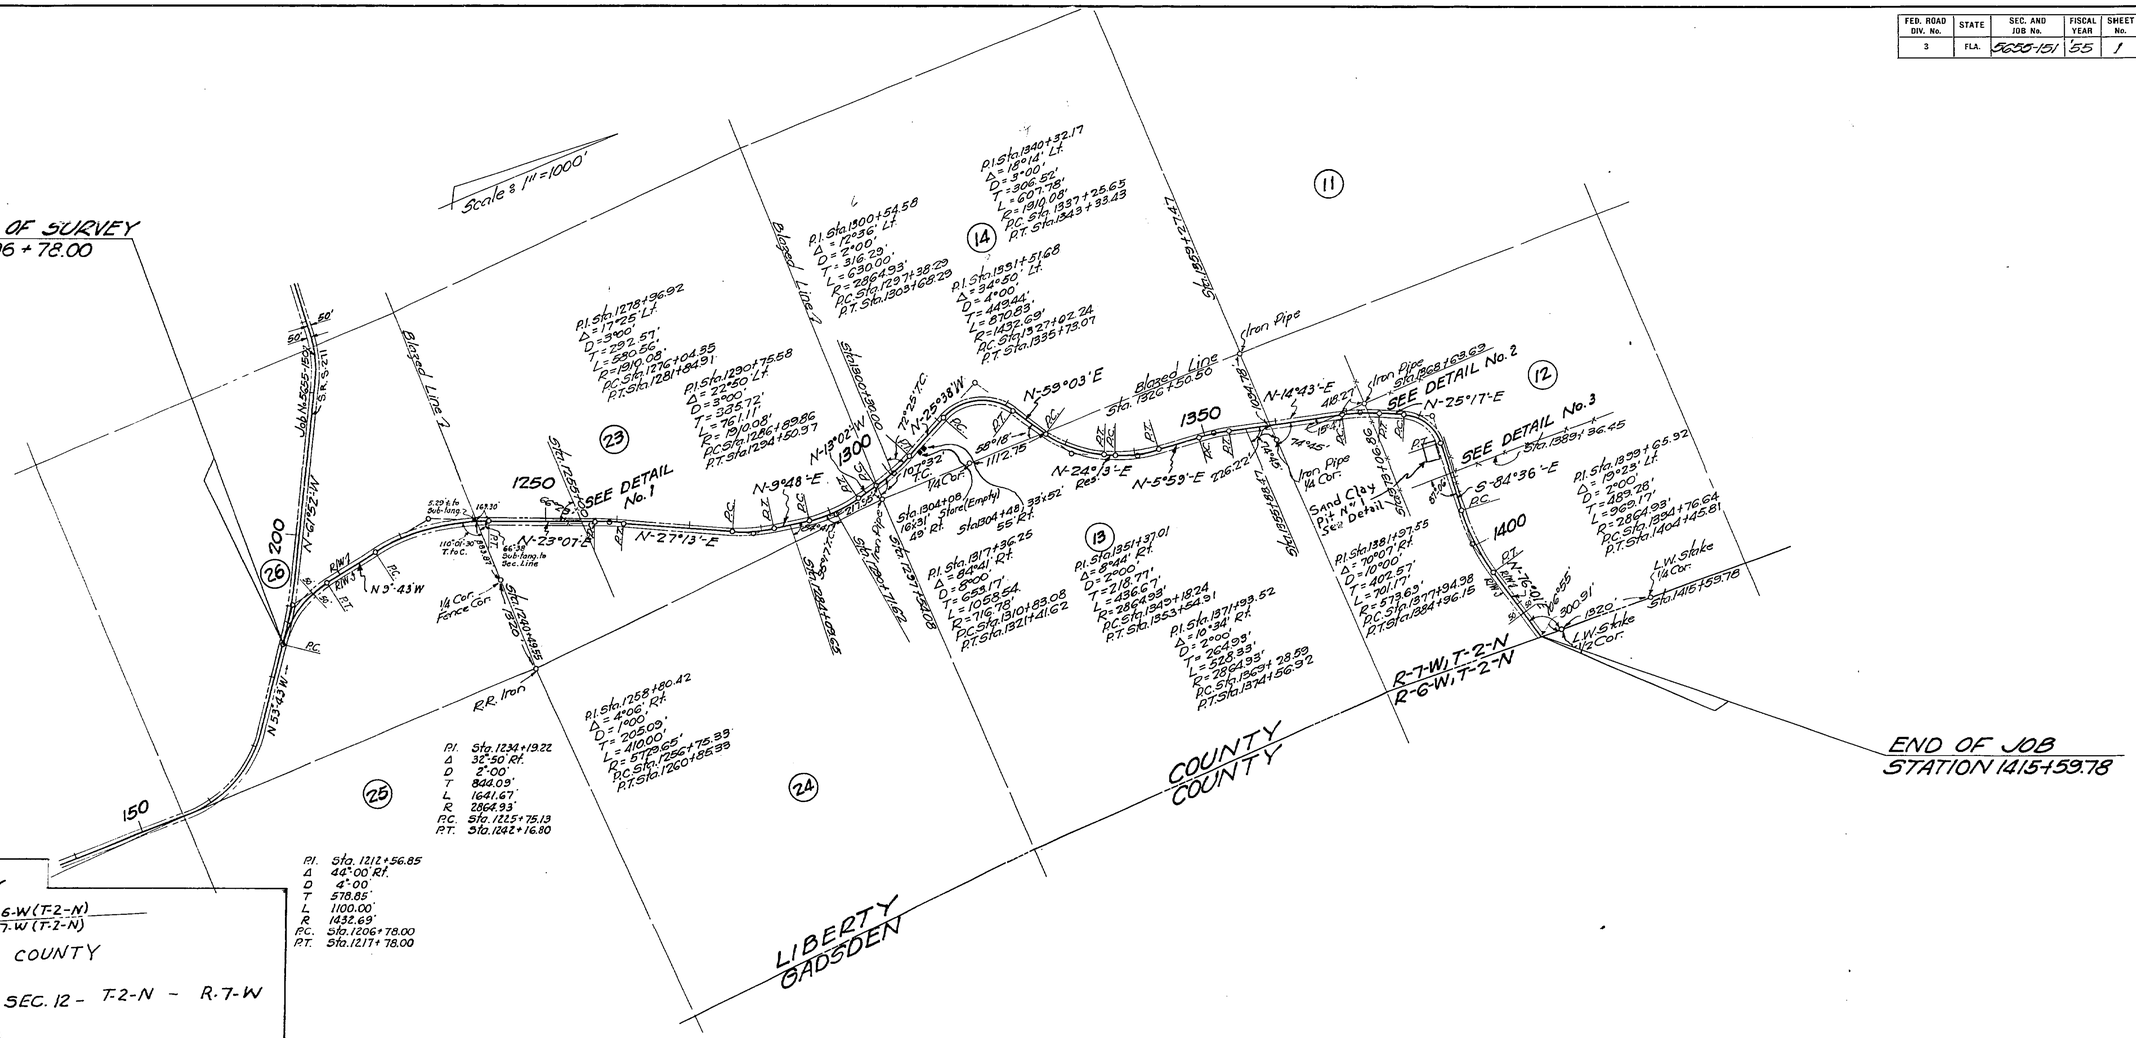

REQUIRED RIGHT OF WAY
50' Rt. & Lt. from Beginning to End of Job.

STATE OF FLORIDA
STATE ROAD DEPARTMENT

RIGHT OF WAY MAP

SECTION No. 5655-151

ROAD No. S-270 LIBERTY COUNTY

SCALE 1"=1000'	NAMES	DATES	APPROVED BY
DRAWN	J.L.W.	12-20-54	
TRACED	B.B.	1-4-55	DIVISION ENGINEER
INDEXED			
REVISED	W.P.	1-27-55	STATE HIGHWAY ENGINEER
REVISED		12-21-55	Deputy