FED. ROAD DIV. No.	STATE	SEC. AND JOB No.	FISCAL YEAR	SHEET No.	TOTAL SHEETS
3	FLA.		'55	1	1

38

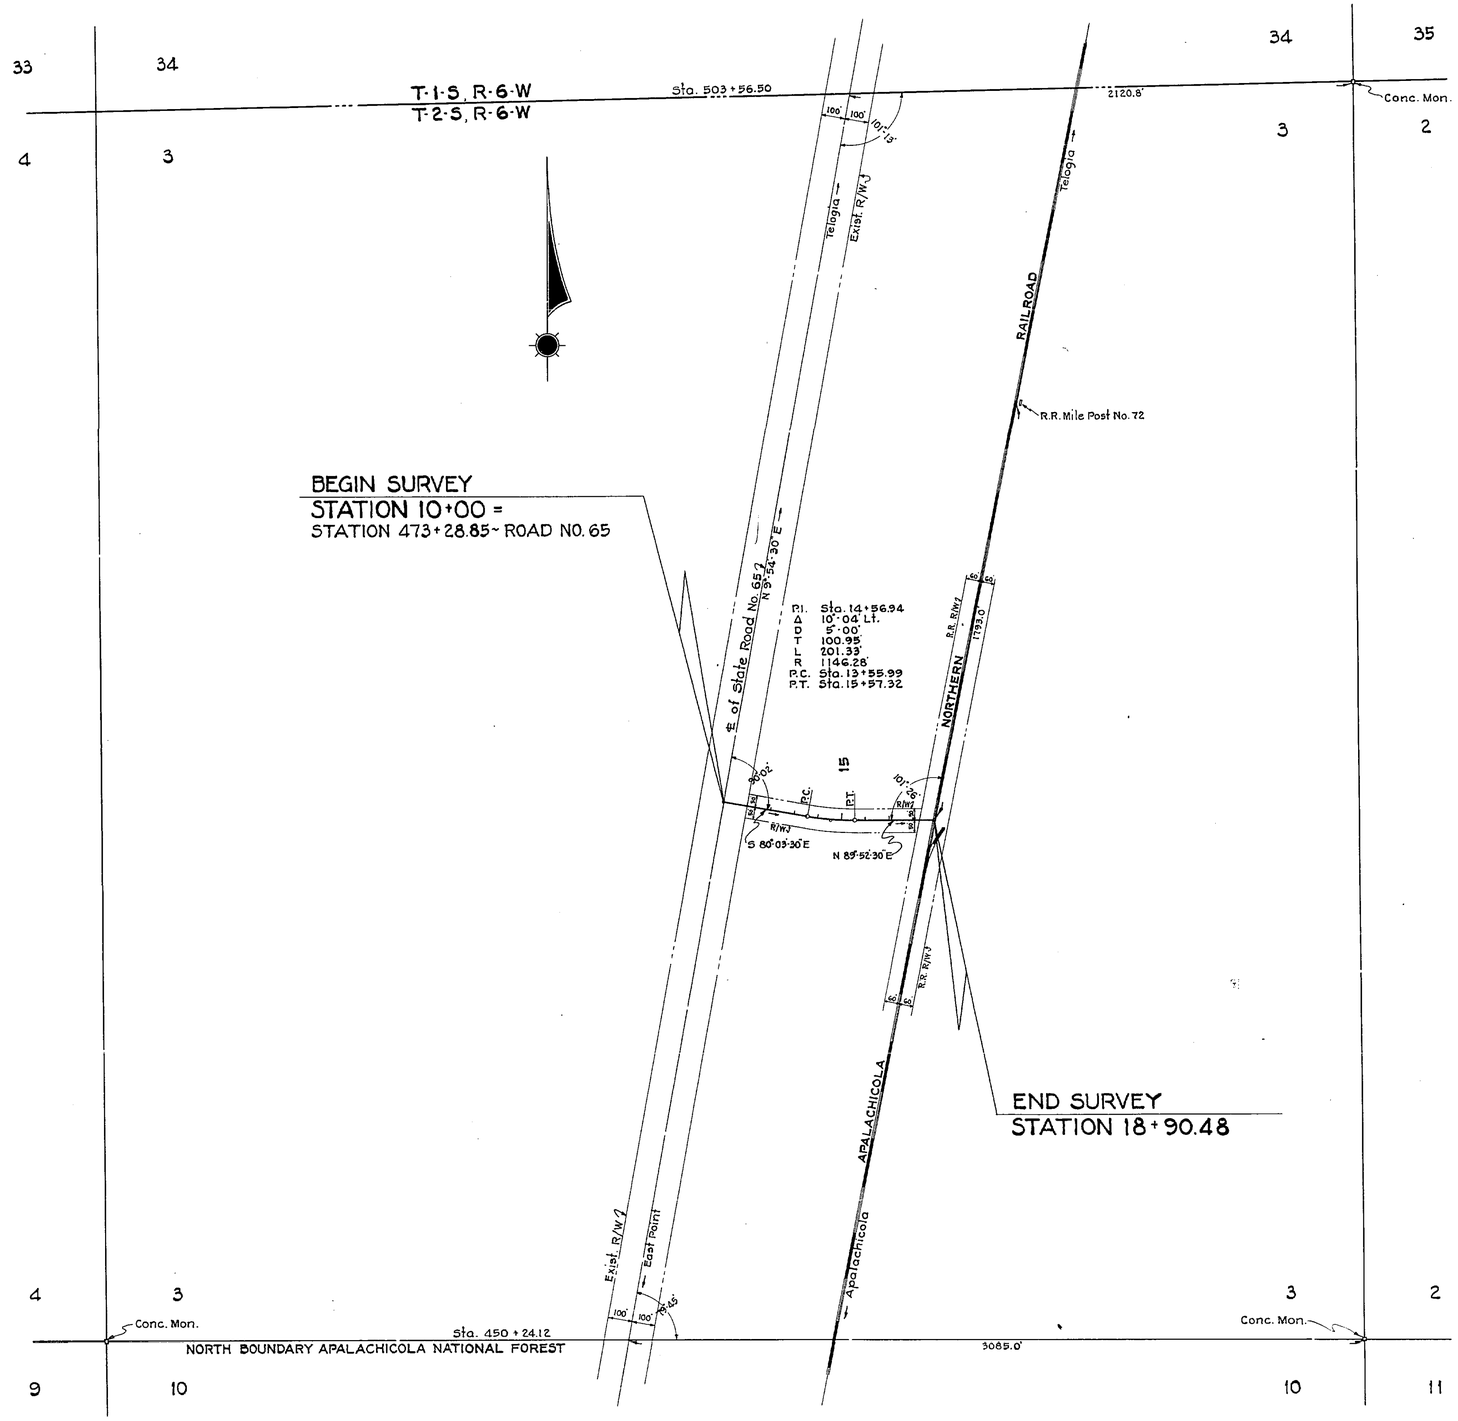

REQUIRED R/W WIDTH

50' RT. & LT. OF ℄ FROM BEGINNING TO END OF JOB.

STATE OF FLORIDA
STATE ROAD DEPARTMENT

RIGHT OF WAY MAP

SECTION No. 5657-156

ROAD No. COUNTY ROAD LIBERTY COUNTY

SCALE 1" = 300'	NAMES	DATES	APPROVED BY
DRAWN	W.P.	11-22-55	
TRACED	W.P.	11-22-55	DIVISION ENGINEER
INDEXED			
REVISED			STATE HIGHWAY ENGINEER
REVISED			