FED. ROAD DIV. NO.	STATE	SEC. AND JOB NO.	FISCAL YEAR	SHEET NO.	TOTAL SHEETS
3	FLA.	56590-	'58	1	1

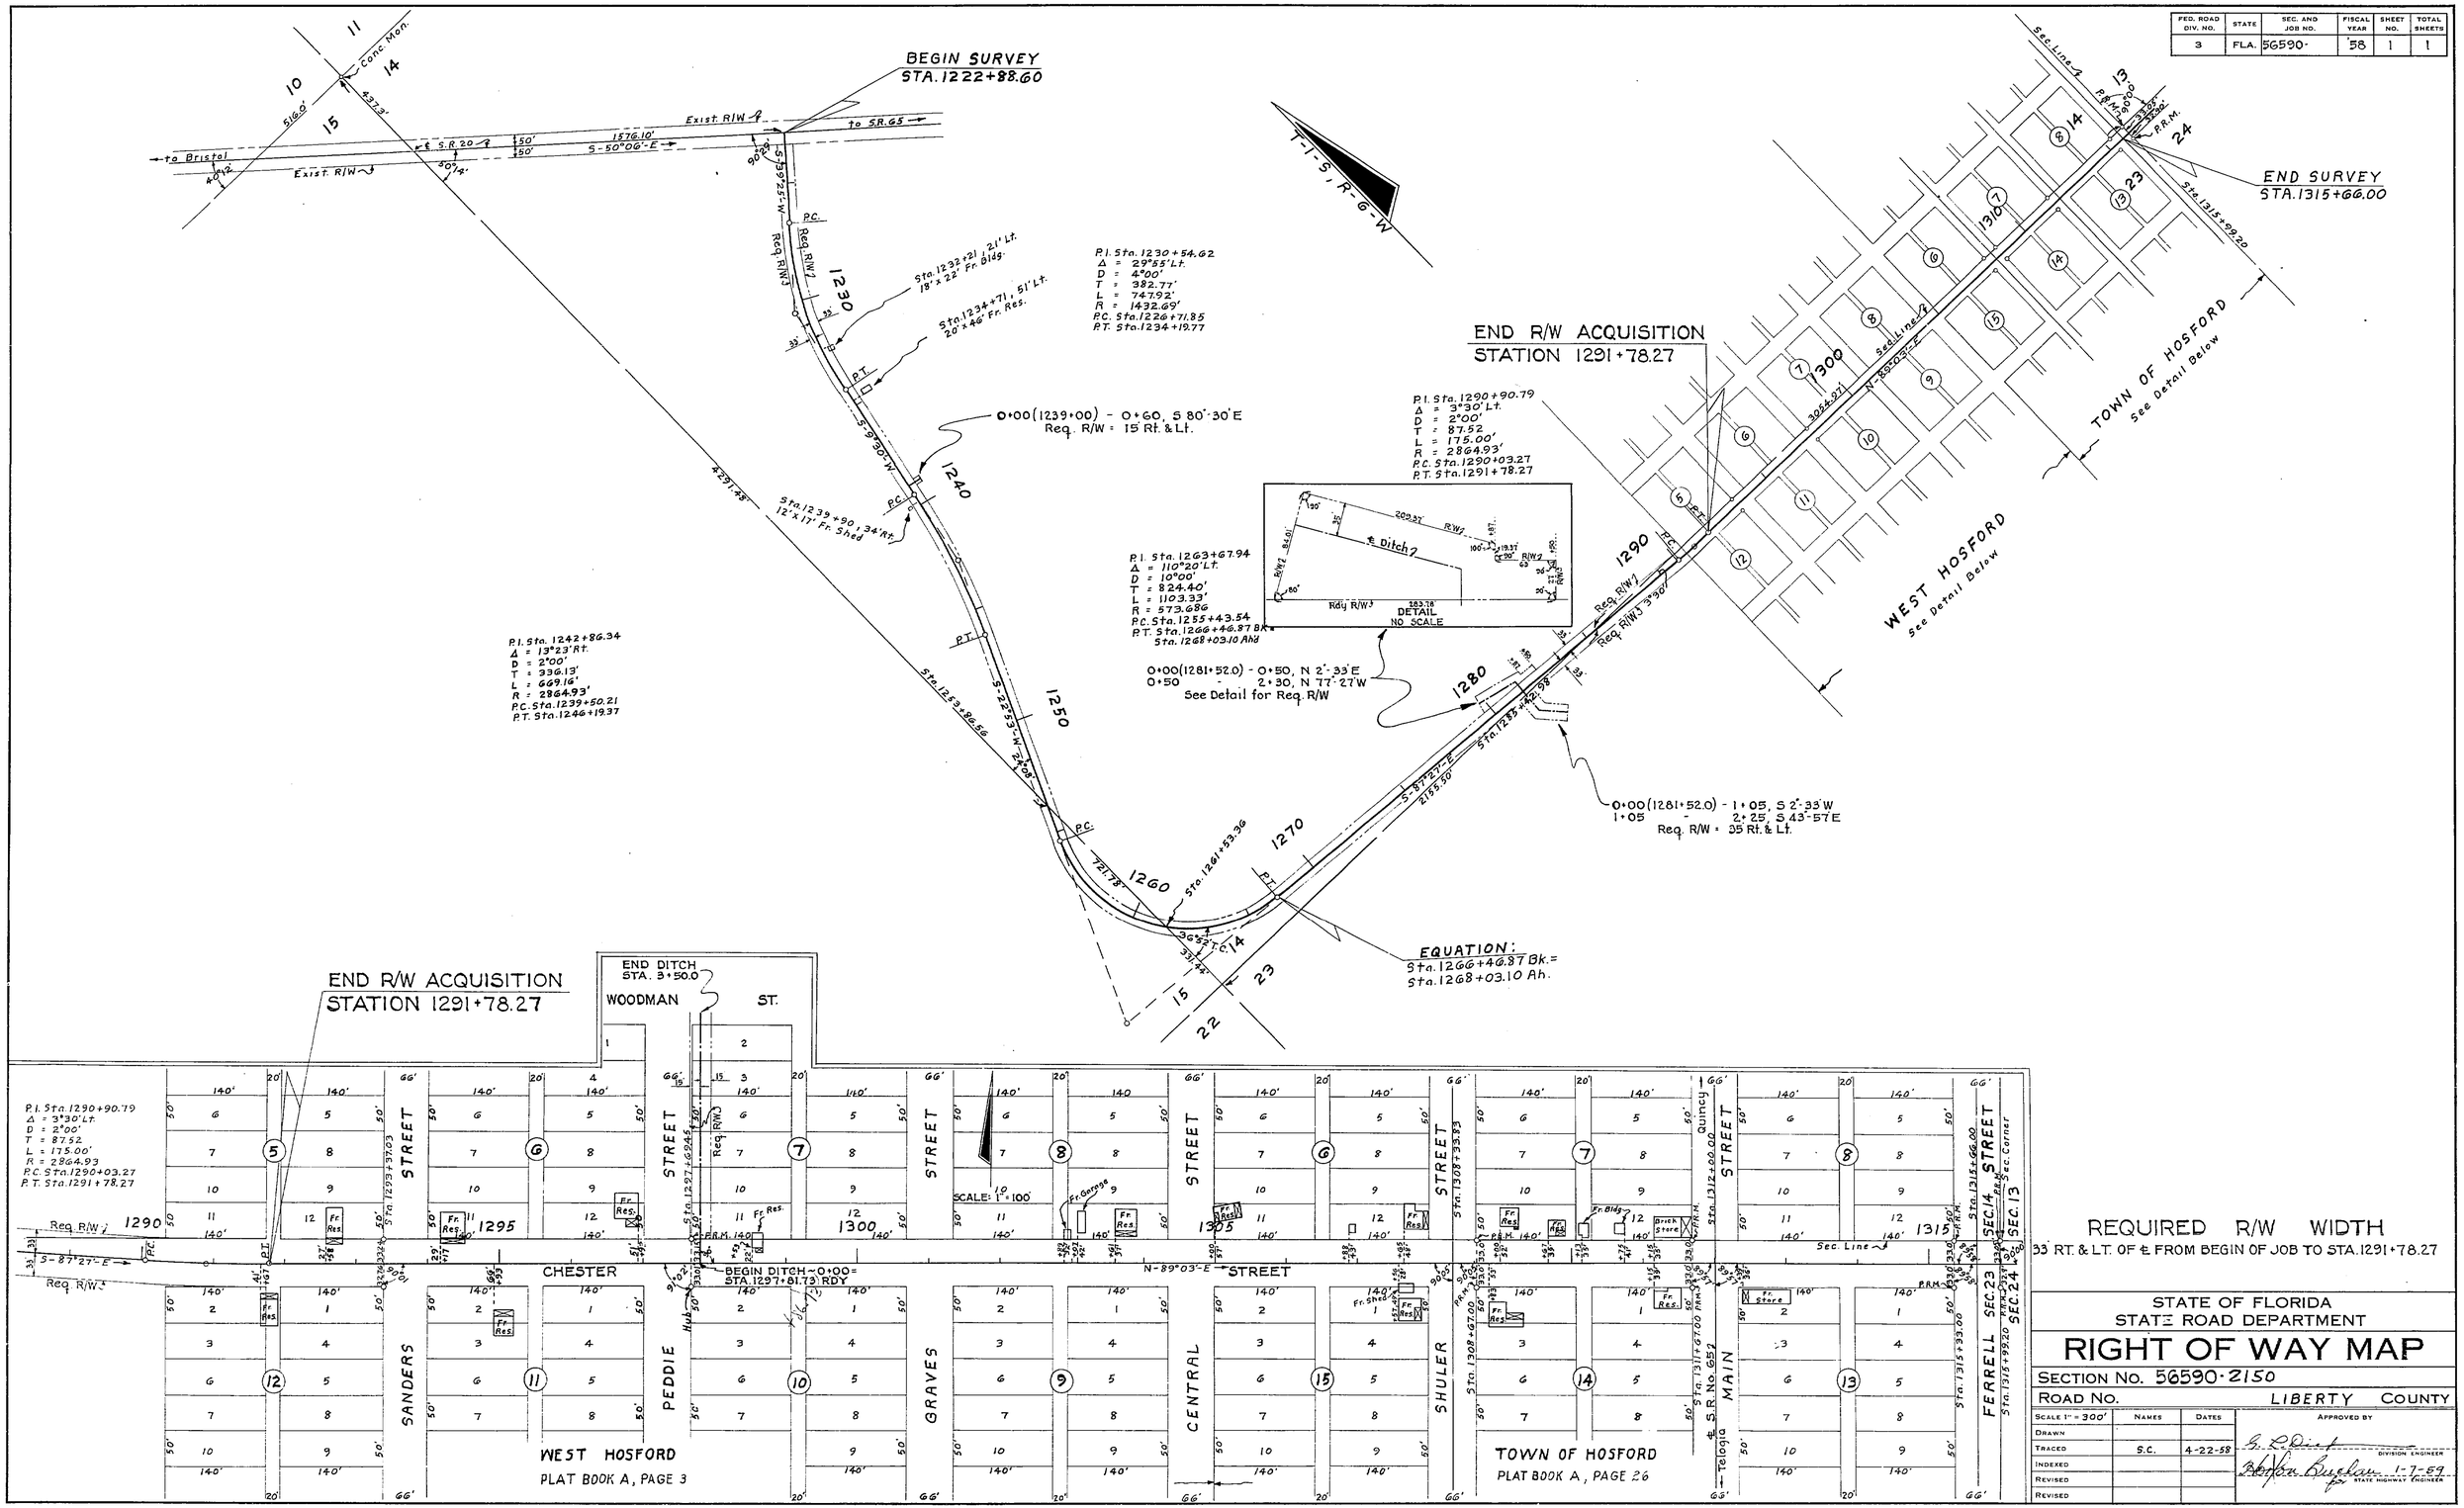

REQUIRED R/W WIDTH

33' RT. & LT. OF ℄ FROM BEGIN OF JOB TO STA. 1291+78.27

STATE OF FLORIDA
STATE ROAD DEPARTMENT

RIGHT OF WAY MAP

SECTION No. 56590-2150

ROAD No. LIBERTY COUNTY

SCALE 1" = 300'	NAMES	DATES	APPROVED BY
DRAWN			G. L. Dist — DIVISION ENGINEER
TRACED	S.C.	4-22-58	
INDEXED			Horton Buchan 1-7-59 — STATE HIGHWAY ENGINEER
REVISED			
REVISED			

STREETS IN HOSFORD