FED. ROAD DIV. No.	STATE	SEC. AND JOB No.	FISCAL YEAR	SHEET No.	TOTAL SHEETS
3	FLA.	56601-2601	'59	1	2

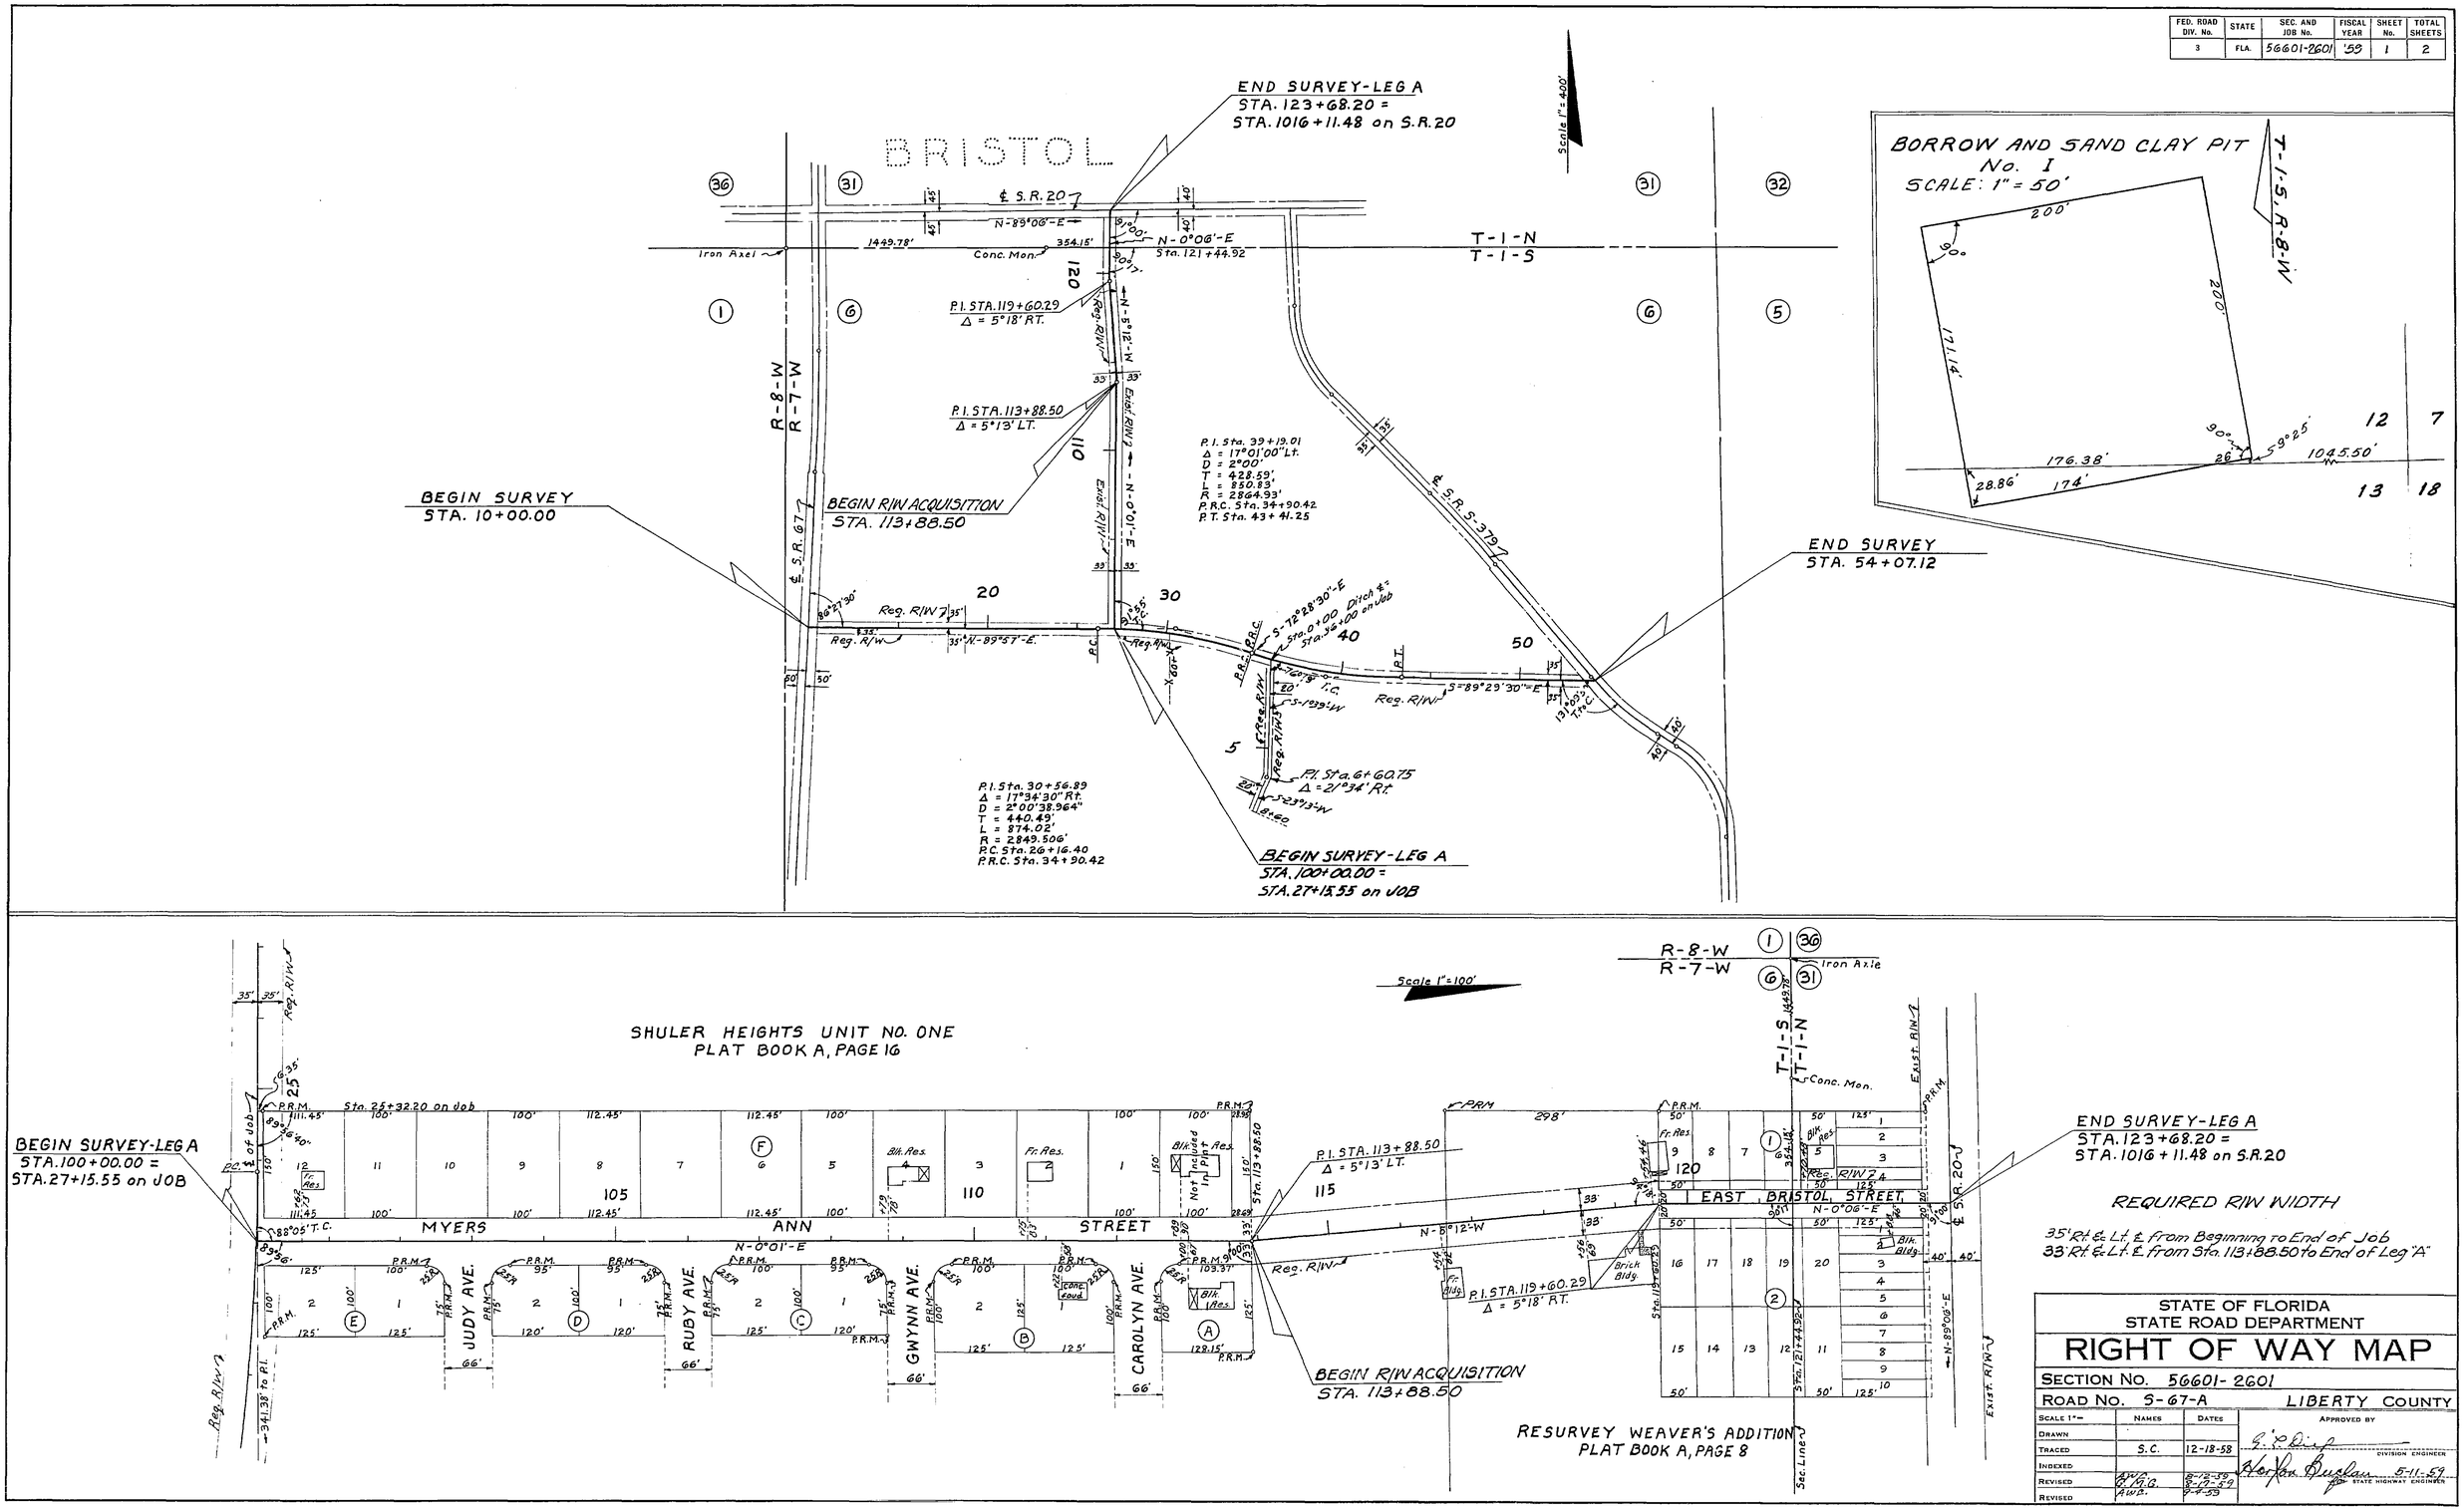

STATE OF FLORIDA
STATE ROAD DEPARTMENT

RIGHT OF WAY MAP

SECTION NO. 56601-2601

ROAD NO. S-67-A LIBERTY COUNTY

SCALE 1"=	NAMES	DATES	APPROVED BY
DRAWN			
TRACED	S.C.	12-18-58	DIVISION ENGINEER
INDEXED			
REVISED	AWD	8-12-59	Horton Buchan 5-11-59
REVISED	G.M.G.	8-17-59	STATE HIGHWAY ENGINEER
	AWD.	9-4-59	

MICHAUX ROAD

FED. ROAD DIV. No.	STATE	SEC. AND JOB No.	FISCAL YEAR	SHEET No.	TOTAL SHEETS
3	FLA.	56601-2601	'59	2	2

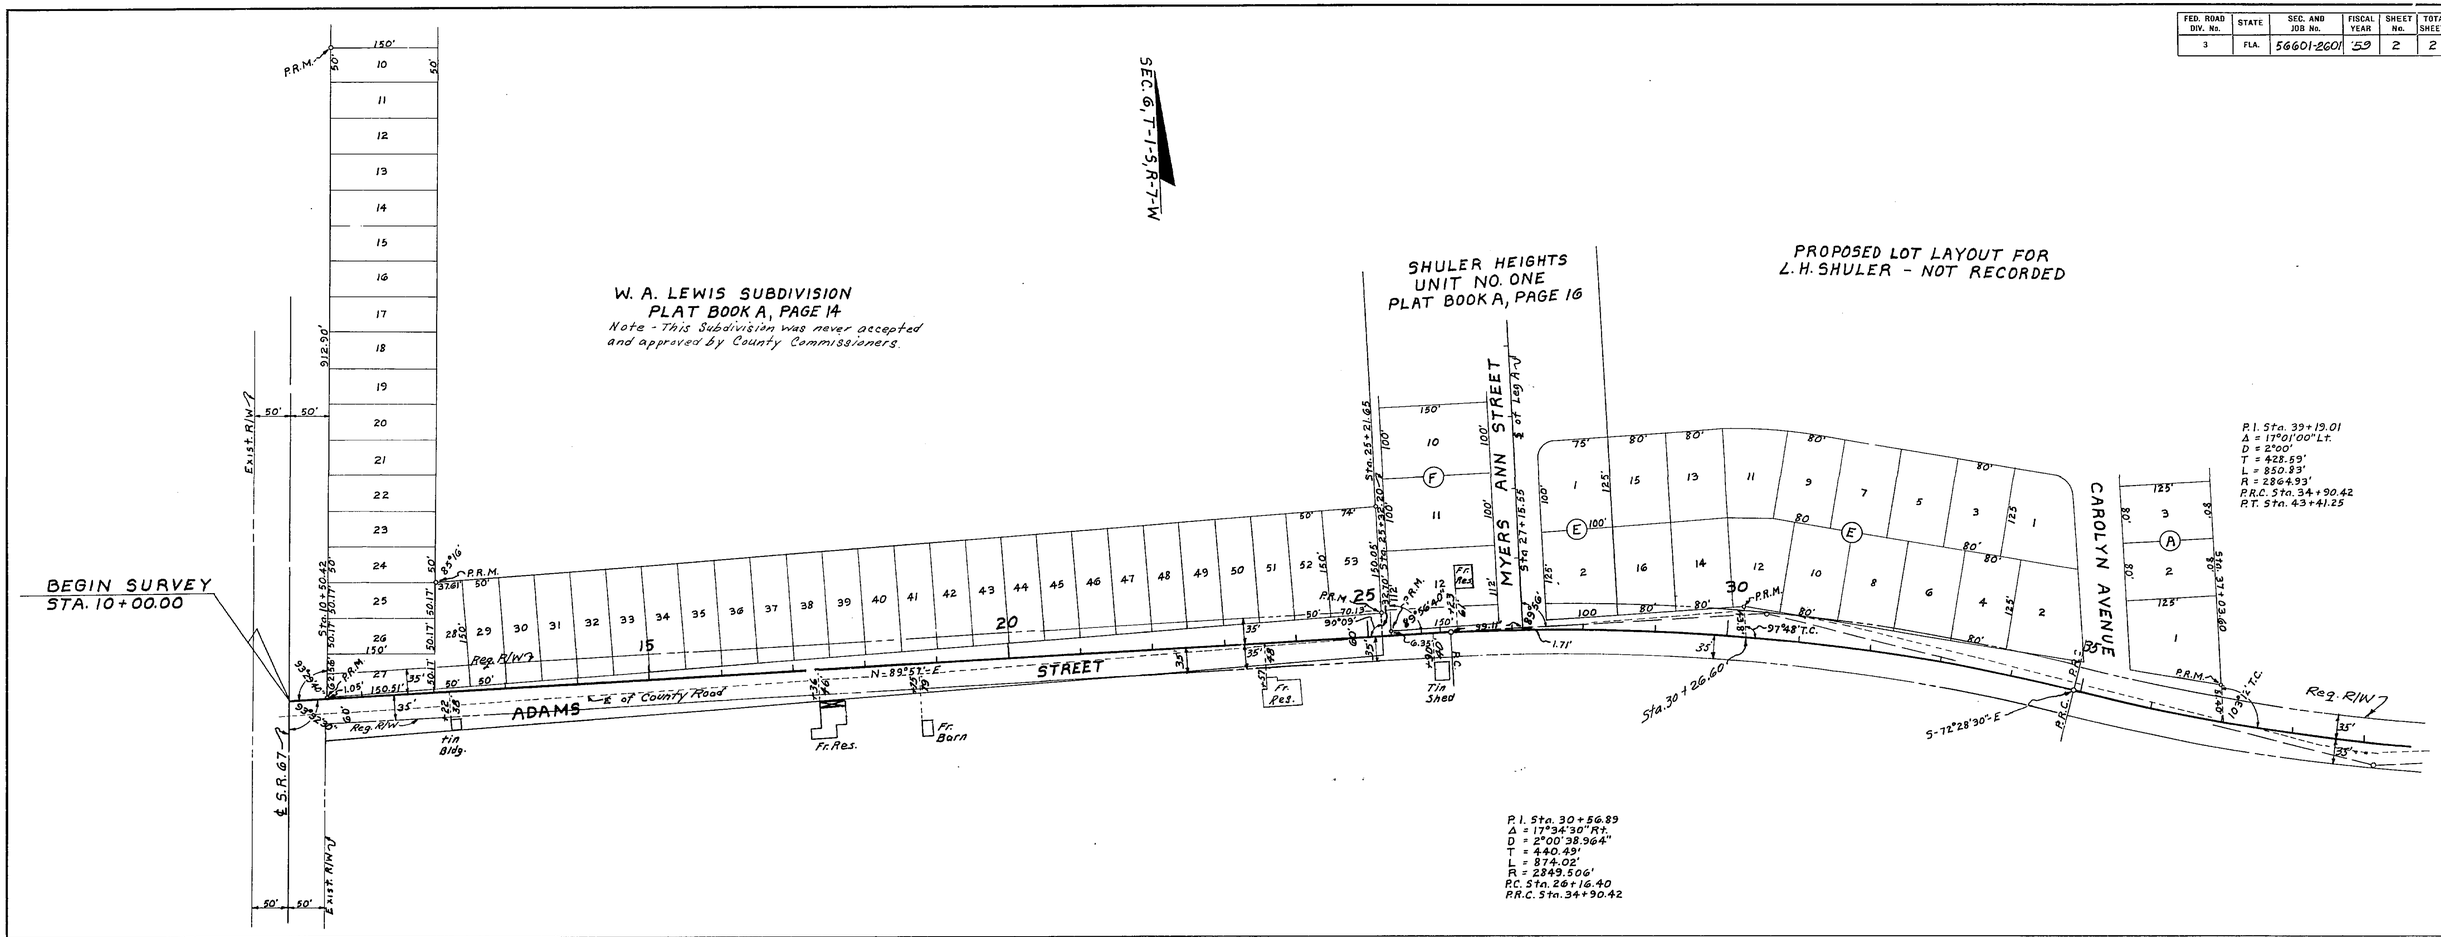

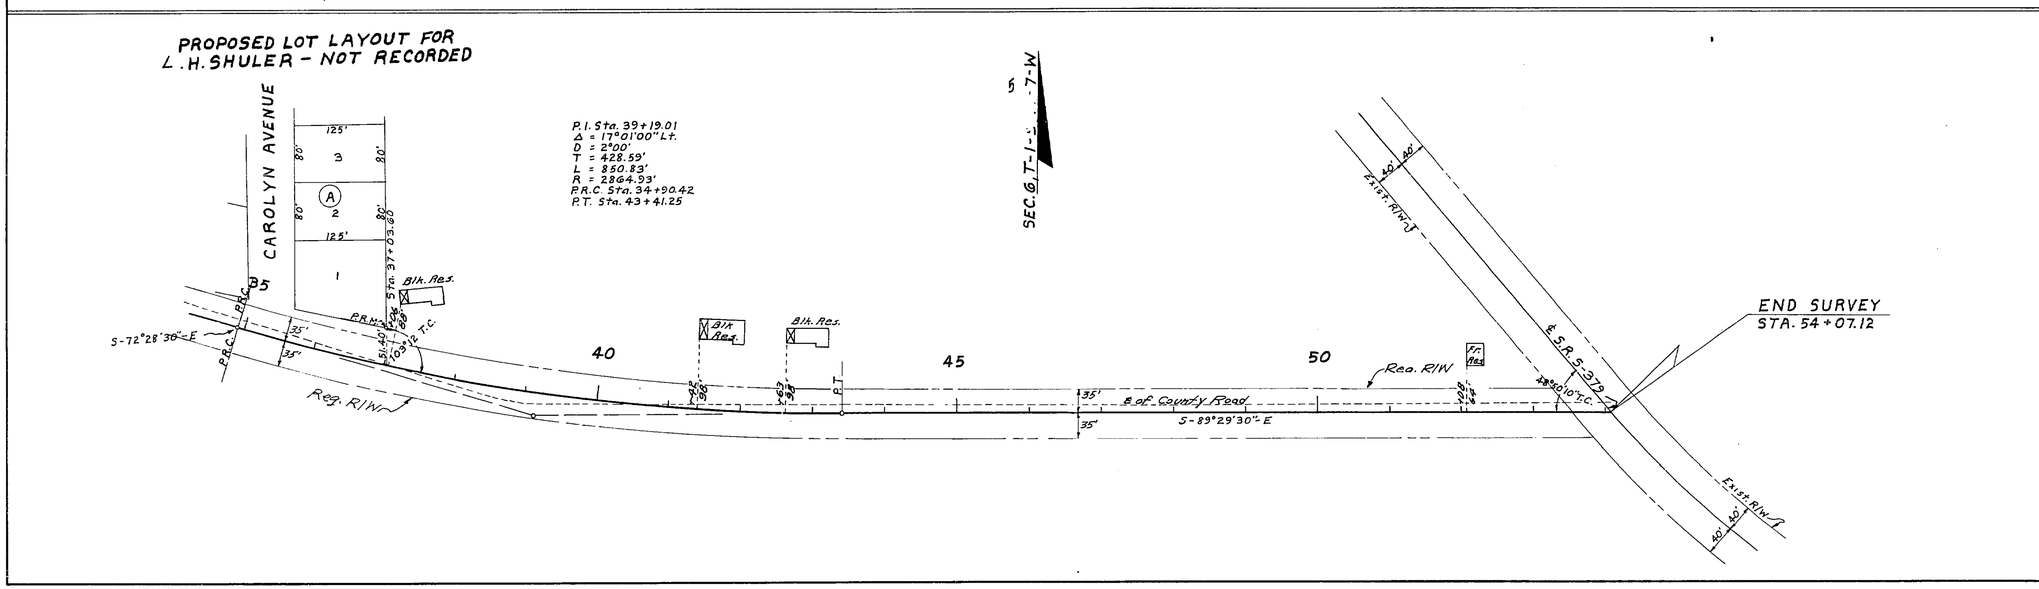

STATE OF FLORIDA
STATE ROAD DEPARTMENT

RIGHT OF WAY MAP

SECTION No. 56601-2601

ROAD No. S-67-A LIBERTY COUNTY

SCALE 1"=100'	NAMES	DATES	APPROVED BY
DRAWN			
TRACED	S.C.	12-18-58	DIVISION ENGINEER
INDEXED			
REVISED	A.W.C. G.M.G.	8-13-59 8-18-59	5-11-59 STATE HIGHWAY ENGINEER
REVISED	A.W.C.	9-8-59	

MICHAUX ROAD