AP 426628

FILED FOR RECORD IN THE OFFICE OF THE CLERK OF THE CIRCUIT COURT FOR THE COUNTY OF OKALOOSA, STATE OF FLORIDA, ROAD PLAT BOOK 3, PAGE 189-201 ON THE 17th DAY OF OCTOBER, A.D. 1991.

NEWMAN C. BRACKIN By SANDRA HUDSON, D.C.
CLERK OF THE CIRCUIT COURT
OKALOOSA COUNTY, FLORIDA

F.A. PROJECT NO.	SHEET NO.
N/A	

LEGEND

℄	CENTERLINE	N/A	NOT APPLICABLE
S.R.	STATE ROAD	D.O.T.	DEPARTMENT OF TRANSPORTATION
Δ	DELTA	R/R	RAILROAD
D	DEGREE	R/W	RIGHT OF WAY
T	TANGENT	(F)	FIELD
L	LENGTH	RT.	RIGHT
R	RADIUS	LT.	LEFT
PC.	POINT OF CURVATURE	AH.	AHEAD
P.I.	POINT OF INTERSECTION	BK.	BACK
P.T.	POINT OF TANGENCY	T.C.	TANGENT TO CURVE
P.C.C.	POINT OF COMPOUND CURVATURE	Fnd.	FOUND
STA.	STATION	Conc.	CONCRETE
T.B.	TAUGENT BEARING	Mon.	MONUMENT
SEC.	SECTION	N.T.S.	NOT TO SCALE
T-3-N	TOWNSHIP 3 NORTH	EXIST.	EXISTING
R23-W	RANGE 23 WEST	℞	PROPERTY LINE
REQ.	REQUIRED		

P.I. STA. 77+22.41
Δ 10°59'40" LT.
D 2°00'00"
T 275.71'
L 549.72'
R 2864.79'
P.C. STA. 74+46.70
P.T. STA. 79+96.42

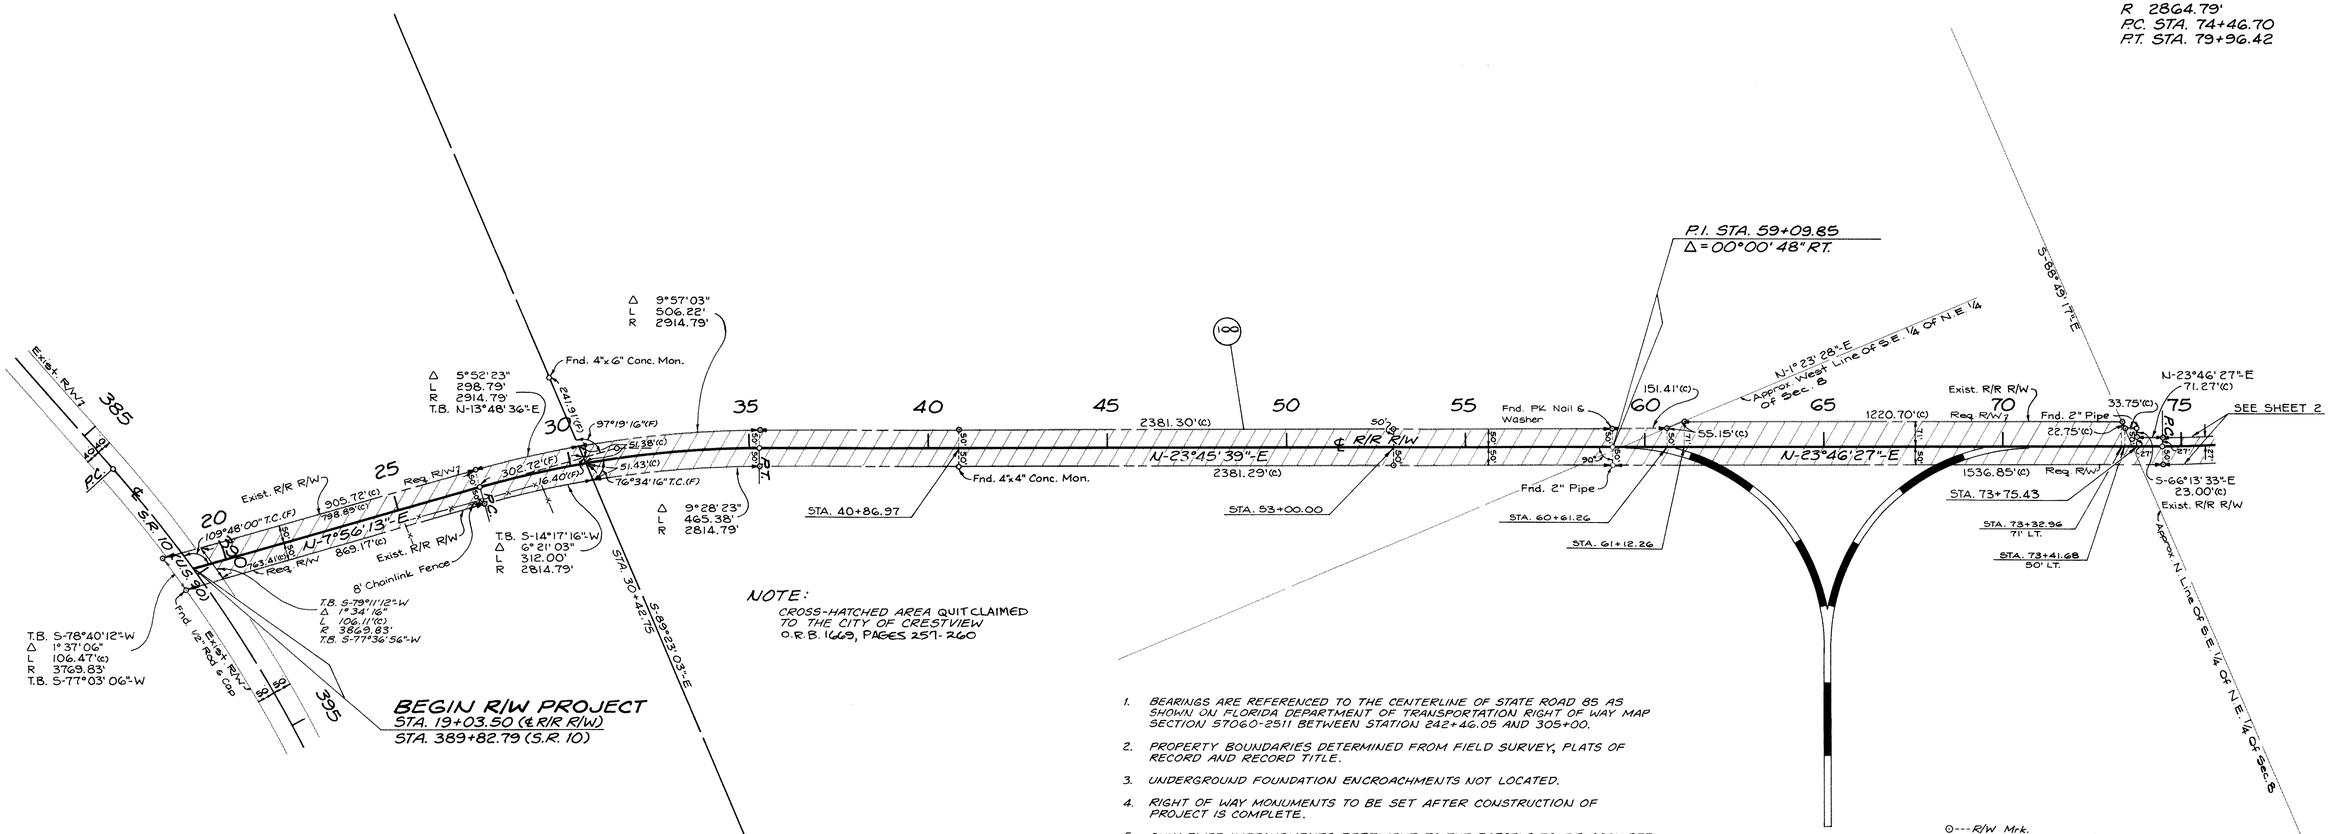
P.I. STA. 59+09.85
Δ = 00°00'48" RT.
S-88°25'17"-E
N-1°23'28"-E
Approx. West Line OF SE 1/4 OF NE 1/4 OF Sec. 8
Approx. West Line of Sec. 8
Approx. N. Line OF SE 1/4 OF NE 1/4 OF Sec. 8
Exist. R/R R/W
Req R/W
Fnd. 2" Pipe
Fnd. PK Nail & Washer
Fnd. 2" Pipe
Fnd. 4"x4" Conc. Mon.
Fnd. 4"x6" Conc. Mon.
Fnd. 1/2" Rod & Cap
Fnd. R/R Spike
Exist. R/W
Exist. R/W
Exist. R/R R/W
Req R/W
8' Chainlink Fence
Exist. R/R R/W
Req R/W
Exist. R/R R/W
Req R/W
Exist. R/R R/W
Req R/W

AF 426628

F.A. PROJECT NO.	SHEET NO.
N/A	

P.I. STA. 77+22.41
Δ 10°59'40" LT.
D 2°00'00"
T 275.71'
L 549.72'
R 2864.79'
P.C. STA. 74+46.70
P.T. STA. 79+96.42

DETAIL
N.T.S.

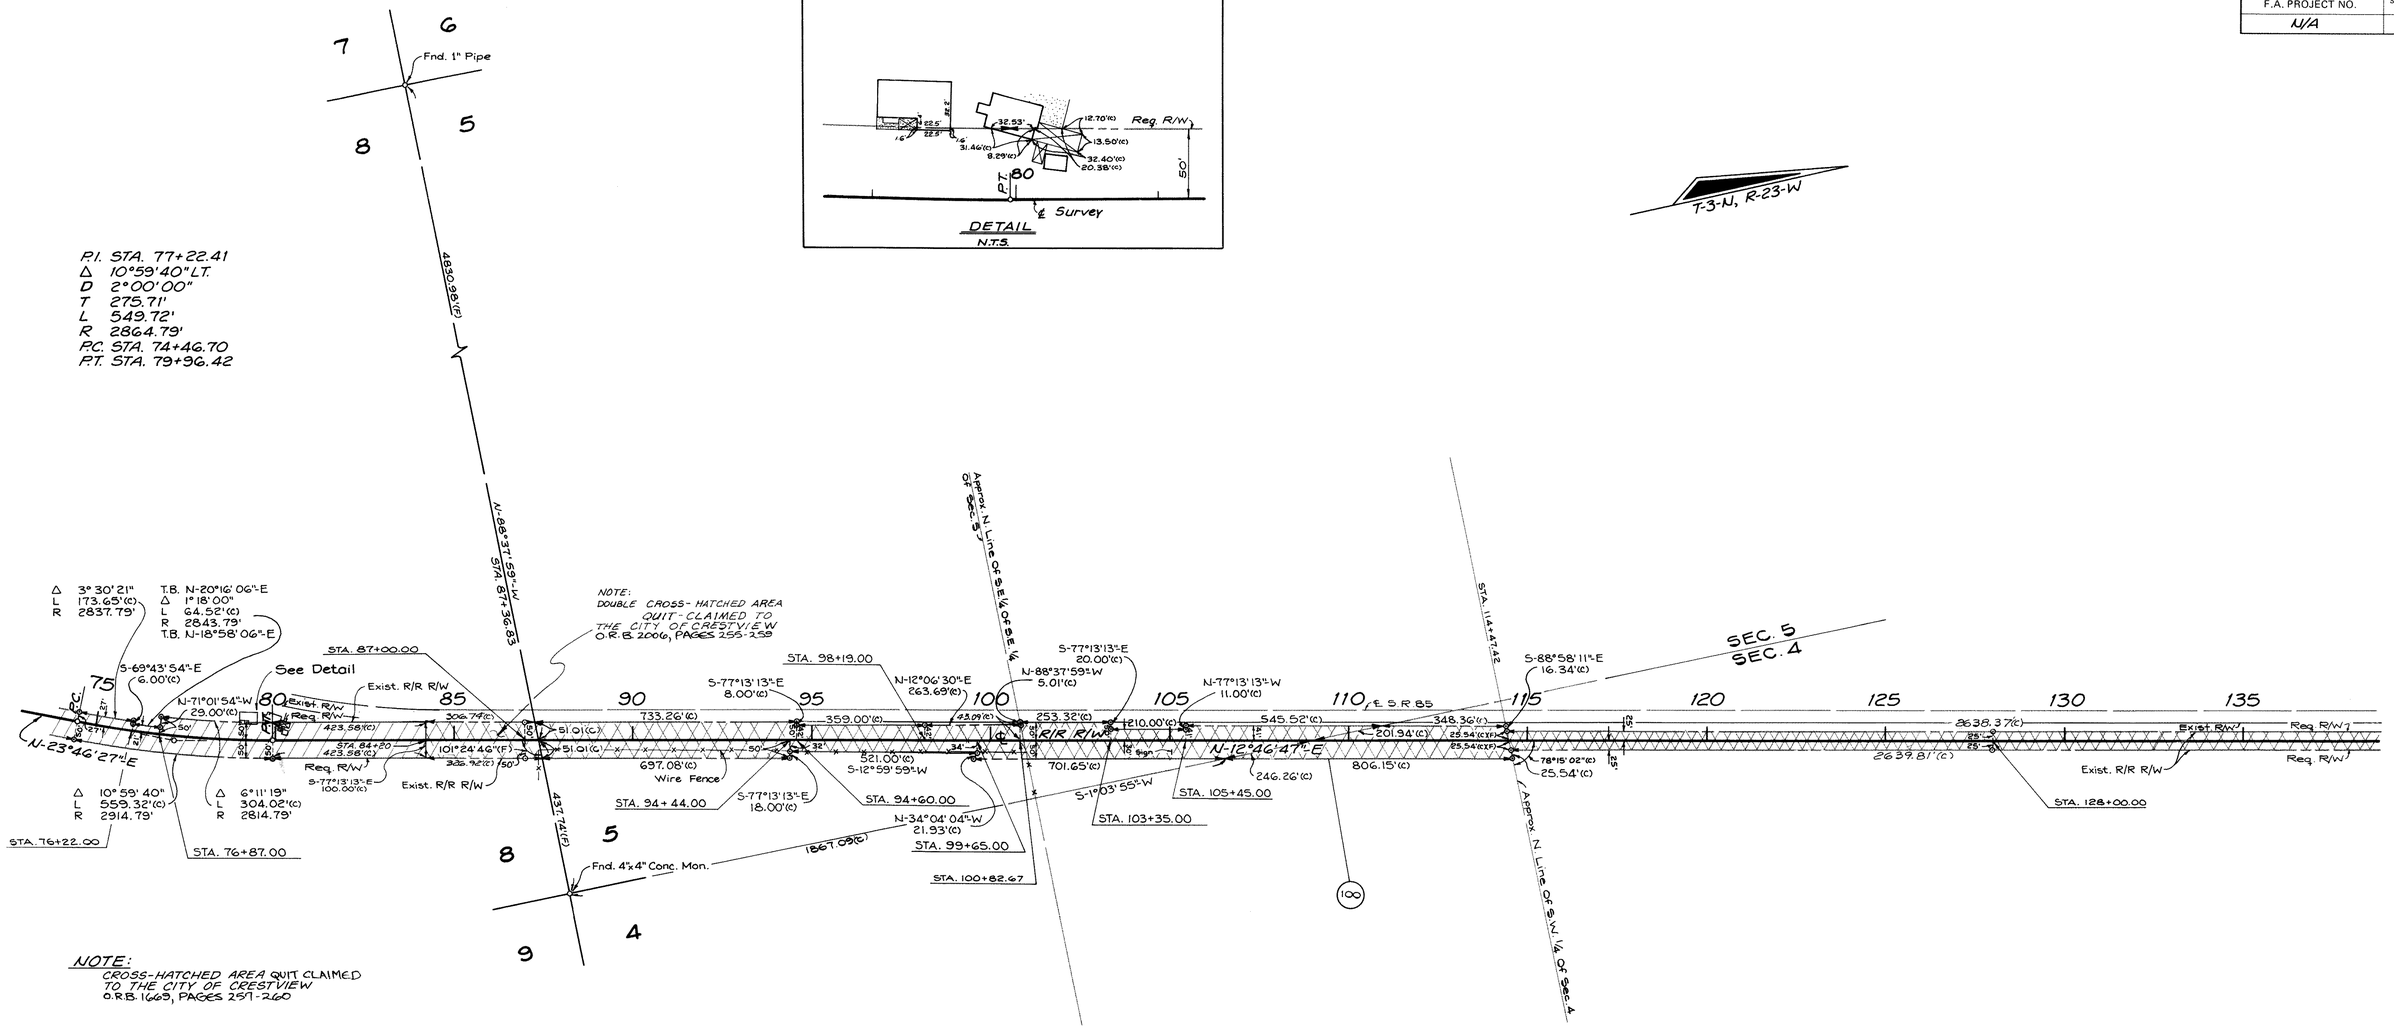

NOTE:
CROSS-HATCHED AREA QUIT CLAIMED
TO THE CITY OF CRESTVIEW
O.R.B. 1665, PAGES 257-260

⊙---R/W Mrk.
Symbol for Permanent R/W Markers.

YELLOW RIVER BRANCH

FLORIDA DEPARTMENT OF TRANSPORTATION
RIGHT OF WAY ENGINEERING SECTION

RIGHT OF WAY MAP

STATE ROAD NO. N/A OKALOOSA COUNTY

	BY	DATE	APPROVED BY	DATE
DRAWN	JON GREENE	10-30-90	R. L. Hood DISTRICT SURVEYOR ADMINISTRATOR	3-12-91
TRACED	N/A	N/A		
CHECKED	I.L.C.	3-8-91		

MAPS PREPARED BY 3RD DISTRICT
FIELD BOOK NO'S. 10000466, 10008997
W.P.I. NO. 3837237
SCALE 1" = 200'
SECTION 57000-2803
SHEET 2 OF 15

REVISION	BY	DATE
Added O.C. Rec. Data	J.L.B.	3-10-11
DOUBLE CROSS HATCHED AREA	R.M.	4-13-96
Cross-Hatched Area	J.M.G.	11-19-91
Added R/W's	J.M.G.	9-12-91

SEABOARD RAILROAD FROM S.R. 10 (U.S. 90) TO S.R. 85 OVERPASS

AP 42662B

F.A. PROJECT NO.	SHEET NO.
N/A	

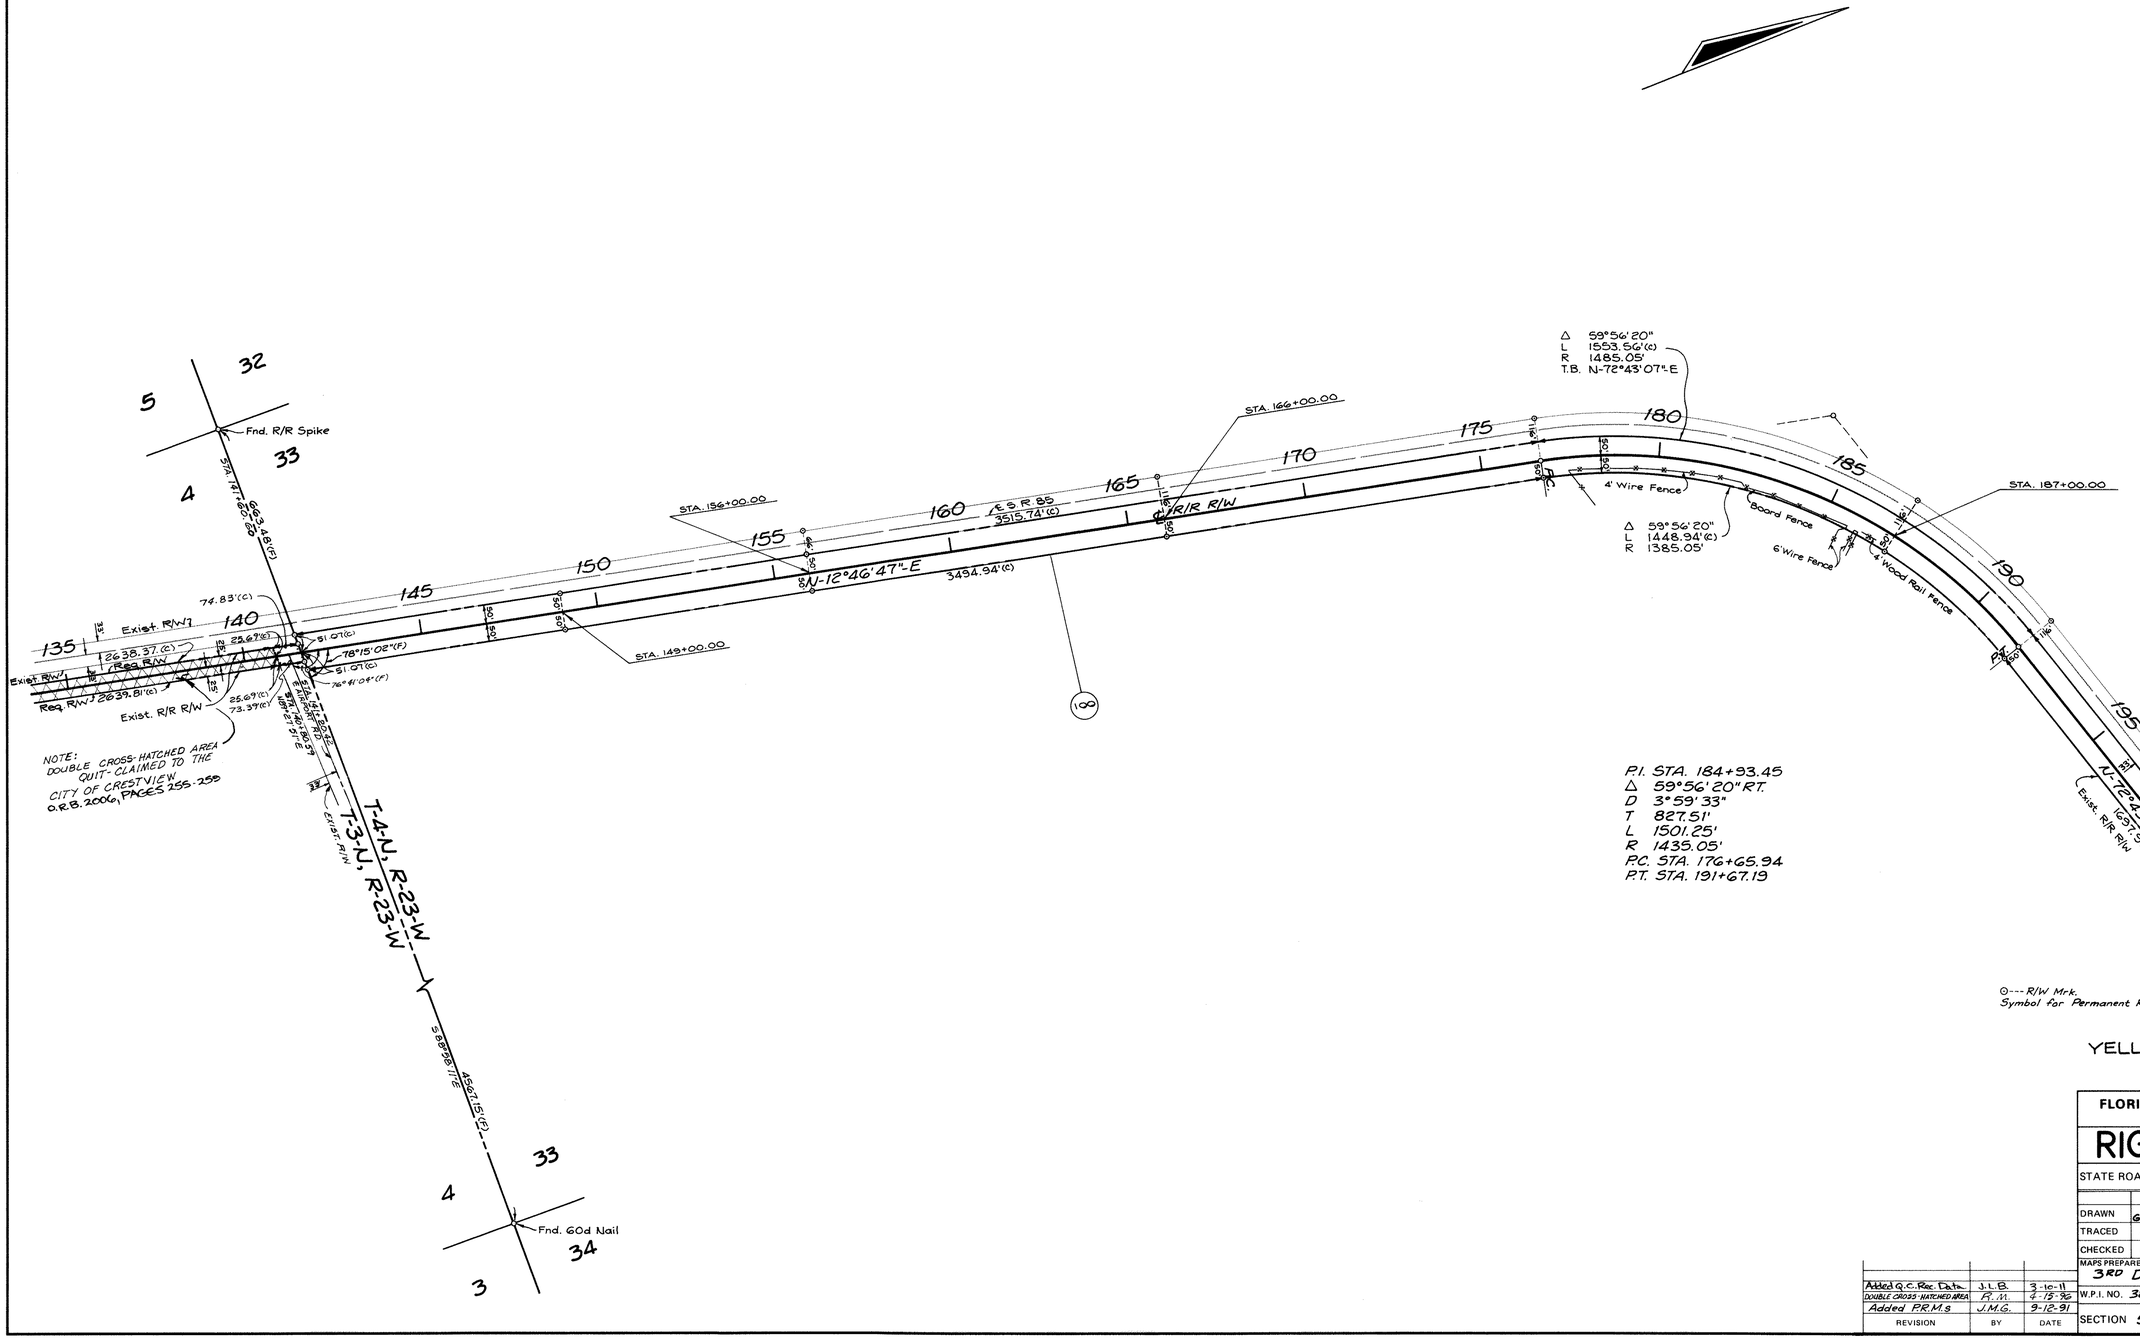

YELLOW RIVER BRANCH

FLORIDA DEPARTMENT OF TRANSPORTATION
RIGHT OF WAY ENGINEERING SECTION

RIGHT OF WAY MAP

STATE ROAD NO. N/A — OKALOOSA COUNTY

	BY	DATE	APPROVED BY	DATE
DRAWN	JON GREENE	10-31-90	R. A. Hood	3-13-91
TRACED	N/A	N/A	DISTRICT SURVEYOR ADMINISTRATOR	
CHECKED	I.L.C.	3-8-91		

MAPS PREPARED BY: 3RD DISTRICT
FIELD BOOK NO'S.: 10000466, 10008997
W.P.I. NO. 3837237
SCALE 1" = 200'
SECTION 57000-2803
SHEET 3 OF 15

REVISION	BY	DATE
Added Q.C. Rec. Data	J.L.B.	3-10-11
DOUBLE CROSS-HATCHED AREA	R.M.	2-15-96
Added P.R.M.s	J.M.G.	9-12-91

SEABOARD RAILROAD FROM S.R. 10 (U.S. 90) TO S.R. 85 OVERPASS

AF 426628

F.A. PROJECT NO.	SHEET NO.
N/A	

57000 2803 4 15

29 Old Fence Post (Painted)

32 28 33

4197.46'(C)
4533.67'(F)

STA 213+63.86

S 89°35'57"W

200 (Exist. R/W)
(Req. R/W)
Exist. R/W
Exist. R/R R/W
N 72°43'07"E
1697.58'(C)
1697.58'(C)
Exist. R/R R/W
Req. R/W

205

Δ 1°50'54"
T.B. 385.98'(C)
R 2828.06
N 6°52'13"E

210

STA. 216+00.00

215

114.98'(C)
638.55'(F)
153°11'29" T.C.(F)
101.38'(C)

TB S 60°54'53"W
Δ 1°43'12"
L 603.91'(C)
R 2828.06

148.43'(F)
105.78'(C)
163°07'10"(F)

TB S 49°45'38"W
Δ 9°26'38"
L 465.38'(C)
R 2978.06
TB S 59°12'11"W

220

STA. 216+00.00

Δ 26°59'42"
L 1332.44'(C)
R 2828.06
TB N 31°52'31"E

145.38'(F)
732.49'(F)

225

82.21'(C)
73.91'(C)
141°53'10" T.C.(F)

TB S 41°34'31"W
Δ 6°21'41"
L 330.65'(C)
R 2978.06
TB S 47°56'12"W

Δ 1°49.26'
L 94.79'(C)
R 2978.06

230

Δ 18°51'09"
L 930.54'(C)
R 2828.06

Δ 21°23'36"
L 1093.29'(C)
R 2928.06
TB S 40°24'58"W

235

℄ S R 85

240

℄ R/R R/W

245

250

255

260

265

Exist. R/W
Exist. R/R R/W
Req. R/W

N-19°01'22"-E
3504.69'(C)

3871.80'(C)

STA. 256+00.00

N-1°04'18"-E
STA. 225+49.62

4581.16'(C)

7-4-N, R-23-W

21 28 22 27

Fnd. 4"x4" Conc. Mon.

28 33 27 34

504.27'(F)
108°21'11"(F)
68°38'53"W
230.18'(F)

Fnd. 4"x4" Conc. Mon.

100

⊙---R/W Mrk.
Symbol for Permanent R/W Markers.

YELLOW RIVER BRANCH

FLORIDA DEPARTMENT OF TRANSPORTATION
RIGHT OF WAY ENGINEERING SECTION

RIGHT OF WAY MAP

STATE ROAD NO. N/A — OKALOOSA COUNTY

	BY	DATE	APPROVED BY	DATE
DRAWN	JON GREENE	10-31-90	R. G. Hood DISTRICT SURVEYOR ADMINISTRATOR	3-13-91
TRACED	N/A	N/A		
CHECKED	I.L.C.	3-8-91		

MAPS PREPARED BY 3RD DISTRICT — FIELD BOOK NO'S. 1000466, 10008997
W.P.I. NO. 3837237 — SCALE 1"=200'
SECTION 57000-2803 — SHEET 4 OF 15

REVISION	BY	DATE
Added P.R.M.s	J.M.G.	9-13-91

SEABOARD RAILROAD FROM S.R. 10 (U.S. 90) TO S.R. 85 OVERPASS

AF 426628

F.A. PROJECT NO.	SHEET NO.
N/A	

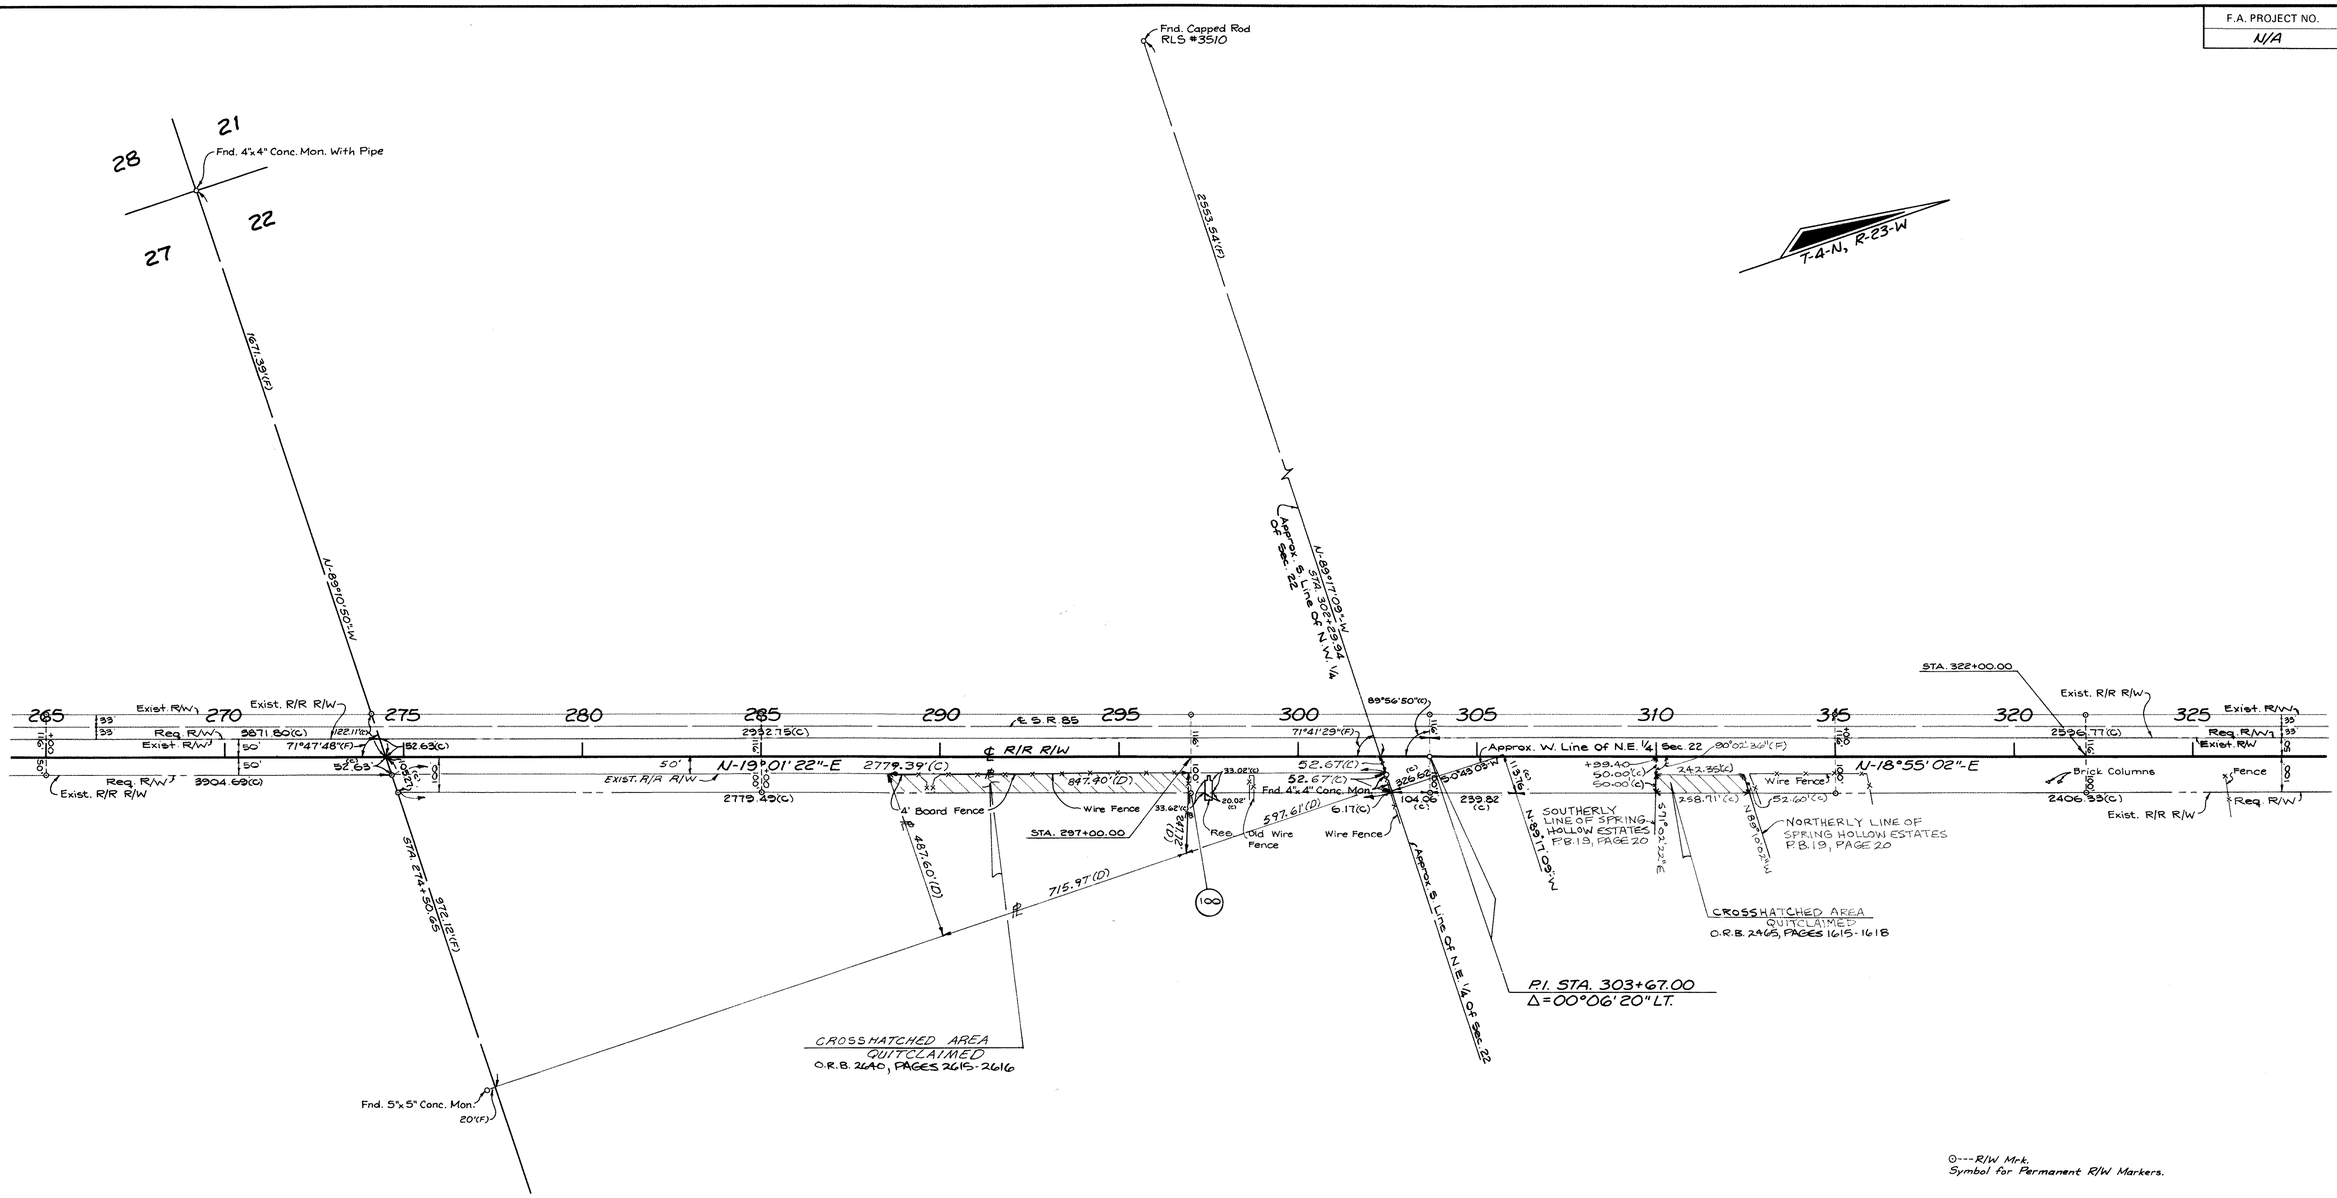

⊙---R/W Mrk.
Symbol for Permanent R/W Markers.

YELLOW RIVER BRANCH

FLORIDA DEPARTMENT OF TRANSPORTATION
RIGHT OF WAY ENGINEERING SECTION

RIGHT OF WAY MAP

STATE ROAD NO. N/A — OKALOOSA COUNTY

	BY	DATE	APPROVED BY	DATE
DRAWN	JON GREENE	11-1-90	R. L. Hood	3-13-91
TRACED	N/A	N/A	DISTRICT SURVEYOR ADMINISTRATOR	
CHECKED	I.L.C.	3-8-91		

REVISION	BY	DATE
Added q.c. Rec Data	J.L.B.	3-10-11
ADDED QUITCLAIM	J.L.S.	7-21-03
ADD QUITCLAIMED AREA	R.G.M.	4-17-03
Added P.R.M.s	J.M.G.	9-13-91

MAPS PREPARED BY 3RD DISTRICT — FIELD BOOK NO'S. 10000466, 10008997
W.P.I. NO. 3837237 — SCALE 1" = 200'
SECTION 57000-2803 — SHEET 5 OF 15

SEABOARD RAILROAD FROM S.R. 10 (U.S. 90) TO S.R. 85 OVERPASS

AF 42662B

F.A. PROJECT NO.	SHEET NO.
N/A	

P.I. STA. 341+11.58
Δ 12°28'36" LT.
D 2°07'55"
T 293.77'
L 585.22'
R 2687.48'
P.C. STA. 338+17.81
P.T. STA. 344+03.03

T-4-N, R-23-W

Fnd. 5"x5" Conc. Mon.

Fnd. 60d Nail in Asphalt

P.I. STA. 383+49.83
Δ = 0°04'08" LT.

3402.38'(F)

4129.73'(F)

STA 381+91.08

STA. 364+00.00

STA. 354+00.00

STA. 373+00.00

Δ 12°28'36"
L 574.34'(C)
R 2687.48'

Δ 12°28'36"
L 596.11'(C)
R 2737.48'

Exist R.R R/W

Exist R/W 7

Exist R.R. R/W

℄ R/R R/W

℄ E S R 85

N-18°55'02"-E
821.16'(C)

N-0°26'26"-E
3693.38'(C)
90°

N-0°22'18"-E
2556.91'(C)
Req R/W

S-89°37'56"-E
1160.90'(C)

S-89°37'45"-E
1136.85'(F)

S-89°15'32"-E
1882.23'(F)

71°49'26"(F)
122.09'(C)
52.69'(C)
105.25'(C)
855.99'(C)

85°02'49"(F)
55.09'(C)
50.19'(C)
55.08'(C)
50.60'(C)

Fnd. 4"x4" Conc. Mon.

Fnd. 4"x4" Conc. Mon.

⊙---R/W Mrk.
Symbol for Permanent R/W Markers.

YELLOW RIVER BRANCH

FLORIDA DEPARTMENT OF TRANSPORTATION
RIGHT OF WAY ENGINEERING SECTION

RIGHT OF WAY MAP

STATE ROAD NO. N/A — OKALOOSA COUNTY

	BY	DATE	APPROVED BY	DATE
DRAWN	JON GREENE	11-1-90	R. L. Hood	3-18-91
TRACED	N/A	N/A	DISTRICT SURVEYOR ADMINISTRATOR	
CHECKED	I.C.	3-11-91		

MAPS PREPARED BY: 3RD DISTRICT
FIELD BOOK NO'S: 10000466, 10008997
W.P.I. NO. 3837237
SCALE 1" = 200'
SECTION 57000-2803
SHEET 6 OF 15

REVISION	BY	DATE
Revised Sec. Tie	J.M.G.	9-16-91
Added P.R.M.s	J.M.G.	9-13-91

SEABOARD RAILROAD FROM S.R. 10 (U.S. 90) TO S.R. 85 OVERPASS

57000 2803 6 15

AF 42662B

57000 2803 7 15

F.A. PROJECT NO.	SHEET NO.
N/A	

Fnd. 4"x4" Conc. Mon.

2037.00'(F)

STA. 434+67.42

N-89°32'43"-E

T-4-N, R-23-W

Δ-1°54'59"
L-50.24'(C)
R-1501.98'
T.B.N-8°17'17"-E

T.B.N-8°17'17"-E
Δ-42°08'34"
L-1102.57'(C)
R-1501.98'

T.B.S-8°55'46"-W
Δ-2°33'28"
L-62.55'(C)
R-1401.98'

Δ-41°25'05"
L-1013.47'(C)
R-1401.98'
T.B.S-8°55'46"-W

STA. 408+84.19

N-6°22'18"-E

2541.62(C)

℄ R/R R/W

2552.03(C)

E.S.R 85

80°46'51"TC.(F)

595.85'(F)

980.62'(F)

Fnd. 4"x4" Wood Post

STA. 446+80.32

N-1°00'08"-E

N-50°20'51"-E

2811.43'(C)

2684.20(C)

Exist R/W

Req. R/W

Exist R.R. R/W

Req. R/W

4" Wire Fence

STA. 396+00.00

N. Line of SE¼ of Sec. 10

N-89°30'01"-W

Approx.

2514(C)

25.14'(C)

2551.74'(C)

2556.97'(C)

91.95'(C)
49°20'43"(F)
151.81'

68.91'(C)

116.63'(C)

50.68'(C)

P.I. STA. 440+17.29
Δ 43°58'33"RT.
D 3°56'46"
T 586.28'
L 1114.43'
R 1451.98'
P.C. STA. 434+31.01
P.T. STA. 445+45.44

⊙---R/W Mrk.
Symbol for Permanent R/W Markers.

DETAIL
N.T.S.

2038.90'(C)
2037.00'(F)
S31°00'23"W(F)
℄ R/R SURVEY
56.82'(F)
P.C.
1.10'(F)
80°46'51"TC.(F)
STA. 434+67.42
595.85'(F)

YELLOW RIVER BRANCH

FLORIDA DEPARTMENT OF TRANSPORTATION
RIGHT OF WAY ENGINEERING SECTION

RIGHT OF WAY MAP

STATE ROAD NO. N/A OKALOOSA COUNTY

	BY	DATE	APPROVED BY	DATE
DRAWN	JON GREENE	11-2-90	R. H. Hood	3-13-91
TRACED	N/A	N/A	DISTRICT SURVEYOR ADMINISTRATOR	
CHECKED	I. C.	3-11-91		

MAPS PREPARED BY 3RD DISTRICT
FIELD BOOK NO'S. 10000466, 10008997
W.P.I. NO. 3837237
SCALE 1" = 200'
SECTION 57000-2803
SHEET 7 OF 15

REVISION	BY	DATE
Added P.R.M.s	J.M.G.	9-13-91

SEABOARD RAILROAD FROM S.R. 10(U.S. 90) TO S.R. 85 OVERPASS

AP 426628

F.A. PROJECT NO.	SHEET NO.
N/A	

P.I. STA. 515+16.37
Δ 31°59'16" LT.
D 3°04'10"
T 535.04'
L 1042.15'
R 1866.68'
P.C. STA. 509+81.33
P.C.C. STA 520+23.48

T-5-N, R-23-W
T-4-N, R-23-W

STA 514+29.72
S-68°52'02"-E

DOUBLE CROSS HATCHED AREA
QUIT CLAIMED
O.R.B. 2569, PAGES 641-643

DOUBLE CROSS HATCHED AREA
QUIT CLAIMED
O.R.B. 2569, PAGES 635-637

STA. 484+00.00

STA. 494+00.00

STA. 502+00.00

Δ=12°38'09"
L=400.68'(C)
R=1816.68

455 460 465 470 475 480 485 490 495 500 505 510 515 520

℄ S.R.85

Exist. R/W 33
Req. R/W 100'
Exist. R/W 33
Exist. R.R. R/W
4' Wire Fence
Req. R/W

N-50°20'51"-E
2811.43'(C)

2682.50'(C)

See Detail

℄ R/R R/W

3575.49'(C)

90°02'36"(C) Res.

Wire Fence

Old Wire Fence

See, Detail

Begin Cemetery

487+12.92, 50.00'

Wood Picket Fence

Barbed Wire Fence

N30°29'10"W
50.68'(C)

3575.60'(C)

Barbed Wire Fence

100

O.R. 2193 PG. 270

P.I. STA. 474+05.80
Δ=0°05'13" LT.

N-50°15'38"-E 499+47.84

1,198.05'(C)

1,174.89'(C)

50.00'(C)

Barbed Wire Fence

S 56°27'10"E
52.21'(C)

O.R. 1433, PG. 1803

501+97.21 - 50.00'(C)

784.12'(C)

774.32'(C)

N 50°49'33"W
50.95'(C)

T.B. N 38°17'59"E
Δ=11°57'39"
L=400.12'(C)
R=1916.68'

Set 5/16" D.O.T. Rod & Cap

T.B. S 40°15'02"W
Δ=10°00'56"
L=343.58'(C)
R=1966.68

404.76'(M)
506.93'(M)

488+40.40'(M) 86.28'(M)

6.54'(M)

N 82°15'02"E
62.58'(C)

T.B. S 18°16'22"W
Δ=10°59'58"(C)
L=376.98'(C)
R=1966.68'
T.B. S 29°05'20"W

T.B. S 08°16'08"E
Δ=11°54'56"(C)
L=401.30'(C)
R=1916.68'
T.B. N 18°22'12"E

O.R. 2116 PG. 1899

N 88°53'02"W
60.19'(C)

139.40'(M) (F)

T.B. N 35°26'37"E
Δ=5°10'29"
L=173.11'(C)
R=1916.68'
T.B. N 30°16'08"E

T.B. S 29°08'20"W
Δ=5°19'00"
L=182.49'(C)
R=1966.68'
T.B. S 34°27'19"W

125.6'(F) 125.75'-TC

Exist. R/W 33
Exist. R.R.
Req. R/W 100'

33°57'56"-TC(F)

82.41'(C)

S 43°44'50" E

L=211.0' 58.33.68'(C)

L=489.84'(C)
R=1816.68

T.B. N 31°37'29"E
Δ=3°54'11"
L=123.76'(C)
R=1816.68
T.B. N 38°49'18"E

35 515

N 82°15'02"E
62.58'(C)

N 82°15'02"E
62.58'(C)

N 82°15'02"E
62.58'(C)

AP 42662B

F.A. PROJECT NO.	SHEET NO.
N/A	

P.I. STA. 543+30.99
Δ 33°03'26" LT.
D 4°00'00"
T 425.07'
L 826.43'
R 1432.39'
P.C. STA. 539+05.92
P.T. STA. 547+32.35

P.I. STA. 521+55.48
Δ 6°39'21" LT.
D 2°31'26"
T 132.00'
L 263.70'
R 2270.06'
P.C.C. STA. 520+23.48
P.T. STA. 522+87.18

P.I. STA. 515+16.37
Δ 31°59'16" LT.
D 3°04'10"
T 535.04'
L 1042.15'
R 1866.68'
P.C. STA. 509+81.33
P.C.C. STA. 520+23.48

P.I. STA. 522+87.18
Δ = 1°23'50" LT.

DOUBLE CROSS HATCHED AREA QUIT CLAIMED O.R.B. 2563, PAGES 638-640

DOUBLE CROSS HATCHED AREA. QUIT CLAIMED O.R.B. 2563, PAGES 641-643

P.I. STA. 552+48.19
Δ 20°04'38" RT.
D 3°59'00"
T 254.63'
L 504.03'
R 1438.39'
P.C. STA. 549+93.56
P.T. STA. 554+97.60

P.I. STA. 565+23.61
Δ 70°55'04" RT.
D 3°59'00"
T 1024.44'
L 1780.38'
R 1438.40'
P.C. STA. 554+99.17
P.T. STA. 572+79.54

○---R/W Mrk.
Symbol for Permanent R/W Markers.

DETAIL
N.T.S.

T-5-N, R-23-W
T-5-N, R-22-W

YELLOW RIVER BRANCH

FLORIDA DEPARTMENT OF TRANSPORTATION
RIGHT OF WAY ENGINEERING SECTION

RIGHT OF WAY MAP

STATE ROAD NO. N/A — OKALOOSA COUNTY

	BY	DATE	APPROVED BY	DATE
DRAWN	JON GREENE	11-5-90	R. S. Hood	3-13-91
TRACED	N/A	N/A	DISTRICT SURVEYOR ADMINISTRATOR	
CHECKED	I. C.	3-11-91		

MAPS PREPARED BY 3RD DISTRICT — FIELD BOOK NO'S. 10000466, 10008997
W.P.I. NO. 3837237 — SCALE 1" = 200'
SECTION 57000-2803 — SHEET 9 OF 15

REVISION	BY	DATE
Added Q.C. Rec. Data	J.L.B.	3-16-11
ADD CROSS HATCH	J. B.	6-17-96
ADD DOUBLE CROSS HATCH	J. B.	8-23-04
Added P.R.M.s	J.M.G.	9-13-91

SEABOARD RAILROAD FROM S.R. 10(U.S. 90) TO S.R. 85 OVERPASS

57000 2803 10 15

AF 426628

F.A. PROJECT NO.	SHEET NO.
N/A	

P.I. STA. 614+61.88
Δ 49°46' 26" LT.
D 1°58'30"
T 1345.78'
L 2520.13'
R 2900.97'
P.C. STA. 601+16.10
P.T. STA. 626+36.23

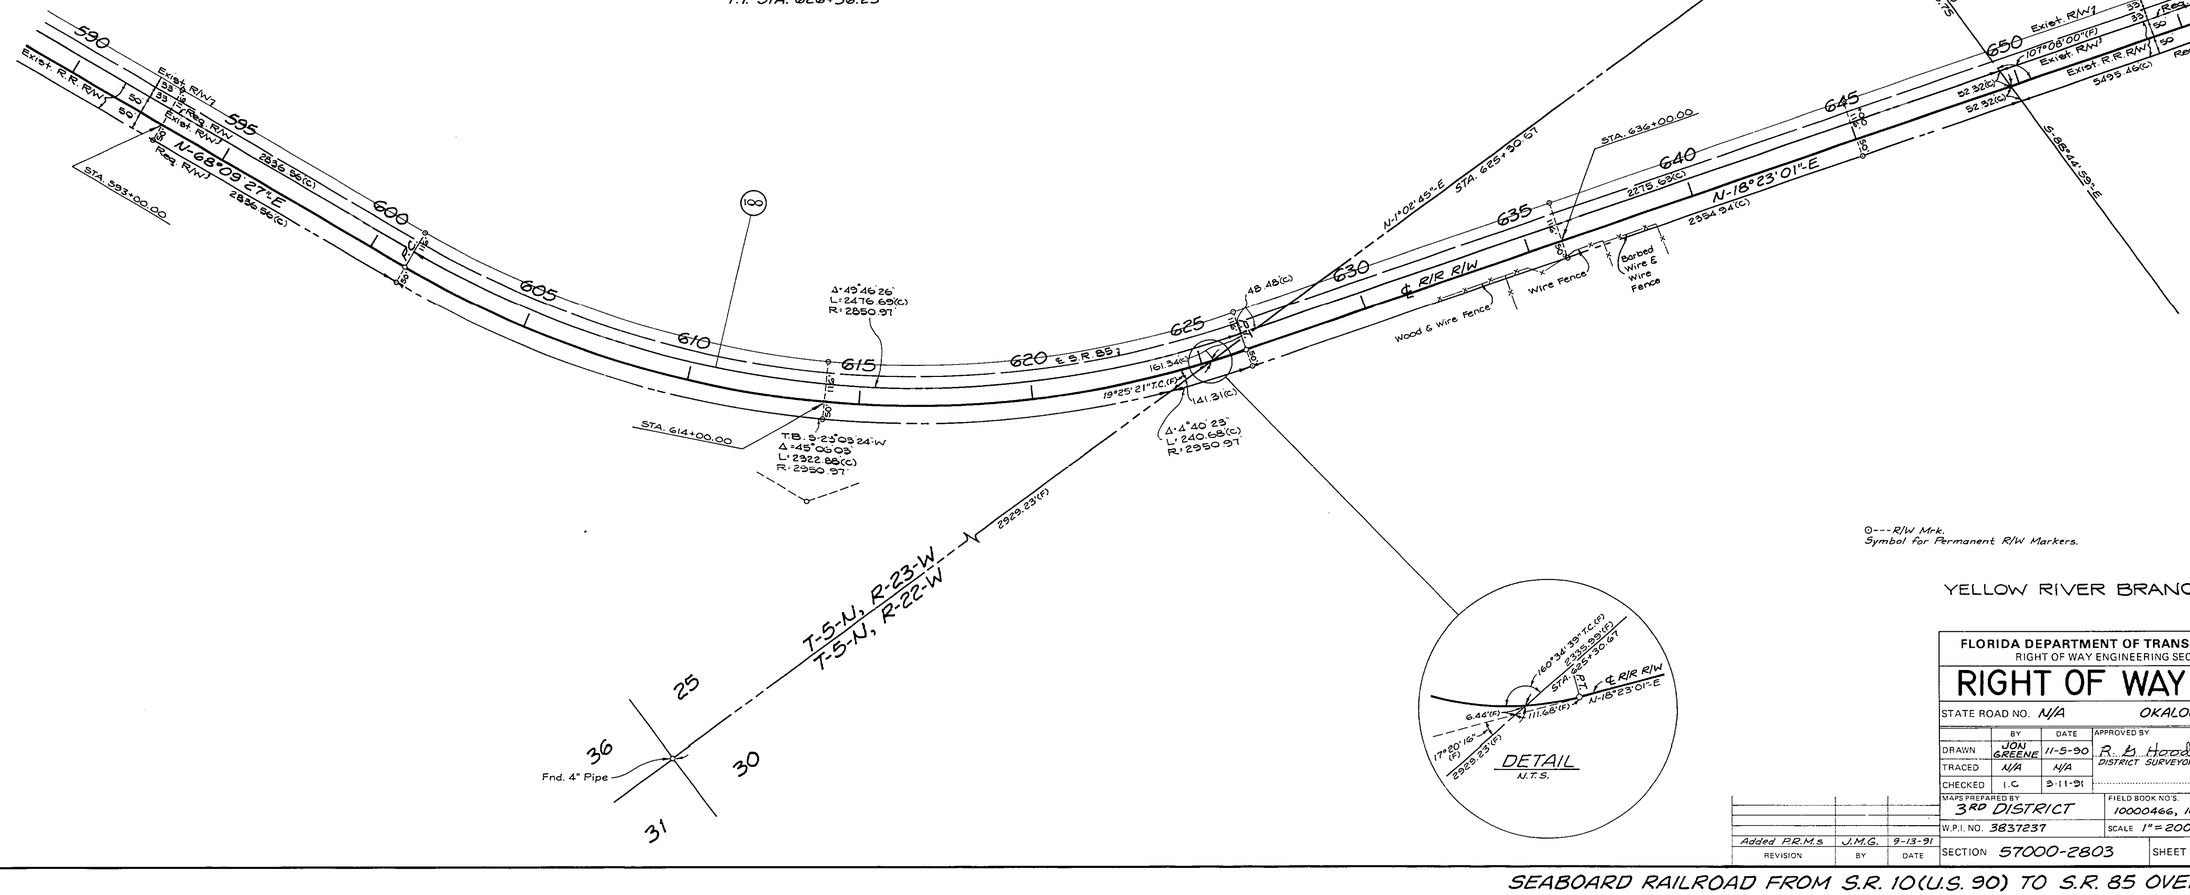

⊙--- R/W Mrk.
Symbol for Permanent R/W Markers.

YELLOW RIVER BRANCH

FLORIDA DEPARTMENT OF TRANSPORTATION
RIGHT OF WAY ENGINEERING SECTION

RIGHT OF WAY MAP

STATE ROAD NO. N/A — OKALOOSA COUNTY

	BY	DATE	APPROVED BY	DATE
DRAWN	JON GREENE	11-5-90	R. B. Hood	3-13-91
TRACED	N/A	N/A	DISTRICT SURVEYOR ADMINISTRATOR	
CHECKED	I.C	3-11-91		

MAPS PREPARED BY: 3RD DISTRICT
FIELD BOOK NO'S.: 10000466, 10008997
W.P.I. NO. 3837237
SCALE 1"= 200'
SECTION 57000-2803
SHEET 10 OF 15

REVISION	BY	DATE
Added P.R.M.s	J.M.G.	9-13-91

SEABOARD RAILROAD FROM S.R. 10(U.S. 90) TO S.R. 85 OVERPASS

AF 426628

F.A. PROJECT NO.	SHEET NO.
N/A	

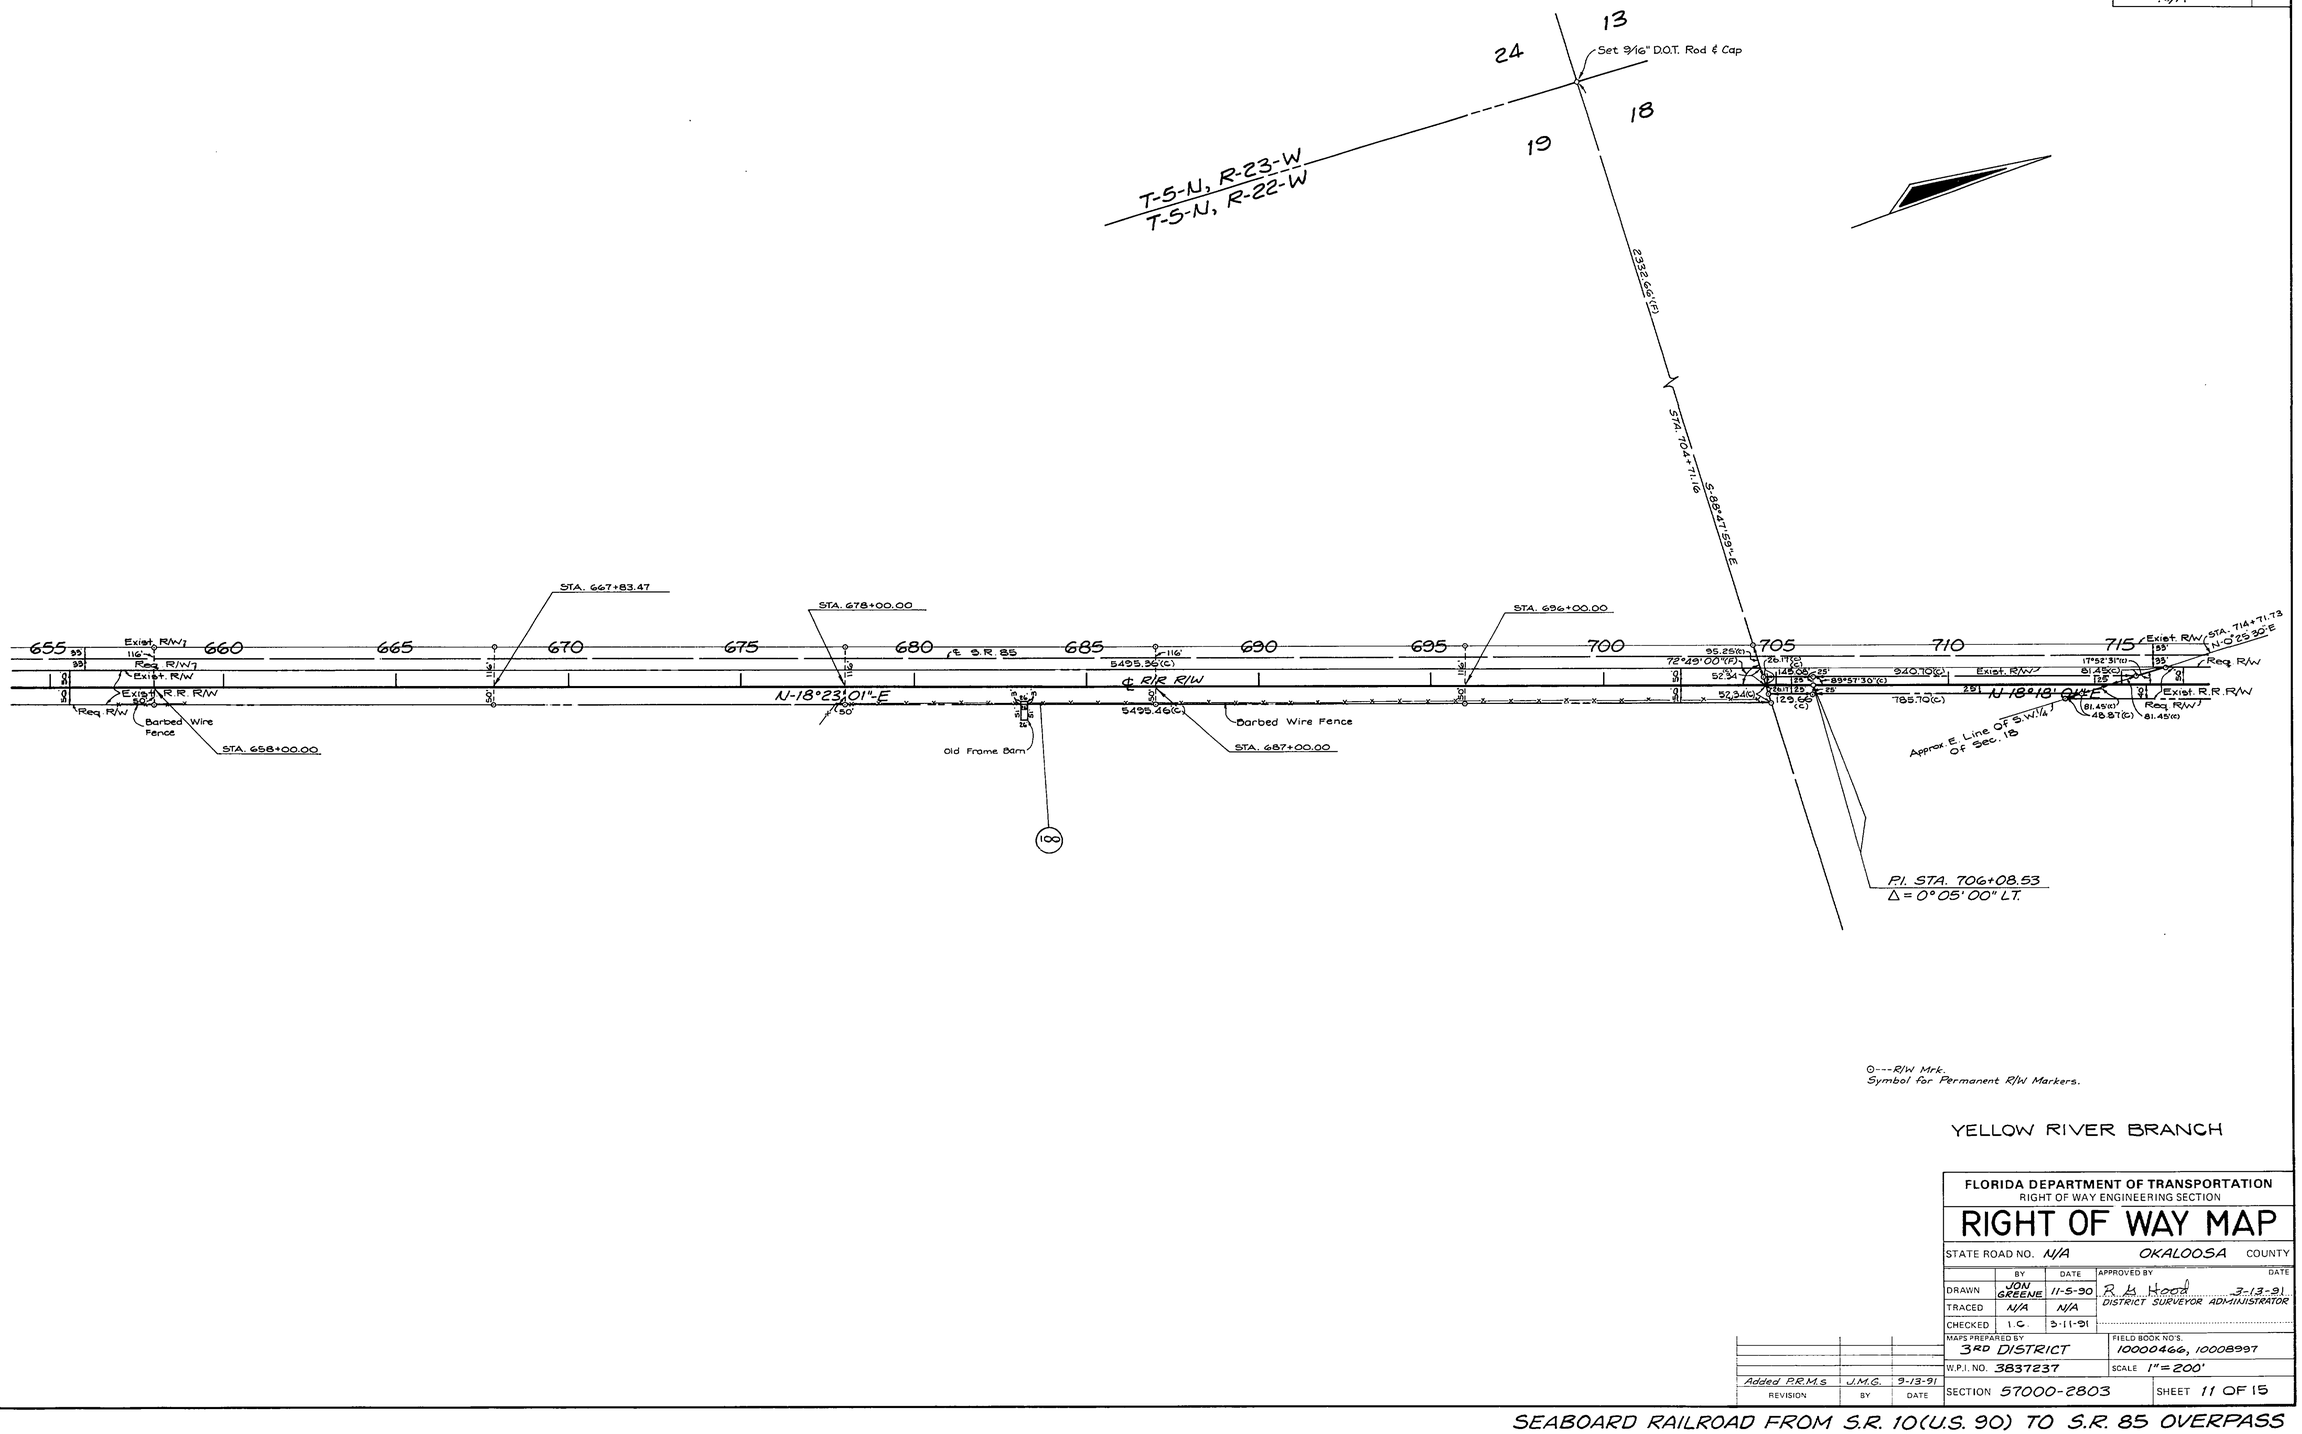

⊙---R/W Mrk.
Symbol for Permanent R/W Markers.

YELLOW RIVER BRANCH

FLORIDA DEPARTMENT OF TRANSPORTATION
RIGHT OF WAY ENGINEERING SECTION

RIGHT OF WAY MAP

STATE ROAD NO. N/A — OKALOOSA COUNTY

	BY	DATE	APPROVED BY	DATE
DRAWN	JON GREENE	11-5-90	R. L. Hood	3-13-91
TRACED	N/A	N/A	DISTRICT SURVEYOR ADMINISTRATOR	
CHECKED	I.C.	3-11-91		

MAPS PREPARED BY: 3RD DISTRICT — FIELD BOOK NO'S: 10000466, 10008997
W.P.I. NO. 3837237 — SCALE 1"=200'
SECTION 57000-2803 — SHEET 11 OF 15

REVISION	BY	DATE
Added P.R.M.s	J.M.G.	9-13-91

SEABOARD RAILROAD FROM S.R. 10(U.S. 90) TO S.R. 85 OVERPASS

57000 2803 11 15

AF 426628

F.A. PROJECT NO.	SHEET NO.
N/A	

P.I. STA. 44+88.79
Δ 14°48'25" LT.
D 0°30'22"
T 1471.33'
L 2926.26'
R 11,323.23'
STA. 739+85.09 BK =
P.C. STA. 30+17.46 AH
P.T. STA. 59+43.72

EQUATION
STA. 739+85.09 BK =
P.C. STA. 30+17.46 AHD.

T-5-N, R-22-W

Fnd. 1" Pipe

745.56'(F)

12252.94'(F)

Fnd. 1/2" Rod 0.16' North Of Section Line

STA. 718+57.11

STA. 714+71.73

STA. 732+39.16

STA. 49+58.88

S 87°08'55"E

Exist. R/W

Exist. R.R. R/W

℄ S.R. 85

℄ R/R R/W

Req. R/W 521.48(C)

N-18°18'01"-E

1355.48(C)

N-18°22'42"-E

761.73(C)

792.14(C)

1344.72(C)

215.30(C)

81.45'(C)

36.49(C)

26.11'(C)

17°54'31"

90°02'21"

15.67(C)

106°45'08"(C)

21.41(C)

26.07'(C)

106°28'57"(C)

Δ 5°00'35"
L 988.67'(C)
R 11273.23'

Δ 1°47'50"
L 1927.67'(C)
R 11273.23'
T.B. N-8°54'52"-E

84°19'44" T.C.(F)

50.25'(C)

42.82'(F)

84.46'(F)

89°18'48"(F)

178°48'38"(F)

983.30'(F)

Δ 4°57'34"
L 984.44'(C)
R 11273.23'
T.B. S-8°31'51"-W

Fnd. 3/4" Pipe

T.B. S-8°31'51"-W
Δ 9°50'51"
L 1954.74'(C)
R 11373.23'

1045.03'(C)

Req. R/W

Exist. R.R. R/W

N-3°34'17"-E

1045.03'(C)

Req. R/W

S 88°18'17"-E

1236.58'(F)

E. Line Of S.W. 1/4 Of Sec. 18

S 89°21'01"-E

N Line Of S.W. 1/4 Of S.E. 1/4 Of Sec. 18 Approx.

N 88°08'15"-W

N Line Of S.E. 1/4 Of Sec. 18 Approx.

P.I. STA. 718+86.06
Δ = 0°04'41" RT.

715 720 725 730 735 35 40 45 50 55 60 65 100

7
18
8
17

Set 5/8" Rod

O---R/W Mrk.
Symbol for Permanent R/W Markers.

YELLOW RIVER BRANCH

REVISION	BY	DATE
Rev. S.R. 89 to S.R. 85	ELM	3-10-92
Added P.R.M.s	J.M.G.	9-13-91

FLORIDA DEPARTMENT OF TRANSPORTATION
RIGHT OF WAY ENGINEERING SECTION

RIGHT OF WAY MAP

STATE ROAD NO. N/A — OKALOOSA COUNTY

	BY	DATE	APPROVED BY	DATE
DRAWN	JON GREENE	11-6-90	R. H. Hood	3-13-91
TRACED	N/A	N/A	DISTRICT SURVEYOR ADMINISTRATOR	
CHECKED	I.C.	3-11-91		

MAPS PREPARED BY: 3RD DISTRICT
FIELD BOOK NO'S: 10000466, 10008997
W.P.I. NO. 3837237
SCALE 1" = 200'
SECTION 57000-2803
SHEET 12 OF 15

SEABOARD RAILROAD FROM S.R. 10(U.S. 90) TO S.R. 85 OVERPASS

57000 2803 12 15

AF 436628

F.A. PROJECT NO.	SHEET NO.
N/A	

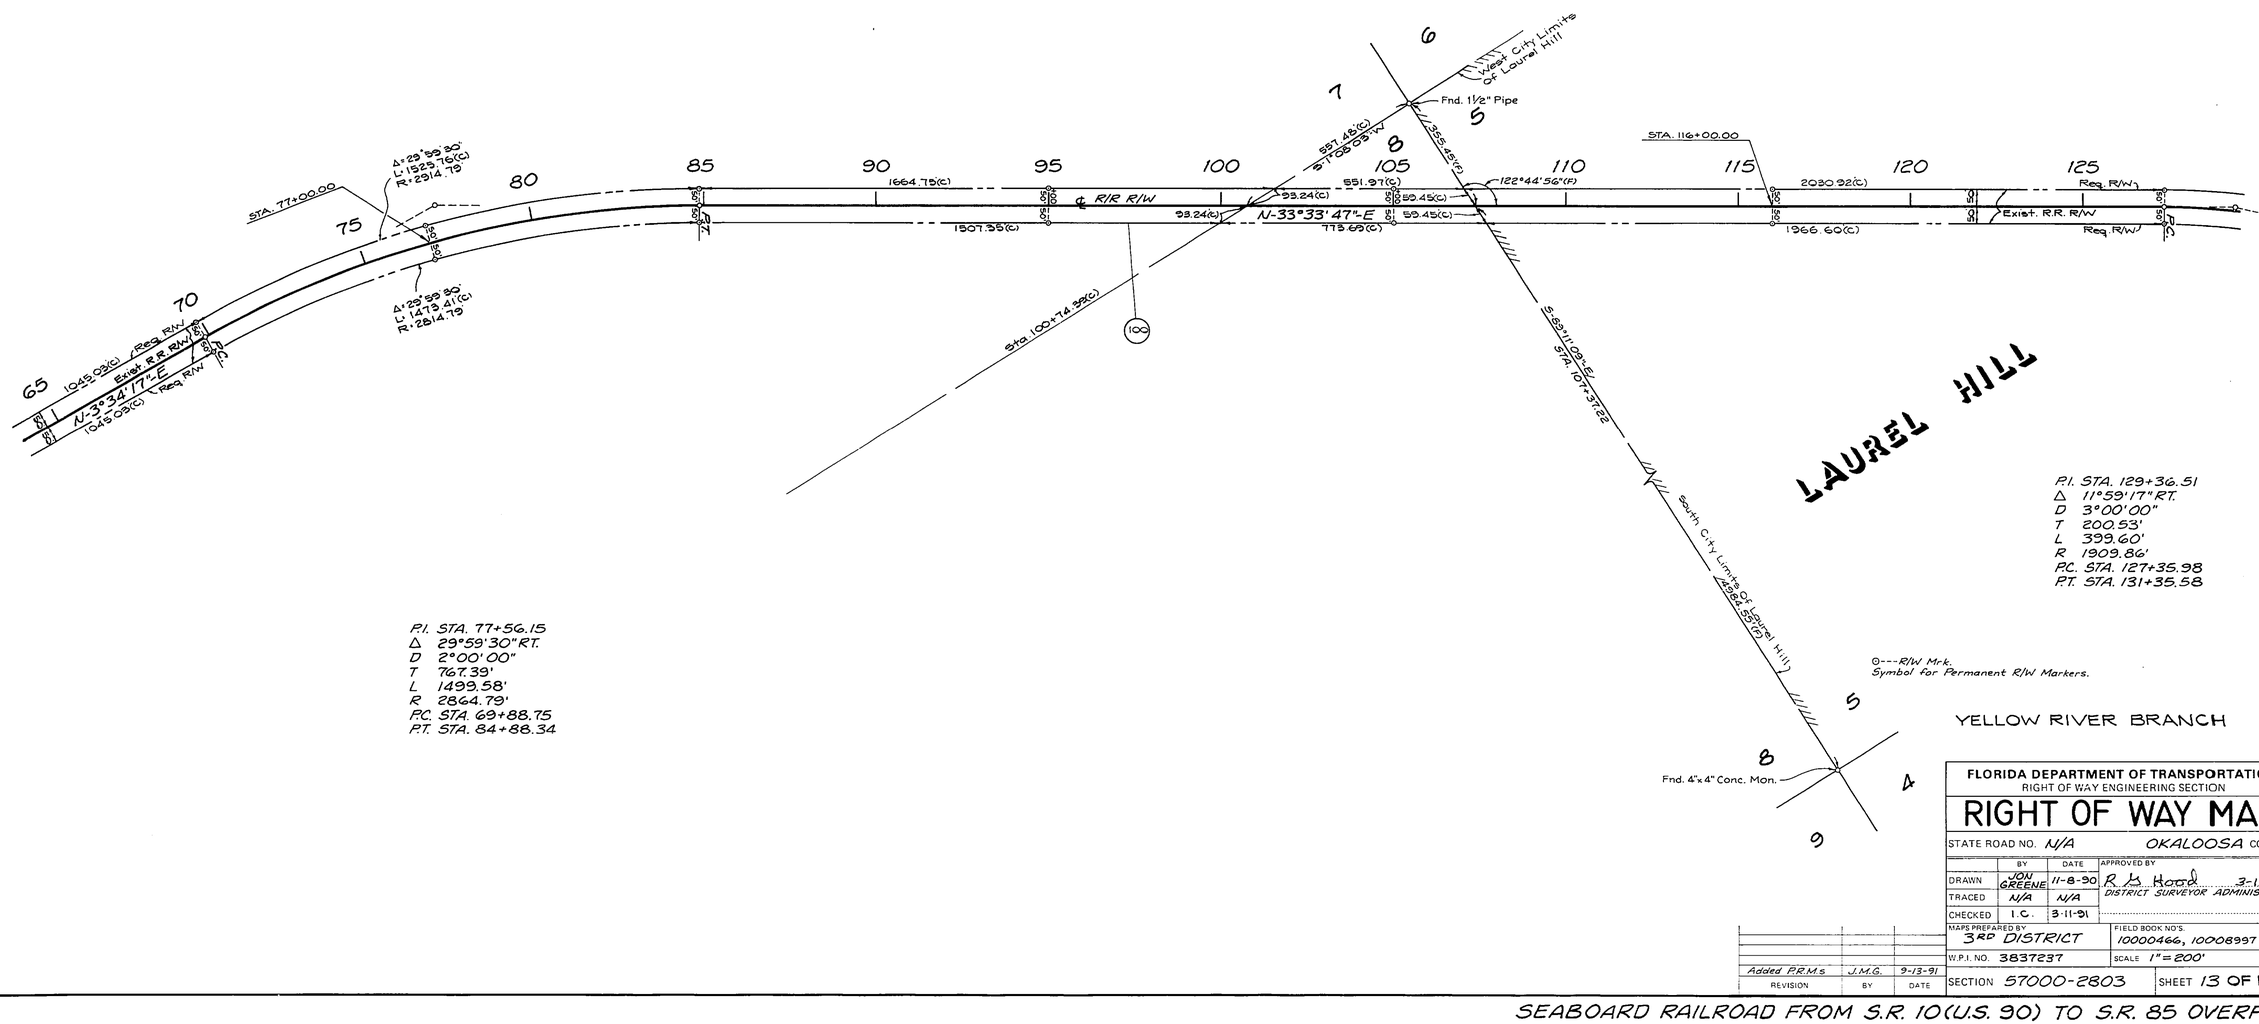

P.I. STA. 77+56.15
Δ 29°59'30"RT.
D 2°00'00"
T 767.39'
L 1499.58'
R 2864.79'
P.C. STA. 69+88.75
P.T. STA. 84+88.34

P.I. STA. 129+36.51
Δ 11°59'17"RT.
D 3°00'00"
T 200.53'
L 399.60'
R 1909.86'
P.C. STA. 127+35.98
P.T. STA. 131+35.58

⊙---R/W Mrk.
Symbol for Permanent R/W Markers.

FLORIDA DEPARTMENT OF TRANSPORTATION
RIGHT OF WAY ENGINEERING SECTION

RIGHT OF WAY MAP

STATE ROAD NO. N/A — OKALOOSA COUNTY

	BY	DATE	APPROVED BY	DATE
DRAWN	JOU GREENE	11-8-90	R S Hood DISTRICT SURVEYOR ADMINISTRATOR	3-13-91
TRACED	N/A	N/A		
CHECKED	I.C.	3-11-91		

MAPS PREPARED BY: 3RD DISTRICT
FIELD BOOK NO'S.: 10000466, 10008997
W.P.I. NO. 3837237
SCALE 1"=200'
SECTION 57000-2803
SHEET 13 OF 15

REVISION	BY	DATE
Added P.R.M.s	J.M.G.	9-13-91

SEABOARD RAILROAD FROM S.R. 10(U.S. 90) TO S.R. 85 OVERPASS

57000 2803 13 15

AF 526628

F.A. PROJECT NO.	SHEET NO.
N/A	

57000 2803 14 15

LAUREL HILL

P.I. STA. 134+01.25
Δ 10°50'23"LT.
D 3°30'00"
T 155.32'
L 309.71'
R 1637.02'
P.C. STA. 132+45.93
P.T. STA. 135+55.64

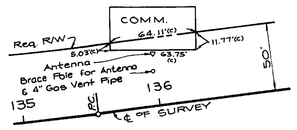

DETAIL
N.T.S.

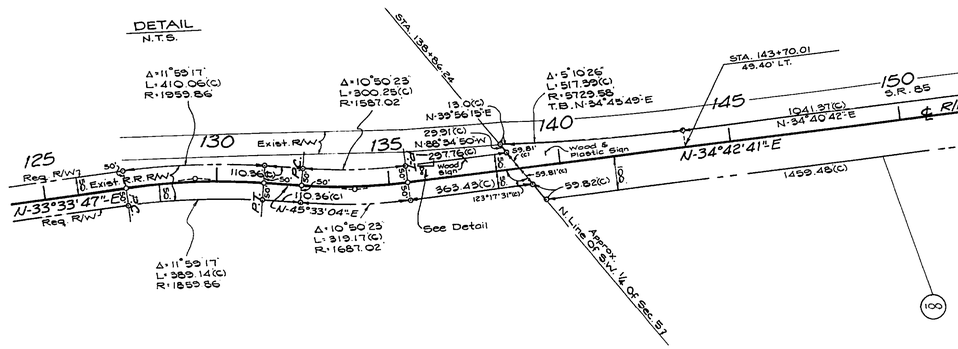

MAP OF LAUREL HILL
PB. 1, PG. 3

P.I. STA. 129+36.51
Δ 11°59'17"RT.
D 3°00'00"
T 200.53'
L 399.60'
R 1909.86'
P.C. STA. 127+35.98
P.T. STA. 131+35.58

P.I. STA. 162+58.39
Δ 29°51'51"RT.
D 1°48'14"
T 847.01'
L 1655.49'
R 3176.13'
P.C. STA. 154+11.38
P.T. STA. 170+66.87

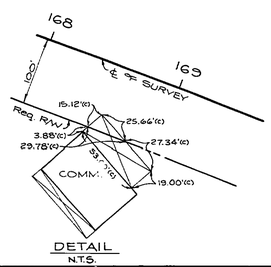

DETAIL
N.T.S.

O---R/W Mrk.
Symbol for Permanent R/W Markers.

YELLOW RIVER BRANCH

FLORIDA DEPARTMENT OF TRANSPORTATION
RIGHT OF WAY ENGINEERING SECTION

RIGHT OF WAY MAP

STATE ROAD NO. N/A — OKALOOSA COUNTY

	BY	DATE	APPROVED BY	DATE
DRAWN	JON GREENE	11-8-90	R. L. Hood	3-13-91
TRACED	N/A	N/A	DISTRICT SURVEYOR ADMINISTRATOR	
CHECKED	I.C.	3-11-91		

MAPS PREPARED BY: 3RD DISTRICT
FIELD BOOK NO.S: 10000466, 10008997
W.P.I. NO. 3837237
SCALE 1" = 200'
SECTION 57000-2803
SHEET 14 OF 15

REVISION	BY	DATE
Added P.R.M.s	J.M.G.	9-13-91

SEABOARD RAILROAD FROM S.R. 10(U.S. 90) TO S.R. 85 OVERPASS

AF 426628

F.A. PROJECT NO.	SHEET NO.
N/A	

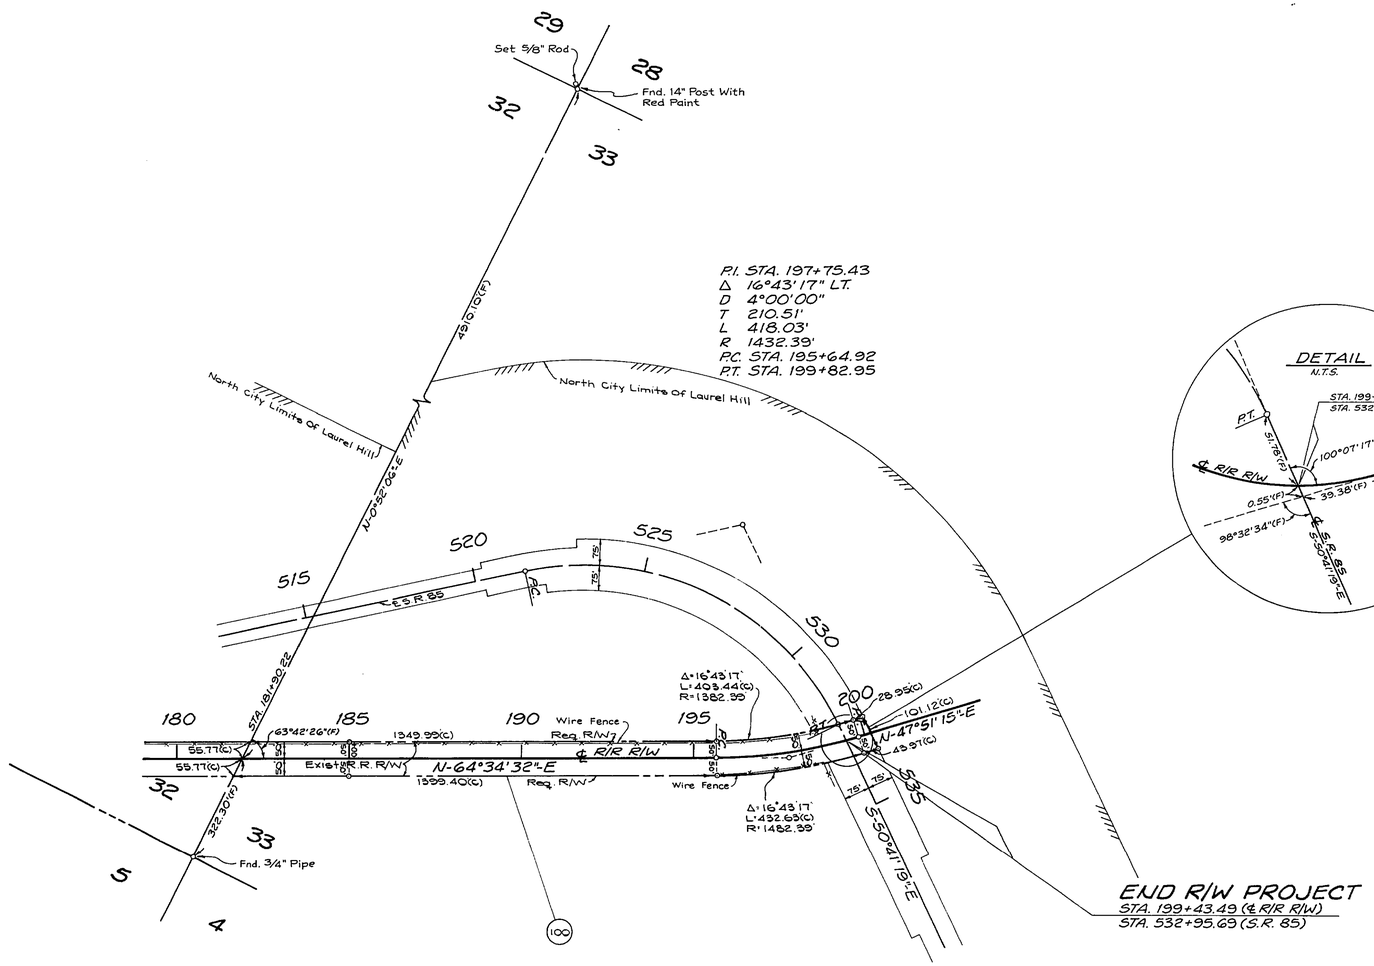

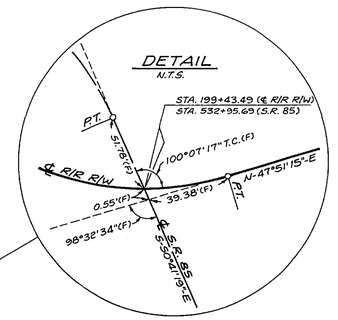

END R/W PROJECT
STA. 199+43.49 (℄ R/R R/W)
STA. 532+95.69 (S.R. 85)

S.R. 85
P.I. STA. 527+94.40
Δ 76°27'04"RT.
D 6°58'05"
T 647.65'
L 1097.17'
R 822.26'
P.C. STA. 521+46.75
P.T. STA. 532+43.91

LAUREL HILL

O---R/W Mrk.
Symbol for Permanent R/W Marker

YELLOW RIVER BRANCH

TABLE OF OWNERSHIP						
PARCEL NO.	NAME	AREA TAKEN	REMAINDERS RIGHT	REMAINDERS LEFT	COMMENTS	RECORDING DATA
100	C.S.X. TRANSPORTATION INC.	224.356 AC.	—	—		O.R. Book 1605, Page 910

REVISION	BY	DATE
Added P.R.M.s	J.M.G.	9-13-91
Recording Data	R.G.N.	7-10-91

FLORIDA DEPARTMENT OF TRANSPORTATION
RIGHT OF WAY ENGINEERING SECTION

RIGHT OF WAY MAP

STATE ROAD NO. N/A — OKALOOSA COUNTY

	BY	DATE	APPROVED BY	DATE
DRAWN	JON GREENE	11-9-90	R. M. Heard	3-13-91
TRACED	N/A	N/A	DISTRICT SURVEYOR ADMINISTRATOR	
CHECKED	I.C.	3-11-91		

MAPS PREPARED BY: 3RD DISTRICT
FIELD BOOK NO'S.: 10000466, 10008997
W.P.I. NO.: 3837237
SCALE: 1" = 200'
SECTION: 57000-2803
SHEET 15 OF 15

SEABOARD RAILROAD FROM S.R. 10(U.S. 90) TO S.R. 85 OVERPASS

57000 2803 15 15