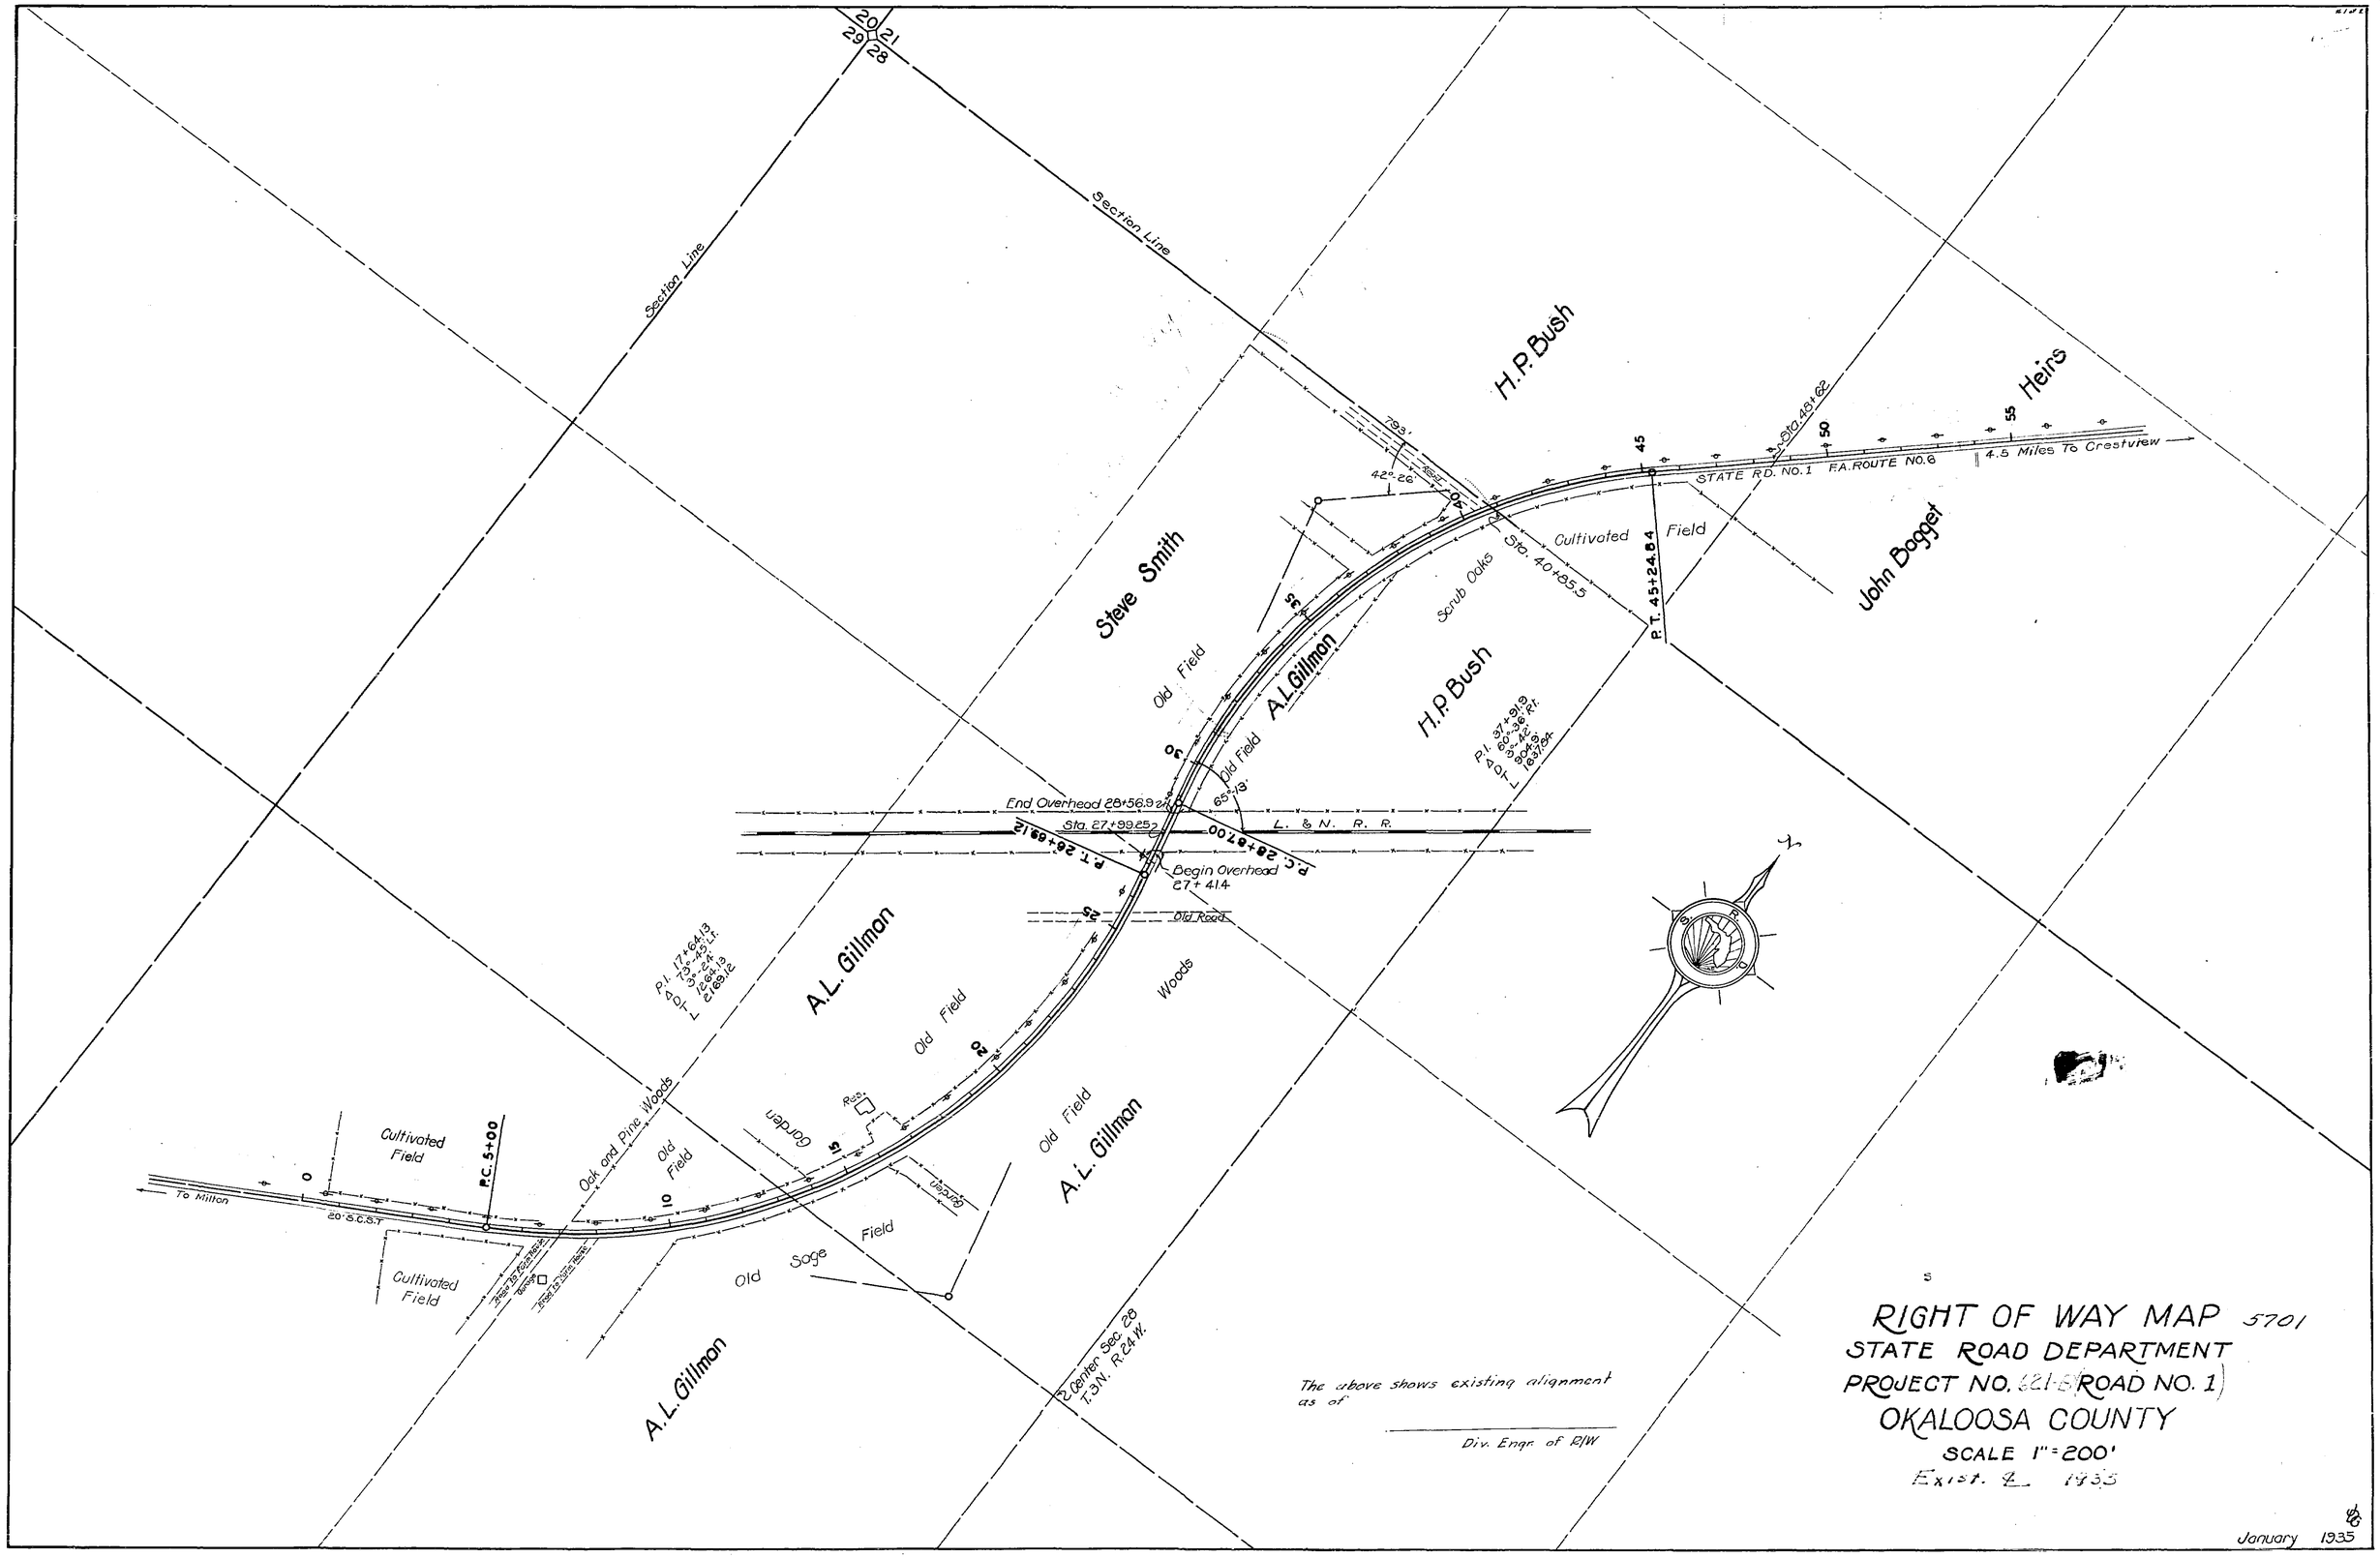

The above shows existing alignment as of

_____

Div. Engr. of R/W

RIGHT OF WAY MAP 5701

STATE ROAD DEPARTMENT

PROJECT NO. 621-B (ROAD NO. 1)

OKALOOSA COUNTY

SCALE 1" = 200'

Exist. ℄ 1935

January 1935