FED. ROAD DIV. No.	STATE	F A PROJECT NO.	FISCAL YEAR	SHEET No.
3	FLA.			

Book Nº 1008881
1008882

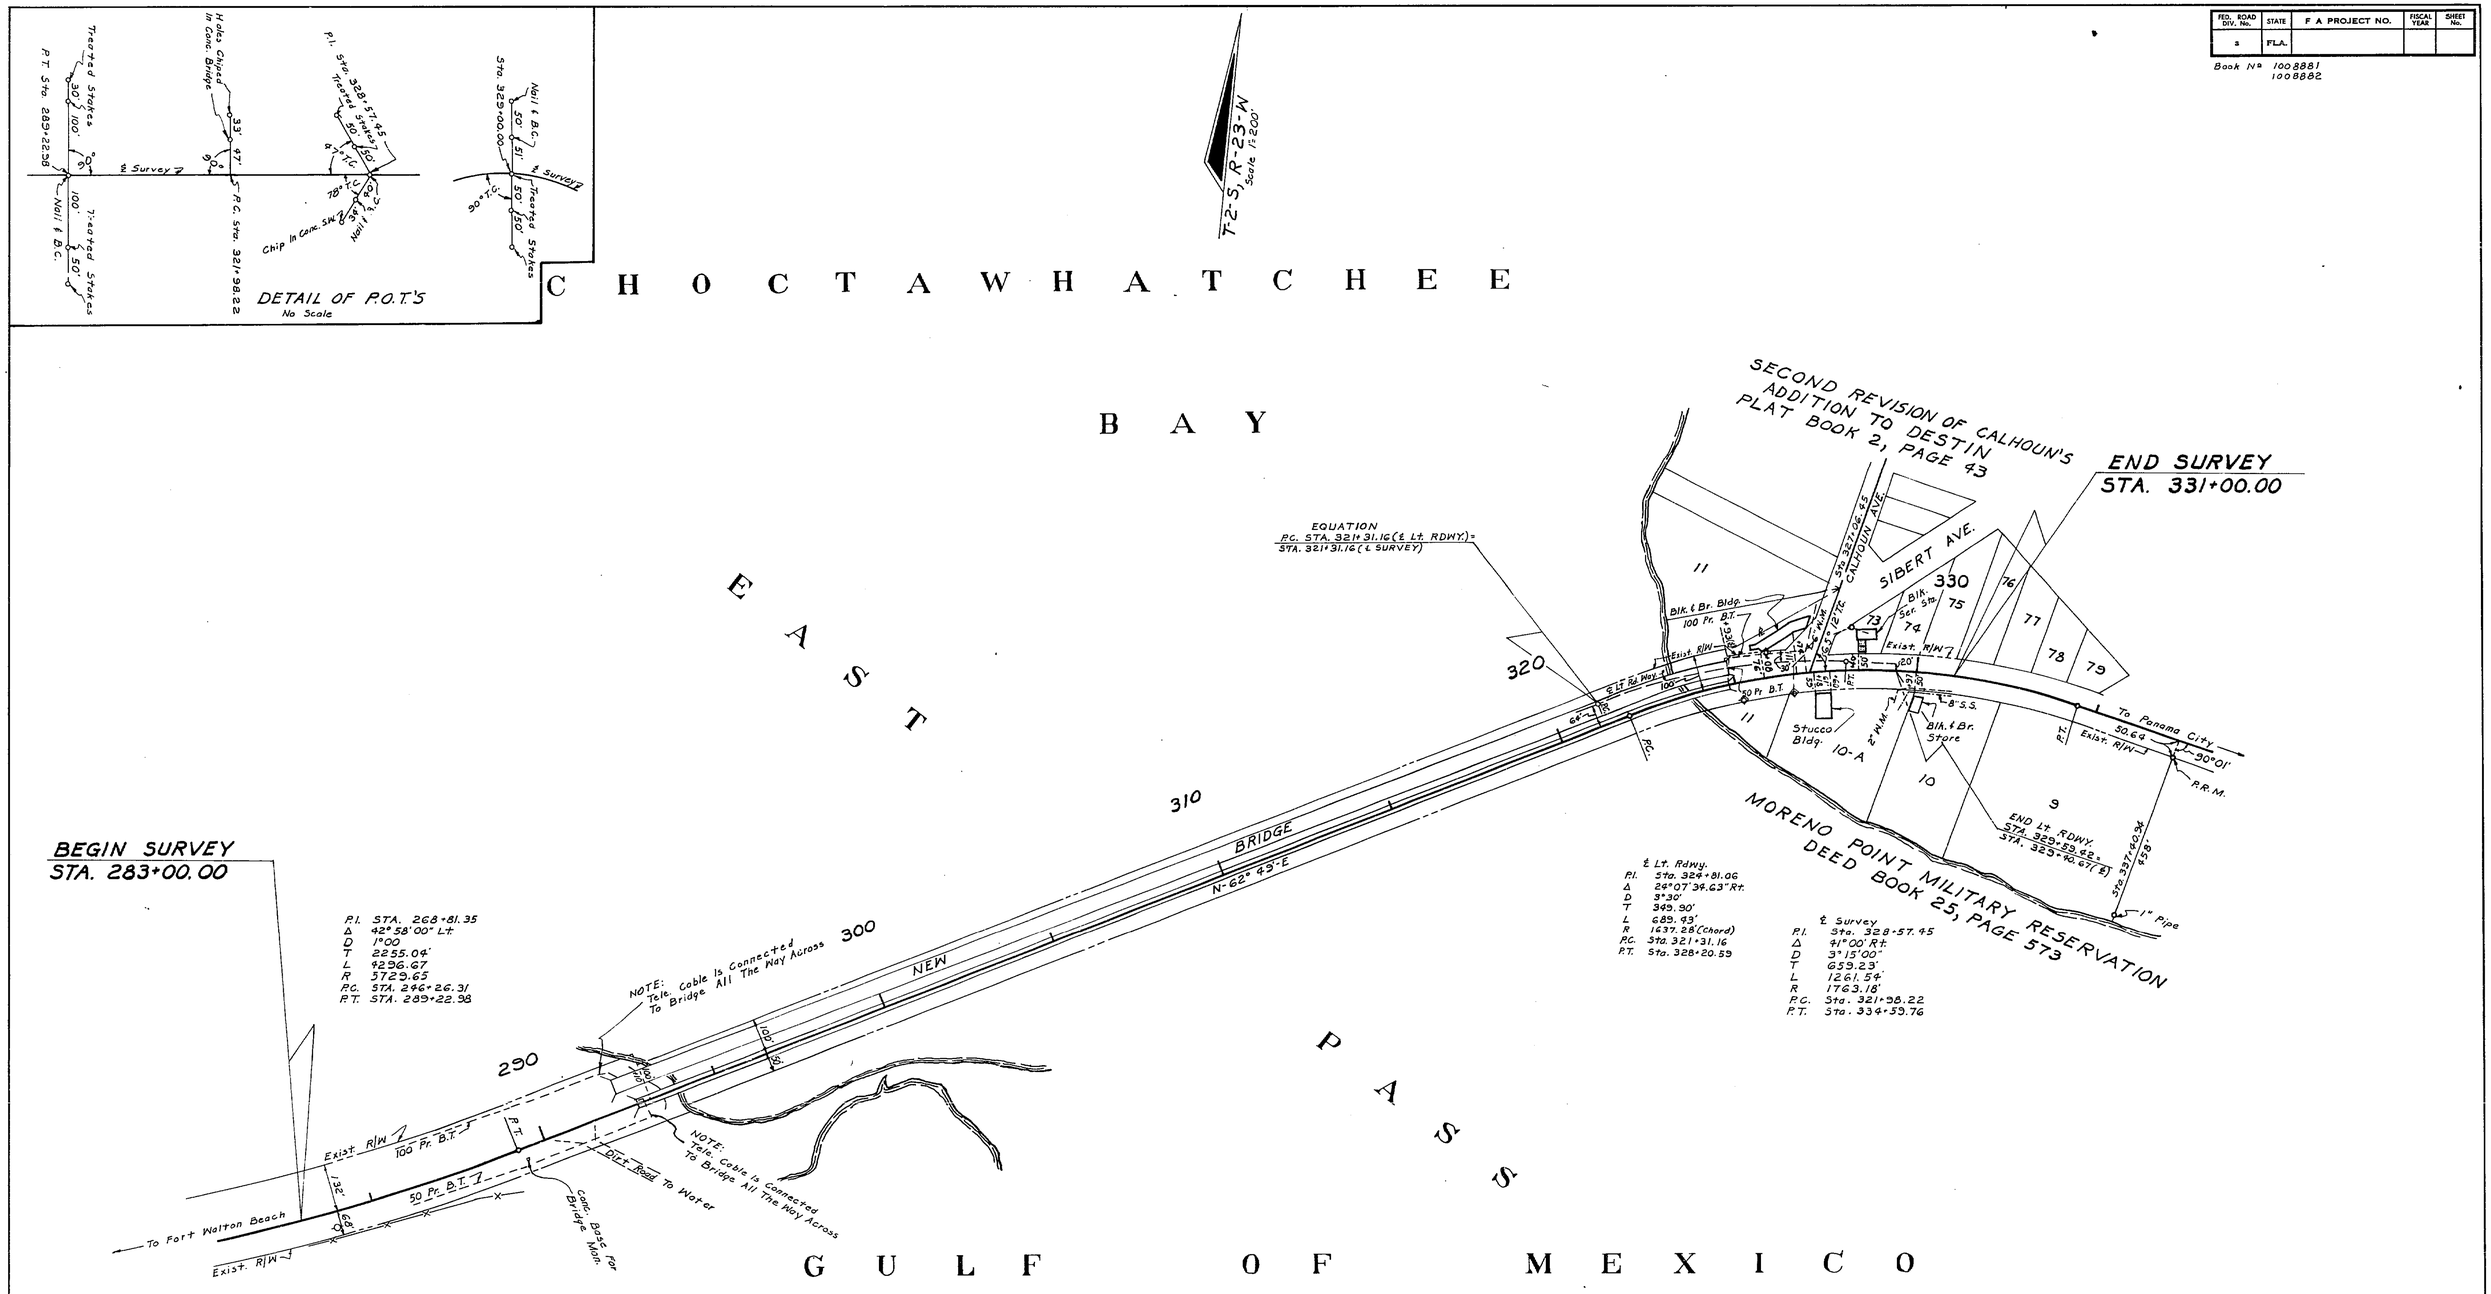

UTILITY OWNERS
TELEPHONE CABLE: Central Telephone Co.
WATER MAINS: Destin Water Users
SAN. SEW.: Destin Water Users

B.I. Nº 317244

STATE OF FLORIDA
DEPARTMENT OF TRANSPORTATION

RIGHT OF WAY MAP

STATE ROAD NO. 30 (U.S. 98) OKALOOSA COUNTY

	BY	DATE	APPROVED BY	DATE
DRAWN			E. W. [signature]	9-1-76 DISTRICT ENGINEER
TRACED	R.G.M.	8-12-76		
CHECKED	J.P.	8-13-76	[signature]	9-8-76 ENGINEER OF RIGHT OF WAY
COMPARED				
INDEXED				STATE HIGHWAY ENGINEER

REVISION	BY	DATE

SECTION 57030-2543 SHEET 1 OF 1

DESTIN BRIDGE