A.F. 9782

57030

F.A. PROJECT NO.	SHEET NO.
N/A	

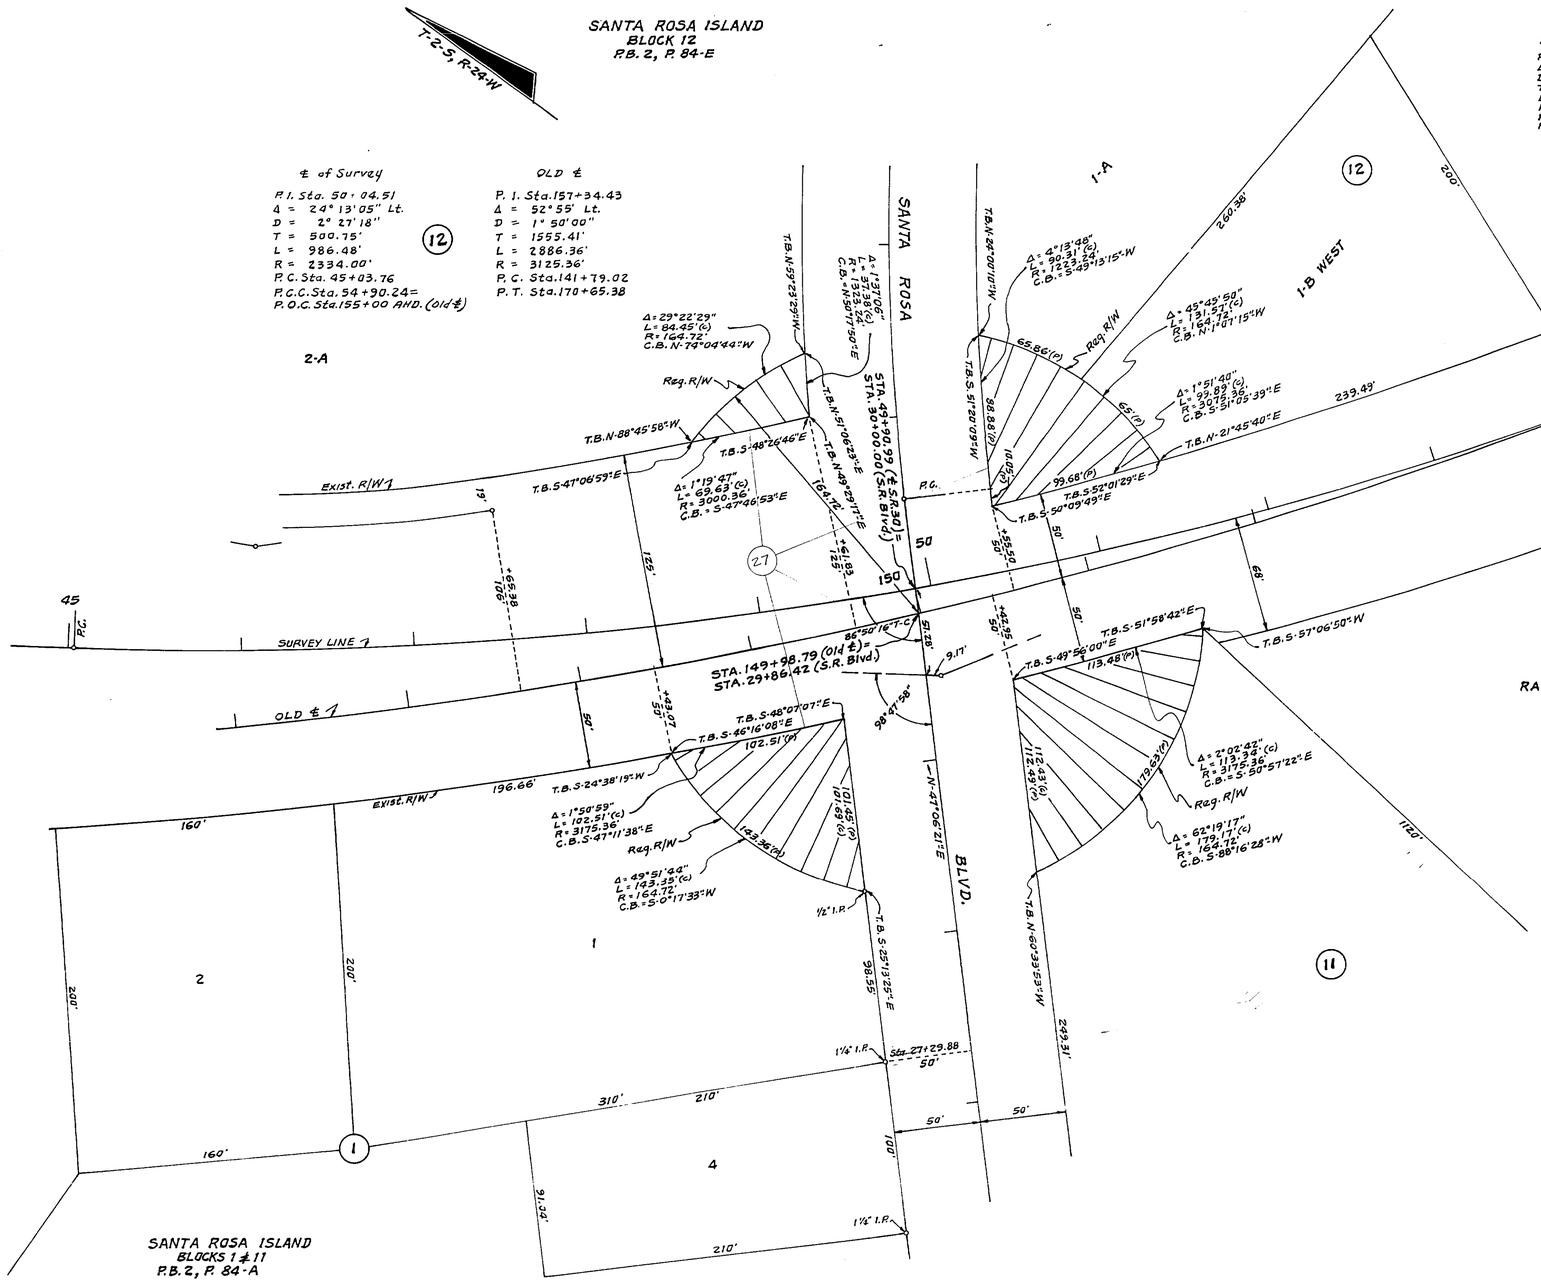

FLORIDA DEPARTMENT OF TRANSPORTATION
RIGHT OF WAY ENGINEERING SECTION

RIGHT OF WAY MAP

STATE ROAD NO. 30 (U.S. 98) OKALOOSA COUNTY

	BY	DATE	APPROVED BY	DATE
DRAWN	BW	10-10-84	R. L. Hood	1-16-92
TRACED	BW	10-10-84	District Surveyor Adm.	
CHECKED	JLG	10-11-84		

MAPS PREPARED BY: 3RD DISTRICT
FIELD BOOK NO'S.: 1022373 (3-26-81)
W.P.I. NO. N/A
SCALE 1" = 40'
SECTION 57030-MISC.
SHEET 1 OF 1

REVISION	BY	DATE

S.R. 30 (U.S. 98) & SANTA ROSA BLVD. INTERSECTION

POLYTRACE 033