FED. ROAD DIV. No.	STATE	SEC. AND JOB No.	FISCAL YEAR	SHEET No.	TOTAL SHEETS
3	FLA.	5704-106	51	1	1

END SUR., JOB NO. 5704-106
STATION 25+35.58

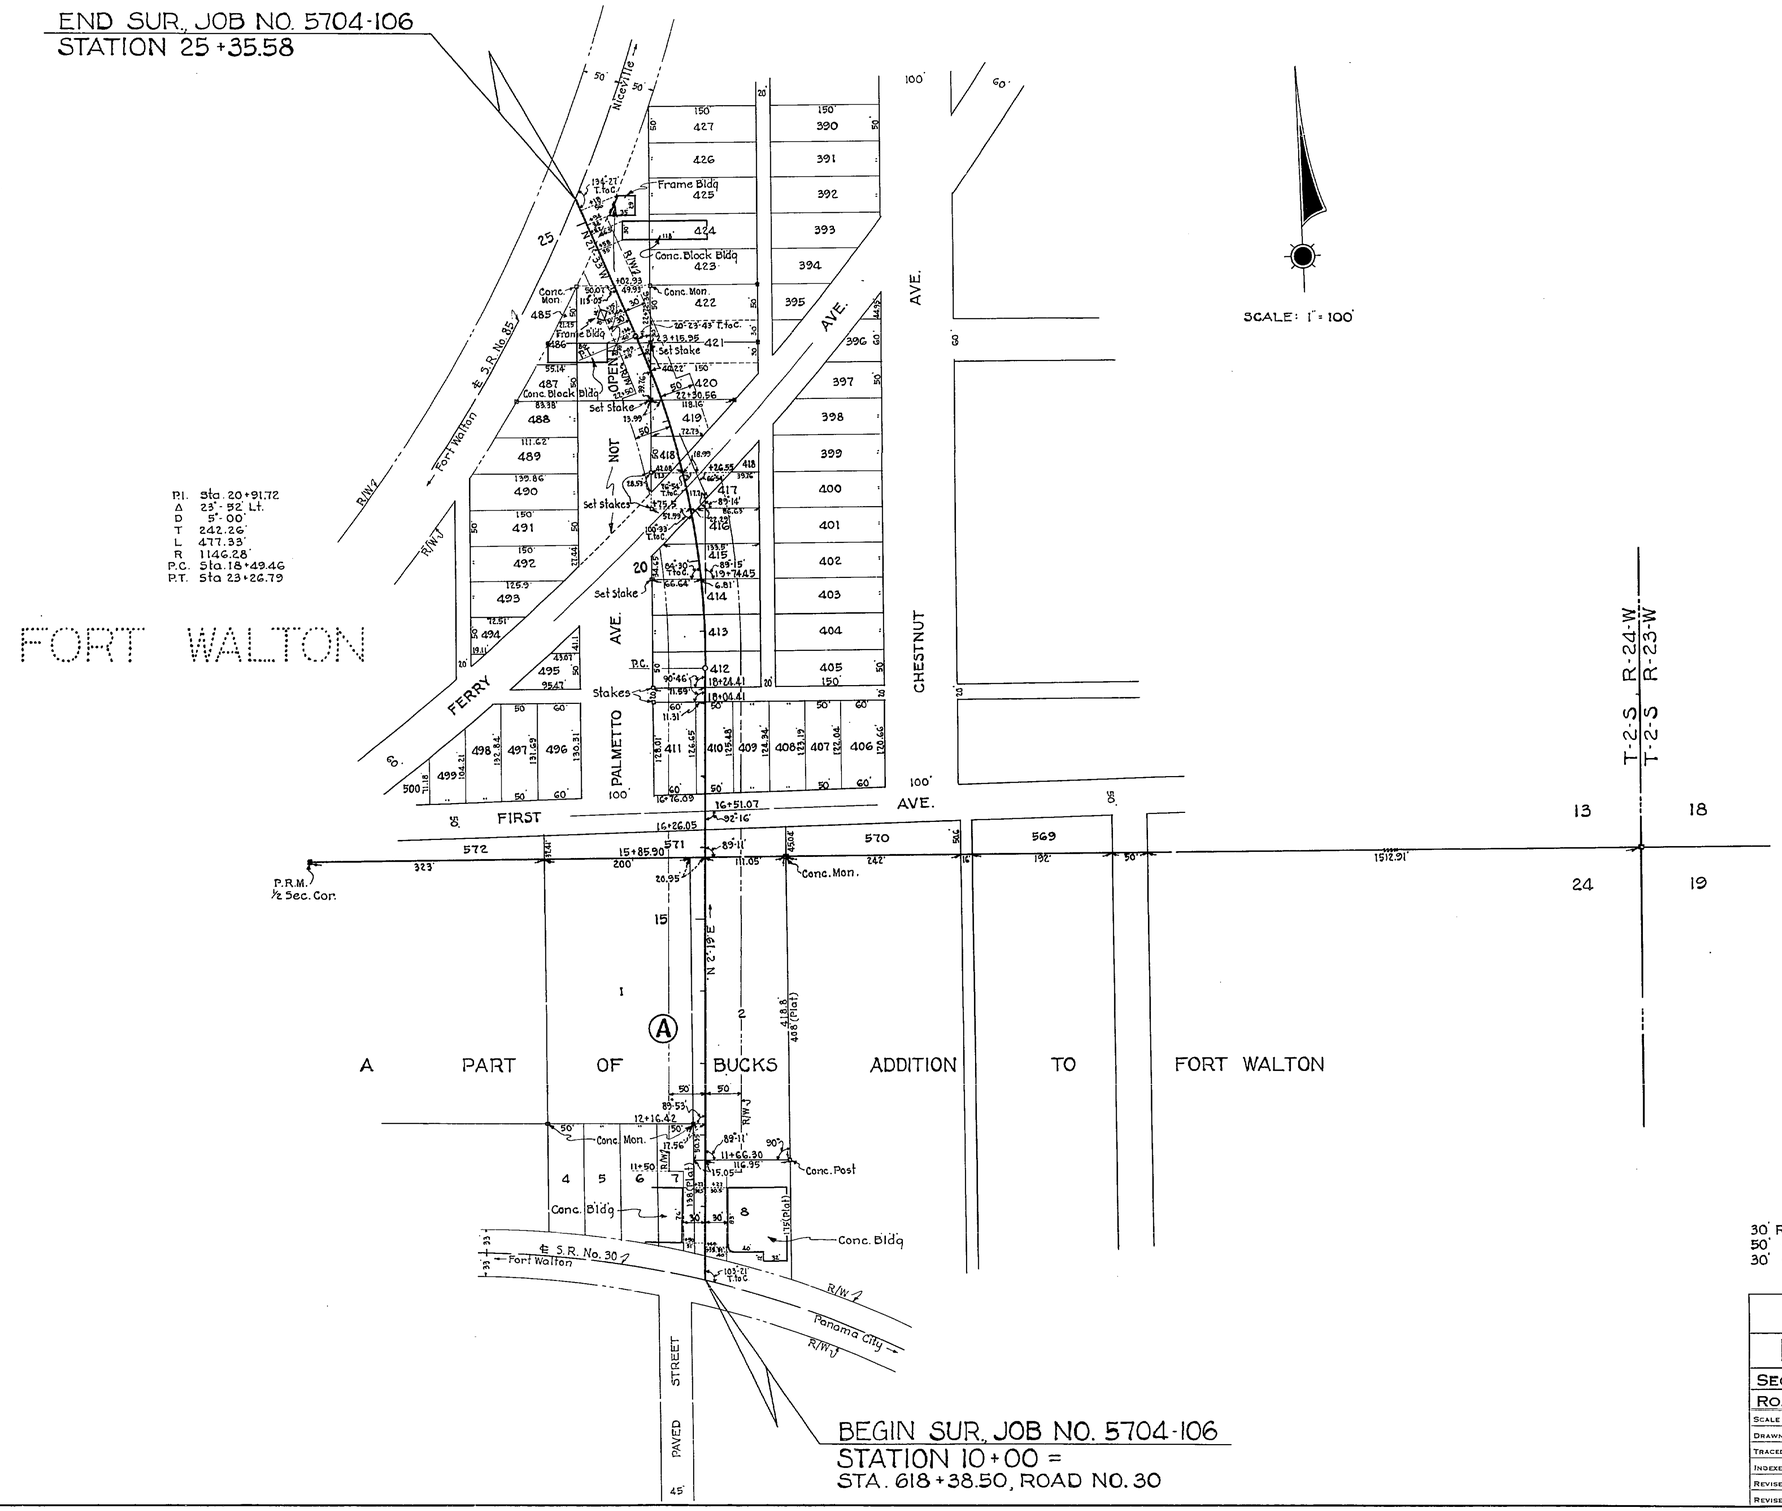

BEGIN SUR., JOB NO. 5704-106
STATION 10+00 =
STA. 618+38.50, ROAD NO. 30

REQUIRED R/W WIDTH'S
30' RT. & LT. OF SUR. ℄ FROM BEG. OF JOB TO STA. 11+50
50' " " " " " " STA. 11+50 TO STA. 22+50
30' " " " " " " " 22+50 TO END OF JOB

STATE OF FLORIDA
STATE ROAD DEPARTMENT

RIGHT OF WAY MAP

SECTION No. 5704-106
ROAD No. 85 OKALOOSA COUNTY

SCALE 1" = 100'	NAMES	DATES	APPROVED BY
DRAWN	W.P.	1-8-51	
TRACED	W.P.	1-8-51	DIVISION ENGINEER
INDEXED			
REVISED		1-19-51	STATE HIGHWAY ENGINEER
REVISED			