FED. ROAD DIV. No.	STATE	PROJECT No.	FISCAL YEAR	SHEET No.
3	FLA.	57040-2530		1

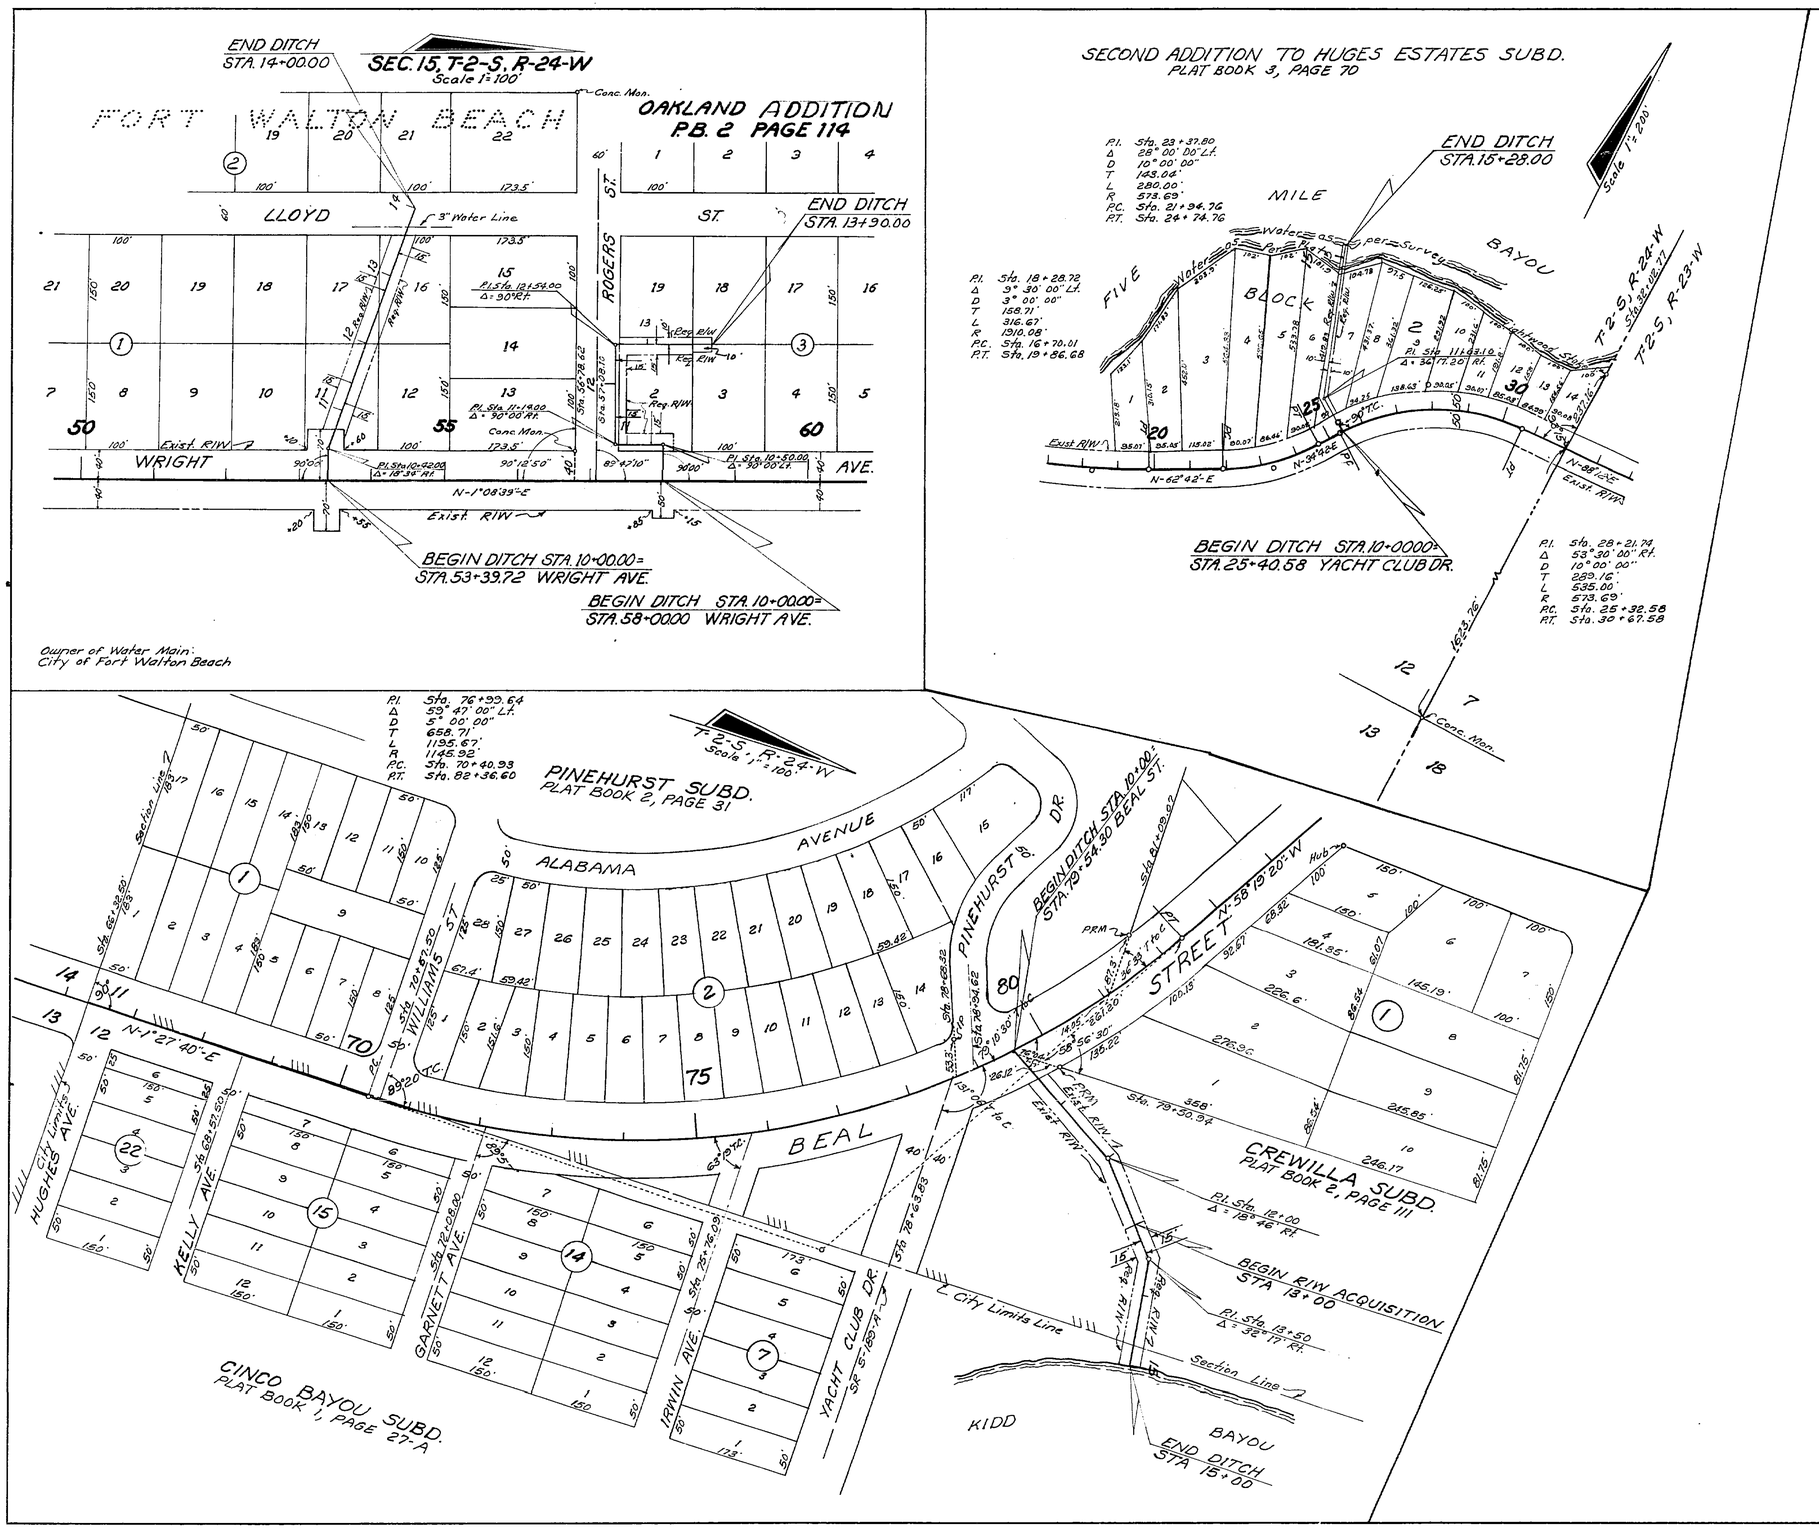

Revision	By	Date
Rev. Ditch R/W	BH-MHC	4-9-70
Ditch	DFE-MHC	8-15-68
Ditch	DMCD-MHC	7-12-68
SUBD. NAME	DFE-MHC	6-27-68

STATE OF FLORIDA
STATE ROAD DEPARTMENT

RIGHT OF WAY MAP

STATE ROAD NO. OKALOOSA COUNTY

	By	Date
Drawn		
Traced	J.O.	6-5-68
Checked		
Compared		
Indexed		

Approved By — Date
June 10, 1968
District Engineer
6-18-68
Engineer of Right of Way
State Highway Engineer

SECTION 57040-2530 SHEET 1 OF 1

FORT WALTON BEACH DRAINAGE