FED. ROAD DIV. No.	STATE	SEC. AND JOB No.	FISCAL YEAR	SHEET No.	TOTAL SHEETS
3	FLA.	5704	56	7	79

TWP. 2 S.- RGE. 24 W.
SECTION 12

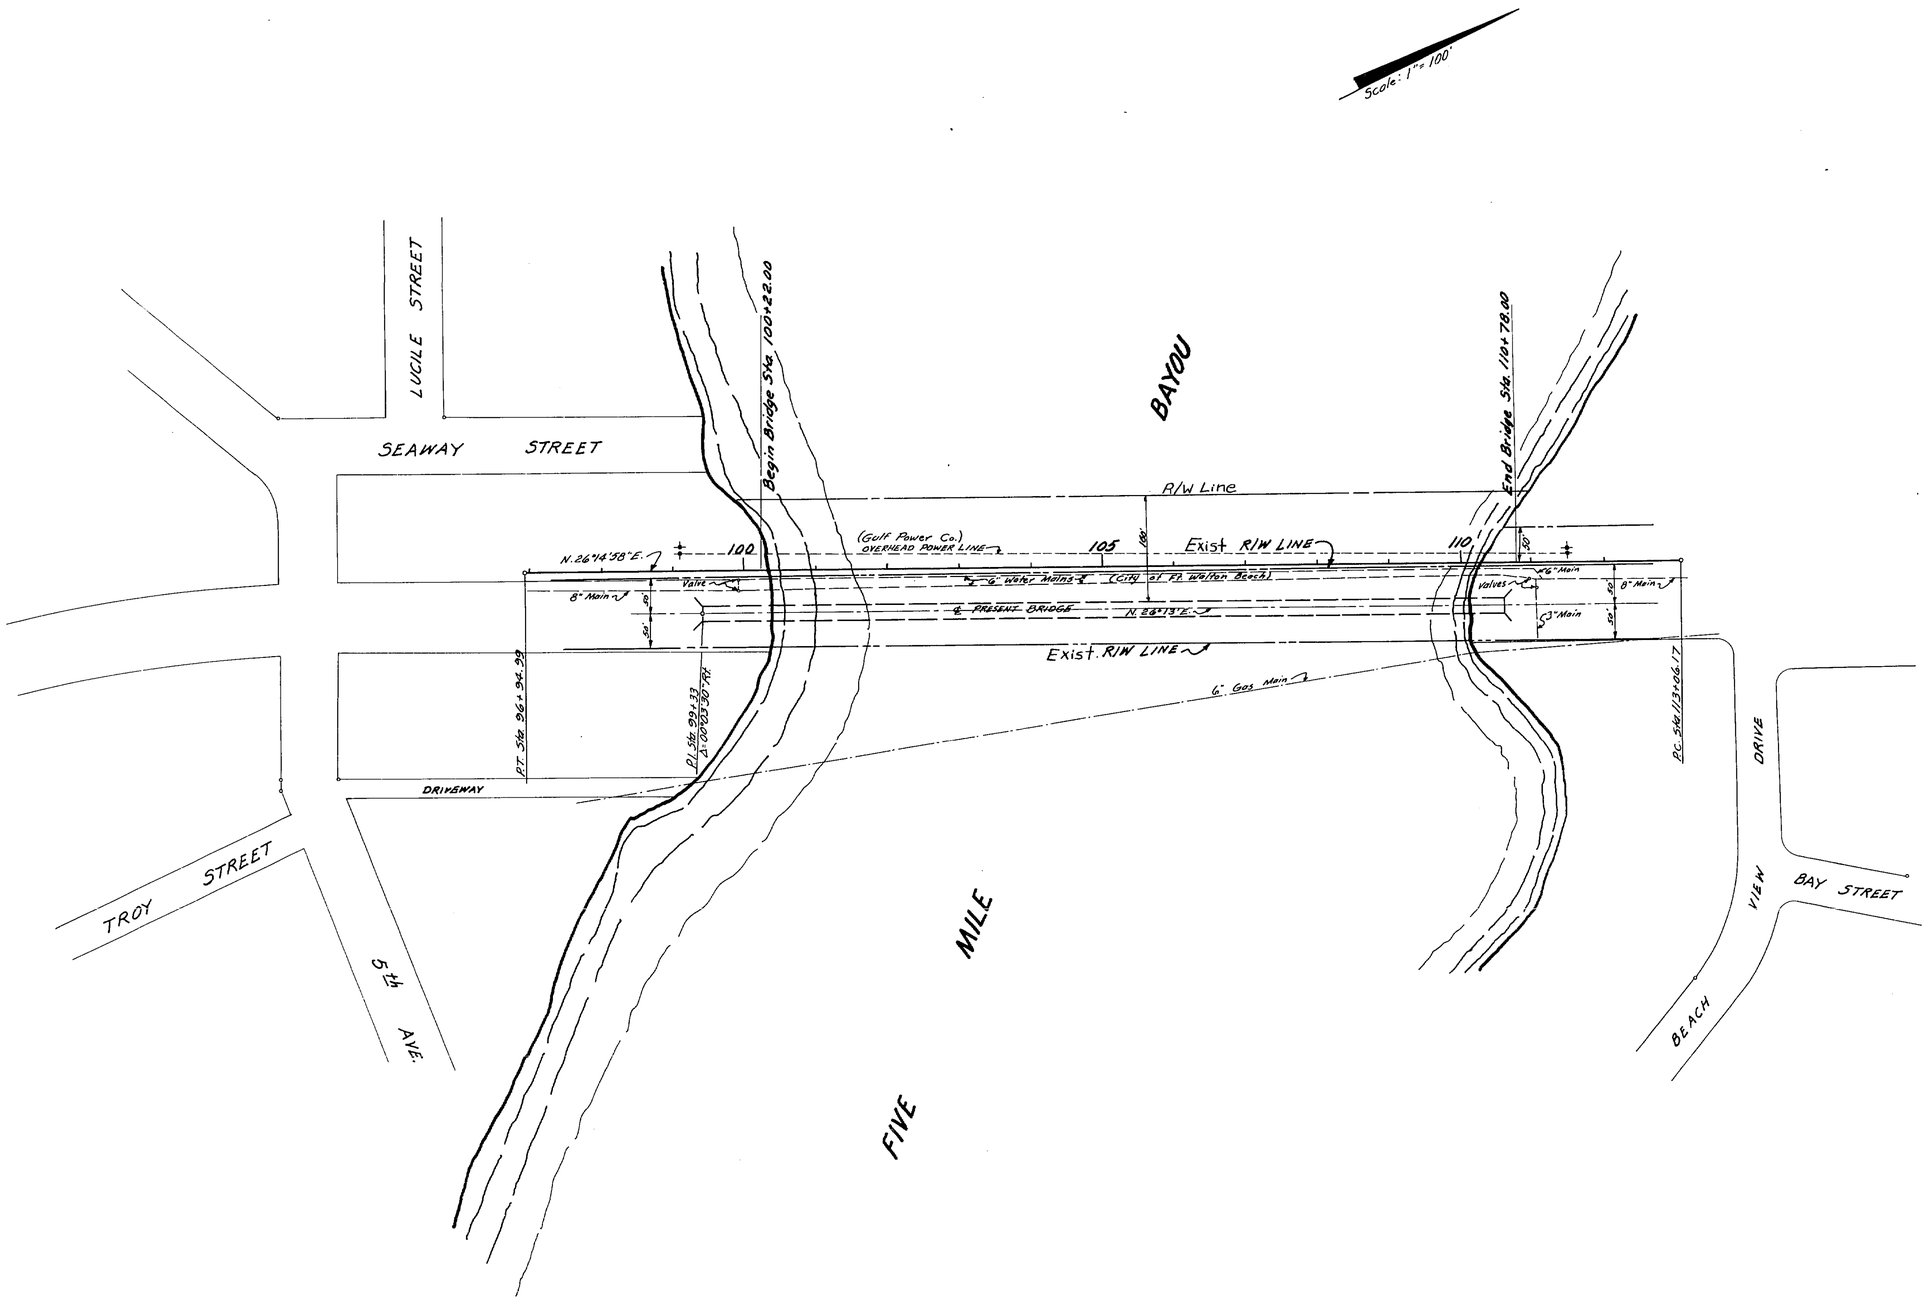

STATE OF FLORIDA
STATE ROAD DEPARTMENT

RIGHT OF WAY MAP

SECTION No. 5704-

ROAD No. 85 OKALOOSA COUNTY

SCALE 1" = 100'	NAMES	DATES	APPROVED BY
DRAWN			
TRACED	H.T.C.	4-23-56	DIVISION ENGINEER
INDEXED			
REVISED	W.C.S.	4-26-56	STATE HIGHWAY ENGINEER
REVISED			