FED. ROAD DIV. No.	STATE	SEC. AND JOB No.	FISCAL YEAR	SHEET No.	TOTAL SHEETS
3	FLA.	5705-201	51	1	5

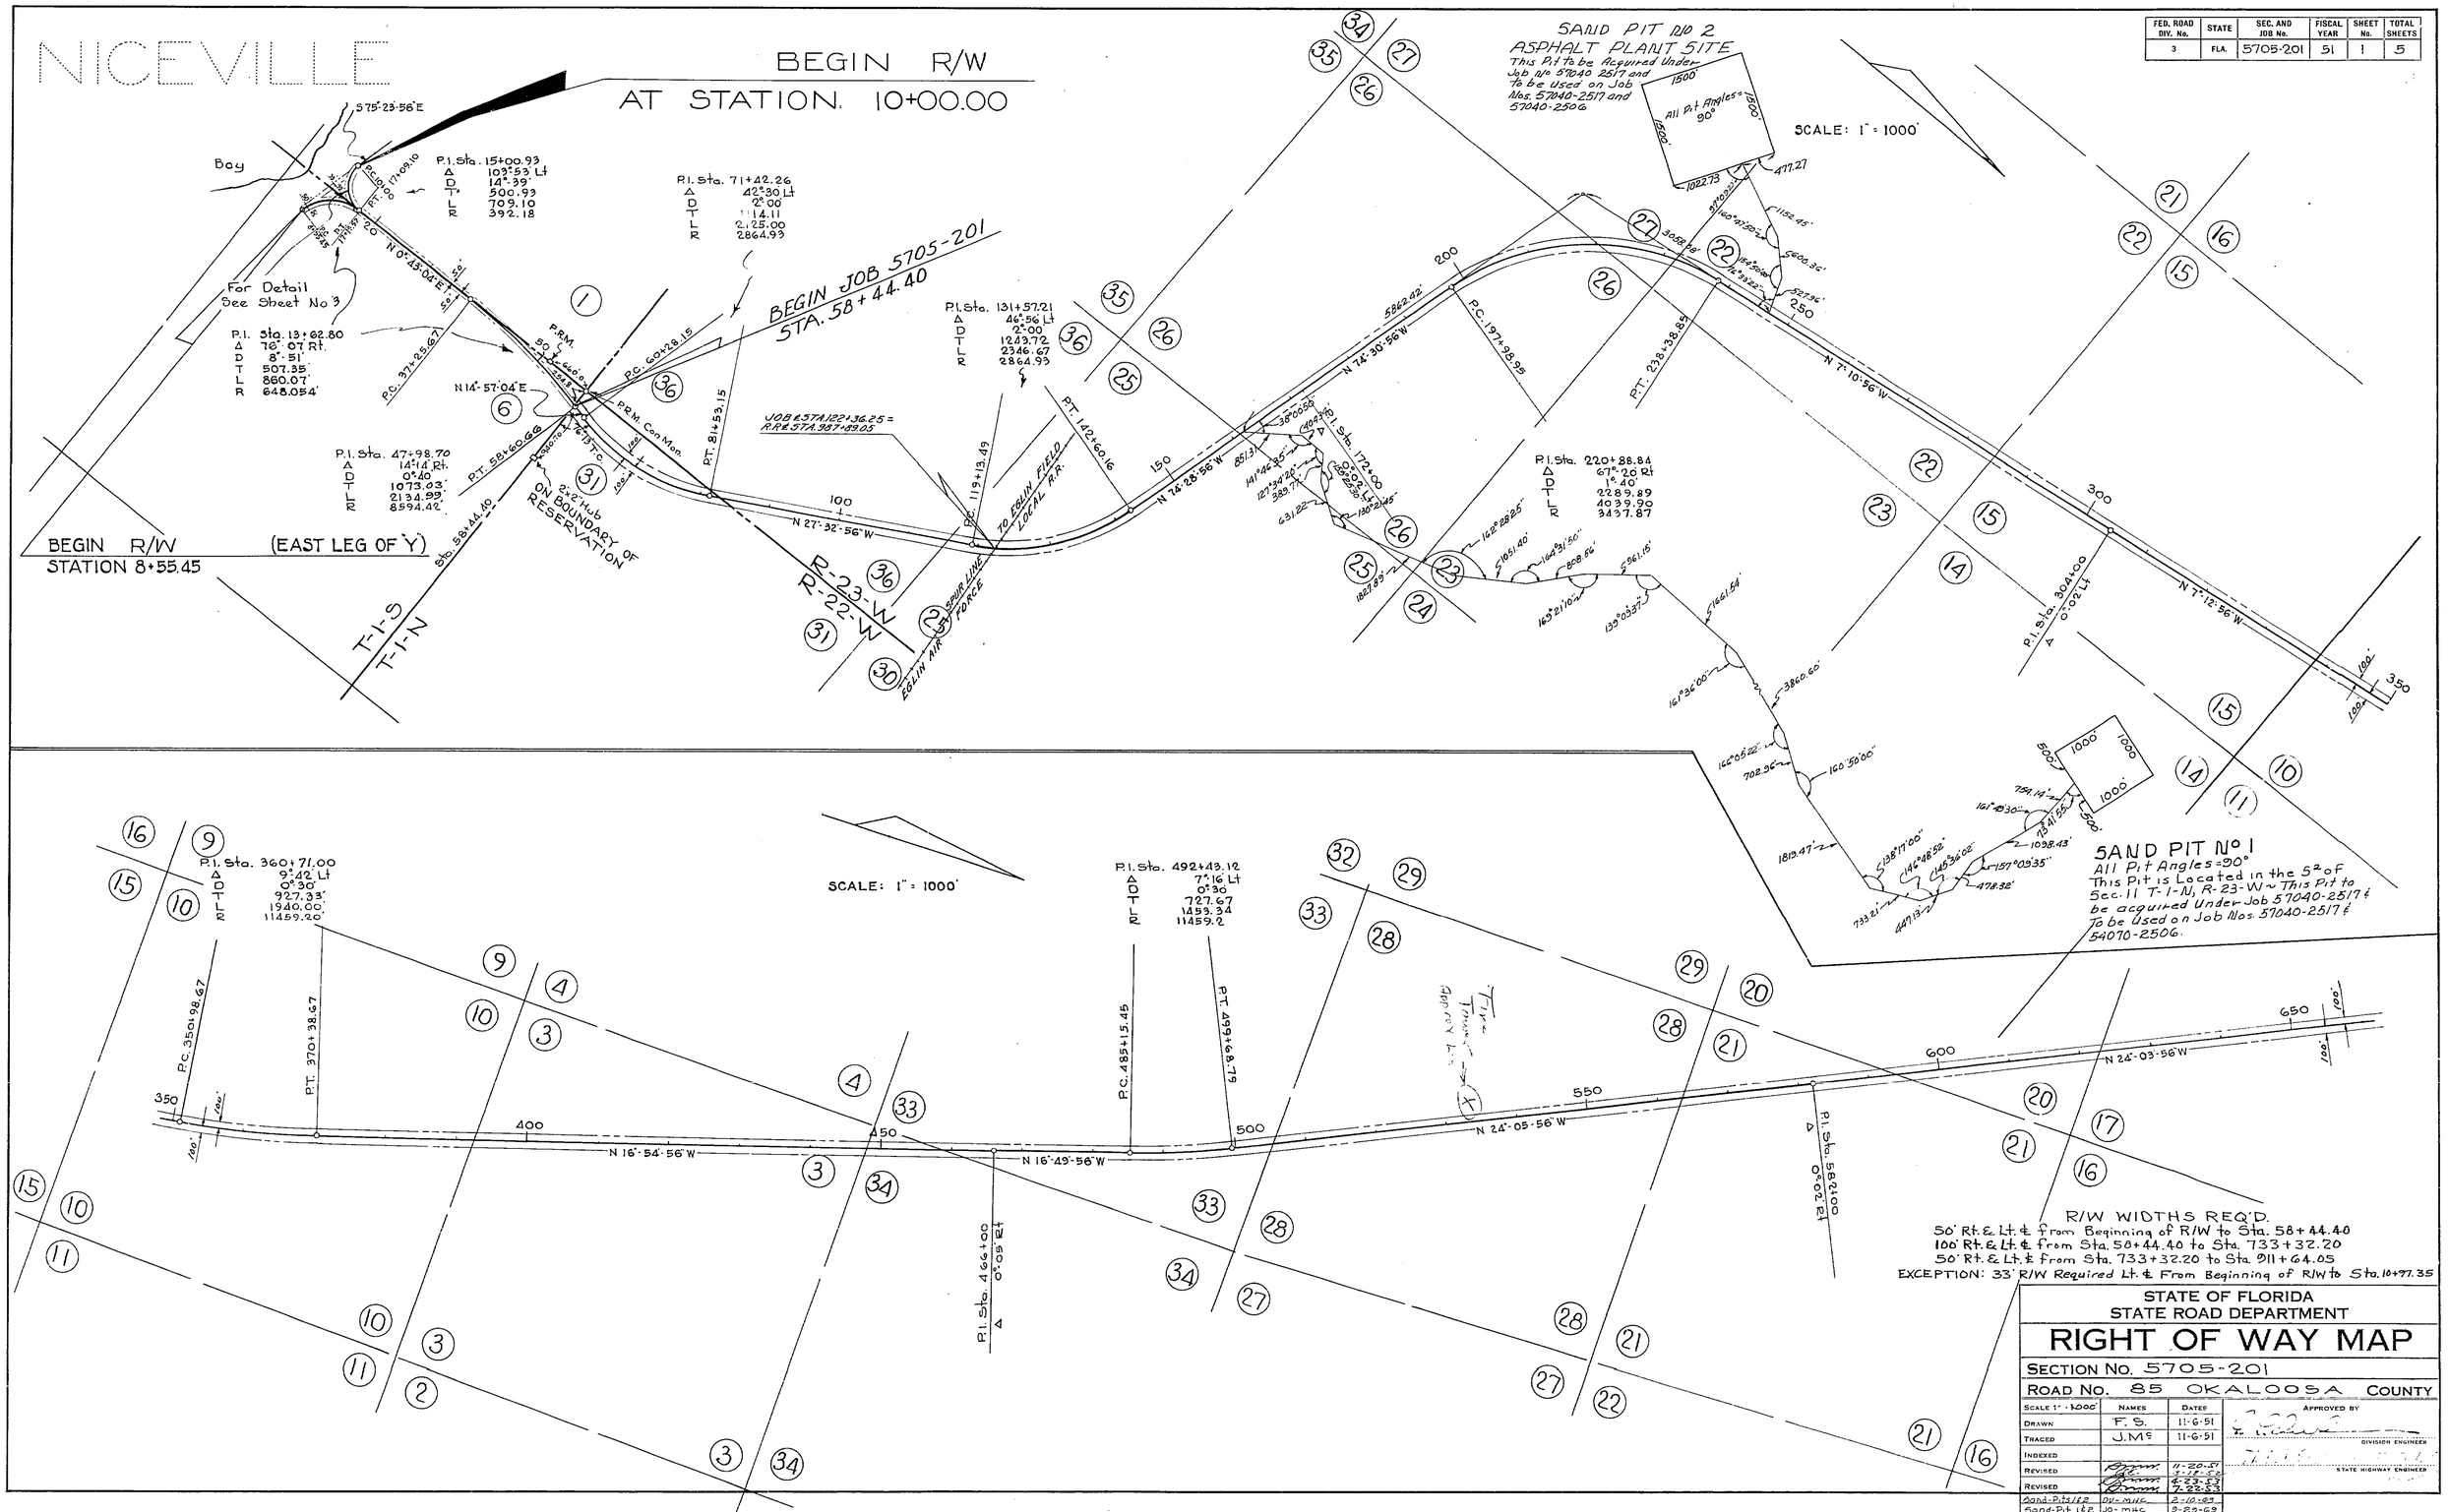

STATE OF FLORIDA
STATE ROAD DEPARTMENT

RIGHT OF WAY MAP

SECTION No. 5705-201

ROAD No. 85 OKALOOSA COUNTY

SCALE 1" = 1000'	NAMES	DATES
DRAWN	F. S.	11-6-51
TRACED	J.Mc	11-6-51
INDEXED		
REVISED		11-20-51
REVISED		3-15-52
		6-23-53
		7-22-53
Sand-Pits 1 & 2	DV-MHC	2-10-69
Sand-Pit 1 & 2	JO-MHC	8-25-69

APPROVED BY

DIVISION ENGINEER

STATE HIGHWAY ENGINEER

FED. ROAD DIV. No.	STATE	SEC. AND JOB No.	FISCAL YEAR	SHEET No.	TOTAL SHEETS
3	FLA.	5705-201	51	2	5

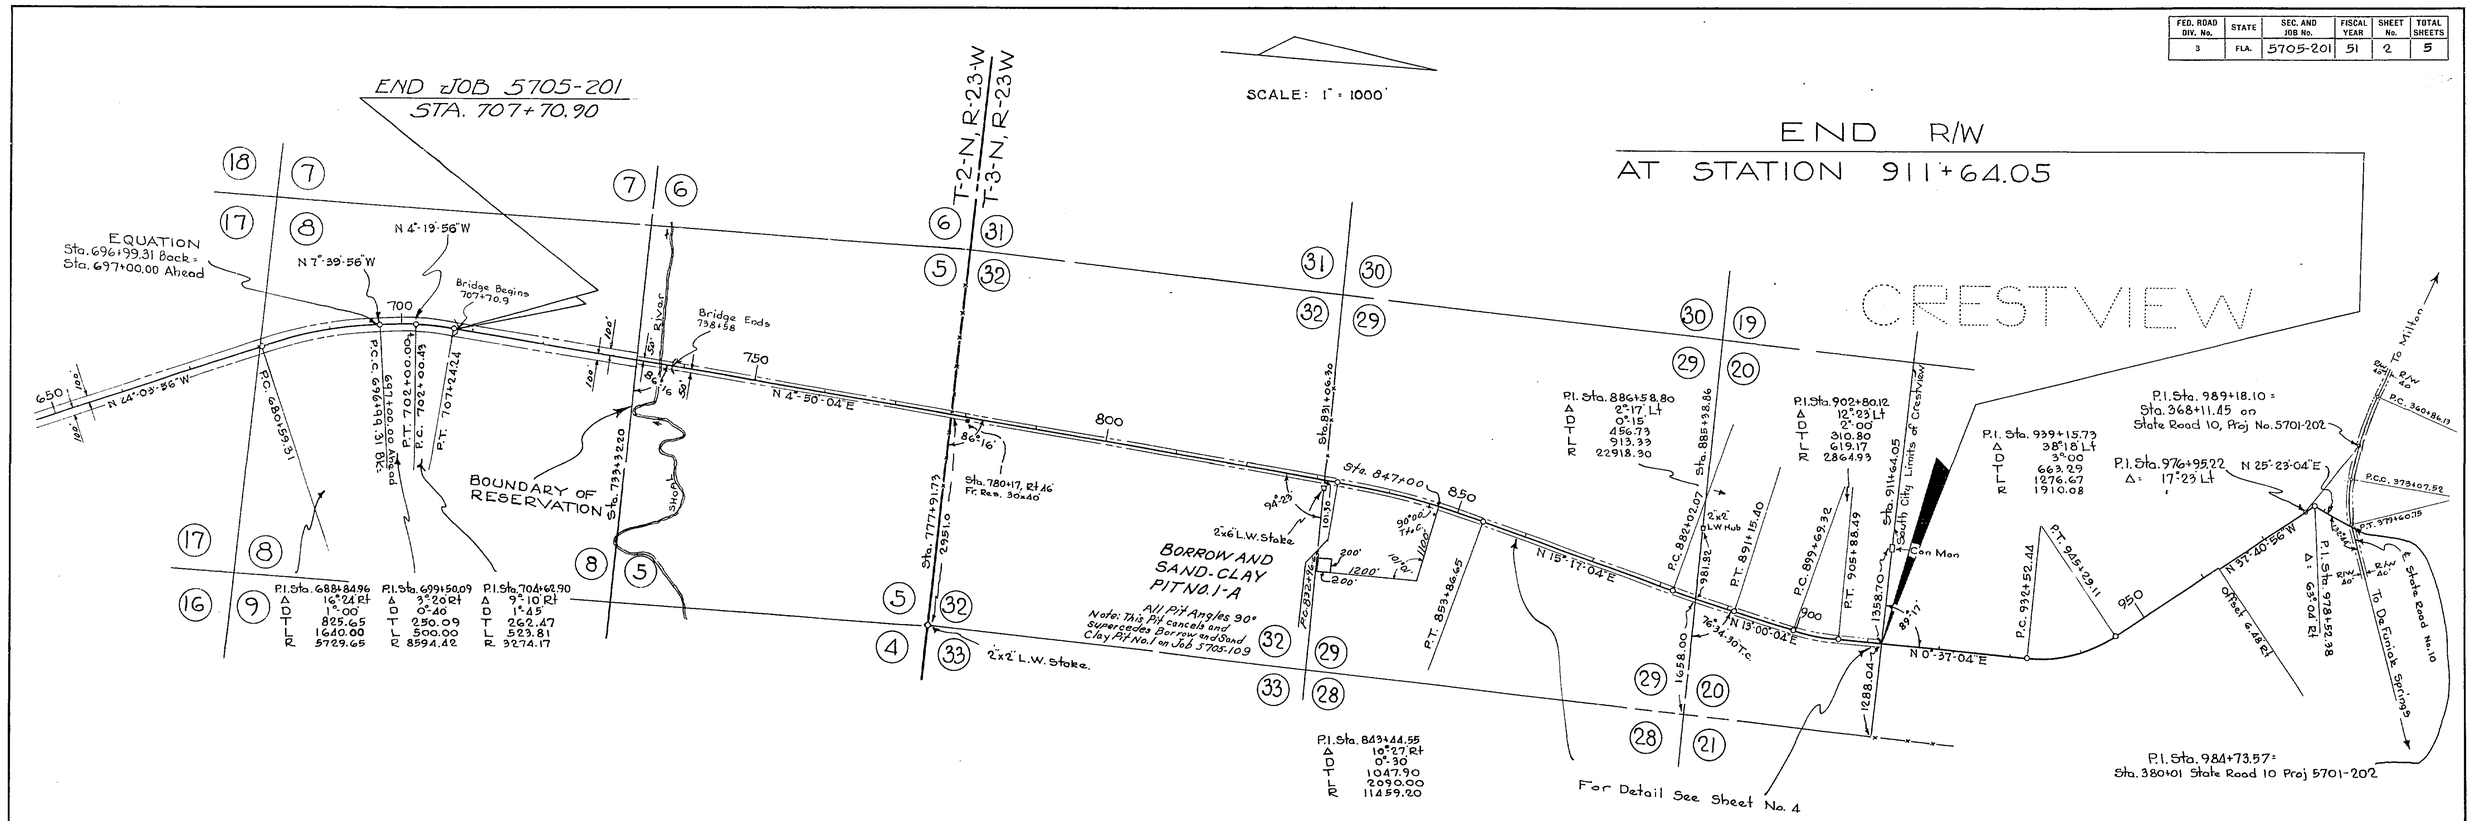

R/W WIDTHS REQ'D.
50' Rt. & Lt. of ℄ From Beginning of R/W to Sta. 58+44.40
100' Rt. & Lt. of ℄ From Sta. 58+44.40 to Sta. 733+32.20
50 FT. Rt & Lt of ℄ From Sta. 733+32.20 to Sta. 911+64.05
EXCEPTION: 33' R/W Required From Beginning of R/W to Sta. 10+97.35 Lt. ℄

STATE OF FLORIDA
STATE ROAD DEPARTMENT

RIGHT OF WAY MAP

SECTION No. 5705-201
ROAD No. 85 OKALOOSA COUNTY

SCALE 1"=1000'	NAMES	DATES	APPROVED BY
DRAWN	F.S.	11-6-51	
TRACED	J.M.S.	11-6-51	DIVISION ENGINEER
INDEXED			
REVISED		4-23-53	
REVISED		7-22-53	STATE HIGHWAY ENGINEER
REVISED	F.K.	3-26-57	

FED. ROAD DIV. No.	STATE	SEC. AND JOB No.	FISCAL YEAR	SHEET No.	TOTAL SHEETS
3	FLA.	5705-201	51	3	5

33

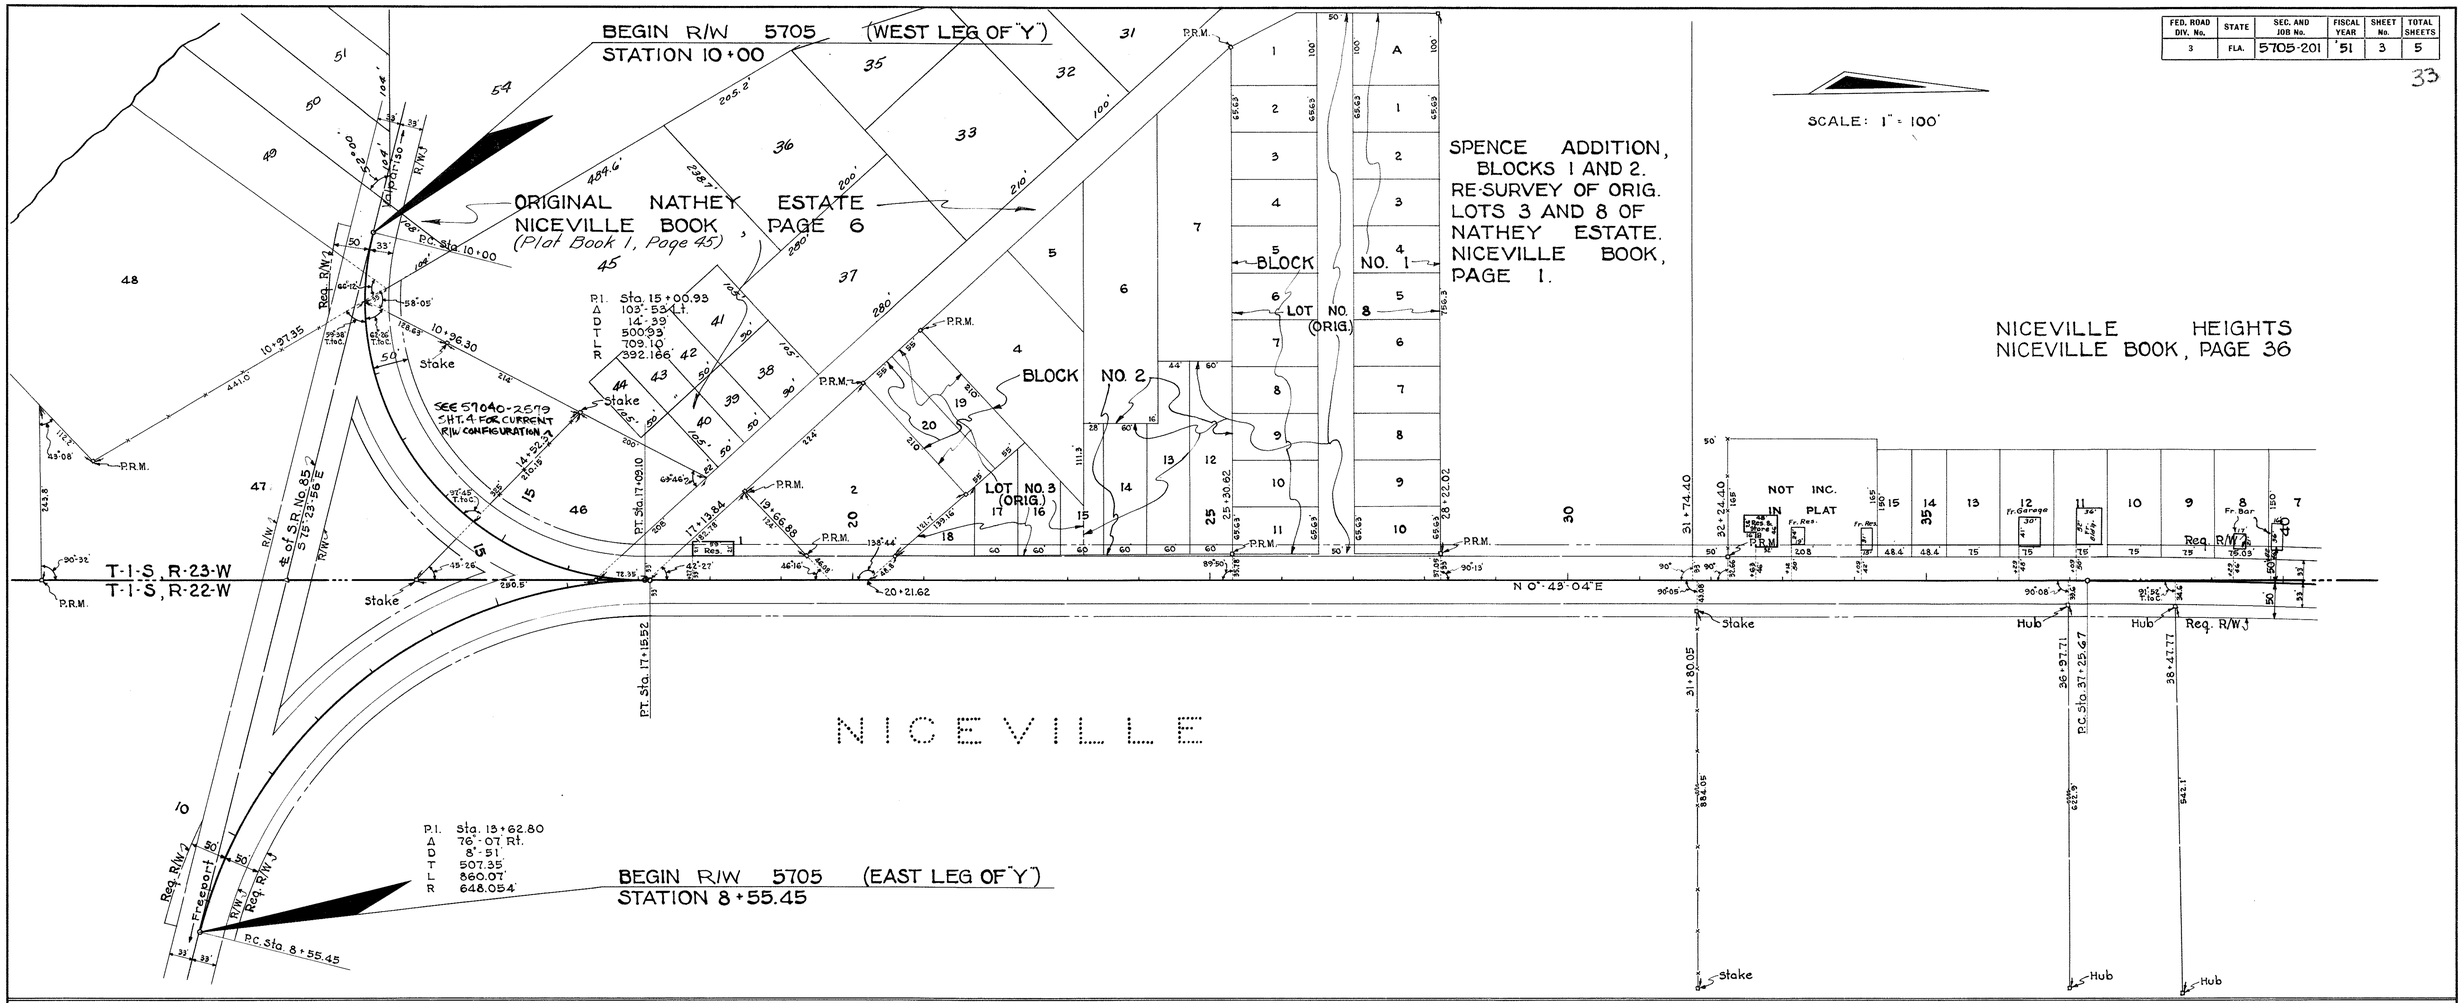

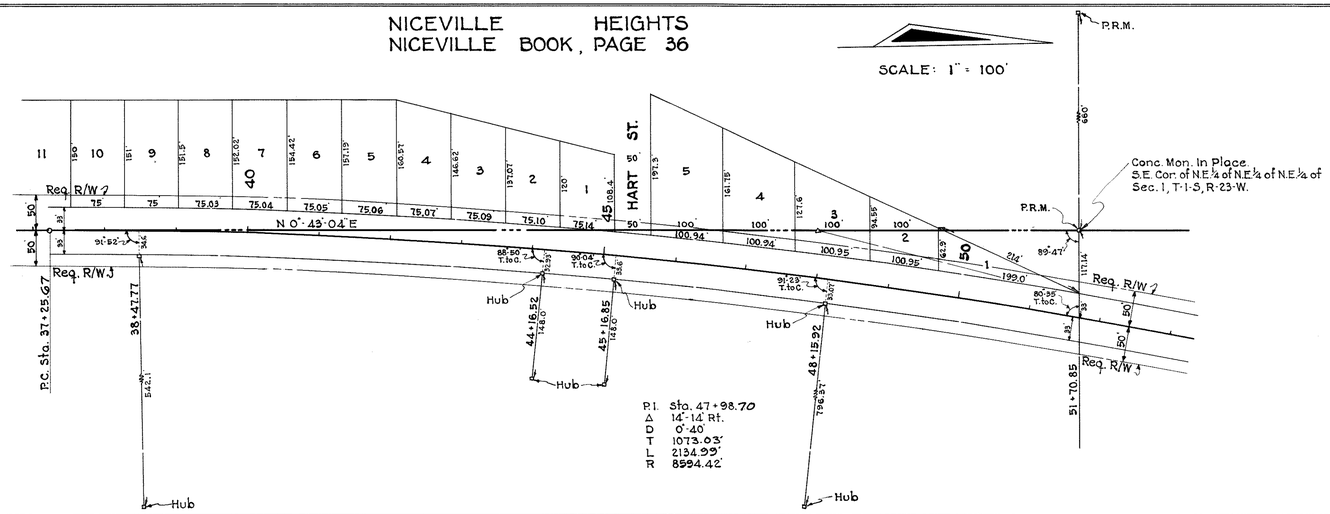

STATE OF FLORIDA STATE ROAD DEPARTMENT			
RIGHT OF WAY MAP			
SECTION No. 5705-201			
ROAD No. 85		OKALOOSA COUNTY	
SCALE 1" =	NAMES	DATES	APPROVED BY
DRAWN	F. S.	11-6-51	DIVISION ENGINEER
TRACED	W. P.	11-6-51	
INDEXED			
REVISED		11-20-51	STATE HIGHWAY ENGINEER
REVISED		2-18-53	
		2-25-53	
	J.L.B.	4-9-53	

FED. ROAD DIV. No.	STATE	SEC. AND IDB No.	FISCAL YEAR	SHEET No.	TOTAL SHEETS
3	FLA.	5705-201	51	4	5

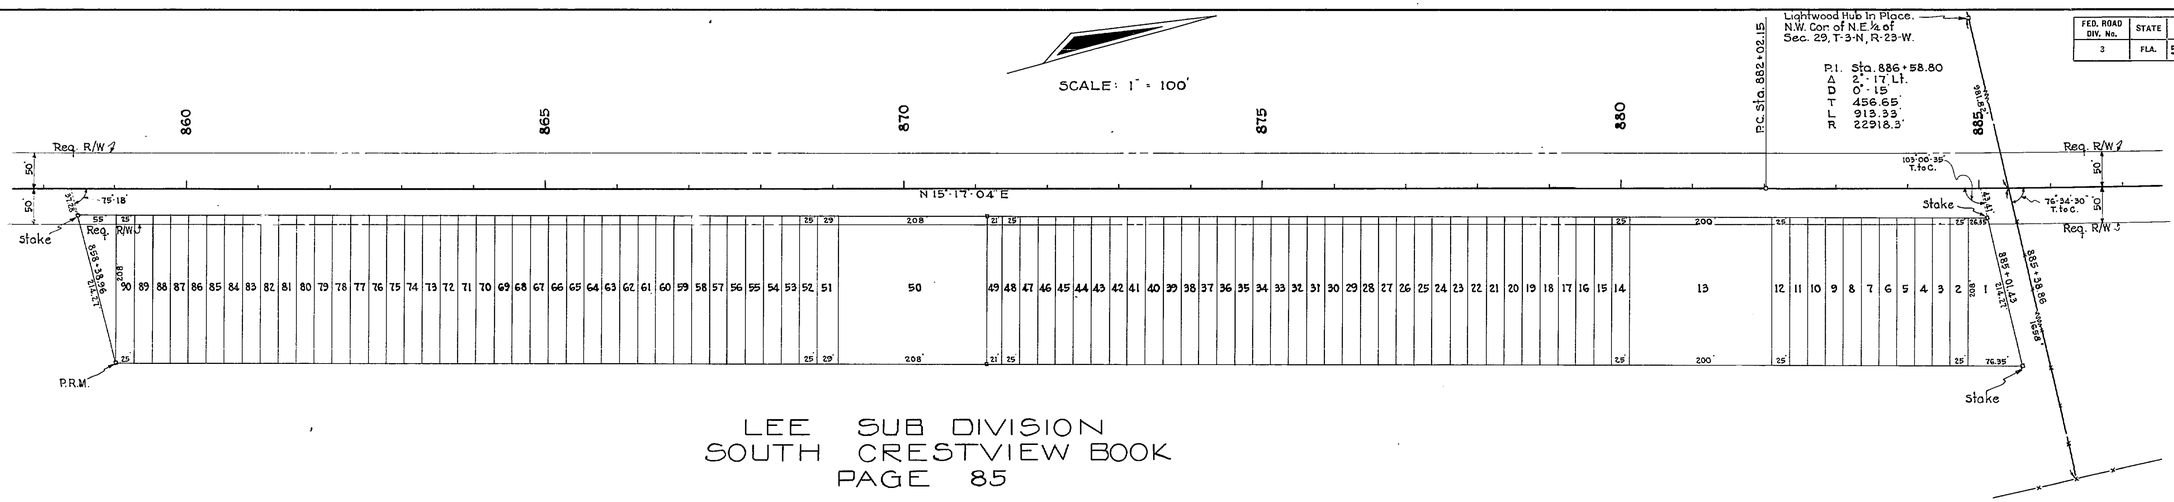

LEE SUB DIVISION
SOUTH CRESTVIEW BOOK
PAGE 85

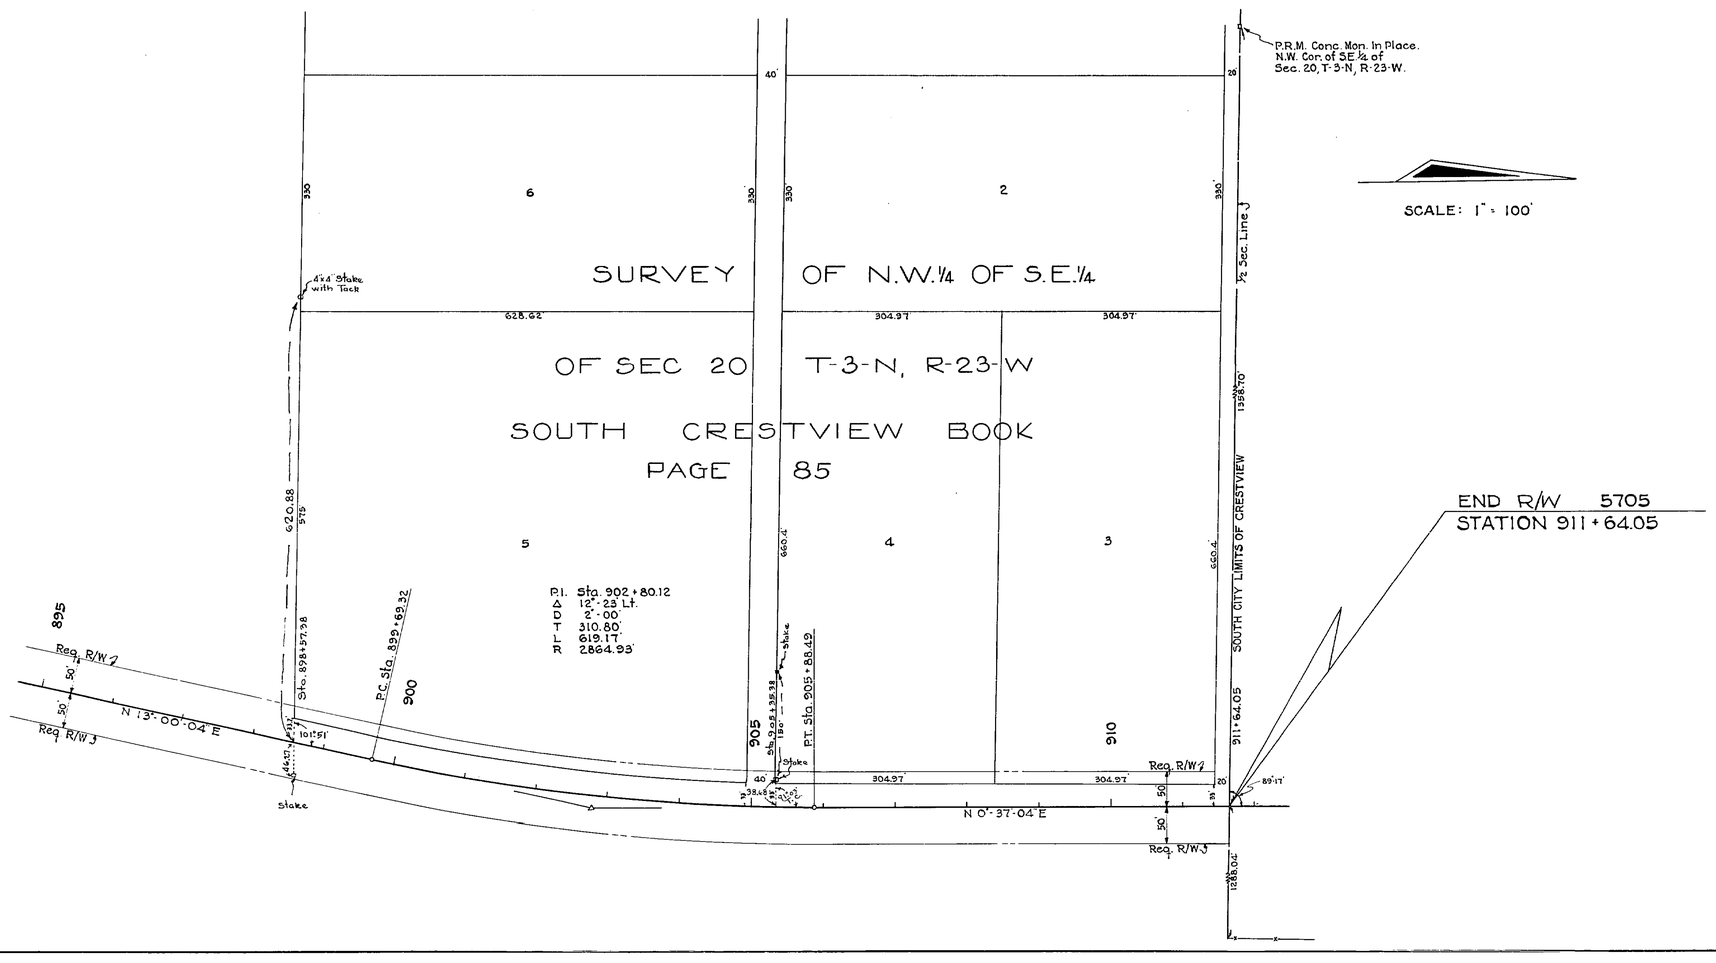

STATE OF FLORIDA
STATE ROAD DEPARTMENT

RIGHT OF WAY MAP

SECTION No. 5705-201

ROAD No. 85 OKALOOSA COUNTY

SCALE 1"=	NAMES	DATES	APPROVED BY
DRAWN	F. S.	11-6-51	DIVISION ENGINEER
TRACED	W. P.	11-6-51	
INDEXED			
REVISED		4-23-53	STATE HIGHWAY ENGINEER
REVISED			

FED. ROAD DIV. No.	STATE	SEC. AND JOB No.	FISCAL YEAR	SHEET No.	TOTAL SHEETS
3	FLA.	5705 -201	51	5	5

TABULATION OF POWER & TELEPHONE POLES

Station	POWER RT	POWER LT	TELEPHONE RT	TELEPHONE LT
11+00	45'	15'		
12+24		23'	41'	
12+89				24'
15+00				31'
15+5[illegible]		27		
16+34	48			
17+65				28'
19+26				28'
20+83				28'
21+16	33'			
22+63				28'
23+49	33'			
24+25				28'
25+69	33'			
26+12				28'
27+66				28'
27+88	33'			
29+70				28'
30+05	33'			
31+66				28'
32+28	33'			
33+53				28'
34+24	33'			
35+41				28'
36+19	33'			
37+24				28'
39+06		37		
39+10				28'
39+18	33'			
39+99				28'
42+23	33'	38'		
44+25		47		
45+27	33'			
45+50		44'		
47+09				29'
48+25	33'			
48+98				29
50+52				31'
51+01				30'
51+09				45
51+28	31			
52+17			30	
53+29				39
53+74			35	
54+31			37	
54+37		32'		
55+30			29'	
55+64			35'	
57+16			29'	
57+37		32'		
59+44			28'	
60+44		32'	33'	
61+28			29'	
63+12			29	
63+52		31'		
64+96		29'		
66+54		31'	29	
66+82		28'		
68+64		28'		
69+50	33'	32'		
70+49			28'	
72+32			29'	
72+56	33'			
72+59		32'		
74+16			28'	
75+63	33'	32'		
75+98			28'	
77+85			29'	
78+70	33'	32'		
79+68			31	
81+52			30	
81+69	33'	32'		
83+39			35'	
84+68		31'		
85+24			29'	
87+08			32	
87+75		31'		
88+93				32'
90+76			32'	
90+77		31'		
92+67			32'	
93+83		32'		
94+53			32'	
96+39			32'	
96+85		32'		
98+24			32'	
99+94		32'		
100+06			32'	
101+95			32'	
102+95		32'		
103+82			32'	
105+65			32'	
106+00		32'		
107+51			32'	
109+01				32'

Station	POWER RT	POWER LT	TELEPHONE RT	TELEPHONE LT
109+36			32'	
111+22			32'	
112+13		32'		
113+08			32'	
[illegible]+94			32'	
115+14		32'		
116+78			32'	
118+21	37'	32'		
118+82			32'	
120+48			32'	
121+29	34'	32'		
122+34			32'	
124+41	33'	32'		
124+45	46		53	
125+96			32	
127+39	34'	32'		
127+82			32'	
129+68			32'	
130+45	34'	32'		
134+45			32'	
133+33			32'	
133+49	34'	31'		
135+18			32'	
136+49	34'	32'		
136+98			32'	
138+82			32'	
139+39			42'	
139+65	34'	32'		
140+67			31'	
142+64	34'	32'		
144+36			31'	
145+68		32		
146+20			32'	
148+07			32'	
148+68		32'		
149+92			32'	
151+75		32'		
151+79			33'	
153+65			32'	
154+81		32'		
155+49			32'	
157+35			32'	
157+83		32		
159+20			32'	
161+05			32'	
162+90			32'	
163+90		32'		
164+89			32'	
166+64			33'	
168+50			32'	
170+00		31'		
170+34			32'	
172+20			32'	
174+06			31'	
175+90			32'	
176+00		32'		
177+77			31'	
179+61			31'	
181+48			32'	
182+07		31'		
183+33			32'	
202+13			42'	
203+37		31'		
203+96			43'	
205+87			42'	
206+45		31'		
207+74			42'	
209+51		32'		
209+61			40'	
211+50			40'	
212+52		32'		
213+37			40'	
215+29			32'	
215+56		37'		
217+13		32'		
218+88		32'		
218+95			32'	
220+89			32'	
222+00		31'		
222+77			32'	
224+66			32'	
225+54		31'		
226+50			32'	
226+75			52'	
228+29		31'		
228+38			32'	
230+24			32'	
231+11		31'		
232+13			32'	
233+97			32'	
234+14		31'		
235+87			32'	
237+18		31		
237+78			32'	
239+60			32'	

Station	POWER RT	POWER LT	TELEPHONE RT	TELEPHONE LT
241+46			32'	
243+31			32'	
243+34		31'		
245+18			32'	
247+03			32'	
248+92			32'	
249+42		31'		
250+75		31'		
252+62			32'	
254+46			32'	
255+55		31'		
256+33			32'	
258+18			32'	
260+06			32'	
261+70		31'		
261+92			32'	
263+77			32'	
265+62			32'	
267+51			32'	
267+78		31'		
269+36			32'	
271+20			32'	
273+07			32'	
273+90		31'		
274+91			32'	
276+79			32'	
278+65			32'	
280+03		31'		
280+52			32'	
282+37			32'	
284+23			32'	
286+11			32'	
286+16		31'		
287+97			32'	
289+84			32'	
291+68			32'	
292+26		31'		
293+53			32'	
296+50			32'	
297+26			32'	
298+38		31'		
299+12			32'	
300+96			32'	
302+84			32'	
304+51		31'		
304+76			32'	
306+52			32'	
308+38			32'	
310+22			32'	
310+69		31'		
314+00			32'	
315+88			32'	
316+81		31'		
317+72			32'	
319+59			32'	
321+44			32'	
322+93		31'		
323+31			32'	
325+17			32'	
327+04			32'	
328+88			32'	
329+06		31'		
330+76			32'	
332+59			32'	
334+45			32'	
335+10		31'		
336+31			32'	
338+17			32'	
340+05			32'	
341+24		31'		
341+91			32'	
343+79			32'	
345+63			32'	
347+32		31'		
347+48			32'	
349+32			32'	
351+19			32'	
352+07			32'	
352+41		31'		
354+92			32'	
356+98			32'	
358+61			32'	
359+51	34'	31'		
360+45			32'	
362+35			32'	
364+16			32'	
365+62	34'	31'		
366+02			32'	
367+84			32'	
369+72			32'	
371+57			32'	
371+73		31'		
373+45			32'	
374+29			32'	
377+18			31'	

Station	POWER RT	POWER LT	TELEPHONE RT	TELEPHONE LT
377+85		32'		
379+02			31'	
380+86			31'	
382+72			31'	
383+94		32'		
384+58			31'	
386+43			31'	
388+30			32'	
390+05		31'		
390+15			32	
393+88			31'	
395+72			37'	
396+17		32'		
397+56			31'	
399+72			31'	
401+29			31'	
402+29		32'		
403+17			32'	
405+00			32'	
406+86			32'	
408+40		31'		
408+72			32'	
410+59			32'	
412+41			32'	
414+47			32'	
414+53		31'		
416+15			32'	
417+49			32'	
419+84			32'	
420+69		31'		
421+69			32'	
423+53			32'	
425+45			32'	
426+82		31'		
427+27			32'	
429+15			32'	
431+04			32'	
432+90			32'	
432+95		31'		
434+75			32'	
436+62			32'	
438+47			32'	
440+33			32'	
442+17			32'	
444+03			32'	
445+14		31'		
445+88			32'	
447+70			32'	
448+90		31'		
449+60			32'	
451+45			32'	
451+77		31'		
453+30			32'	
455+15			32'	
457+00			32'	
457+40		31'		
458+87			32'	
460+72			32'	
462+56			32'	
463+49		31'		
464+43			32'	
466+29			32'	
468+11			32'	
46[illegible]+59		31'		
469+95			32'	
471+81			32'	
473+68			32'	
475+55			32'	
475+71		31'		
477+40			32'	
479+26			32'	
481+13			32'	
481+87		31'		
482+97			32'	
484+83			32'	
486+64			32'	
487+95	34'	31'		
488+54			32'	
490+39			32'	
492+25			32'	
494+05	31'	31'		
494+08			32'	
495+92			32'	
497+77			32'	
499+62			32'	
500+13	33	31		
501+47			32'	
503+34			32'	
505+18			32'	
506+22		31'		
506+85			34'	
507+04			32'	
508+71			34'	
508+89			32'	
510+56			34'	

Station	POWER RT	POWER LT	TELEPHONE RT	TELEPHONE LT
510+76			32	
512+29		31'		
512+50			34'	
512+60			31'	
514+36			34	
514+46			32'	
516+10			32'	
516+18			34'	
517+61			34'	
517+78			31	
518+39		32'		
519+91			32'	
520+03			34'	
521+77			31'	
521+88			30'	
523+64			32'	
523+79			34'	
524+52		31'		
525+49			31'	
525+72			34'	
527+35			31'	
527+66			34'	
529+22			32'	
529+44			34'	
530+63		31'		
531+06			31'	
531+39			39	
532+88			31'	
533+19			34'	
534+13			39'	
535+52			46'	
536+60			30'	
536+67		32'		
538+44			30&38	
540+31			30&38	
542+17			30&38	
542+80		32'		
544+00			30&38'	
545+88			30&38'	
547+75			30&38'	
548+91		32		
549+58			30&38'	
551+45			30&38'	
553+31			30&38'	
555+07		32'		
555+17			30&38'	
557+03			30&38'	
558+88			30&38'	
560+75			30&38'	
561+15		32'		
562+61			30&38'	
564+47			30&38'	
566+33			30&38'	
567+29		32'		
568+19			30&38'	
569+99			30&38'	
571+82			30&38'	
573+34		32'		
573+68			30&38'	
577+40			30&38'	
579+24			30&38'	
575+45		32'		
581+12			30&38'	
582+98			30&38'	
584+78			30&38'	
585+52		32'		
586+61			30&38'	
588+50			30&38'	
590+35			30&38'	
591+63		32'		
592+21			30&38'	
594+07			30&38'	
595+93			30&38'	
597+73		32'		
599+60			30&38'	
601+44			30&38'	
603+30			30&38'	
603+88		32'		
605+17			30&38'	
607+03			30&38'	
608+88			30&38'	
609+93		32'		
610+75			30&38'	
612+61			30&38'	
614+44			30&38'	
616+06		32'		
616+30			30&38'	
618+18			30&38'	
620+05			30&38'	
621+84			30&38'	
622+18		32'		
623+61			30&38'	
625+48			30&38'	
627+33			30&38'	
628+32		32'		

Station	POWER RT	POWER LT	TELEPHONE RT	TELEPHONE LT
629+20			30&38'	
631+02			30&38'	
632+83			30&38	
634+21		32'		
634+67			30&38'	
636+52			30&38'	
638+42			30&38'	
640+24			30&38'	
640+52		32'		
642+10			30&38'	
643+97			30&38'	
645+81			30&38'	
646+65		32'		
647+67			30&38	
649+51			30&38'	
651+37			30&38'	
652+65				60'
652+75		32'		
653+22			30'	
655+09			30'	
656+95			30'	
658+79			30'	
658+86		32'		
660+66			30	
662+52			30'	
664+40			30'	
664+96		32'		
666+25			30'	
668+10			35'	
669+96			30'	
671+12		32'		
671+81			30'	
673+67			30'	
674+28	34'	32'		
675+53			30'	
677+21		32		
677+38			30'	
677+50	32'			
677+79		32'		
680+36		32'		
681+11			30'	
682+98			30'	
683+39		32'		
684+81			30'	
686+70			30'	
687+47		32'		
688+59			30'	
690+45			30'	
691+54		32'		
692+30			30'	
694+27			30'	
695+51		32'		
696+11			30'	
698+57		32'		
699+19			30'	
701+48			30'	
703+58			30'	
703+65		32'		
705+46			30'	
707+31			32	
707+96		49'		
709+15			32'	
711+00			32'	
712+19		52'		
712+86			32'	
716+58		52'	32'	
718+43			32'	
720+29			32'	
721+02		52'		
722+16			32'	
723+77			32'	
725+38		52'	32'	
727+71			32'	
729+53			32'	
729+84		52'		
731+28			32'	
732+84			32'	
733+89		52'		
734+55			32'	
736+00			32'	
737+88			32'	
738+36		52'		
739+31			31'	
740+69			30'	
742+52			30'	
744+38			30'	
745+07	30'	32'		
746+24			32'	
748+10			32'	
749+94			32'	
751+24		33'		
751+77			31'	
753+68			31'	
753+82		33'		
755+35		33'		

Station	POWER RT	POWER LT	TELEPHONE RT	TELEPHONE LT
755+54			31'	
757+34		33'		
757+37			31'	
759+23			31'	
759+39		33'		
761+09			31'	
762+96			31'	
763+49		33'		
764+80			31'	
766+31			31'	
767+55		33'		
768+52			31'	
770+38			31'	
771+67		33'		
772+23			31'	
774+11			31'	
775+76		33'		
775+99			31'	
777+82			31'	
779+57		33'		
779+68			32'	
779+73	36'			
778+56			31'	
783+41			31'	
783+48		33'		
785+32			41'	
785+75			43'	
787+12			31'	
788+36		33'		
788+95			32'	
790+84			32'	
792+70			32'	
794+21		33'		
794+55			32	
796+41			32'	
798+27			32'	
800+18		33'	32'	
803+85			32'	
805+71			32'	
806+44	32'	33'		
807+56			32'	
809+44			32'	
811+49			32'	
813+20			32'	
814+89		33'		
814+98			32'	
816+85			32	
818+63		33'		
818+71			32'	
820+58			32'	
821+72		33'		
822+42			32	
824+75		32'		
826+14			32'	
828+00			32'	
829+86			32'	
830+79		33'		
831+72			32'	
833+58			32'	
845+43			32'	
836+88		33'		
837+32			32'	
839+15			32'	
841+02			32'	
841+26		33'		
842+89			32'	
844+75			32'	
845+66		33'		
848+06			31'	
849+90			31'	
850+49		32'		
851+36			31'	
853+02			31'	
854+67			31'	
855+22		32'		
856+32			31'	
857+86	33'			
858+19		32'		
859+63			31'	
861+25			31	

Station	POWER RT	POWER LT	TELEPHONE RT	TELEPHONE LT
861+32		32'		
862+92			31'	
864+58			31'	
865+39		31'		
866+22			31'	
867+90			31'	
869+42		33'		
869+45		40'		
869+51			31'	
869+80	41'			
871+12			31'	
872+21		33'		
872+90	31'			
873+50		32		
874+40			31'	
875+25		31'		
875+66			31'	
876+51		32'		
879+43			31'	
879+62		32'		
880+15	49'			
881+05			31'	
882+98		32'		
882+69			31'	
884+34			31'	
885+71		32'		
885+98			31'	
887+58			33'	
888+89	32'			
889+29		31'		
890+71			32'	
891+73	38'	31'		
892+43			33'	
894+09			32'	
894+77		32'		
895+76			32'	
897+43			32'	
897+85		32'		
898+69	39'			
899+00	40'			
899+18			32'	
899+65				32'
901+58	34'	34'		
902+46			32'	
904+10		33'	34'	
905+32		30'		
905+45			30'	
906+77			30'	
907+62		34'		
910+06		34'	30'	
910+60			30	
911+36	50	34		
911+78				42
912+21			31	
913+10		34		
913+80	36			
913+93			30	
915+47	37			
916+17		34		
917+20			30	
920+41		31		
920+54			30	
922+15			31	
922+24		31		
923+79		31	31	
925+30		31		
925+45			31	
927+10			31	
928+34		31		
929+98		31		
930+39			31	
931+01	36			
931+23		31		
932+05			31	
933+57			31	
934+13	32			
934+13		32		
935+28			45	
936+92			33	
937+43		33		
938+51		36		
939+91	35			
940+14			30	
940+24		33		
940+67		32		
941+76			33	
941+25		32		
942+28	35			
943+31			33	
943+89		32		
945+56	33	32		
946+73			32	
947+49		32		
948+76			28	
949+53		33		
950+19			28	
951+11		33		
951+60			30	
952+35		33		
952+98			32	
954+37			32	
954+89		33		
955+22			30	
956+26			30	
956+64		30		
957+84			30	
958+99			30	
960+12			30	
960+40		30		

STATE OF FLORIDA
STATE ROAD DEPARTMENT

RIGHT OF WAY MAP

SECTION No. 5705 - 201

ROAD No. 85 OKALOOSA COUNTY

	NAMES	DATES	APPROVED BY
SCALE 1"=			
DRAWN	J.M^c	11-6-51	DIVISION ENGINEER
TRACED			
INDEXED			STATE HIGHWAY ENGINEER
REVISED			
REVISED			