FED. ROAD DIV. No.	STATE	SEC. AND JOB No.	FISCAL YEAR	SHEET No.	TOTAL SHEETS
3	FLA.	57050-2502	'58	1	2

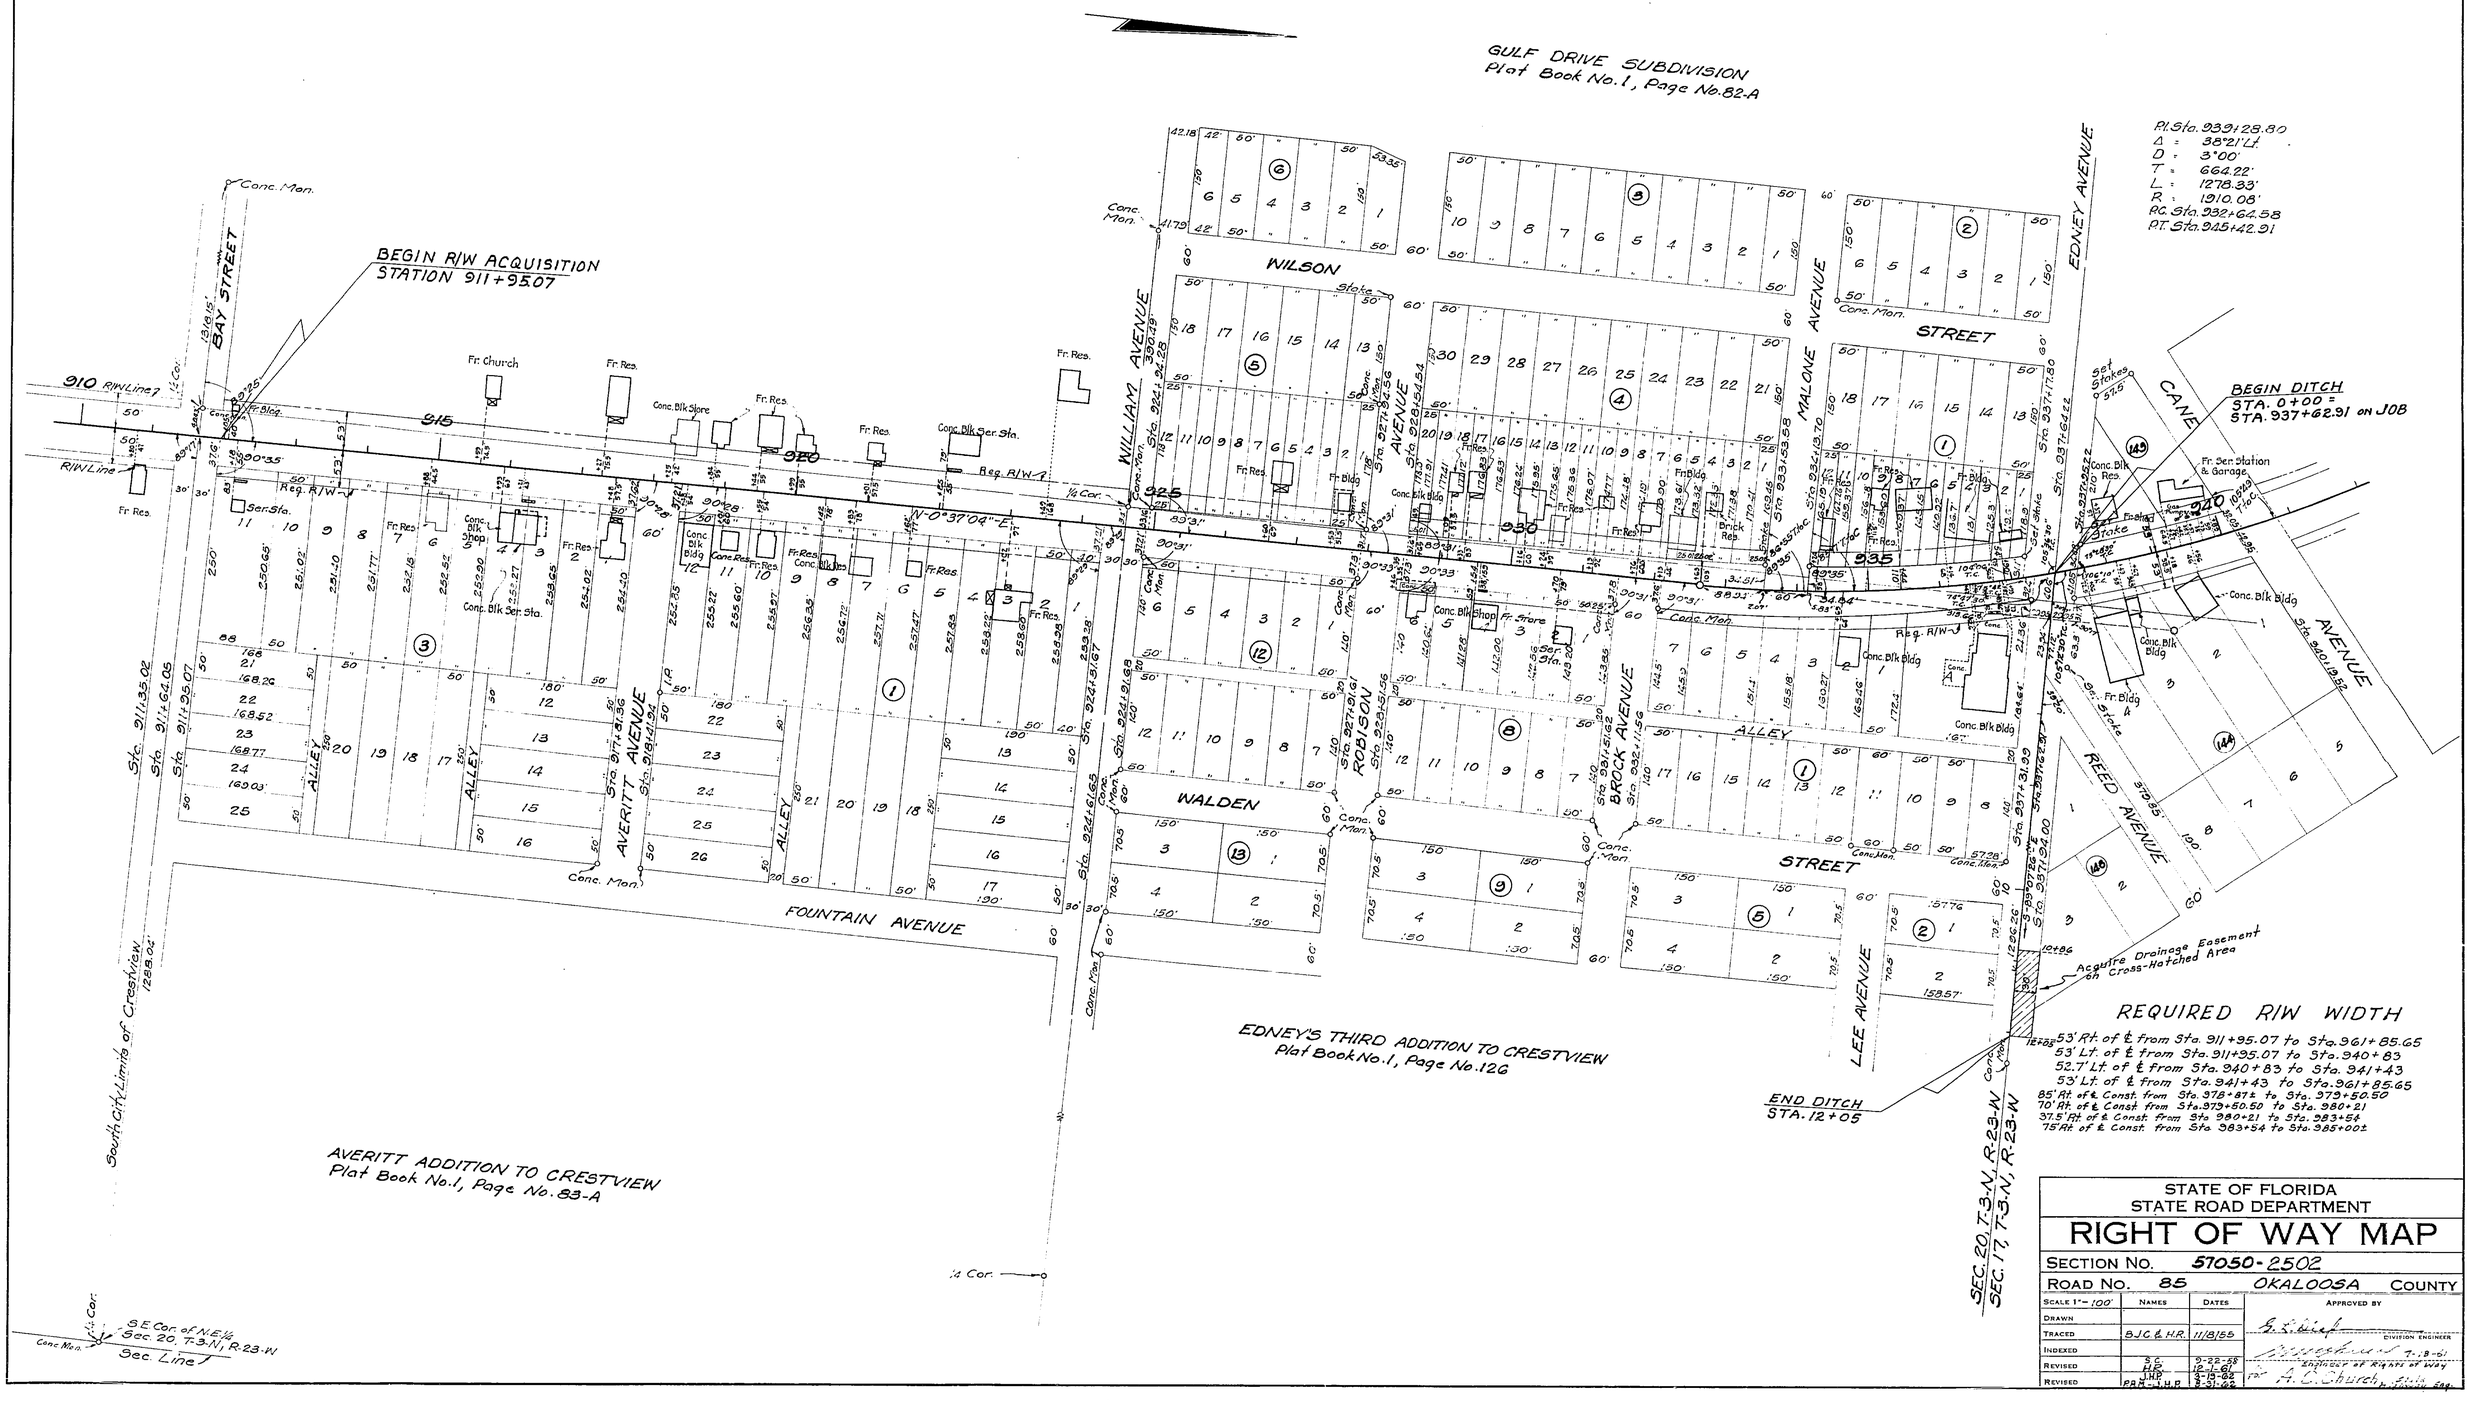

FED. ROAD DIV. No.	STATE	SEC. AND JOB No.	FISCAL YEAR	SHEET No.	TOTAL SHEETS
3	FLA.	57050-2502	'58	2	2

MAP OF CRESTVIEW
PLAT BOOK 1, PAGE 72

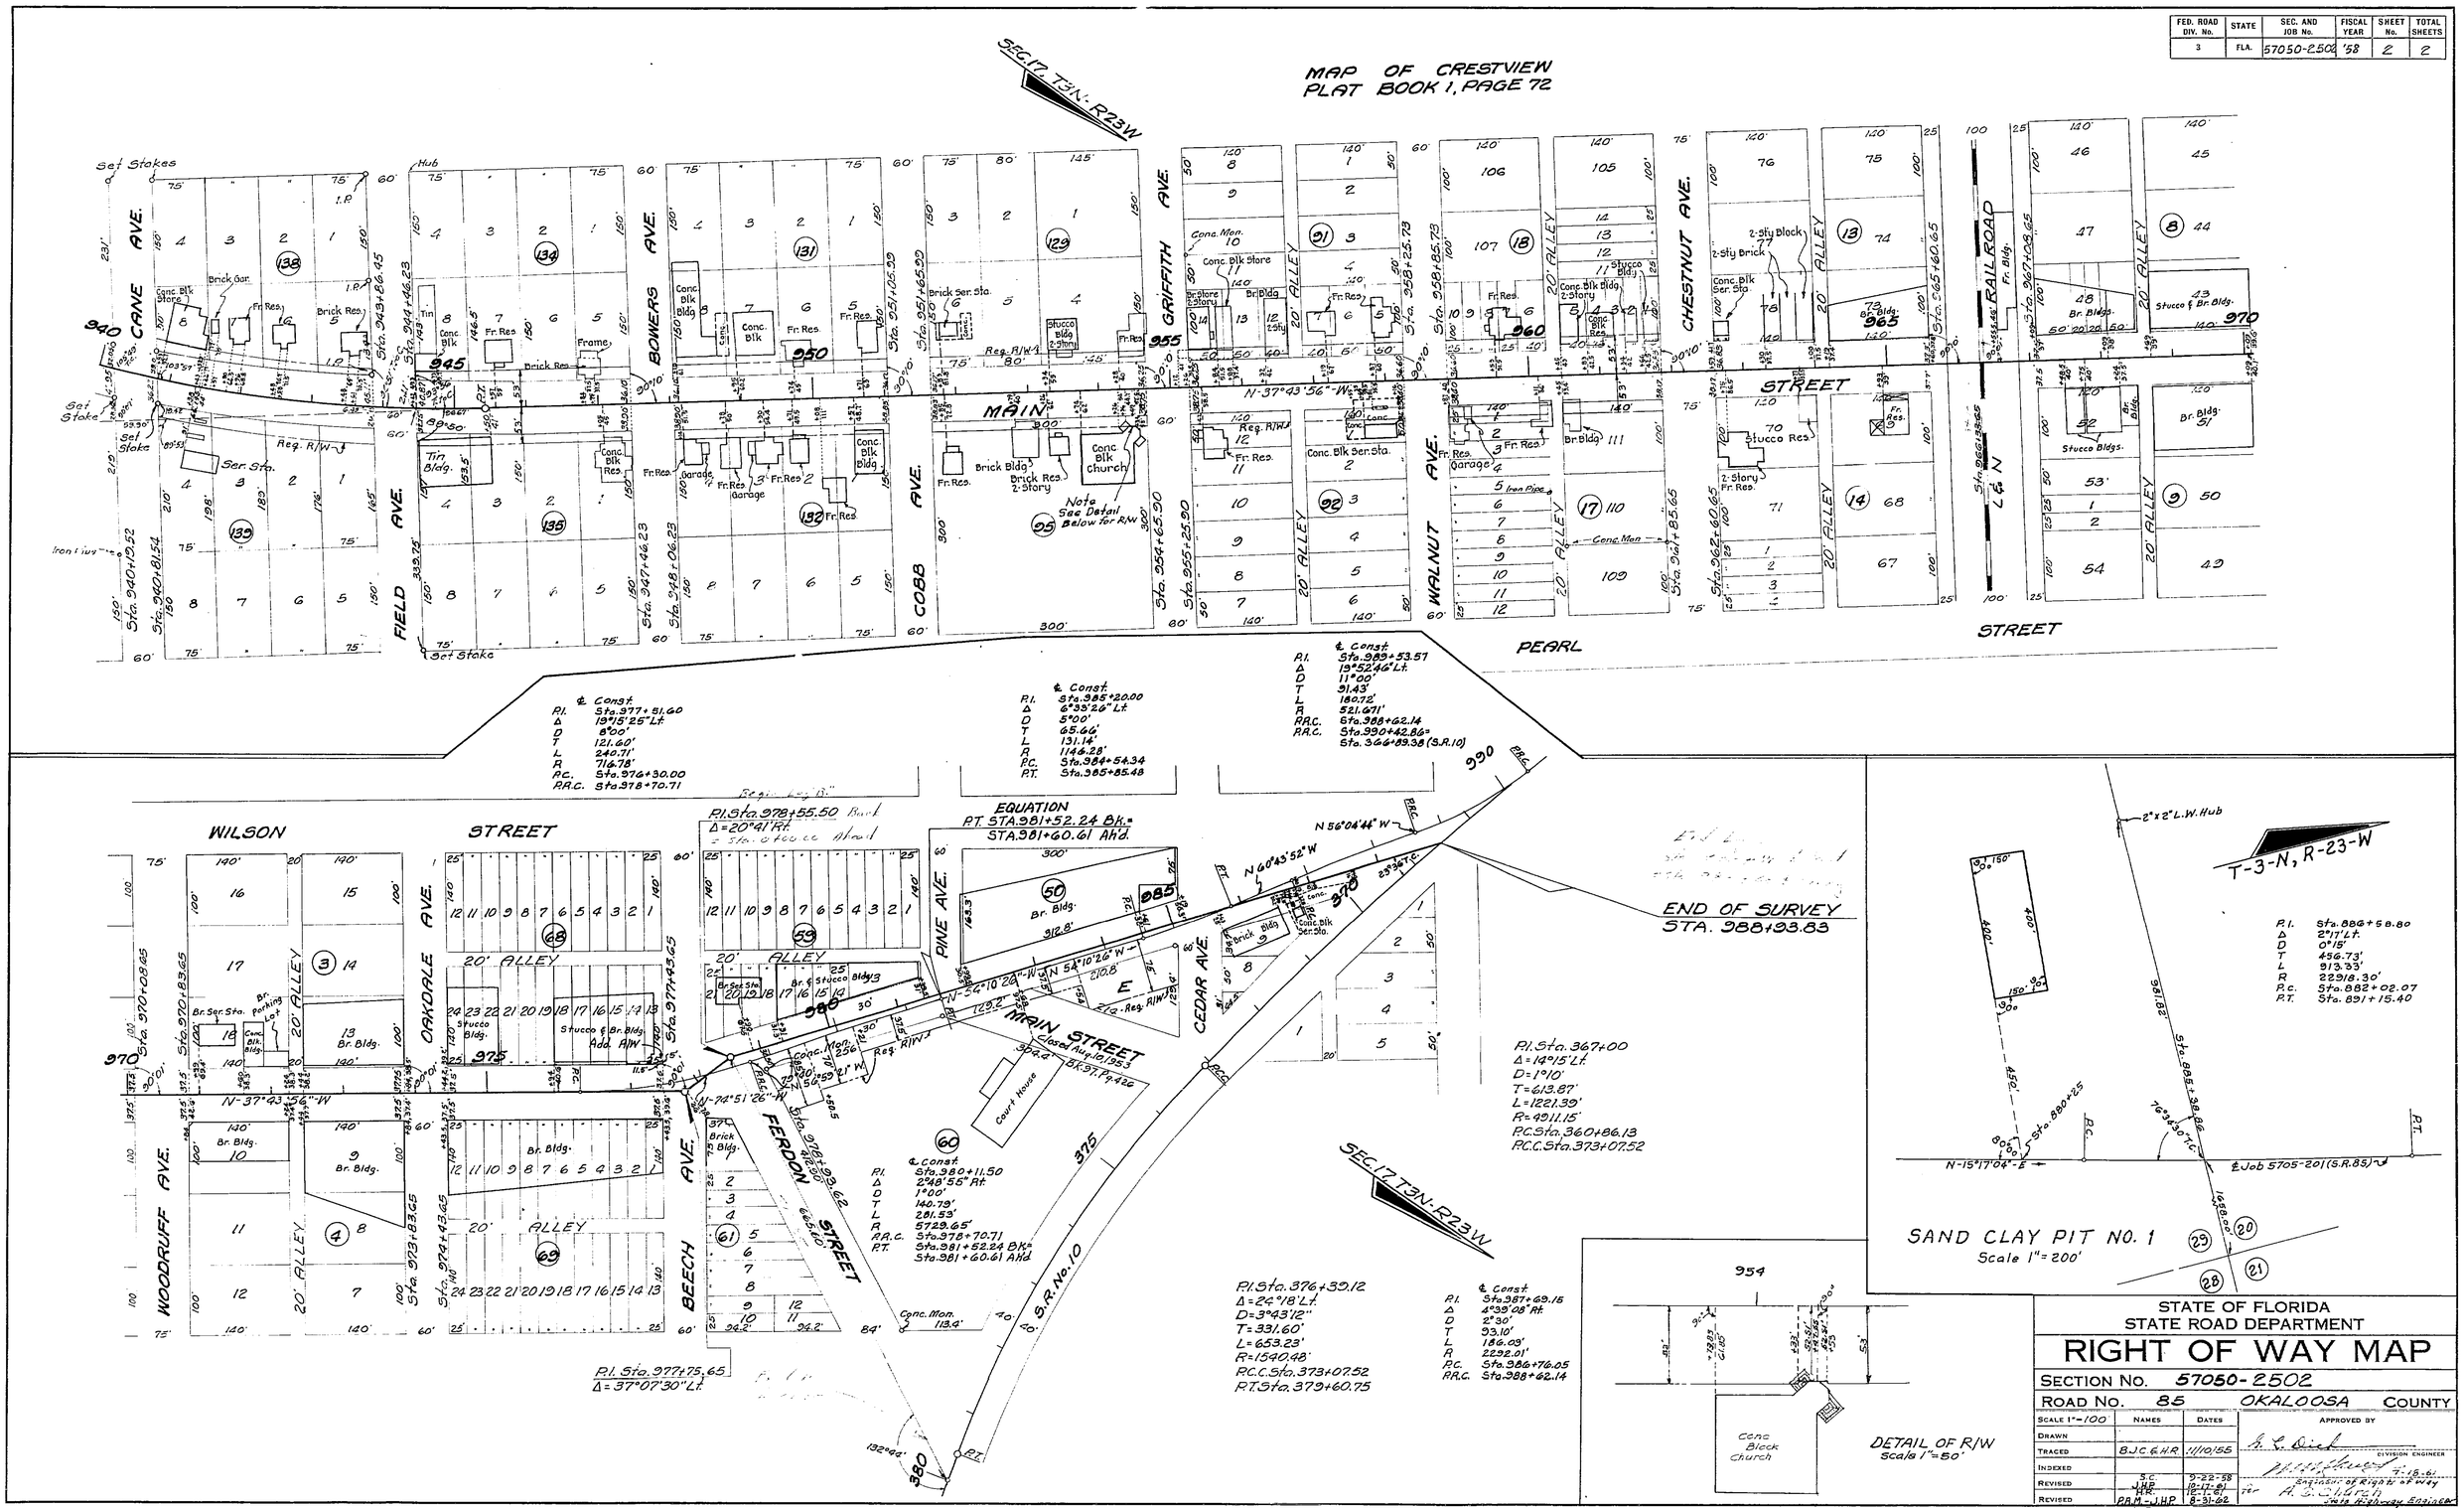

STATE OF FLORIDA
STATE ROAD DEPARTMENT

RIGHT OF WAY MAP

SECTION NO. 57050-2502

ROAD NO. 85 OKALOOSA COUNTY

SCALE 1" = 100	NAMES	DATES	APPROVED BY
DRAWN			A. C. Dial
TRACED	B.J.C. & H.R.	11/10/55	DIVISION ENGINEER
INDEXED			
REVISED	S.C.	9-22-58	T. B. Sl.
	J.H.P.	10-17-61	Engineer of Right of Way
	H.R.	12-11-61	for A. S. Church
REVISED	P.R.M. - J.H.P.	8-31-62	State Highway Engineer
	H.R. & C.S.	10-8-62	
	P.R.M. & P.C.B.	12-5-62	