SHEET NO.	TOTAL SHEETS
1	1

43

TABULATION OF DEEDS IN FILE

SRD No.	Grantor	Instrument	Date of Execution	Recorded Book	Page	Clerk's No.	Remarks
	U.S. Forest Service	Spec. Use. Per.	4-12-40	Filed SRD#2 Proj. 803-Okaloosa			
1	War Dept	Permit	4-7-41	Maintain Existing Rd.			
2	Town of Niceville Fla.	Resolution	8-25-42				Drainage
3	J.H. Campbell	O.D. Esm't	8-14-42	37	126	3806	Ditch
4	Lewis Bear Co.	" "	8-18-42	37	127	3807	"
5	Trustees I.I. Fund	Easement	8-11-42	37	139	3879	Ditch
	W.T. Ray	Letter	7-20-42				Abstract Info.

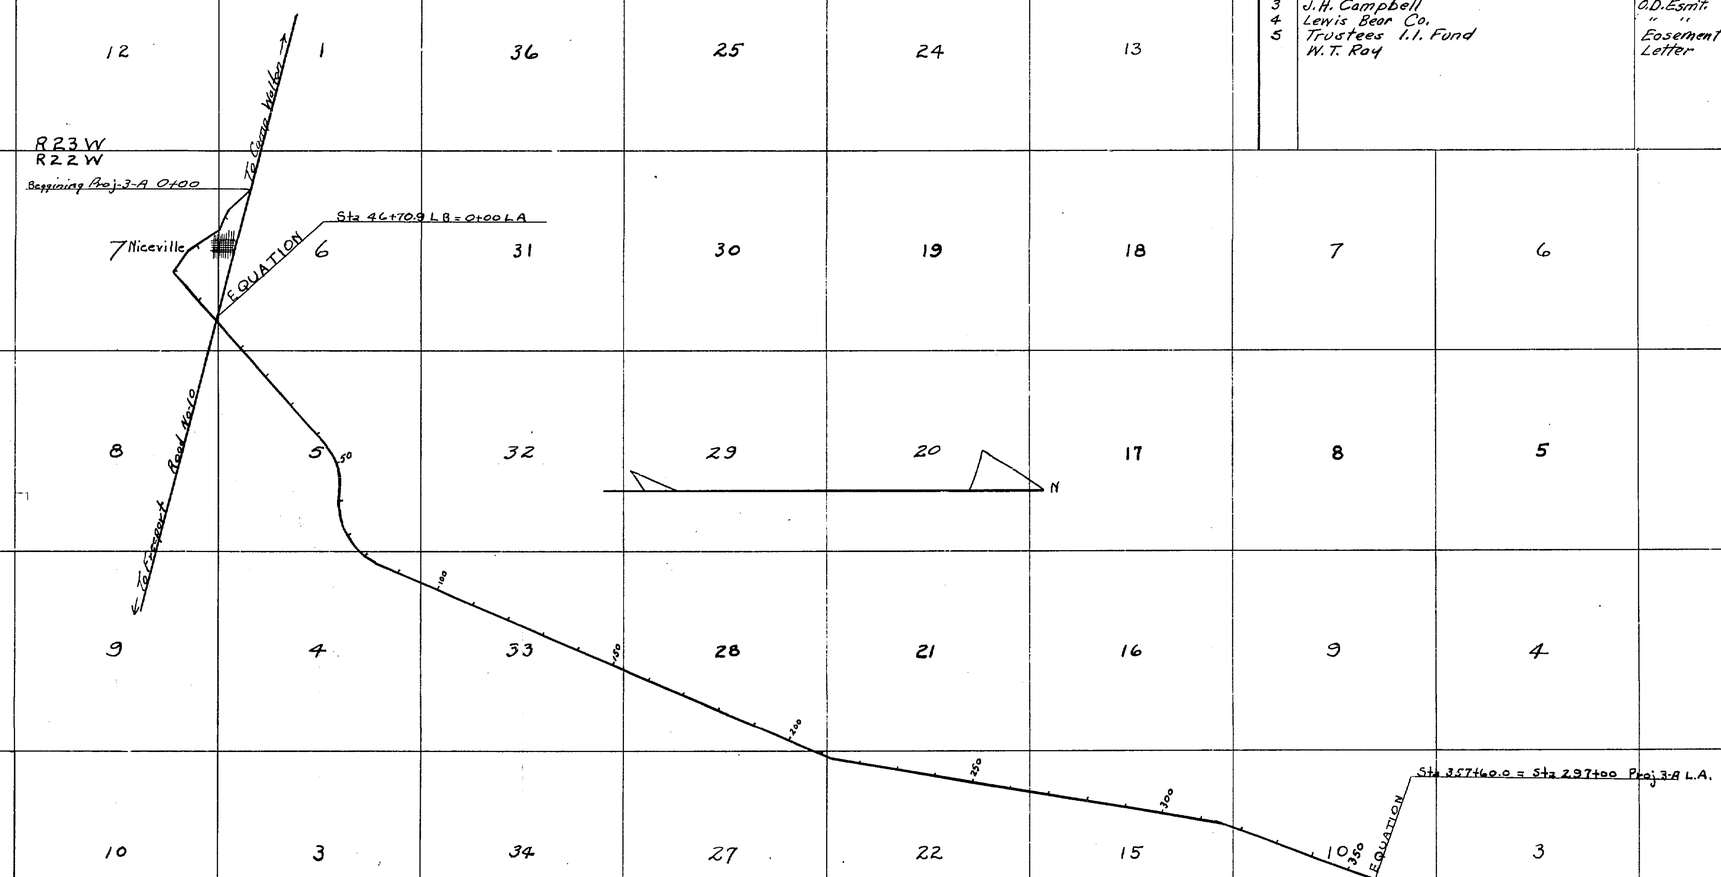

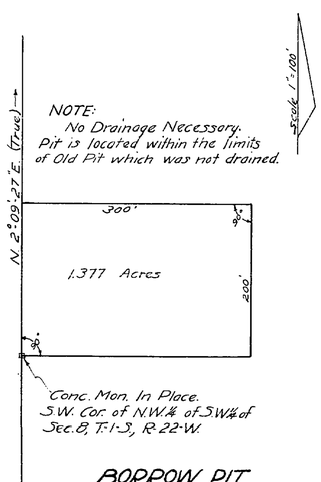

BORROW PIT
NO. 1

5709

RIGHT OF WAY MAP
STATE ROAD DEPARTMENT

PROJ. 3-A ROAD (218) 285

COUNTY OKALOOSA

SCALE 1" = 2000'