FED. ROAD DIV. No.	STATE	PROJECT No.	FISCAL YEAR	SHEET No.
3	FLA.	57090-2502		1

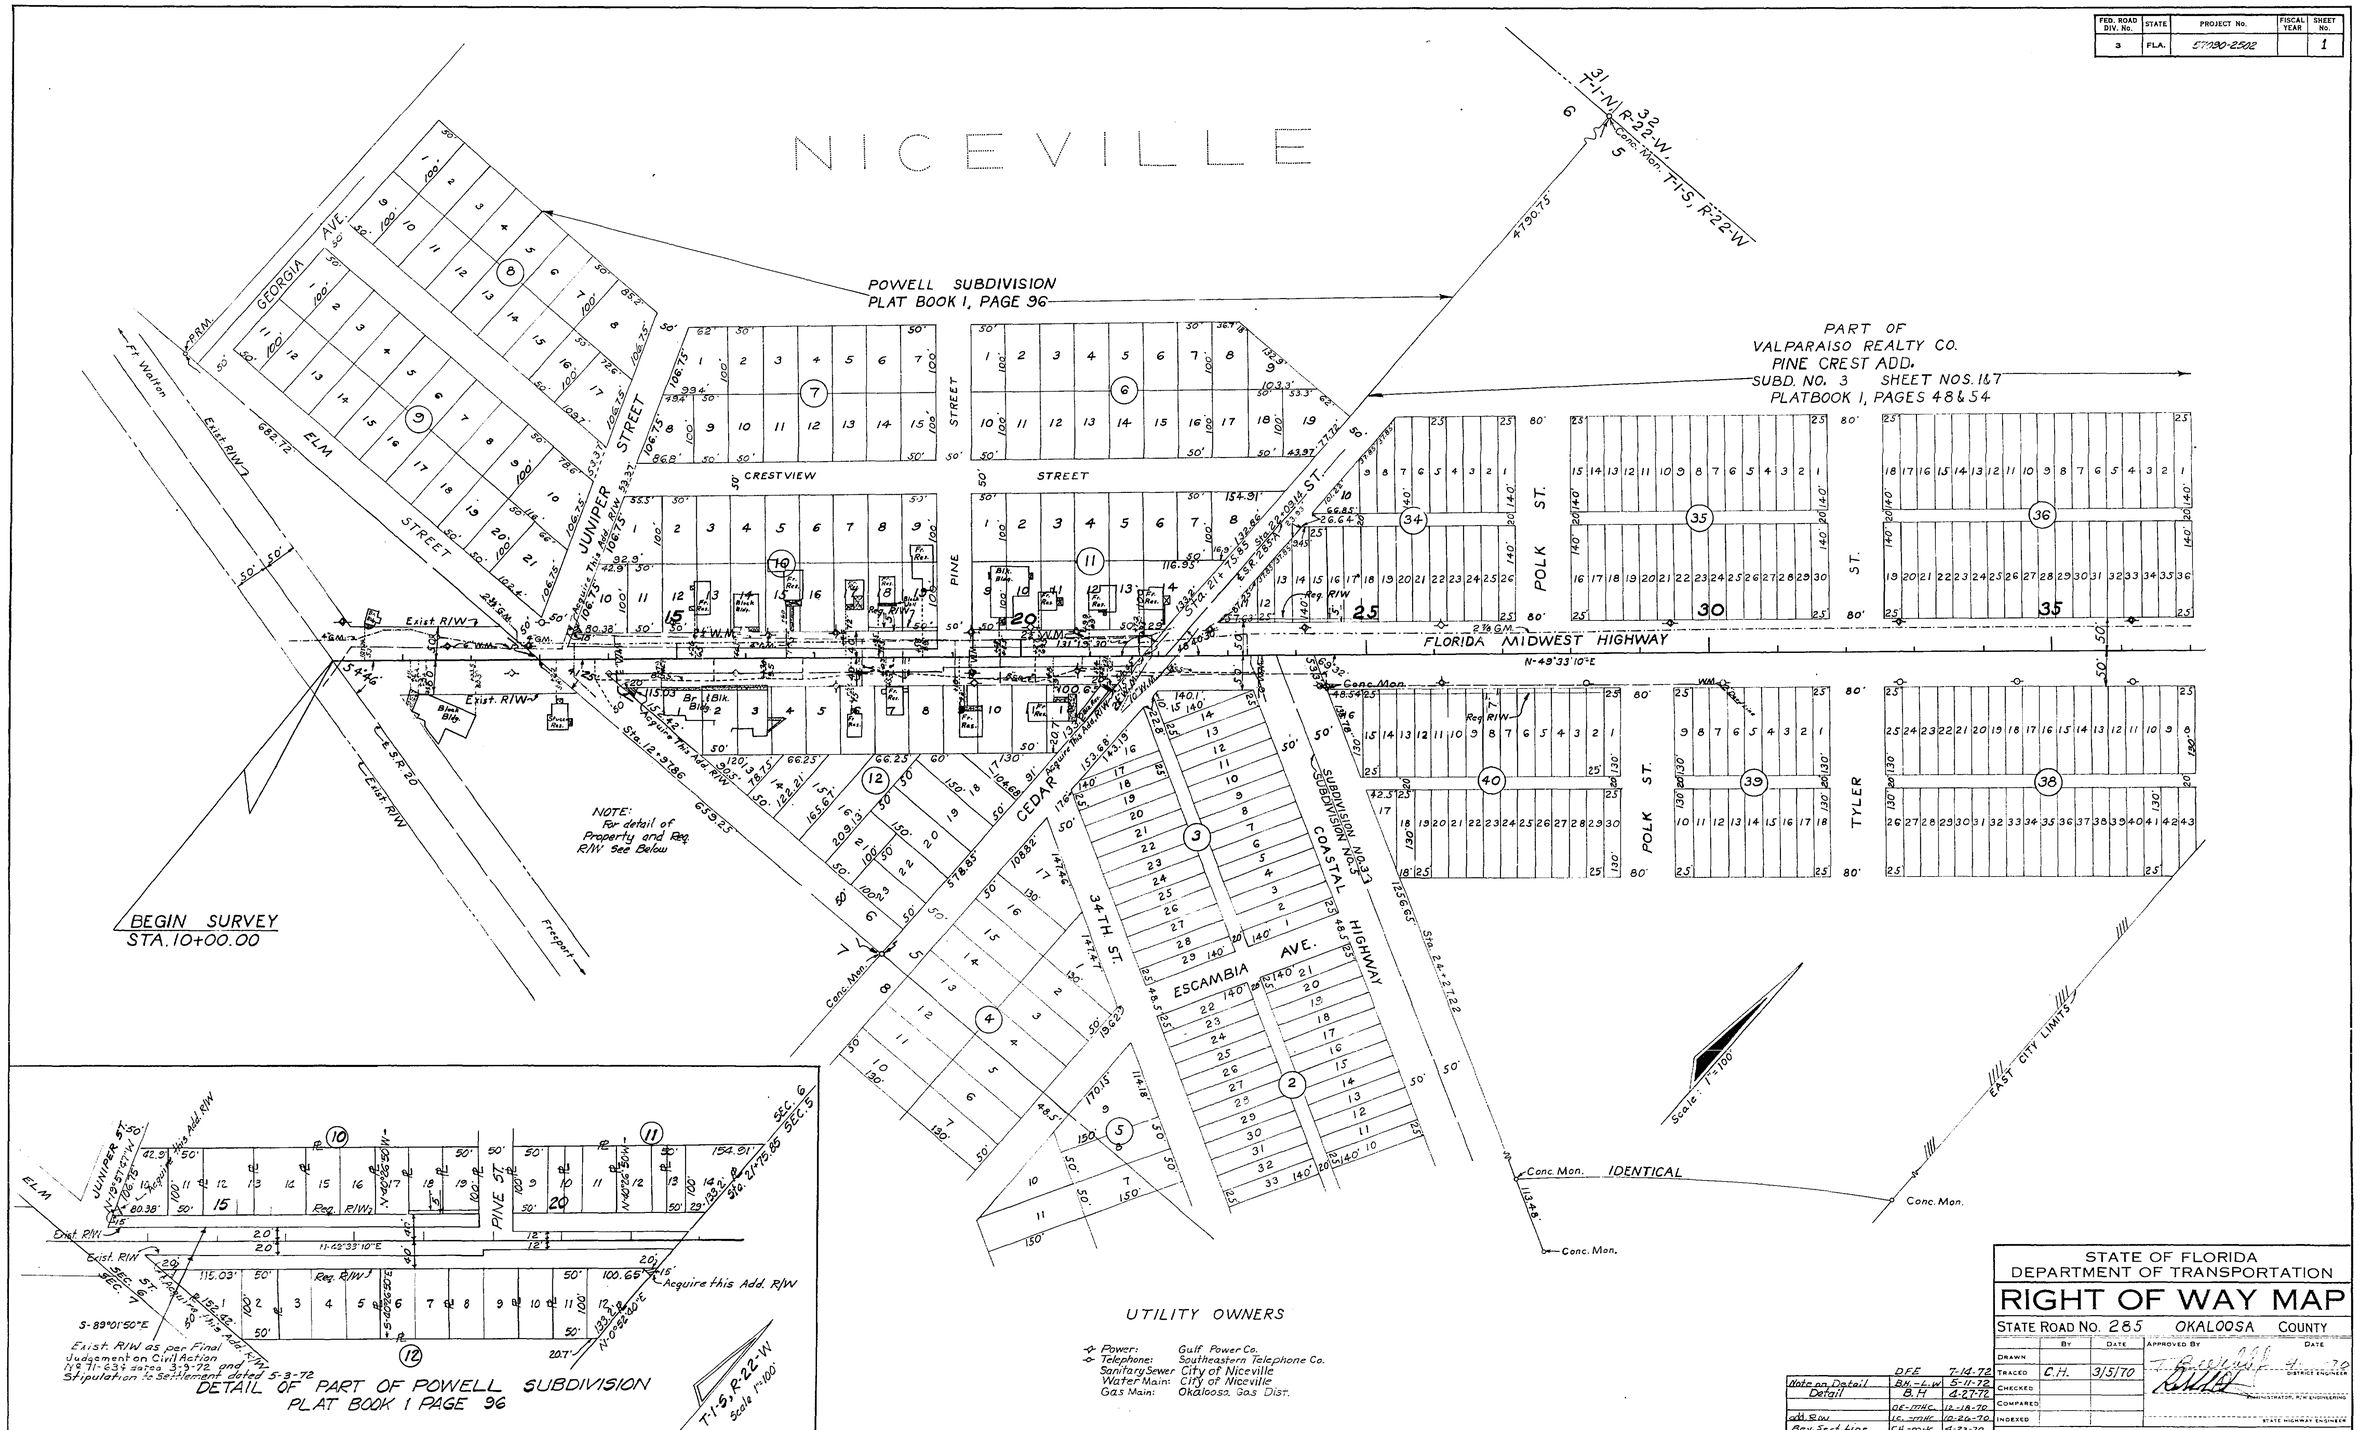

	DFE		7-14-72
Note on Detail	BH.-L.W.		5-11-72
Detail	B.H.		4-27-72
	DE-MHC		12-18-70
add R/W	LC-MHC		10-26-70
Rev. Sect. Line	CH-MHC		4-23-70
REVISION	BY		DATE

STATE OF FLORIDA
DEPARTMENT OF TRANSPORTATION

RIGHT OF WAY MAP

STATE ROAD No. 285 OKALOOSA COUNTY

	BY	DATE	APPROVED BY	DATE
DRAWN				
TRACED	C.H.	3/5/70		4-30
CHECKED			DISTRICT ENGINEER	
COMPARED			ADMINISTRATOR, R/W ENGINEERING	
INDEXED			STATE HIGHWAY ENGINEER	

SECTION 57090-2502 SHEET 1 OF 4

S.R. 285 — FROM S.R. 20 TO S.R. S-190

57090 2502 1 4

No 243

FED. ROAD DIV. No.	STATE	PROJECT No.	FISCAL YEAR	SHEET No.
3	FLA.	57090-2502		2

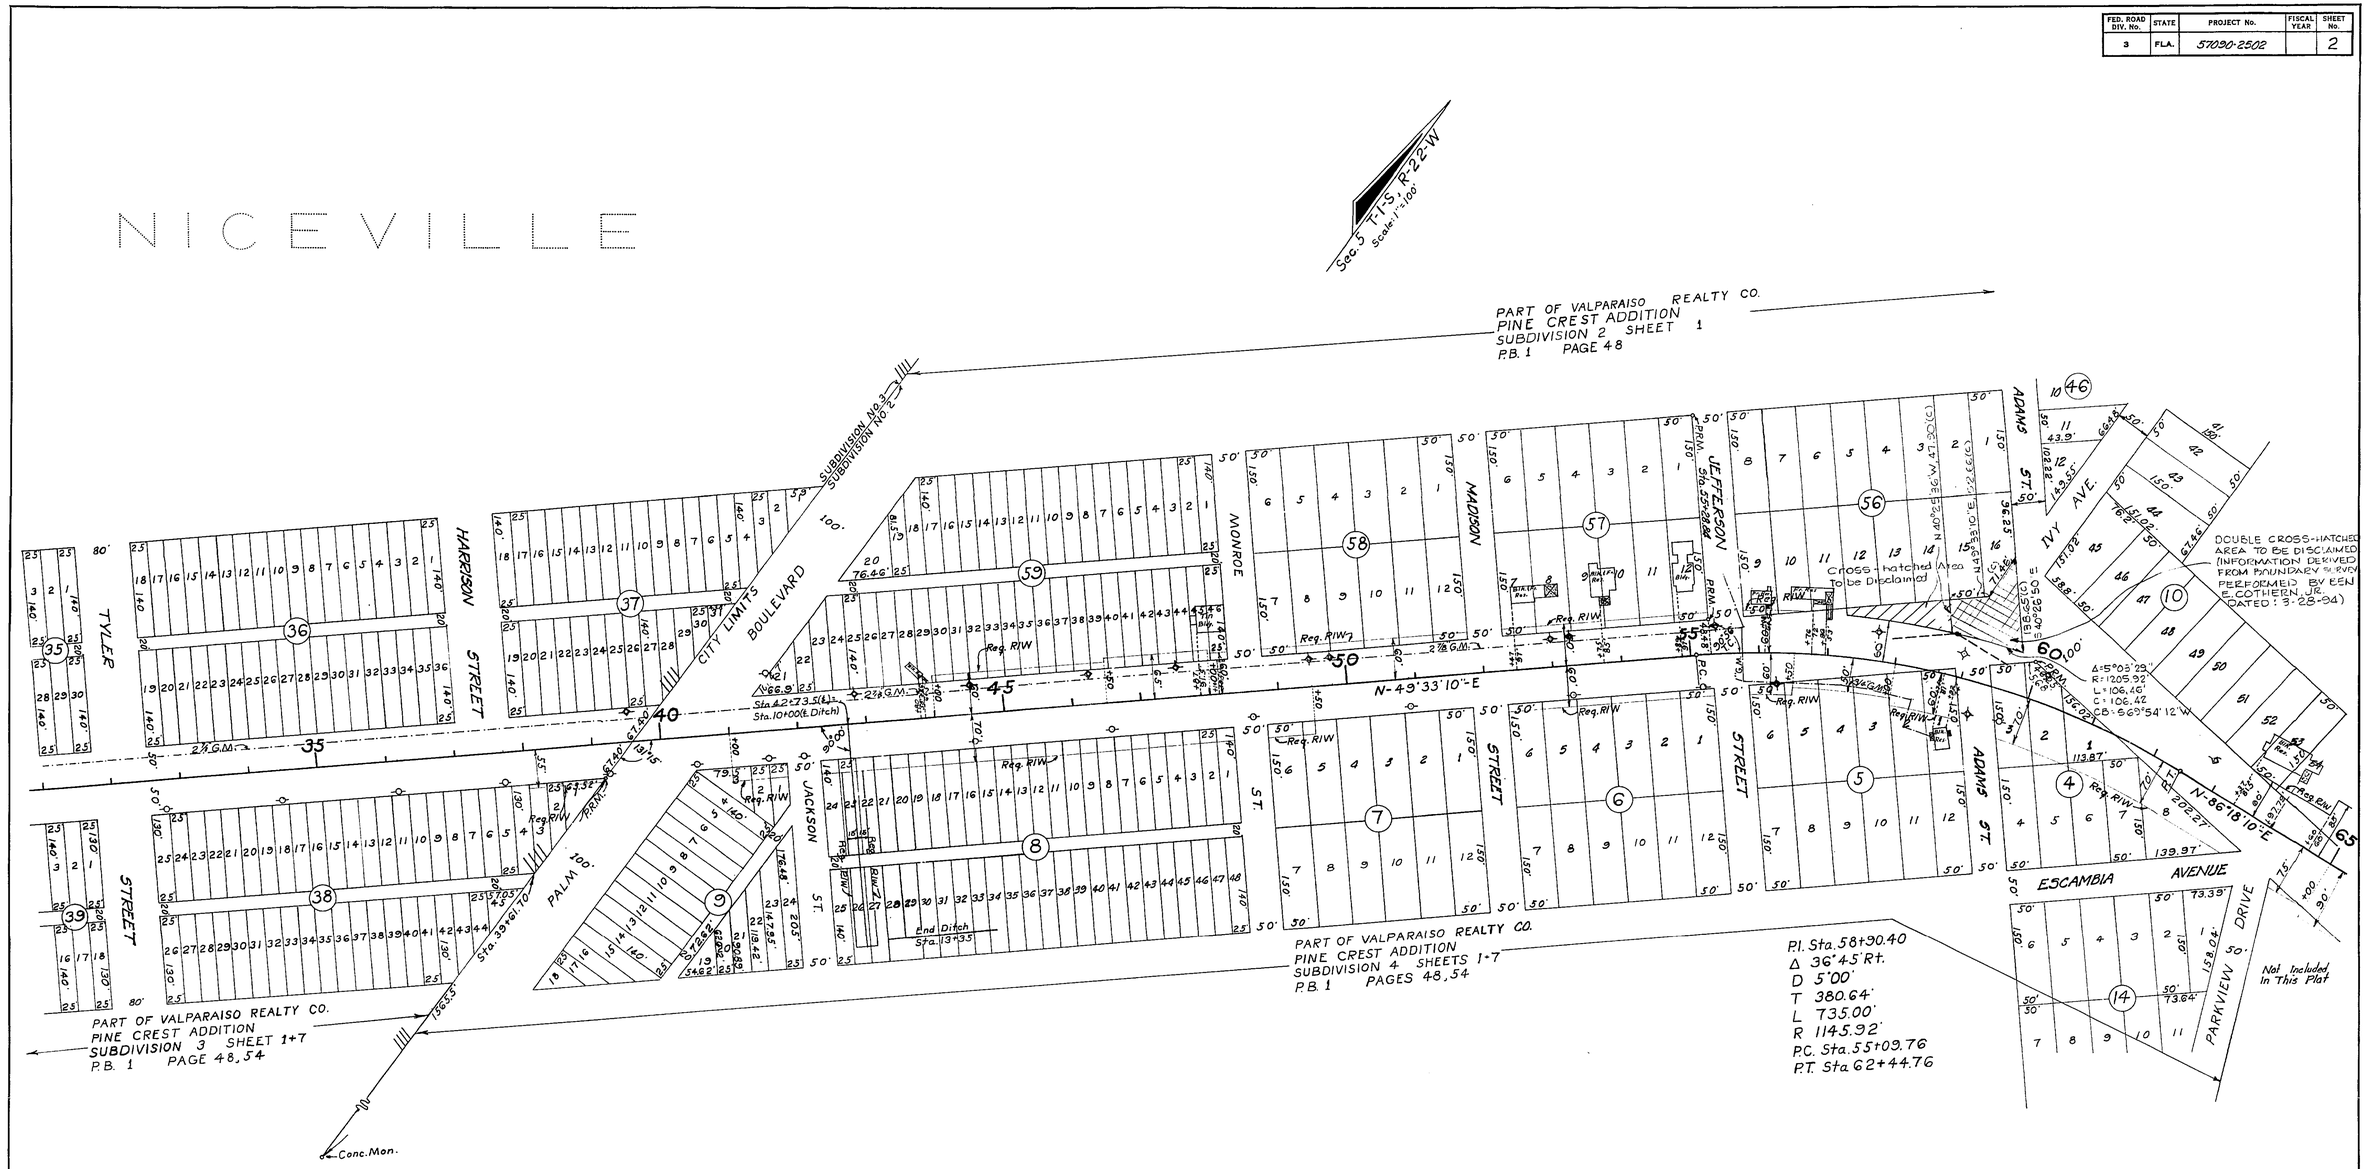

Revision	By	Date
Disclaimed Area	J.G.	10-17-94
Disclaimed Area	J.C.	7-31-85
R/W	BLH-MHC	12-22-71
	BLH-MHC	2-23-71
	BH-MHC	1-18-71
Ditch	CH-MHC	11-18-70

STATE OF FLORIDA
DEPARTMENT OF TRANSPORTATION

RIGHT OF WAY MAP

STATE ROAD No. 285 OKALOOSA COUNTY

	By	Date	Approved By	Date
Drawn				
Traced	C.H.	3/5/70		4-10-70
Checked				
Compared				
Indexed				

DISTRICT ENGINEER
ADMINISTRATOR, R/W ENGINEERING
STATE HIGHWAY ENGINEER

SECTION 57090-2502 SHEET 2 OF 4

S.R. 285 FROM S.R. 20 TO S.R. 5-190

4 2 2502 57090

57090 2502 3 4

FED. ROAD DIV. No.	STATE	PROJECT No.	FISCAL YEAR	SHEET No.
3	FLA.	57090-2502		3

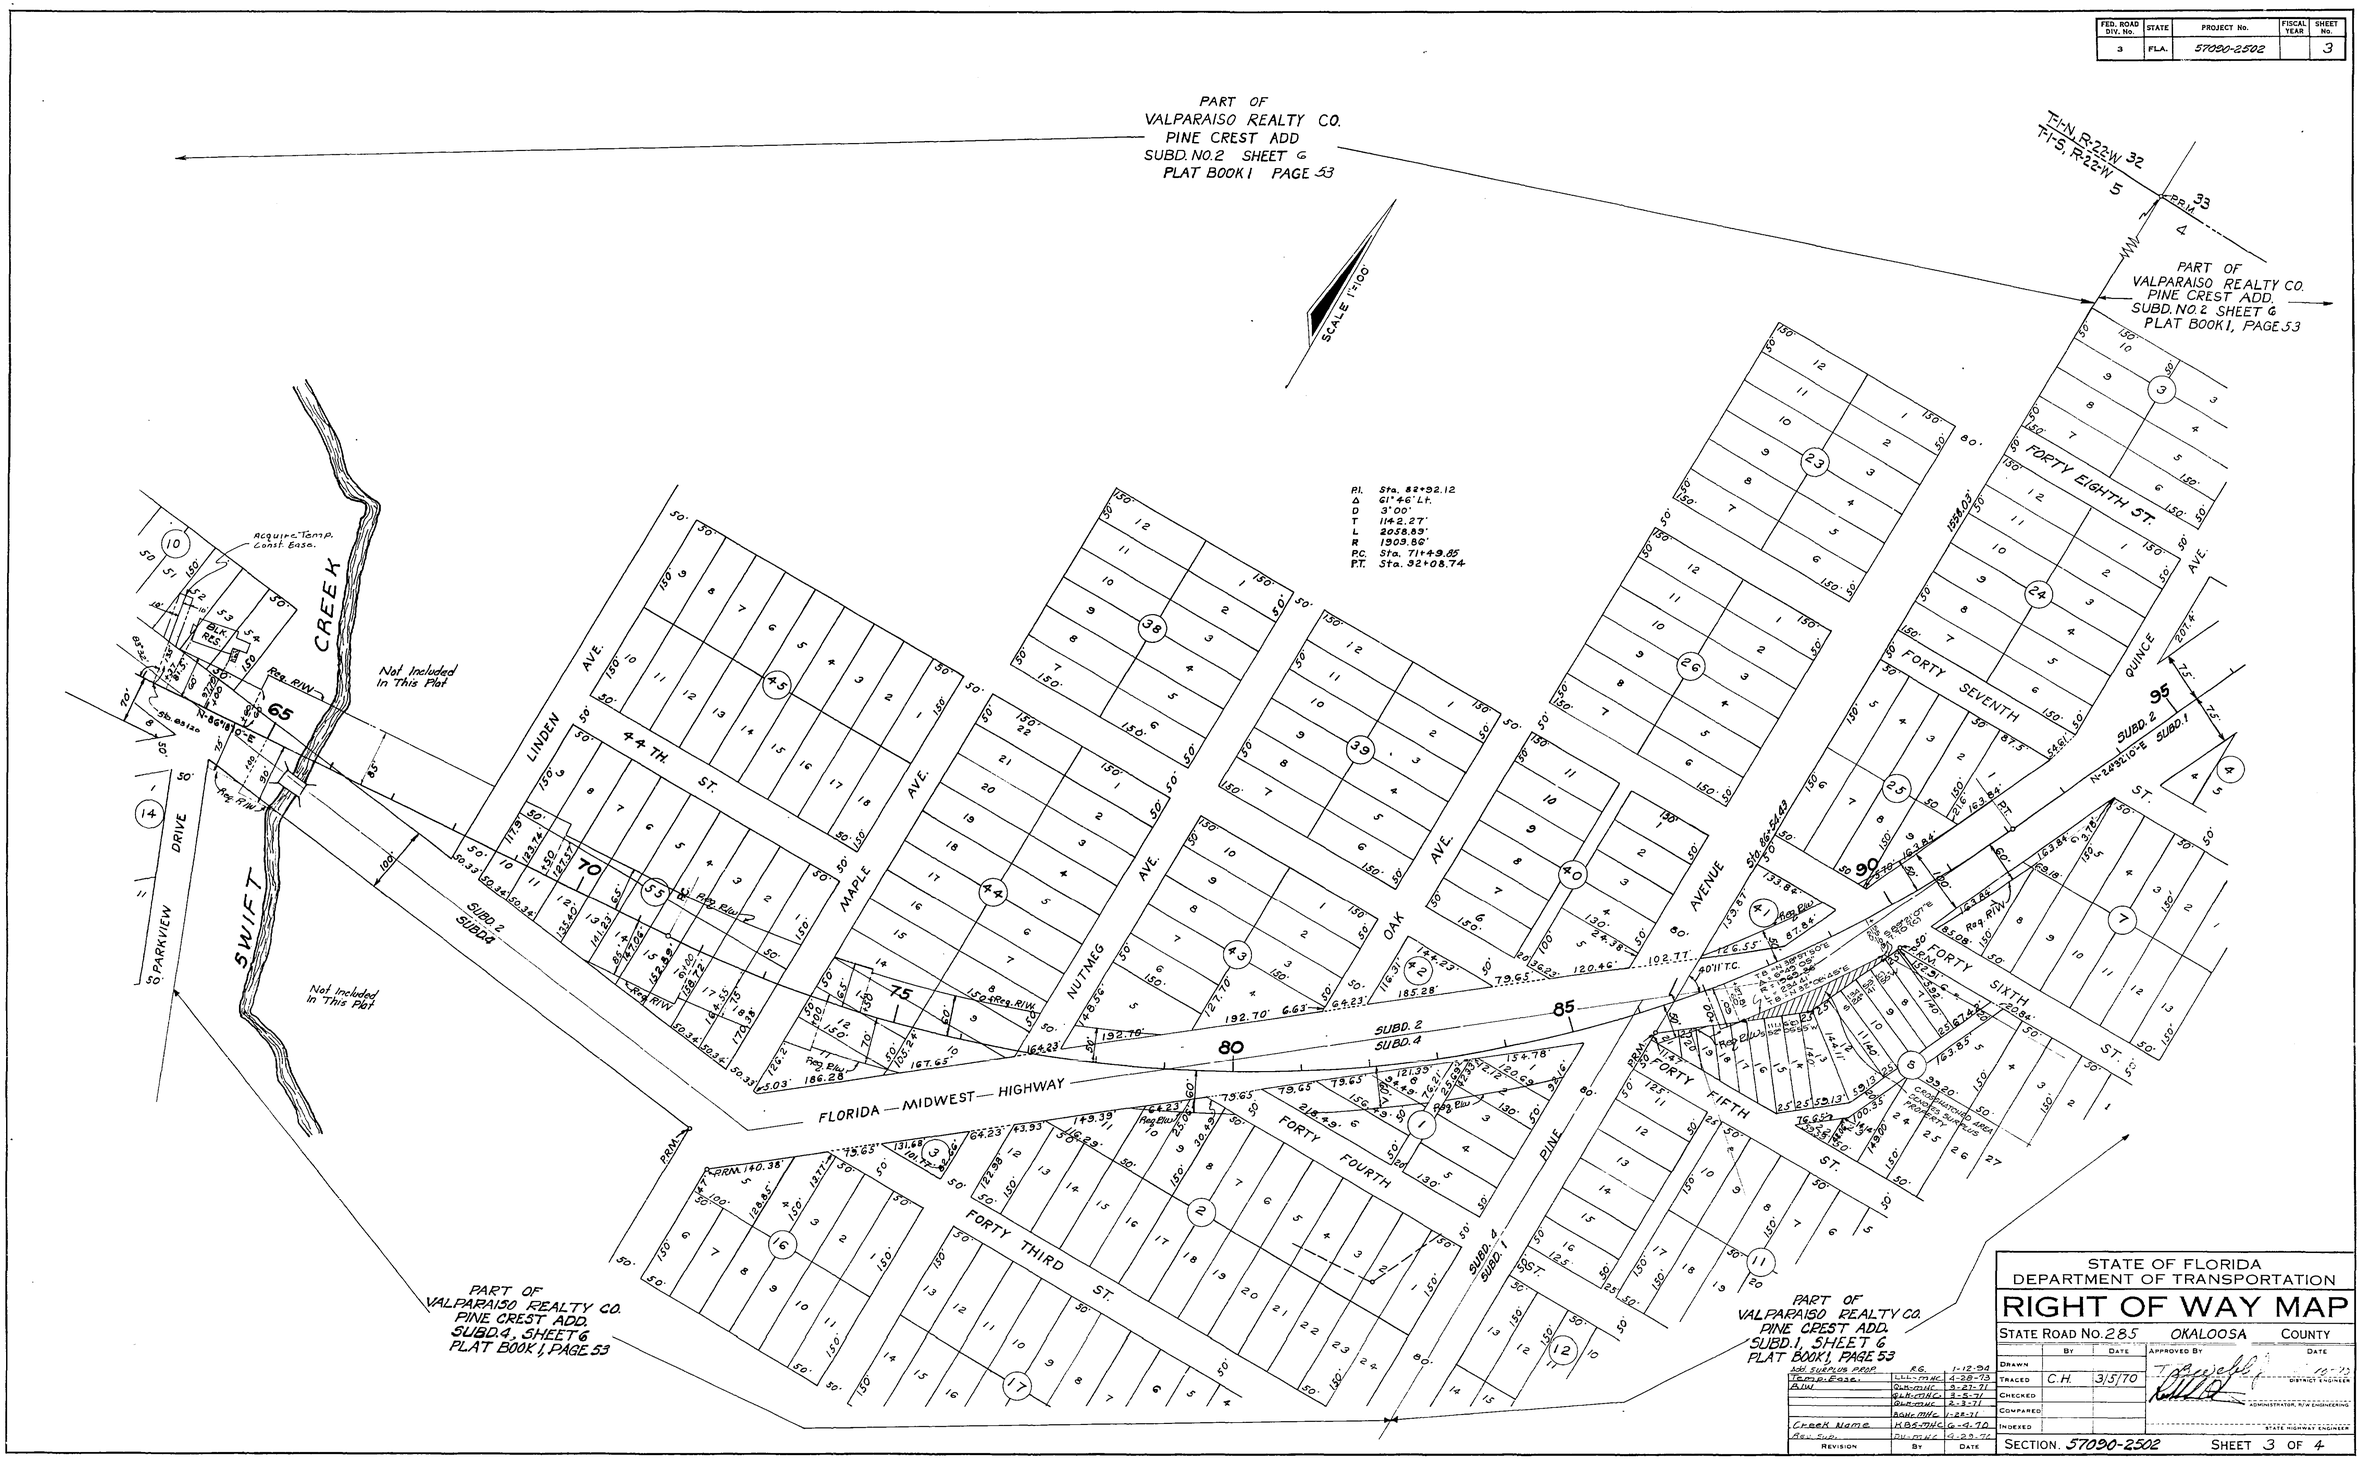

STATE OF FLORIDA
DEPARTMENT OF TRANSPORTATION

RIGHT OF WAY MAP

STATE ROAD NO. 285 OKALOOSA COUNTY

	BY	DATE
DRAWN		
TRACED	C.H.	3/5/70
CHECKED		
COMPARED		
INDEXED		

APPROVED BY — DATE

DISTRICT ENGINEER

ADMINISTRATOR, R/W ENGINEERING

STATE HIGHWAY ENGINEER

REVISION	BY	DATE
Add. SURPLUS PROP.	R.G.	1-12-94
Temp. Ease.	LLL-MHC	4-28-73
R/W	QLK-MHC	9-27-71
	QLK-MHC	3-5-71
	QLK-MHC	2-3-71
	BGH-MHC	1-28-71
Creek Name	KBS-MHC	6-4-70
Rev. Sub.	DU-MHC	4-29-70

SECTION. 57090-2502 SHEET 3 OF 4

S.R. 285 — FROM S.R. 20 TO S.R. S-190

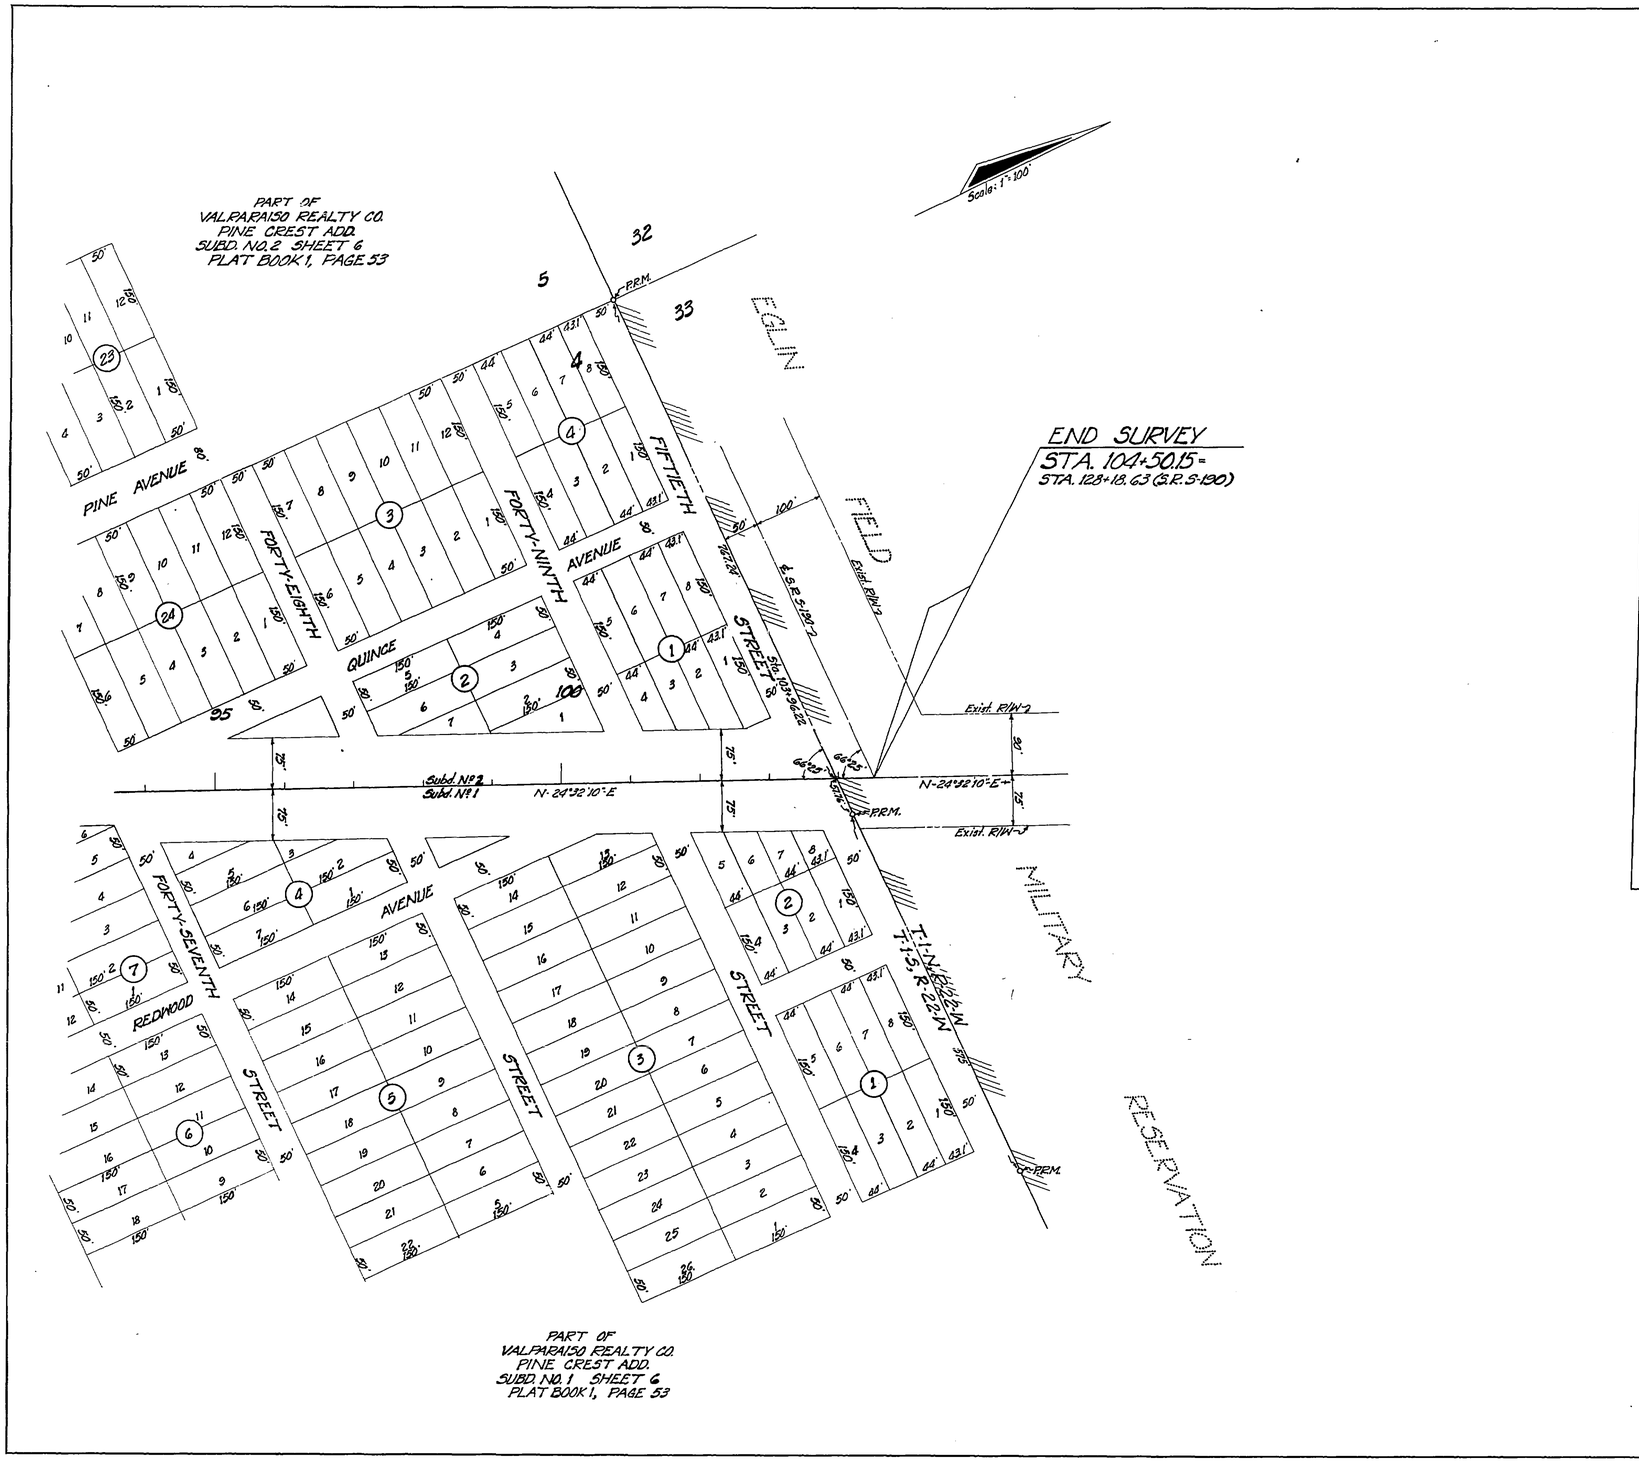

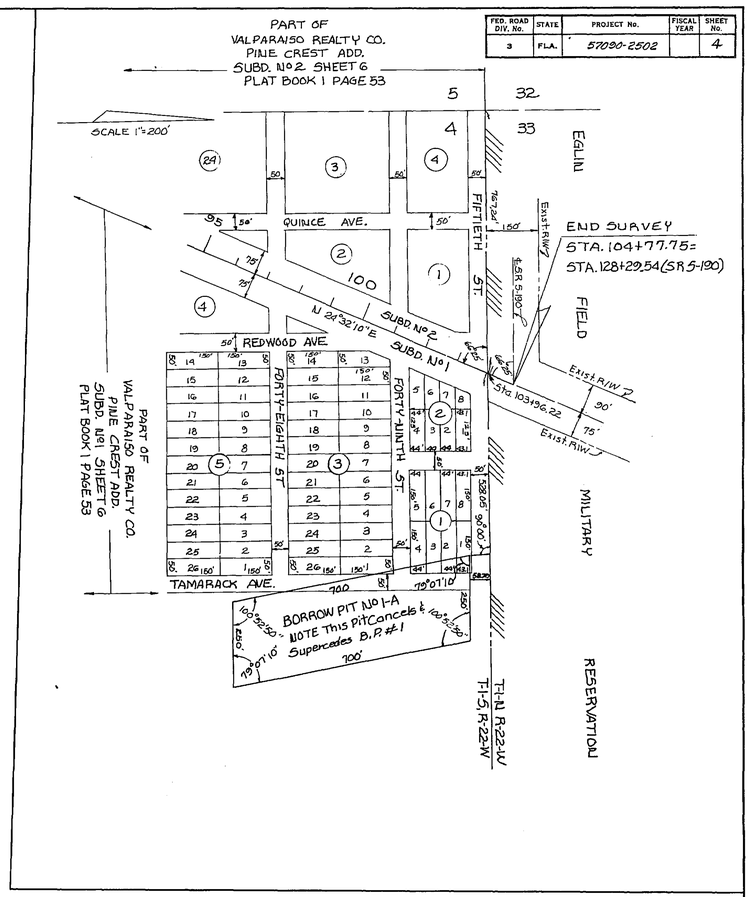

FED. ROAD DIV. No.	STATE	PROJECT No.	FISCAL YEAR	SHEET No.
3	FLA.	57090-2502		4

STATE OF FLORIDA
DEPARTMENT OF TRANSPORTATION

RIGHT OF WAY MAP

STATE ROAD NO. 285 OKALOOSA COUNTY

	BY	DATE	APPROVED BY	DATE
DRAWN			T. Bewell	4-10-70 DISTRICT ENGINEER
TRACED	D.V.	3-5-70		
CHECKED			ADMINISTRATOR, R/W ENGINEERING	
COMPARED				
INDEXED			STATE HIGHWAY ENGINEER	

REVISION	BY	DATE
B.P. NO. 1-A	QLK-MIC	4-2-71
B.P. NO. 1	BH-MIC	1-15-71

SECTION. 57090-2502 SHEET 4 OF 4

S.R. 285 — FROM S.R. 20 TO S.R. S-190

57090 2502 4 4