FED. ROAD DIV. No.	STATE	PROJECT No.	FISCAL YEAR	SHEET No.
3	FLA.	57090-2901	69	1

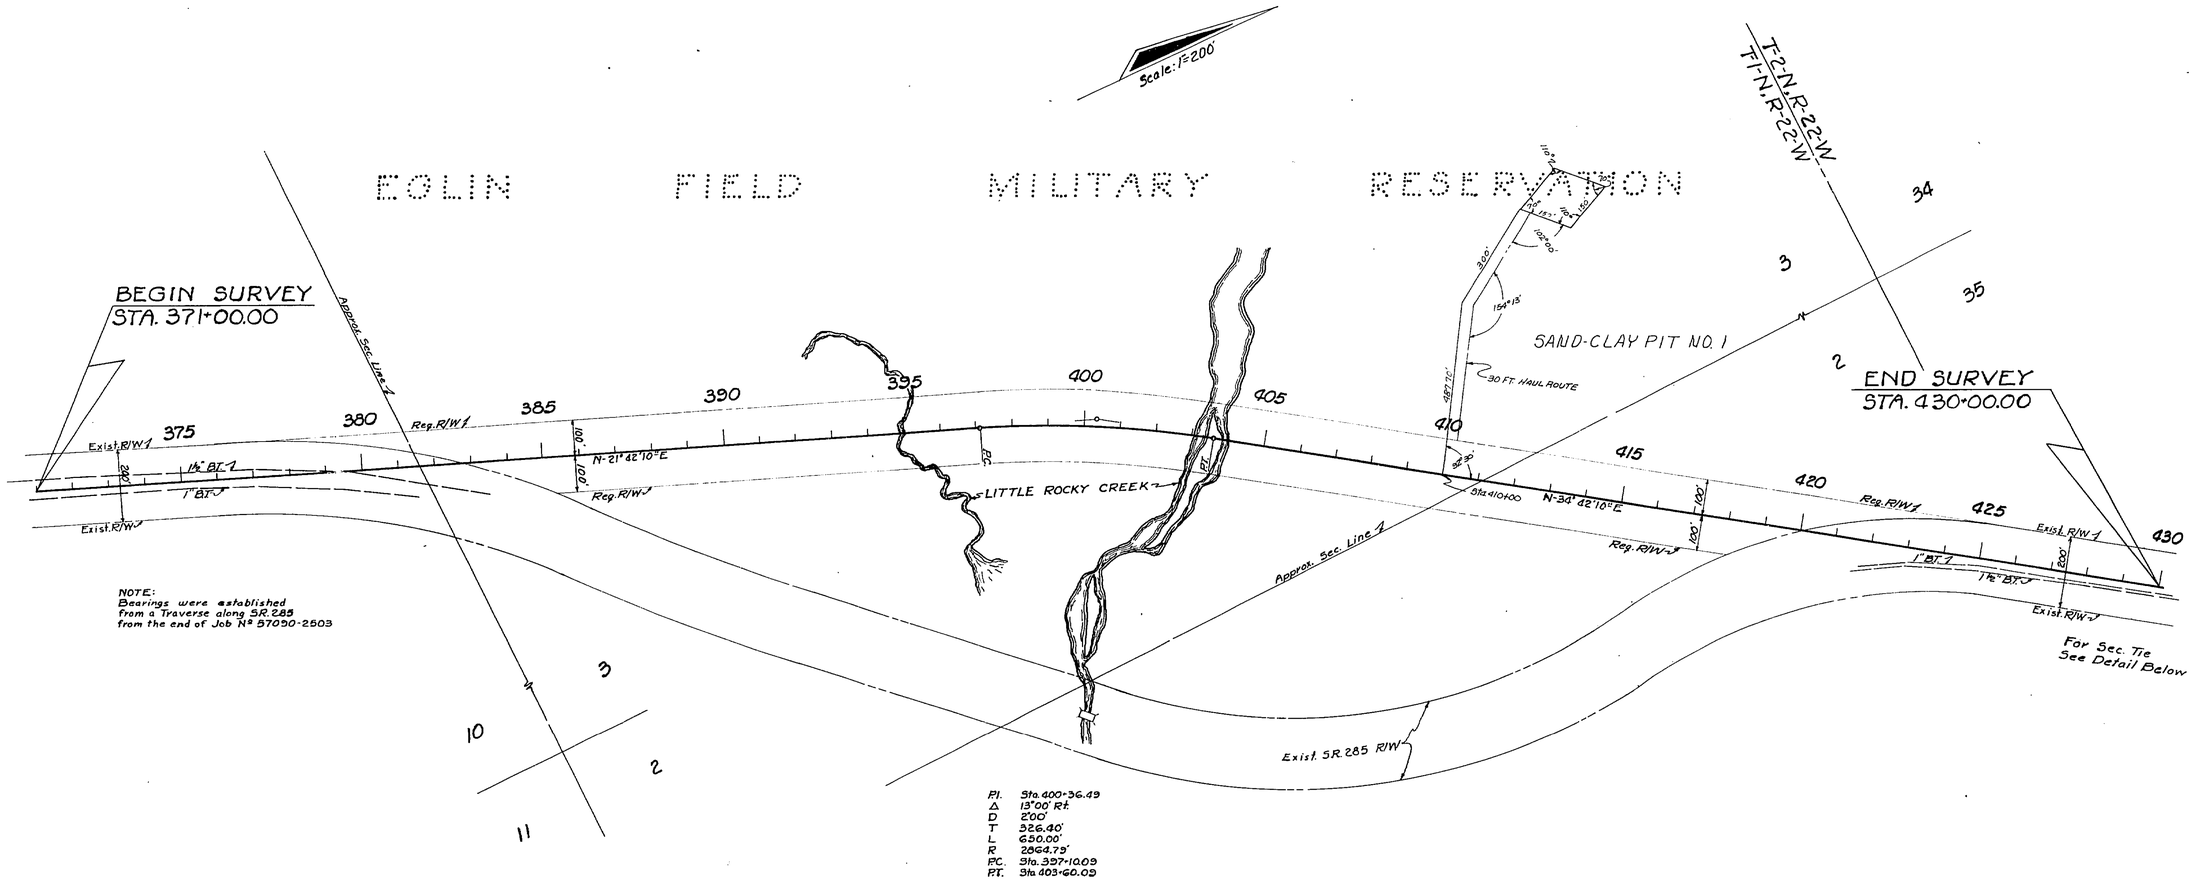

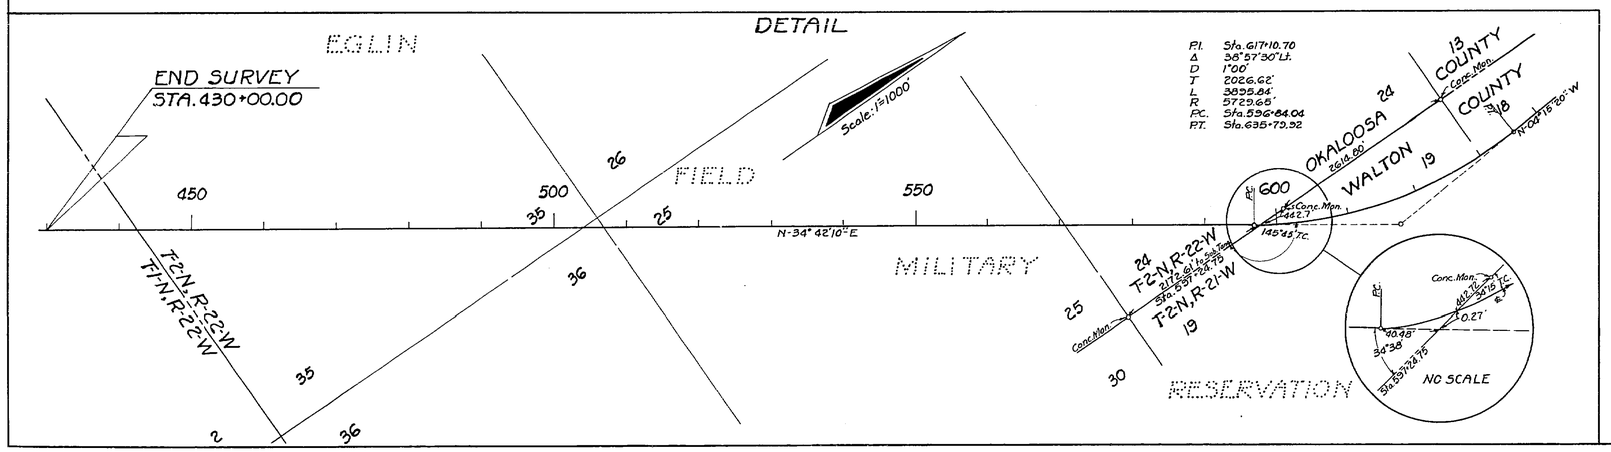

UTILITY OWNER
Tele. Cable: U.S. Air Force

Sand Clay Pit #1	MM-mk	7-3-69
REVISION	BY	DATE

STATE OF FLORIDA
STATE ROAD DEPARTMENT

RIGHT OF WAY MAP

STATE ROAD No. 285 OKALOOSA COUNTY

	By	Date	Approved By	Date
Drawn			T. B. Webb	3-16-69
Traced	JW	5-9-69	District Engineer	
Checked				5-26-69
Compared			Engineer of Rights of Way	
Indexed			State Highway Engineer	

SECTION 57090-2901 SHEET 1 OF 1

BRIDGE 38-A NORTH of NICEVILLE