FED. ROAD DIV. No.	STATE	SEC. AND JOB No.	FISCAL YEAR	SHEET No.	TOTAL SHEETS
3	FLA.	5711-102	'48	1	1

51

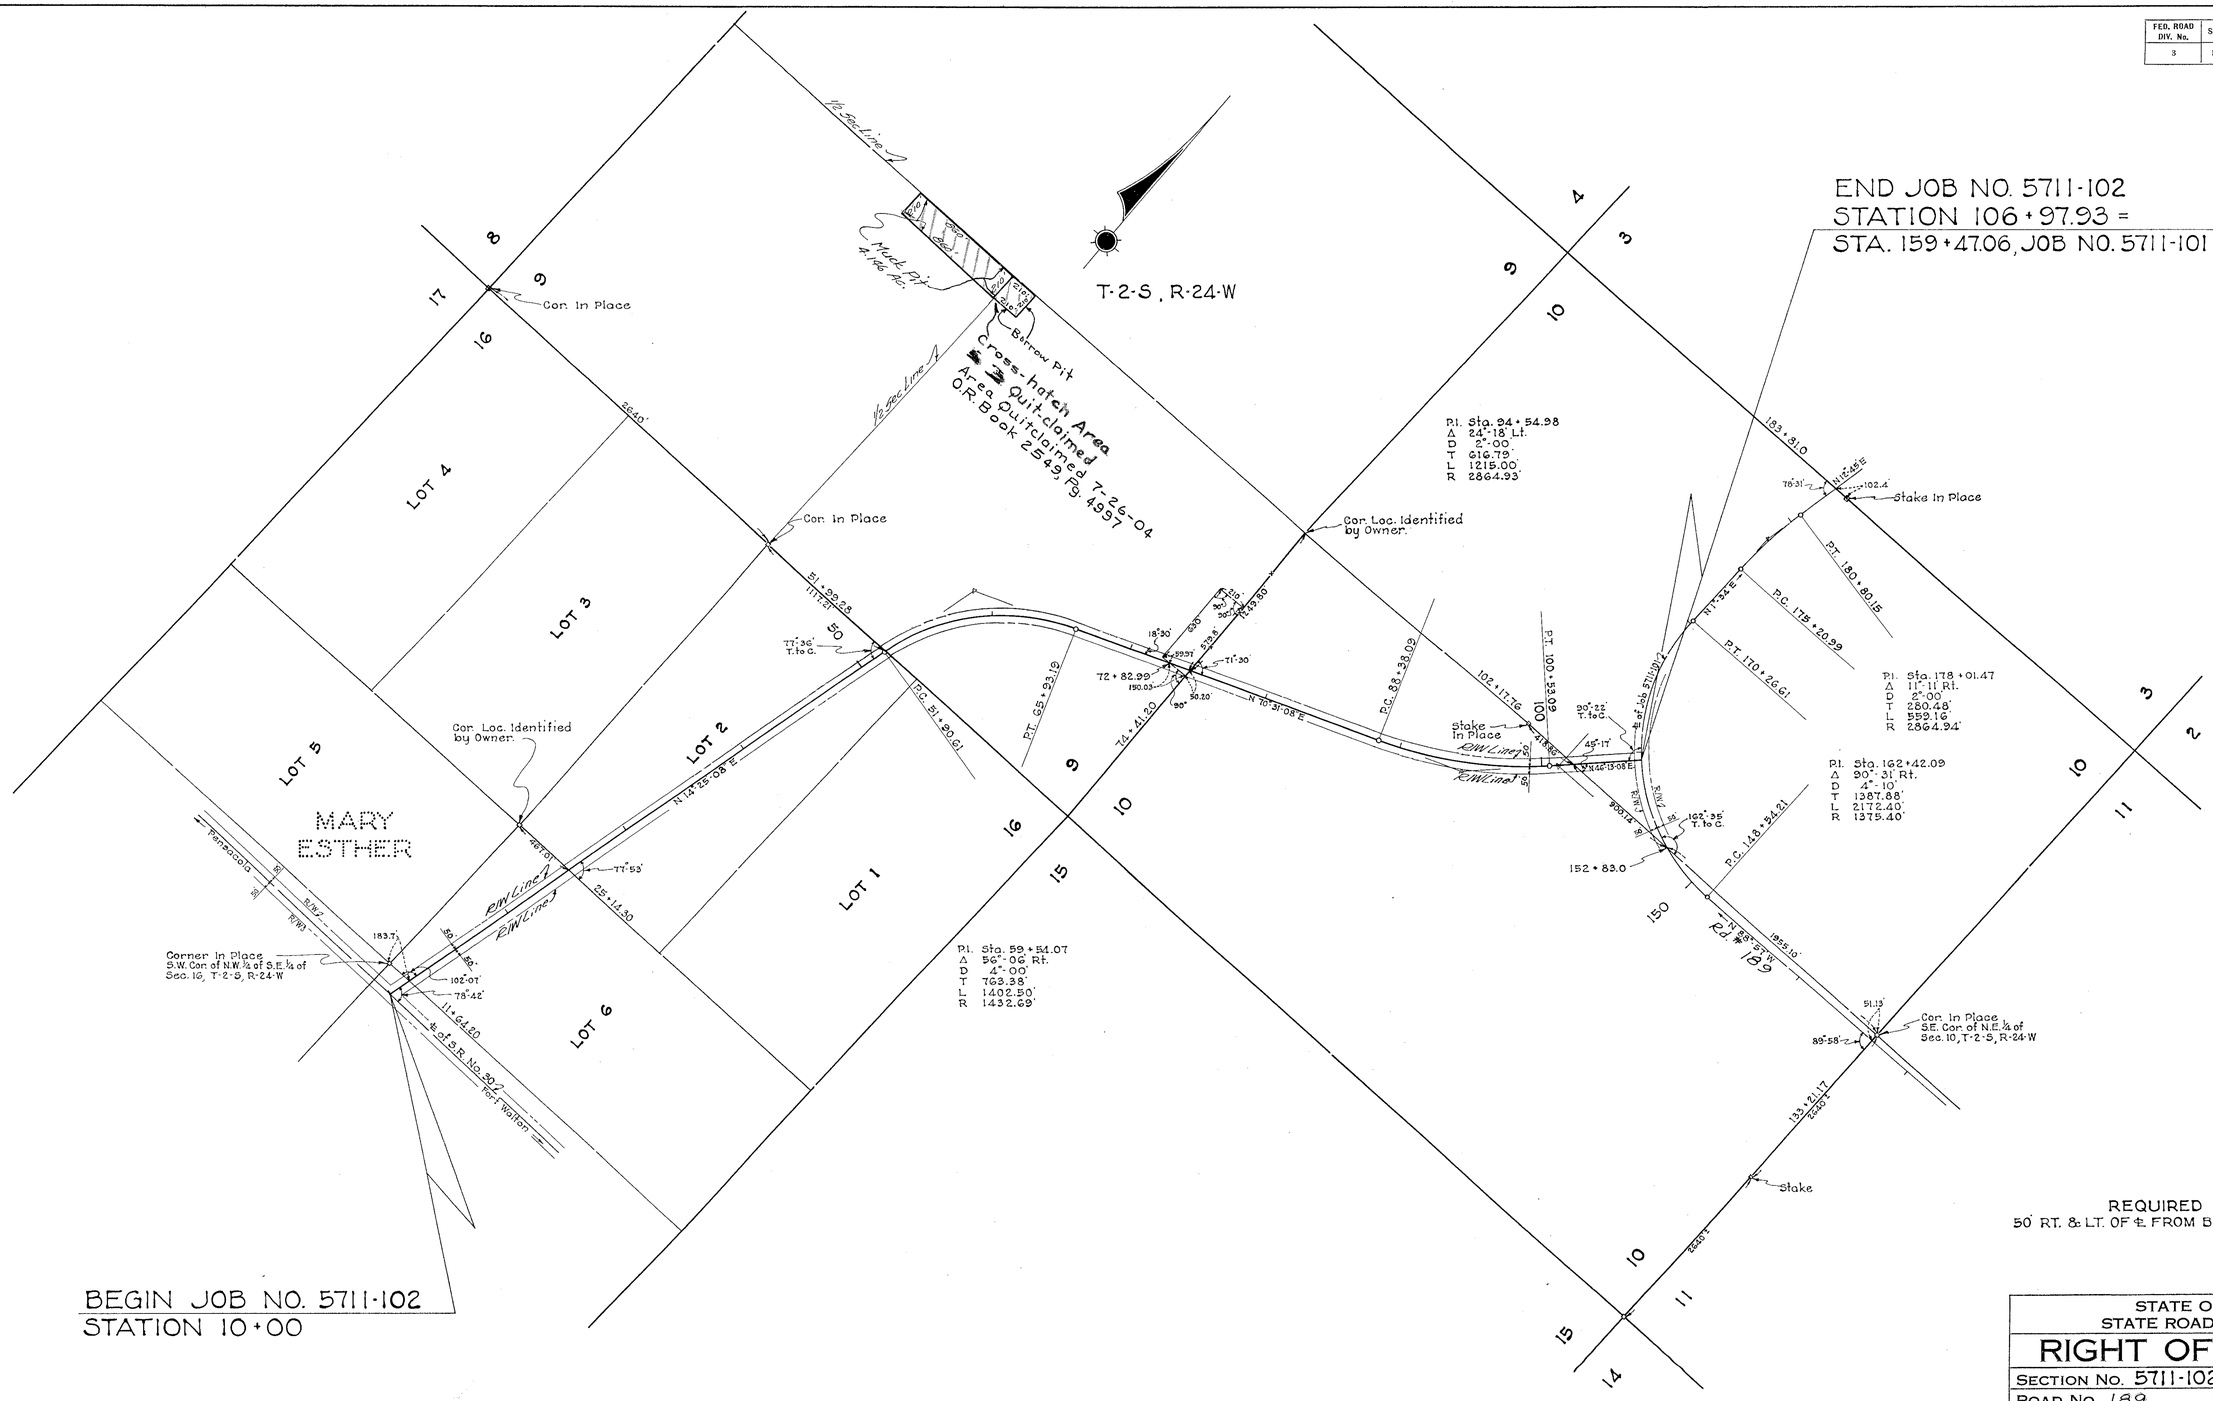

REQUIRED R/W WIDTH
50' RT. & LT. OF ℄ FROM BEGINNING TO END OF JOB.

BEGIN JOB NO. 5711-102
STATION 10+00

STATE OF FLORIDA
STATE ROAD DEPARTMENT

RIGHT OF WAY MAP

SECTION No. 5711-102

ROAD No. 189 OKALOOSA COUNTY

SCALE 1" = 500'	NAMES	DATES	APPROVED BY
DRAWN	W.P.	10-23-48	
TRACED	W.P.	10-23-48	DIVISION ENGINEER
INDEXED			
REVISED	[signature]	10-28-48	[signature]
REVISED	CDM-MNC	6-8-55	STATE HIGHWAY ENGINEER
		3-23-67	

REVISION	BY	DATE
ADDED QUIT-CLAIM	RK	3-26-04