FED. ROAD DIV. No.	STATE	F A PROJECT No.	FISCAL YEAR	SHEET No.
3	FLA.			1

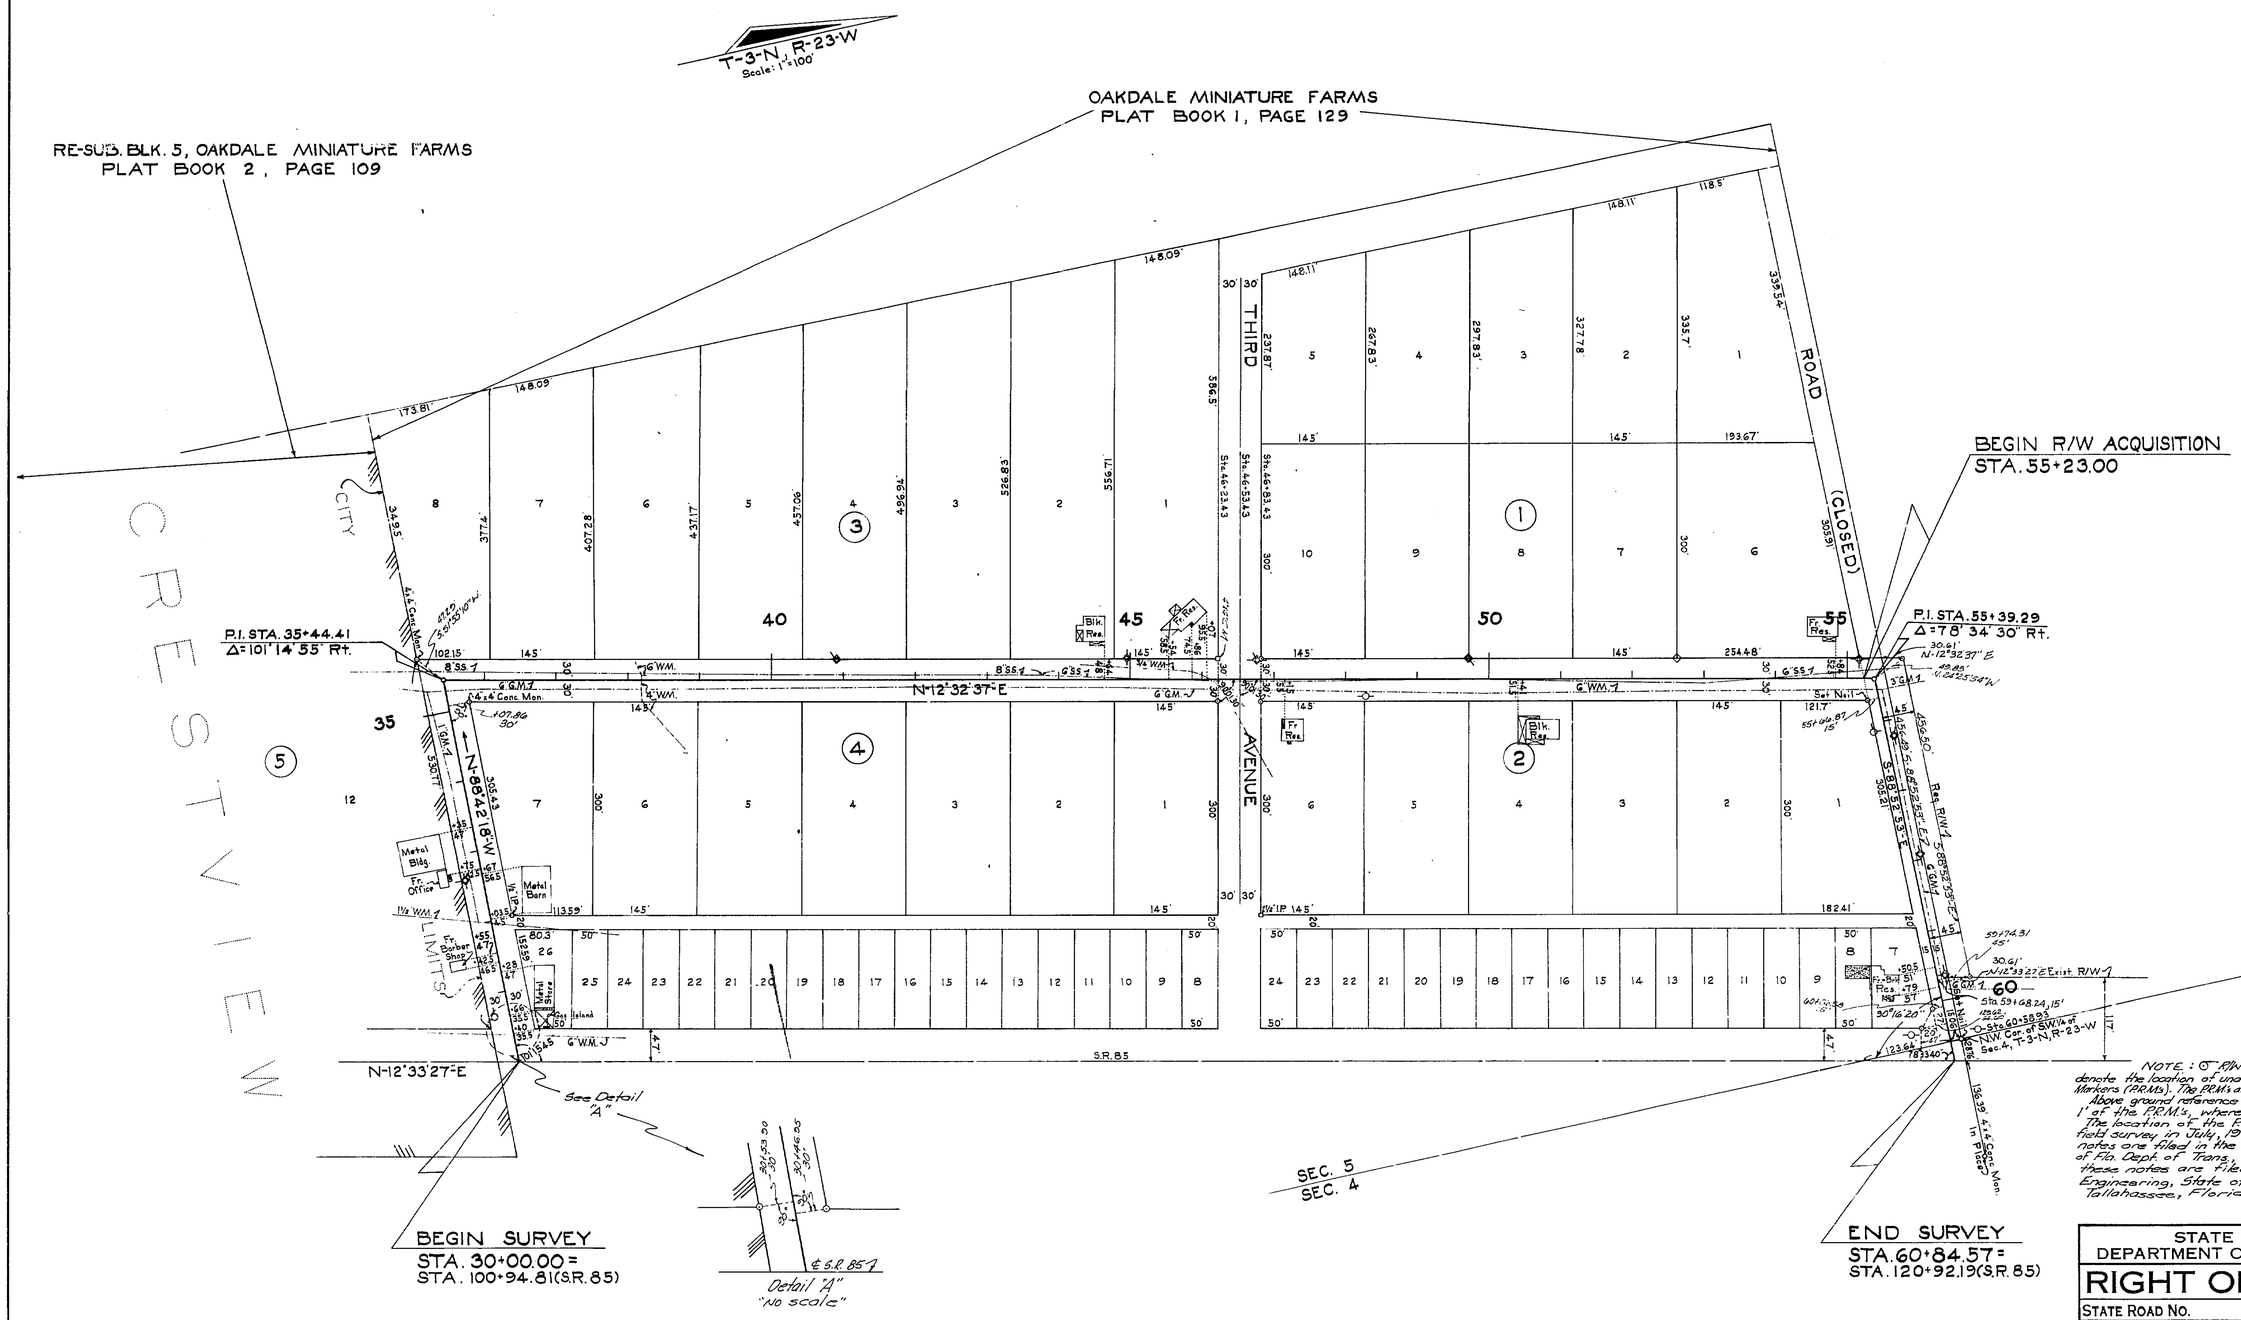

NOTE: ⊙ R/W Mrk.---These symbols denote the location of underground Permanent R/W Markers (P.R.M.s). The P.R.M.s are 5/8" copper-coated rods. Above ground reference markers are located within 1' of the P.R.M.s, where possible. The location of the P.R.M.s were established by field survey in July, 1974. The original field notes are filed in the District 3 Office, State of Fla. Dept. of Trans., Chipley, Fla. Copies of these notes are filed in the office of R/W Engineering, State of Fla. Dept. of Transportation, Tallahassee, Florida.

UTILITY OWNERS
TELEPHONE: Southeastern Tele. Co.
POWER POLES: Gulf Power Co.
WATER MAIN: City of Crestview
GAS MAIN: Okaloosa County Gas District
SANITARY SEWER: City of Crestview

Filed for record in the Office of the Clerk of the Circuit Court for the County of Okaloosa, State of Florida, in Map Book 2, Page 12 on the 30th day of August A.D. 1974.

REVISION	BY	DATE
added P.R.M.s & Note	MLD	8-1-74
Dist. Bkgs. on R	HEB-MHC	4-27-72
R/W	CEH-MHC	4-21-72

STATE OF FLORIDA
DEPARTMENT OF TRANSPORTATION

RIGHT OF WAY MAP

STATE ROAD No. OKALOOSA COUNTY

	BY	DATE	APPROVED BY	DATE
DRAWN			[signature]	11-1-71 DISTRICT ENGINEER
TRACED	C.E.H.	10-11-71	[signature]	11-12-71 ENGINEER OF RIGHT OF WAY
CHECKED				
COMPARED				
INDEXED				STATE HIGHWAY ENGINEER

SECTION 57500-2605 SHEET 1 OF

GARDEN ST. FROM S.R. 85 TO S.R. 85

B.I. No. 327291