FED. ROAD DIV. No.	STATE	PROJECT No.	FISCAL YEAR	SHEET No.
3	FLA.	57508-2601	'65	1

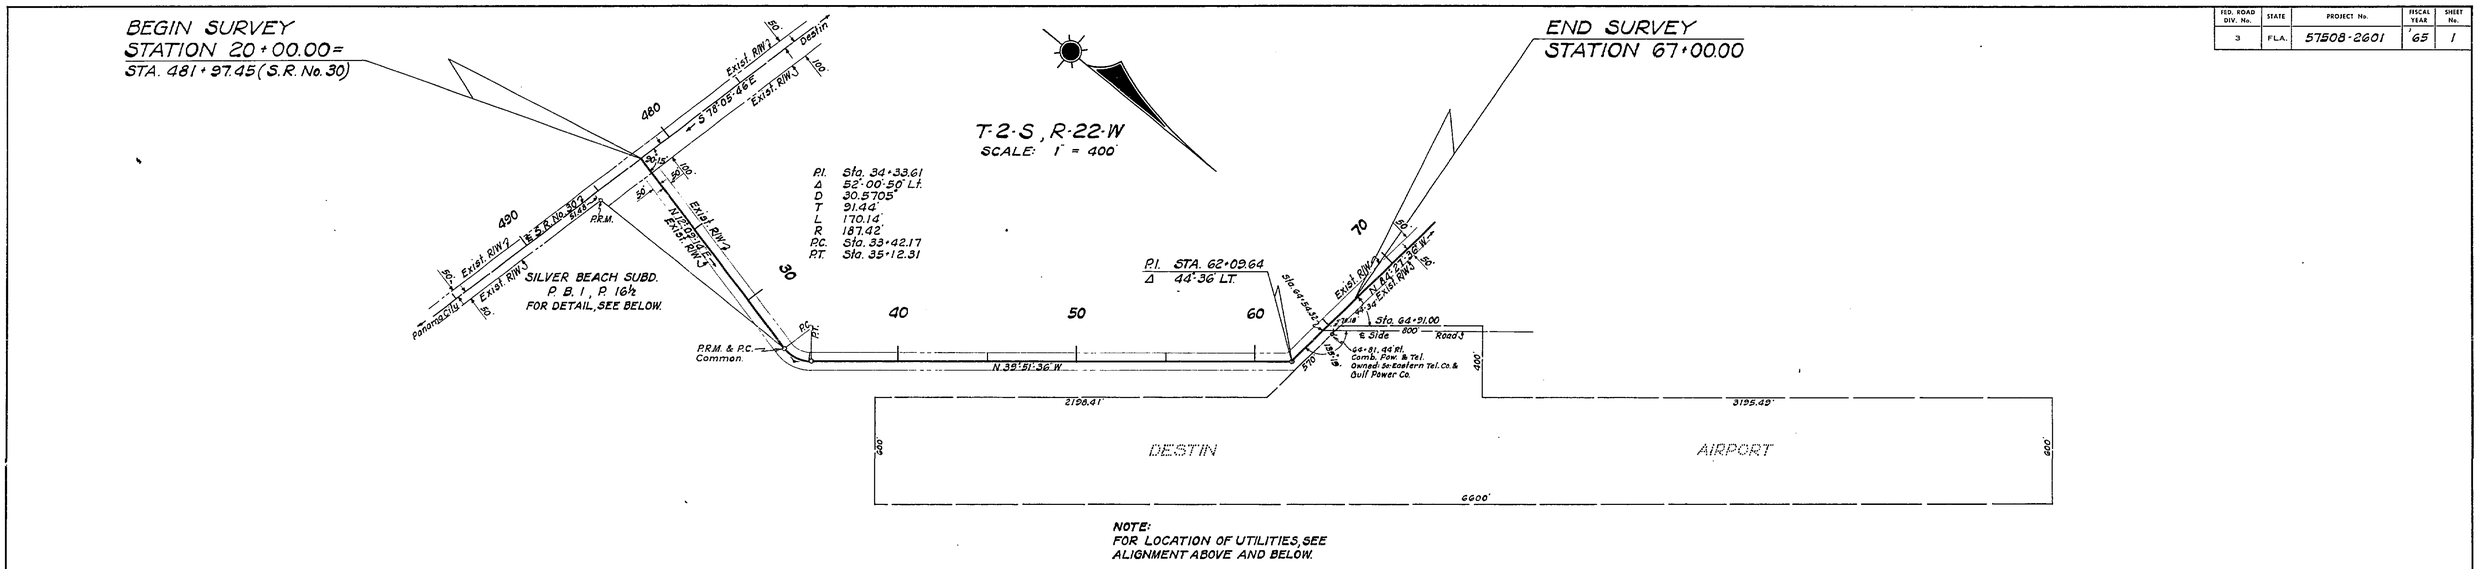

STATE OF FLORIDA
STATE ROAD DEPARTMENT

RIGHT OF WAY MAP

STATE ROAD No. OKALOOSA COUNTY

	BY	DATE	APPROVED BY	DATE
DRAWN			[signature]	
TRACED	W.P.	8-18-65	DISTRICT ENGINEER	
CHECKED				
COMPARED			ENGINEER OF RIGHTS OF WAY	
INDEXED			[signature] STATE HIGHWAY ENGINEER	

REVISION	BY	DATE
Gulf Power R/W	J.M.S.-T.D.W.	9-20-65

SECTION. 57508-2601 SHEET 1 OF 1

S.R. No. 30 NORTH TO DESTIN AIRPORT