| FED. ROAD DIV. No. | STATE | PROJECT No. | FISCAL YEAR | SHEET No. |
|---|---|---|---|---|
| 3 | FLA. | 57509-2601 | 68 | 1 |

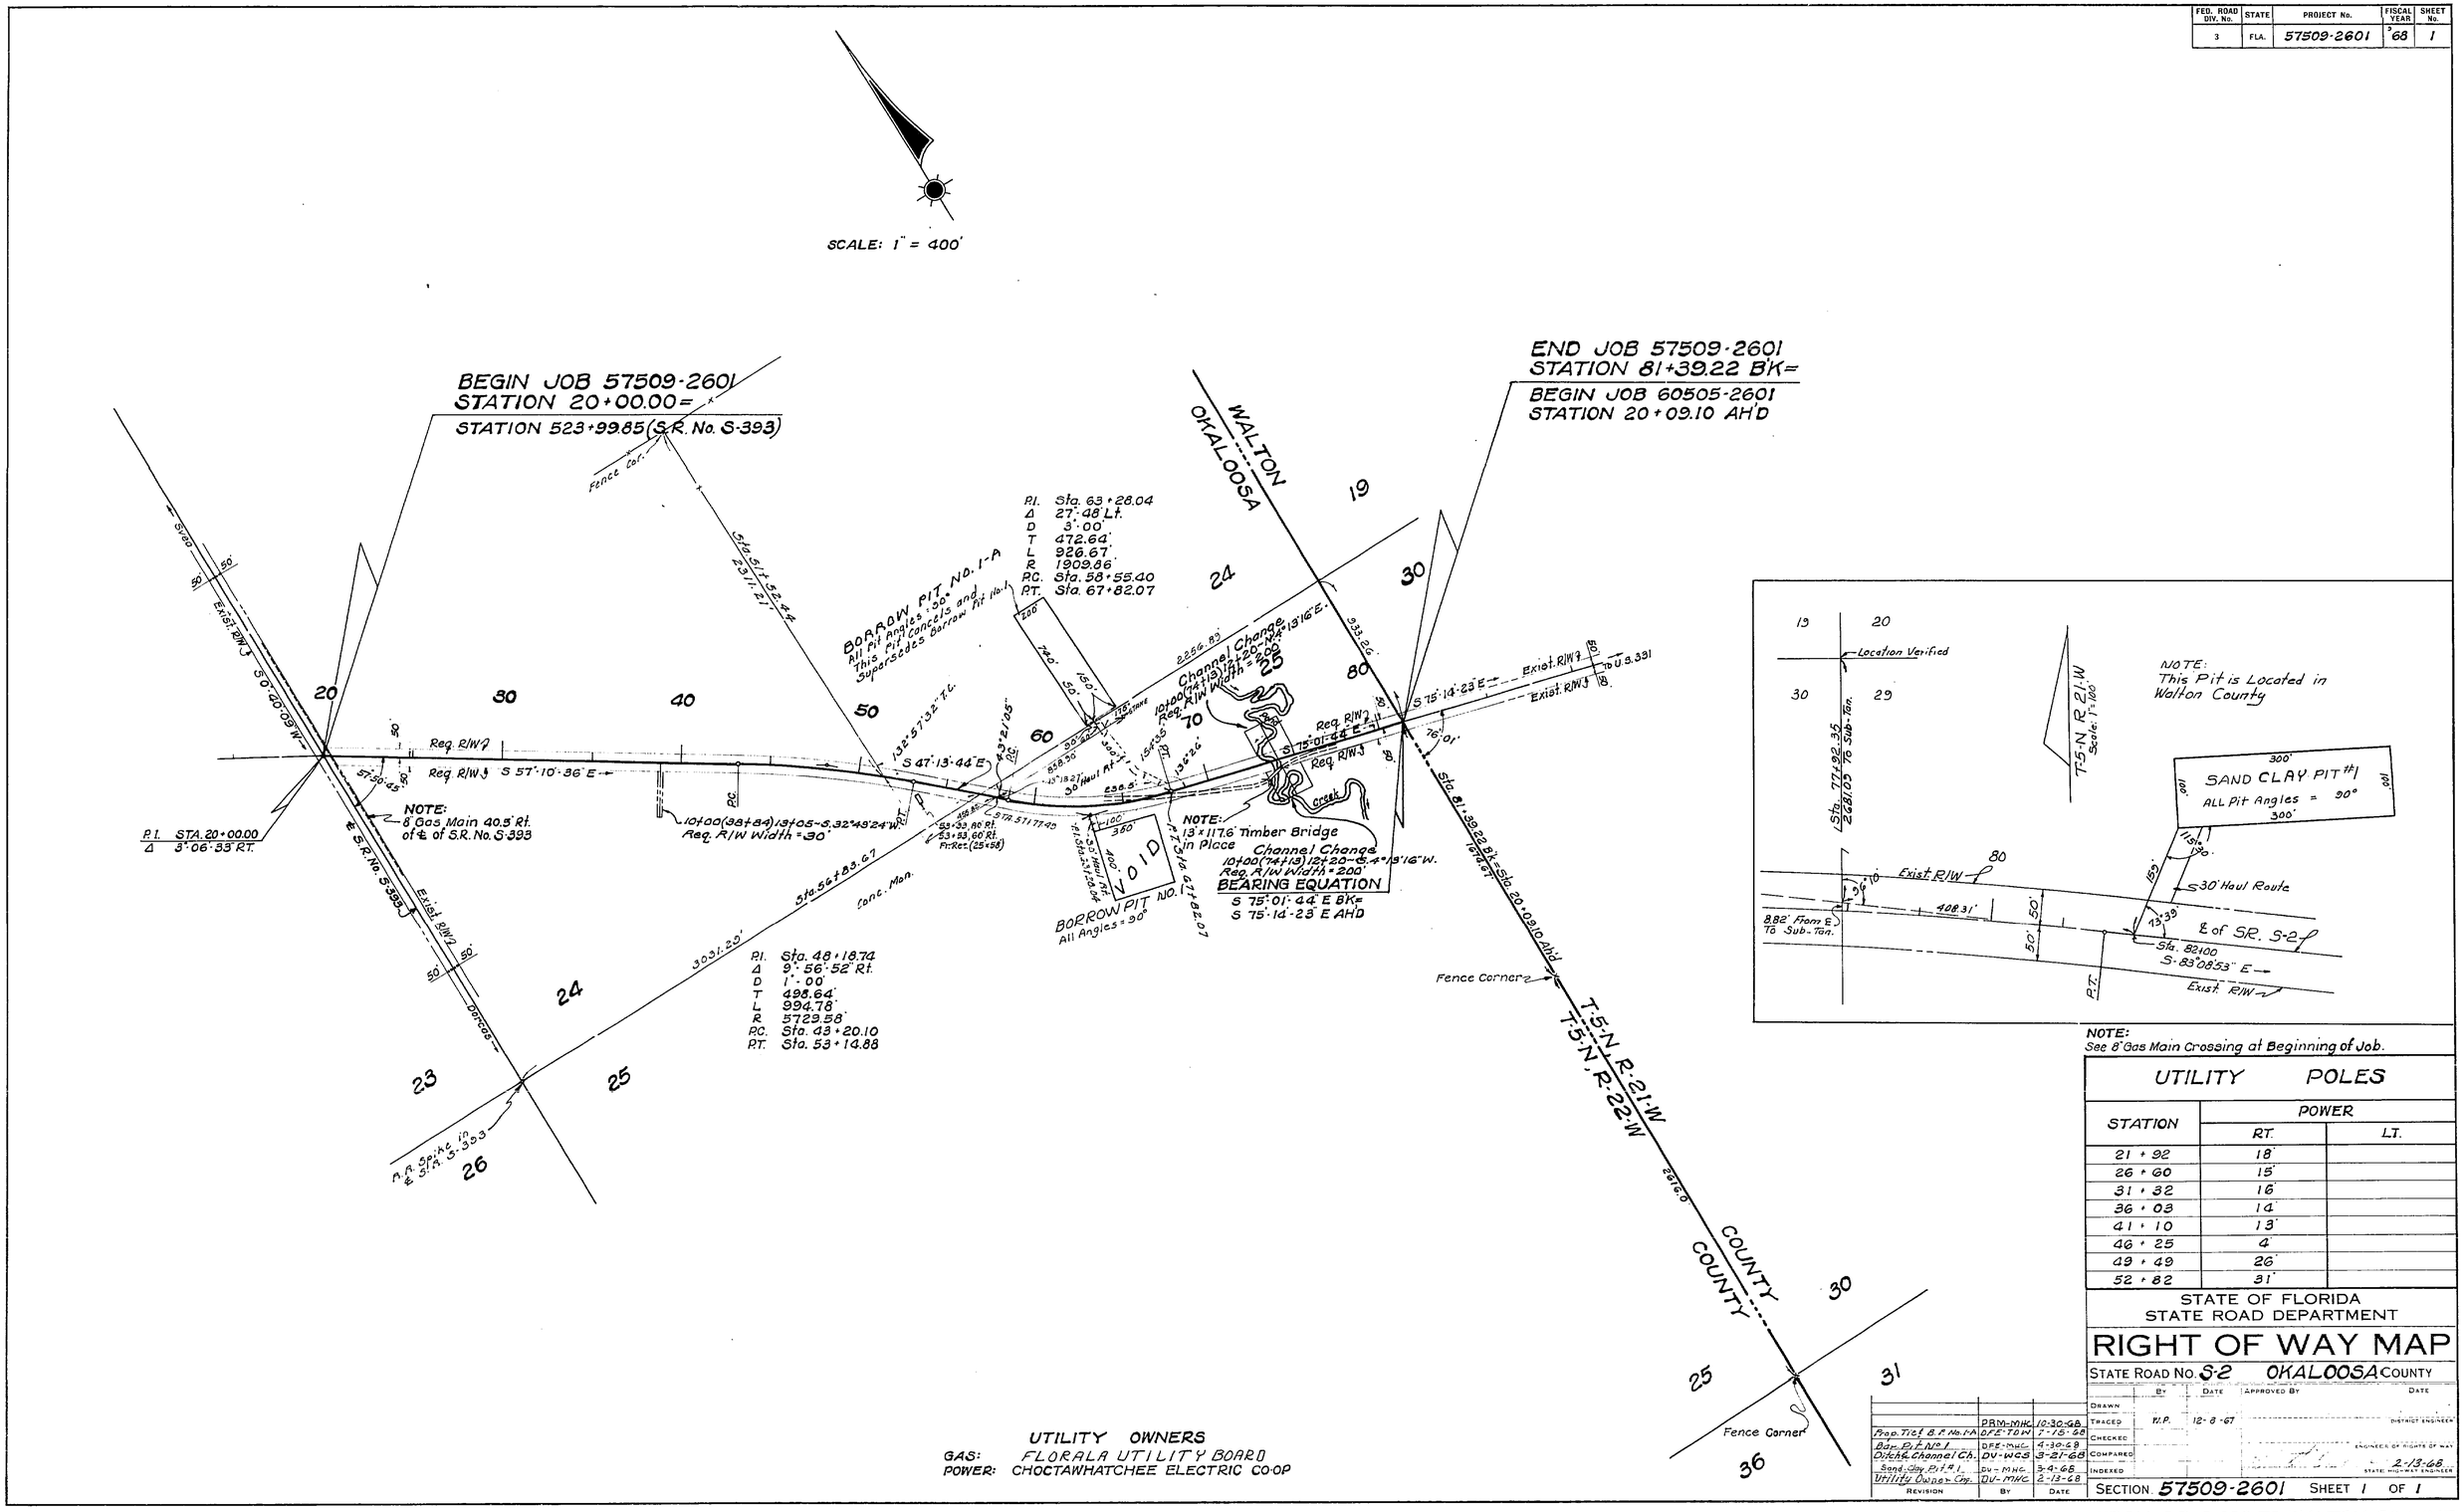


NOTE:
See 8" Gas Main Crossing at Beginning of Job.

## UTILITY POLES

| STATION | POWER RT. | POWER LT. |
|---|---|---|
| 21 + 92 | 18' | |
| 26 + 60 | 15' | |
| 31 + 32 | 16' | |
| 36 + 03 | 14' | |
| 41 + 10 | 13' | |
| 46 + 25 | 4' | |
| 49 + 49 | 26' | |
| 52 + 82 | 31' | |

STATE OF FLORIDA
STATE ROAD DEPARTMENT

# RIGHT OF WAY MAP

STATE ROAD No. S-2 OKALOOSA COUNTY

| | BY | DATE | APPROVED BY | DATE |
|---|---|---|---|---|
| DRAWN | | | | |
| TRACED | W.P. | 12-8-67 | | DISTRICT ENGINEER |
| CHECKED | | | | |
| COMPARED | | | | ENGINEER OF RIGHTS OF WAY |
| INDEXED | | | | 2-13-68 STATE HIGHWAY ENGINEER |

| REVISION | BY | DATE |
|---|---|---|
| | PRM-MHC | 10-30-68 |
| Prop. Tie & B.F. No. 1-A | DFE-TDW | 7-15-68 |
| Bar. Pit No. 1 | DFE-MHC | 4-30-68 |
| Ditch & Channel Ch. | DV-WCS | 3-21-68 |
| Sand Clay Pit #1 | DV-MHC | 3-4-68 |
| Utility Owner Chg. | DV-MHC | 2-13-68 |

SECTION 57509-2601 SHEET 1 OF 1

UTILITY OWNERS
GAS: FLORALA UTILITY BOARD
POWER: CHOCTAWHATCHEE ELECTRIC CO-OP

FROM S.R. S-393 TO WALTON CO. LINE