57514 2601

FED. ROAD DIV. No.	STATE	F.A PROJECT No.	FISCAL YEAR	SHEET No.
3	FLA.			1

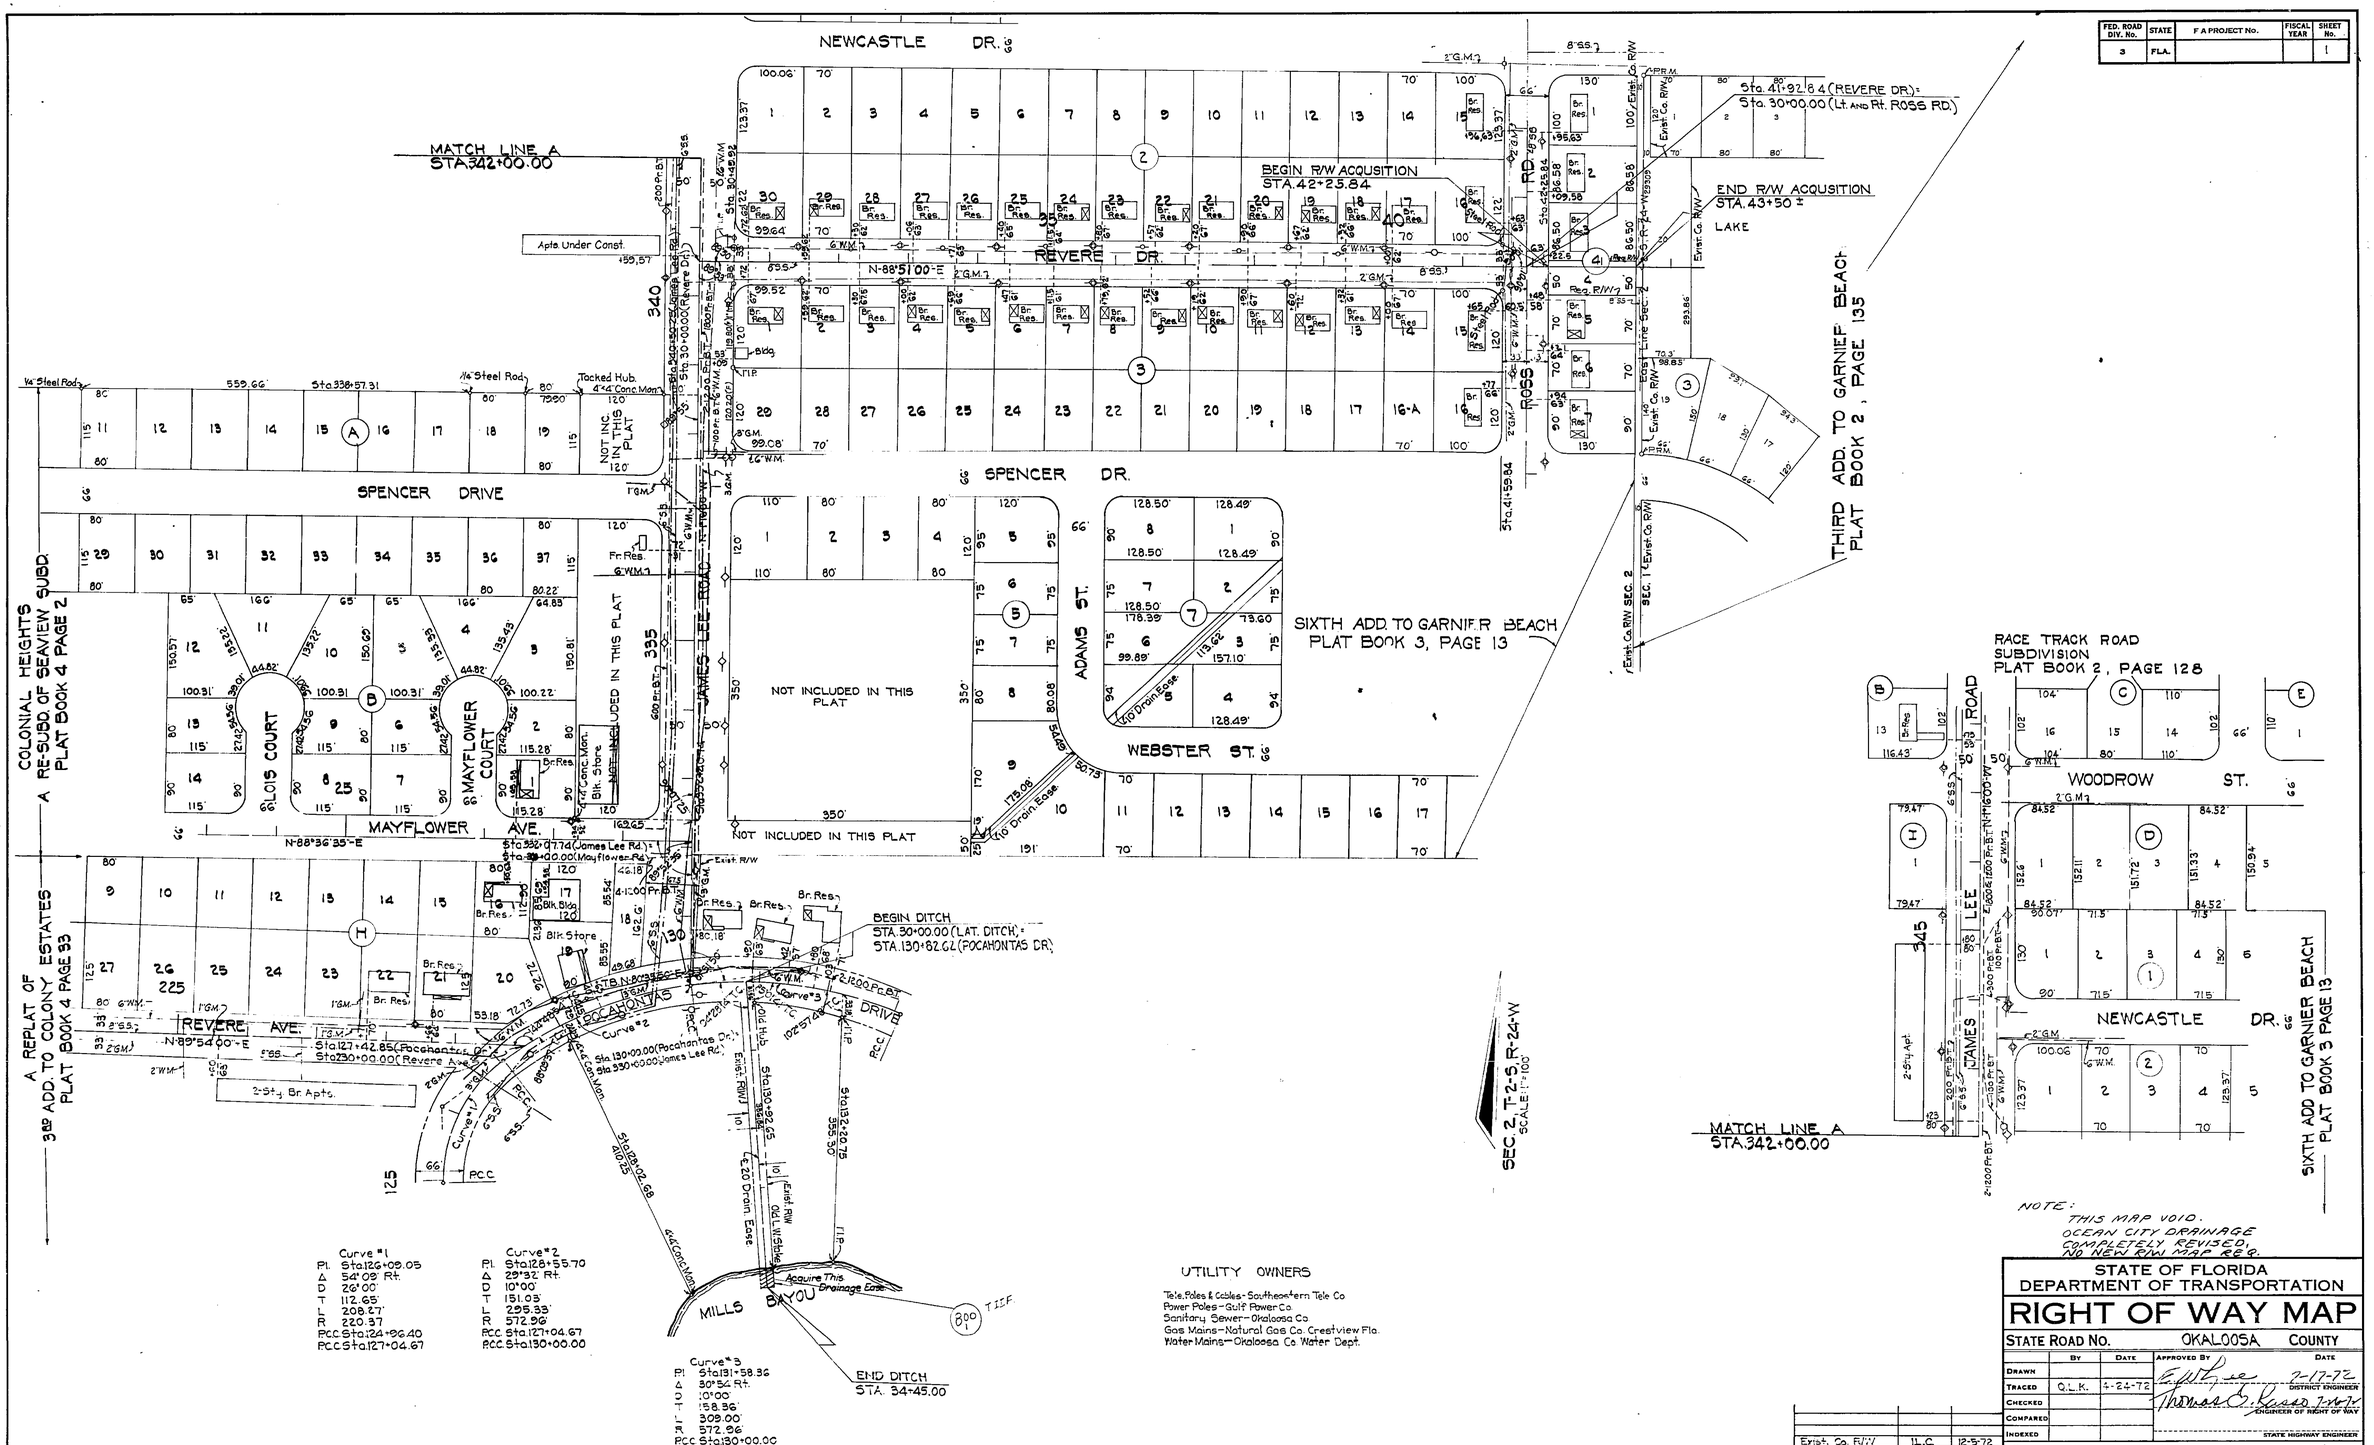

NOTE:
THIS MAP VOID.
OCEAN CITY DRAINAGE
COMPLETELY REVISED.
NO NEW R/W MAP REQ'D.

REVISION	BY	DATE
Exist. Co. R/W	N.C.	12-9-72

STATE OF FLORIDA
DEPARTMENT OF TRANSPORTATION

RIGHT OF WAY MAP

STATE ROAD No. OKAL005A COUNTY

	BY	DATE	APPROVED BY	DATE
DRAWN				
TRACED	Q.L.K.	4-24-72		2-17-72 DISTRICT ENGINEER
CHECKED				
COMPARED				ENGINEER OF RIGHT OF WAY
INDEXED				STATE HIGHWAY ENGINEER

SECTION 57514 - 2601 SHEET 1 OF 1

OCEAN CITY DRAINAGE

K&E CO., ORLANDO, FLA. 19 1253 STOCK NO. 7024+