FED. ROAD DIV. No.	STATE	SEC. AND JOB No.	FISCAL YEAR	SHEET No.	TOTAL SHEETS
3	FLA.	5753-250	'55	1	1

94

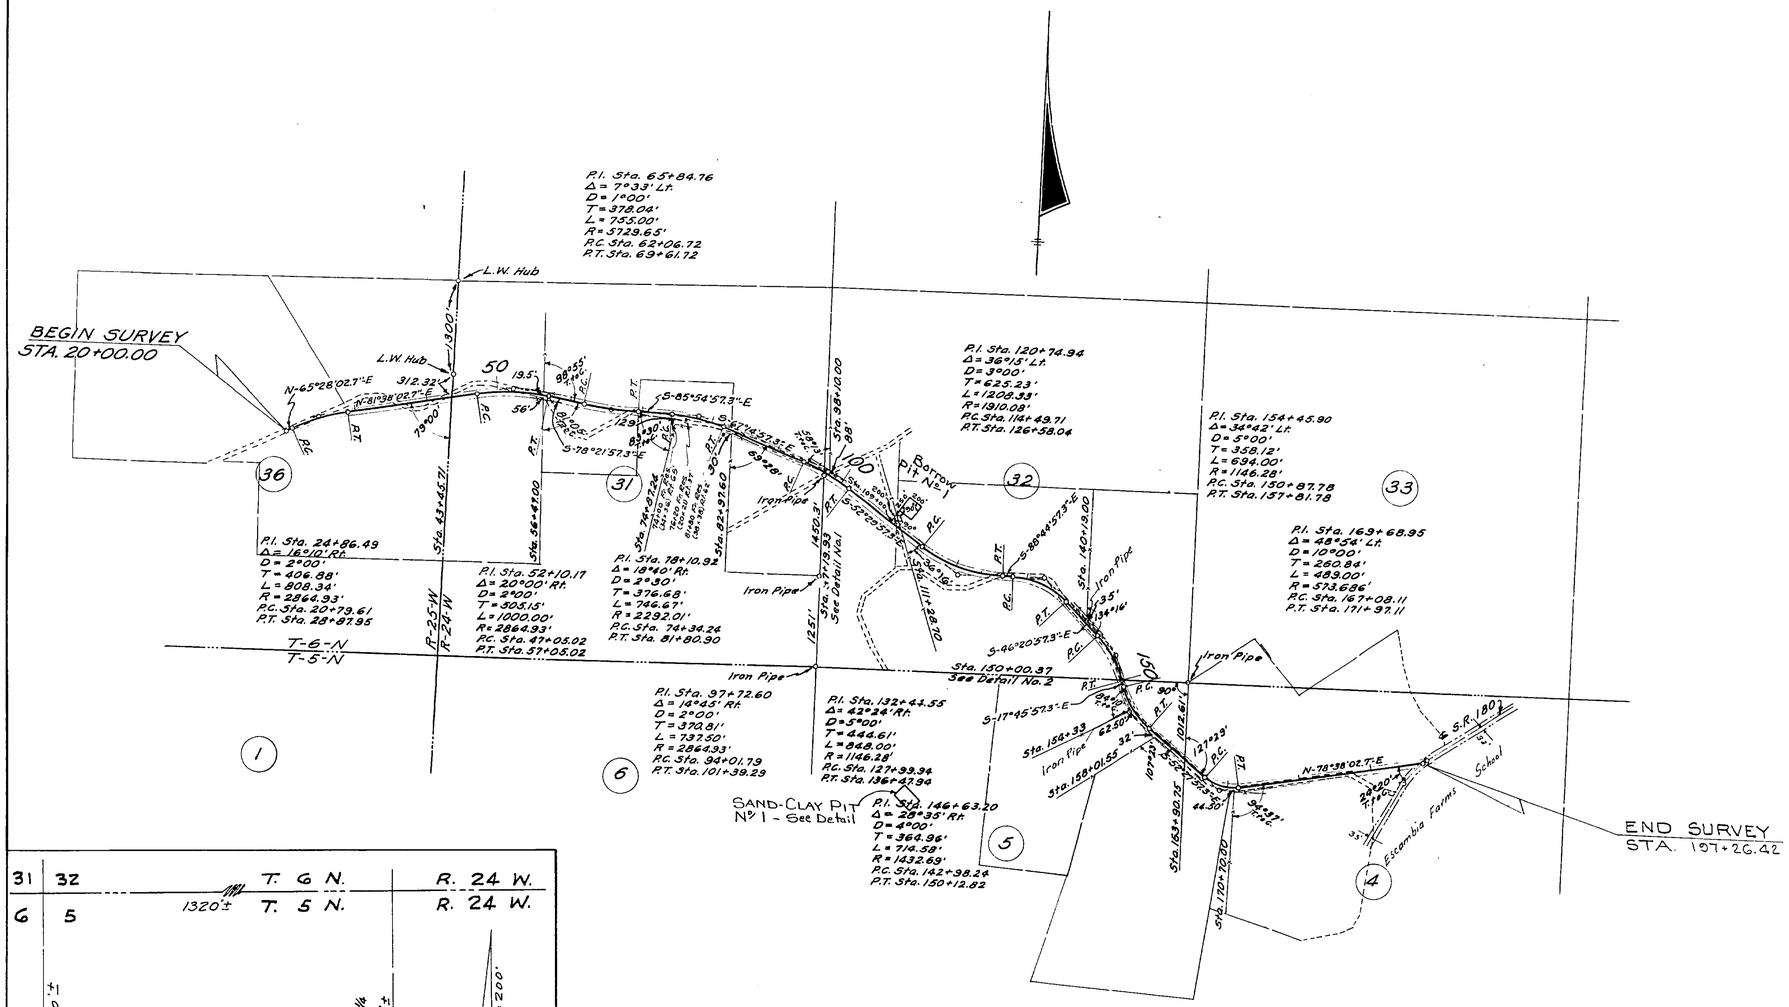

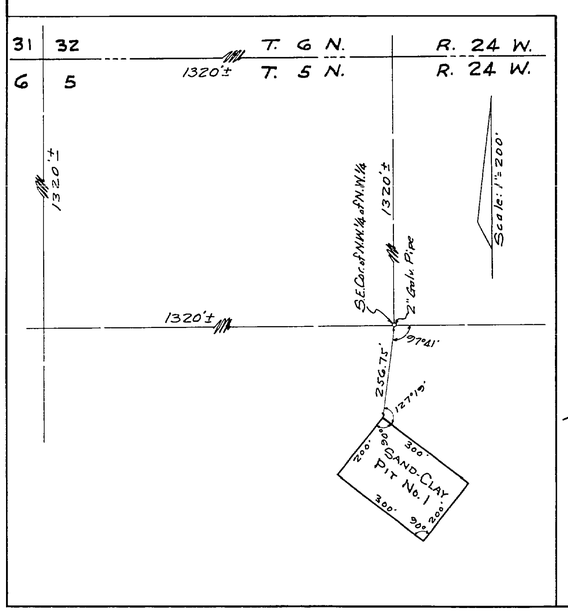

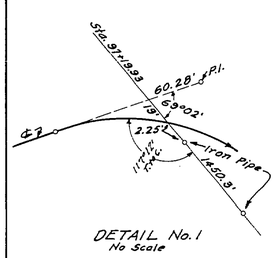

DETAIL No. 1
No Scale

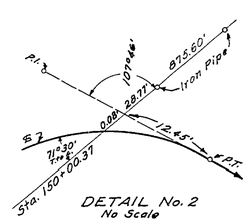

DETAIL No. 2
No Scale

REQUIRED R/W WIDTHS
50' Rt. & Lt. of ℄ from Beginning to End of Job

STATE OF FLORIDA
STATE ROAD DEPARTMENT

RIGHT OF WAY MAP

SECTION No. 5753-250

ROAD No. S-180 OKALOOSA COUNTY

SCALE 1"=1000'	NAMES	DATES	APPROVED BY
DRAWN			
TRACED	J.L.W.	5-27-55	DIVISION ENGINEER
INDEXED			
REVISED	H.L.C.	8-3-55	
REVISED		10-11-55	STATE HIGHWAY ENGINEER
REVISED		10-27-55	