FED. ROAD DIV. No.	STATE	SEC. AND JOB No.	FISCAL YEAR	SHEET No.	TOTAL SHEETS
3	FLA.	5754-157	57	1	1

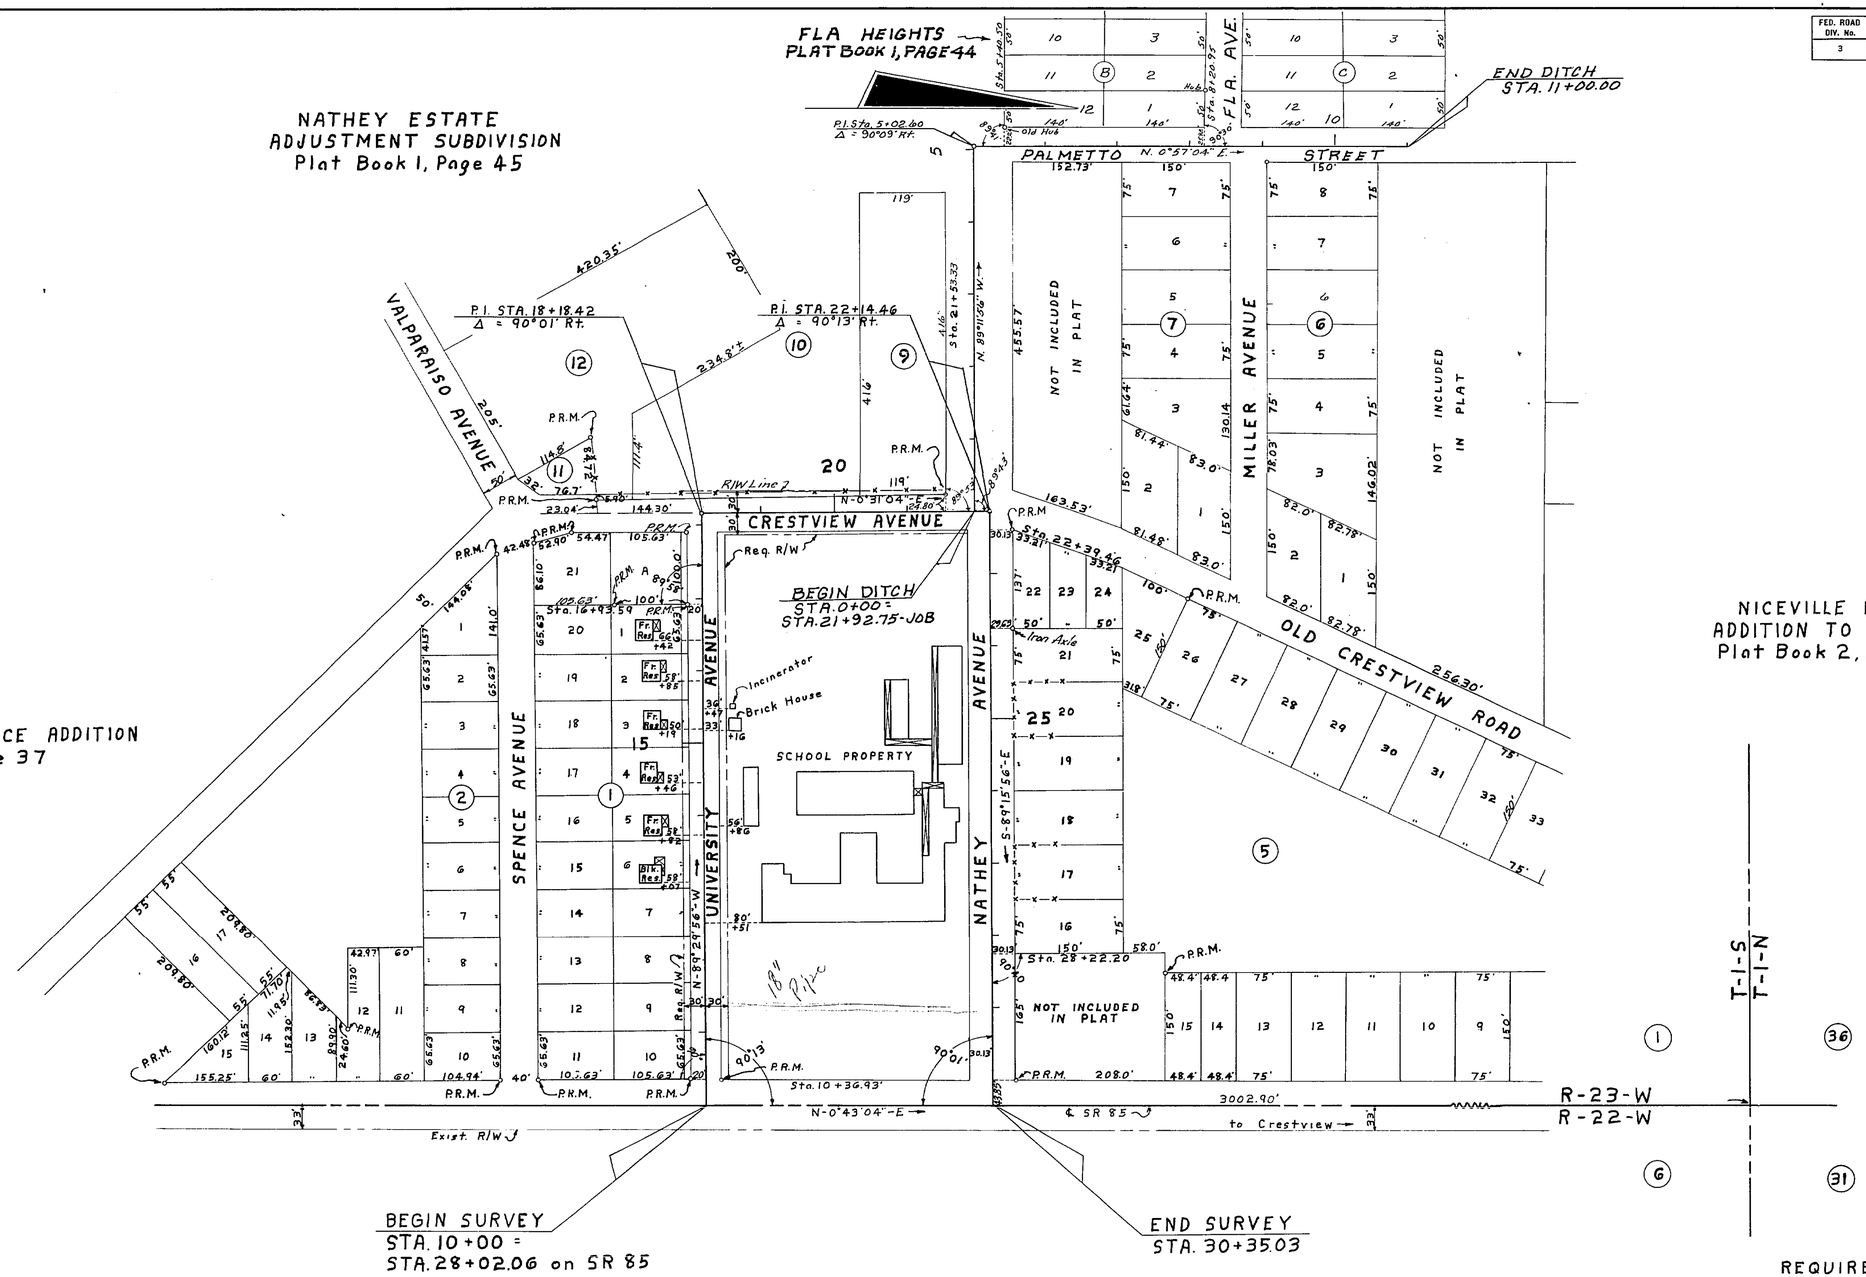

REQUIRED R/W WIDTH

30' Rt. & Lt. of ℄ from Beginning of Job to Sta. 22+14.46

STATE OF FLORIDA
STATE ROAD DEPARTMENT

RIGHT OF WAY MAP

SECTION No. 5754-157

ROAD No. OKALOOSA COUNTY

SCALE 1"=100'	NAMES	DATES	APPROVED BY
DRAWN			R. L. Dick — DIVISION ENGINEER
TRACED	S.C.	4-4-57	
INDEXED			9-23-57
REVISED	F.K.	6-18-58	for STATE HIGHWAY ENGINEER
REVISED		8-22-58	
REVISED			