FED. ROAD DIV. No.	STATE	SEC. AND JOB No.	FISCAL YEAR	SHEET No.	TOTAL SHEETS
3	FLA.	5754-	57	1	1

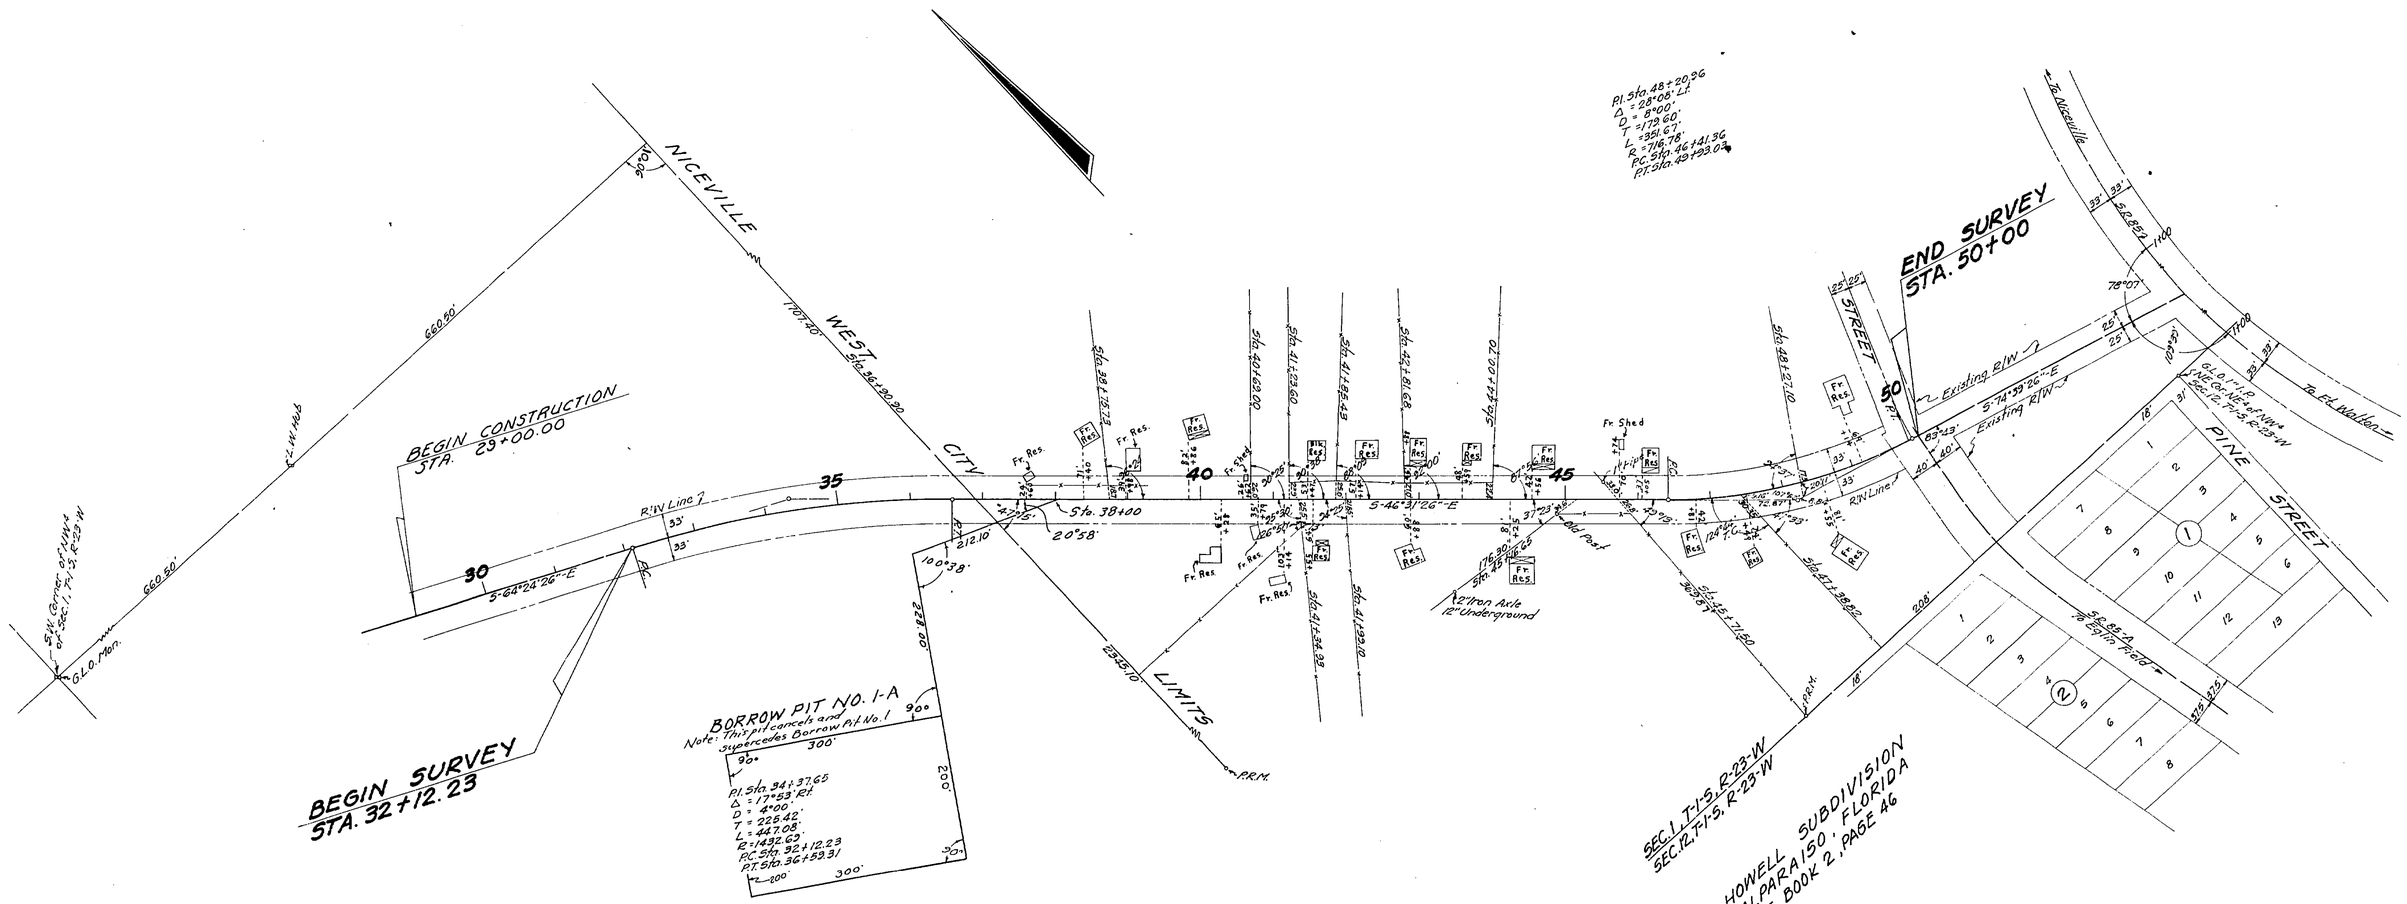

REQUIRED R/W WIDTH

33' Rt. & Lt. ℄ from Beginning to End of Job

STATE OF FLORIDA
STATE ROAD DEPARTMENT

RIGHT OF WAY MAP

SECTION No. 5754-160

ROAD No. OKALOOSA COUNTY

SCALE 1" = 100'	NAMES	DATES	APPROVED BY
DRAWN			
TRACED	B.J.B.	3-27-57	DIVISION ENGINEER
INDEXED			
REVISED			for STATE HIGHWAY ENGINEER 10-4-57
REVISED			