FED. ROAD DIV. No.	STATE	PROJECT No.	FISCAL YEAR	SHEET No.
3	FLA.	57540-2607		1

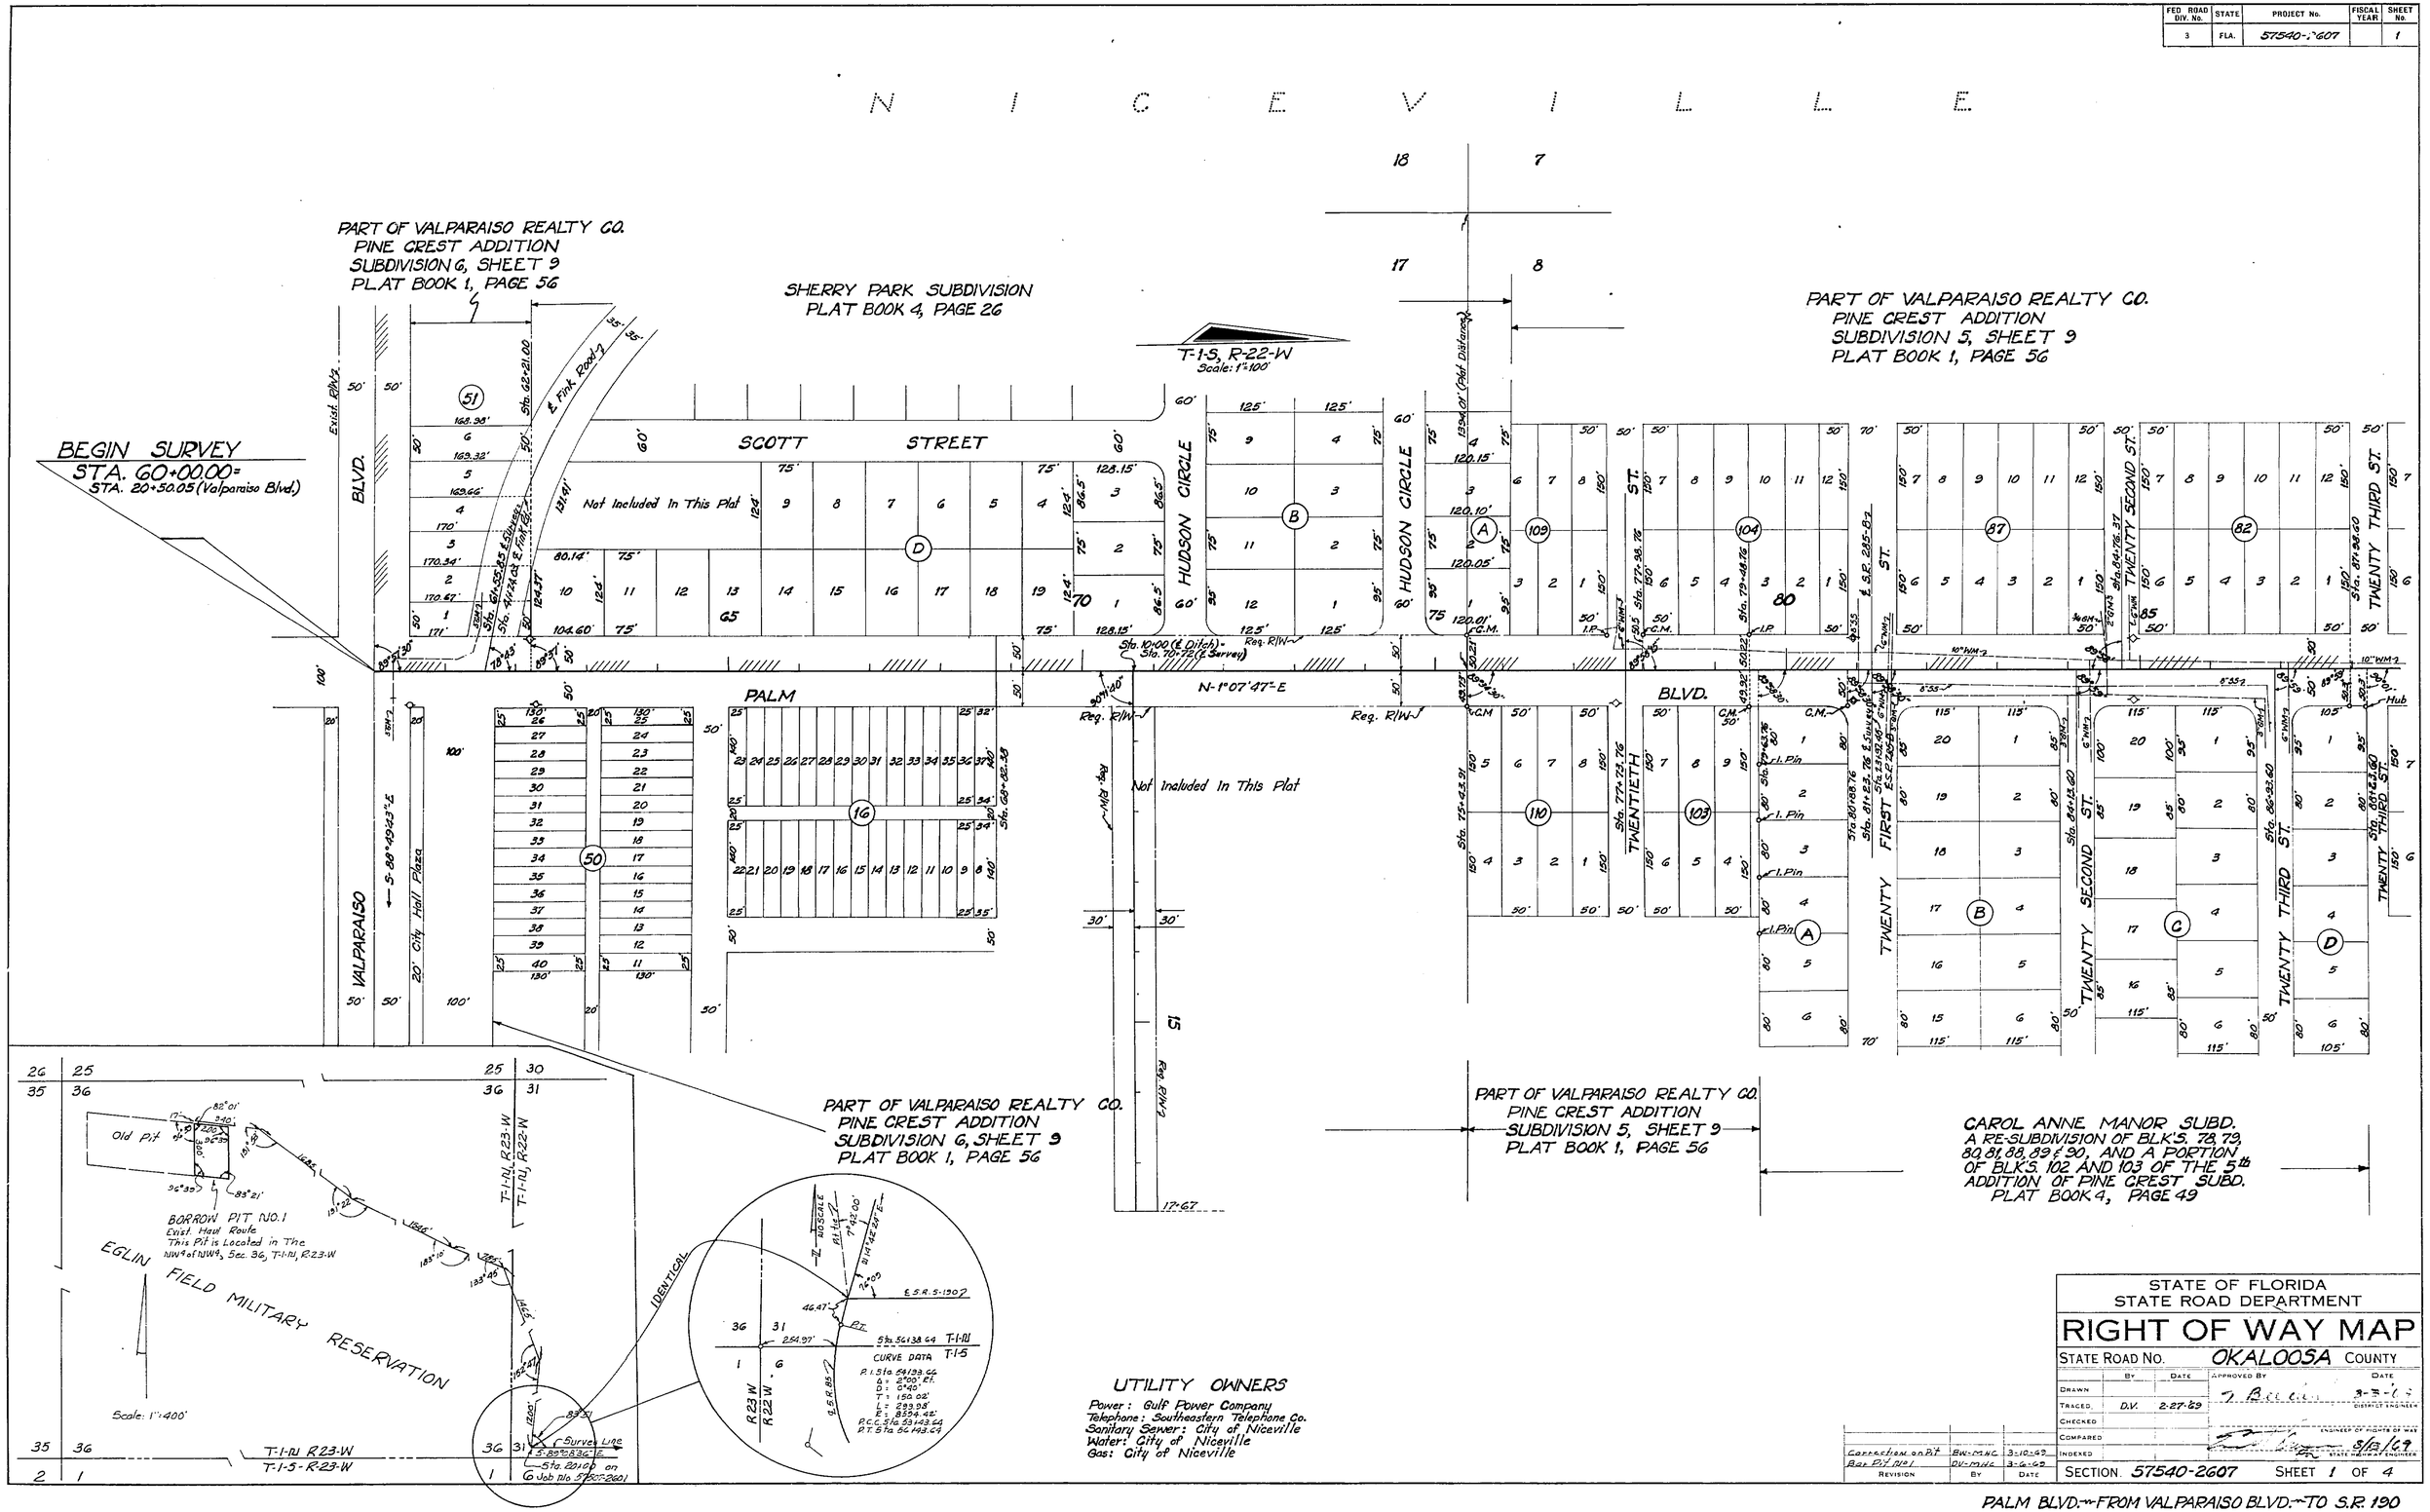

UTILITY OWNERS

Power: Gulf Power Company
Telephone: Southeastern Telephone Co.
Sanitary Sewer: City of Niceville
Water: City of Niceville
Gas: City of Niceville

STATE OF FLORIDA
STATE ROAD DEPARTMENT

RIGHT OF WAY MAP

STATE ROAD No. OKALOOSA COUNTY

	BY	DATE	APPROVED BY	DATE
DRAWN				
TRACED	D.V.	2-27-69		3-3-69 DISTRICT ENGINEER
CHECKED				
COMPARED				ENGINEER OF RIGHTS OF WAY
INDEXED				8/13/69 STATE HIGHWAY ENGINEER

REVISION	BY	DATE
Correction on Pit	BW-MHC	3-10-69
Bar Pit No. 1	DV-MHC	3-6-69

SECTION 57540-2607 SHEET 1 OF 4

PALM BLVD.—FROM VALPARAISO BLVD.—TO S.R. 190

FED. ROAD DIV. No.	STATE	PROJECT No.	FISCAL YEAR	SHEET No.
3	FLA.	57540-2607		2

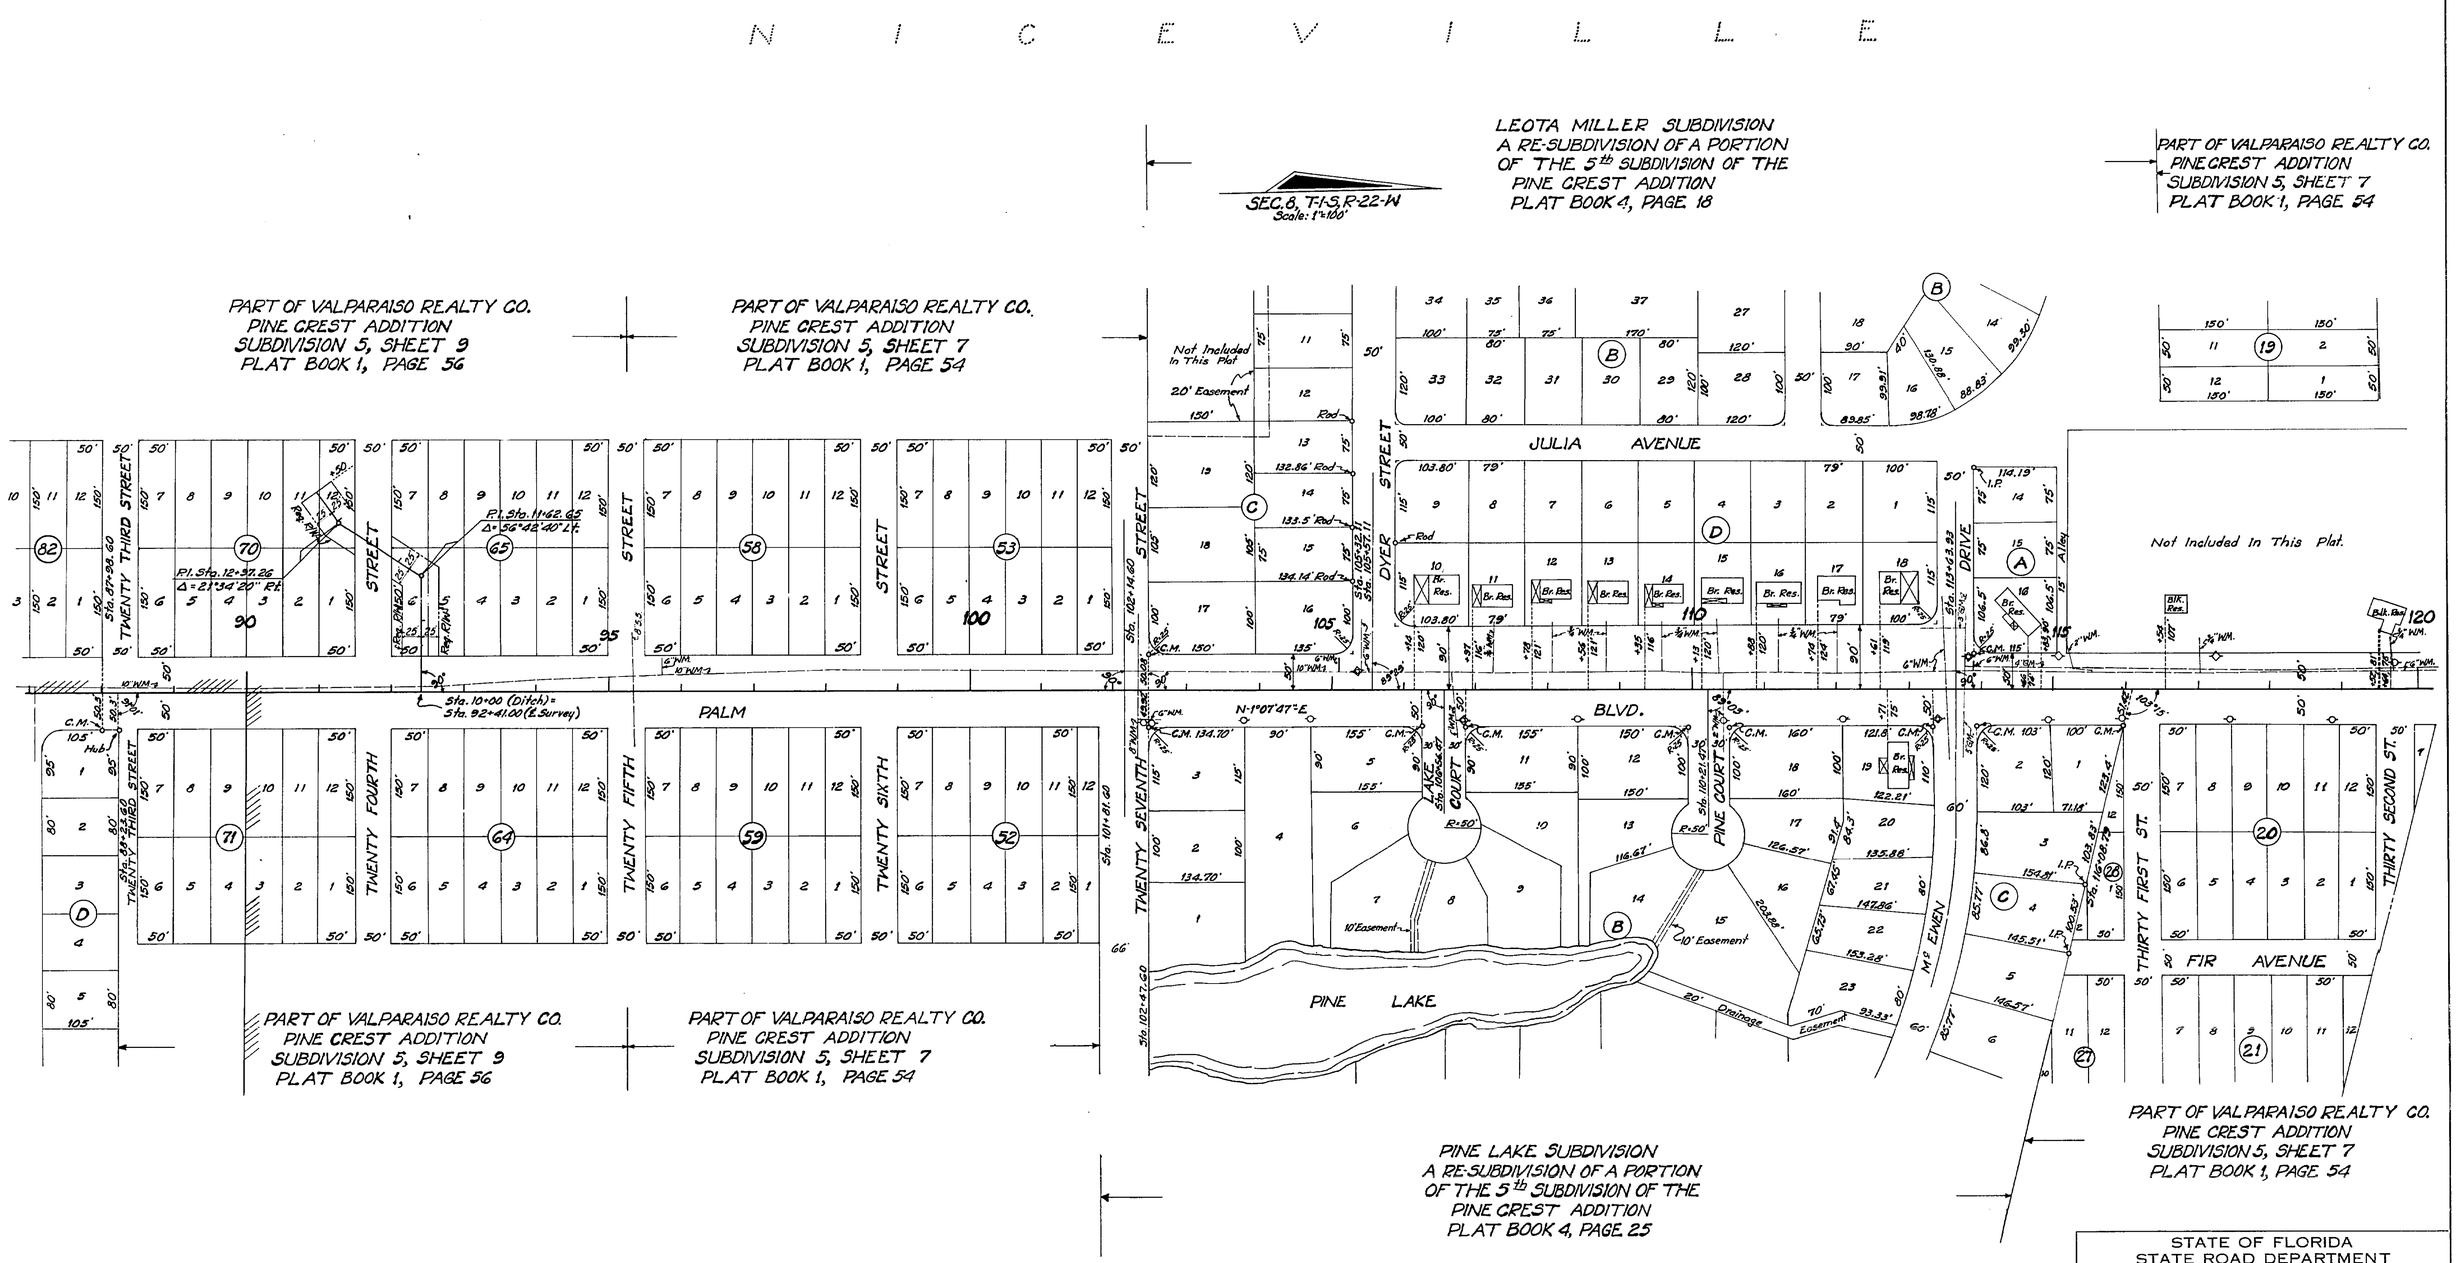

STATE OF FLORIDA
STATE ROAD DEPARTMENT

RIGHT OF WAY MAP

STATE ROAD NO. OKALOOSA COUNTY

	BY	DATE	APPROVED BY	DATE
DRAWN			T. Bu[illegible] DISTRICT ENGINEER	3-3-69
TRACED	D.V.	2-27-69		
CHECKED			ENGINEER OF RIGHTS OF WAY	
COMPARED			[illegible] STATE HIGHWAY ENGINEER	3/13/69
INDEXED				

REVISION	BY	DATE

SECTION 57540-2607 SHEET 2 OF 4

PALM BLVD. — FROM VALPARAISO BLVD. — TO S.R. 190

FED. ROAD DIV. No.	STATE	PROJECT No.	FISCAL YEAR	SHEET No.
3	FLA.	57540-2607		3

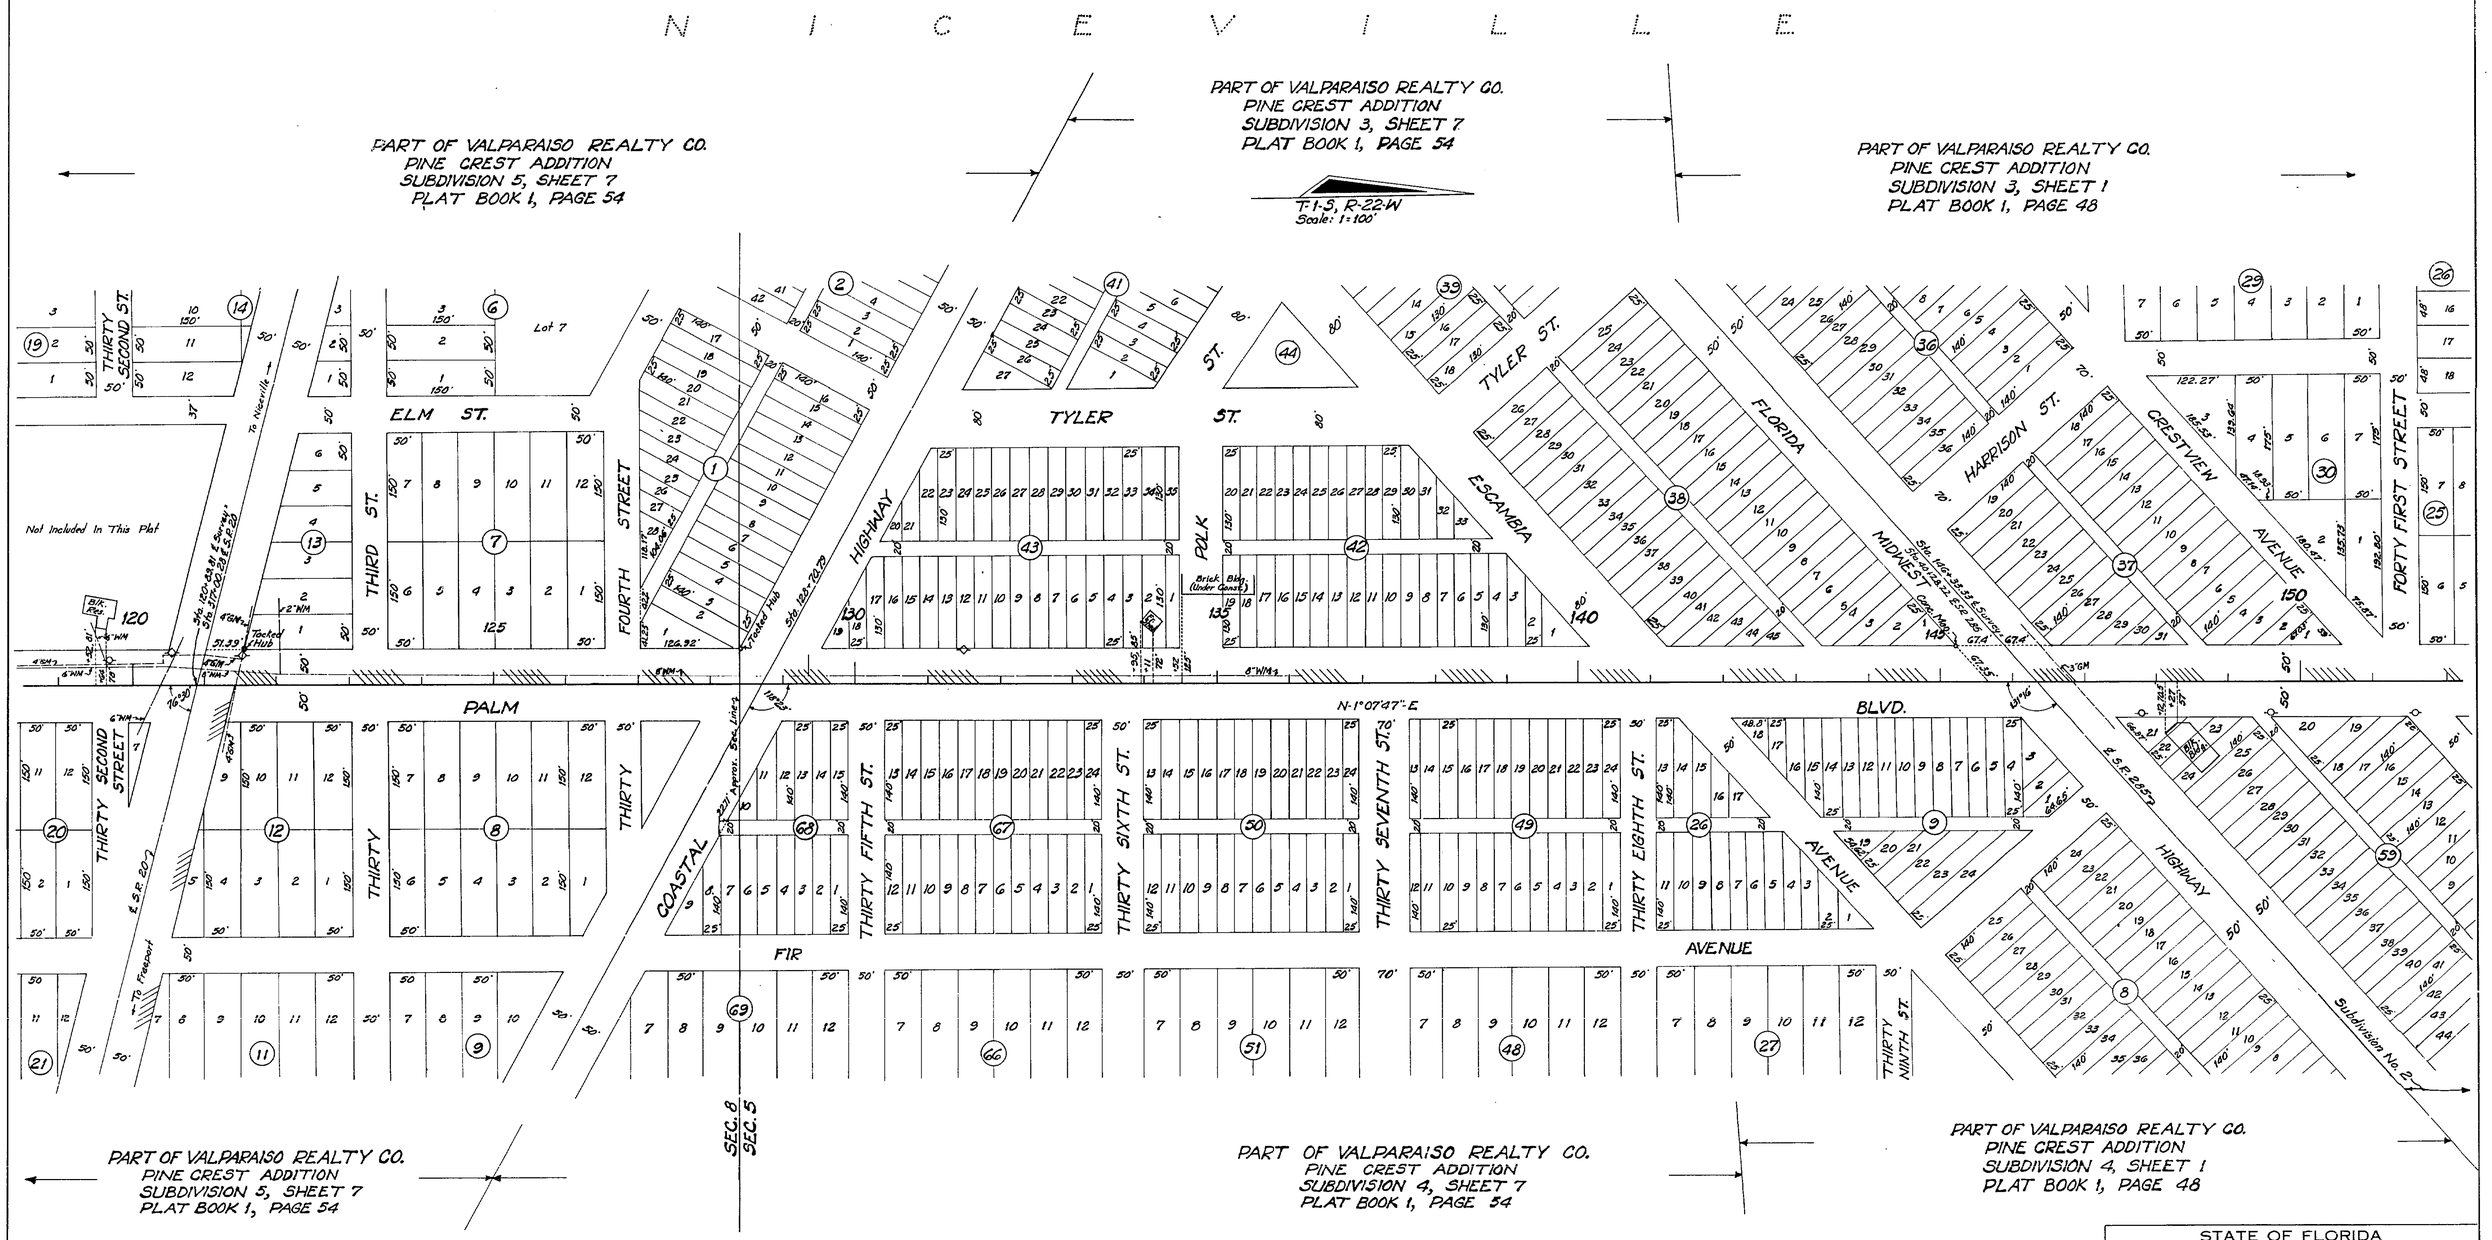

STATE OF FLORIDA
STATE ROAD DEPARTMENT

RIGHT OF WAY MAP

STATE ROAD NO. OKALOOSA COUNTY

	BY	DATE	APPROVED BY	DATE
DRAWN			T. Bevens	3-3-69
TRACED	D.V.	2-27-69	DISTRICT ENGINEER	
CHECKED				
COMPARED			ENGINEER OF RIGHTS OF WAY	3/13/69
INDEXED			STATE HIGHWAY ENGINEER	

REVISION	BY	DATE
	DV-MNG	3-17-69

SECTION. 57540-2607 SHEET 3 OF 4

PALM BLVD. — FROM VALPARAISO BLVD. — TO S.R. 190

FED. ROAD DIV. No.	STATE	PROJECT No.	FISCAL YEAR	SHEET No.
3	FLA.	57540-2607		4

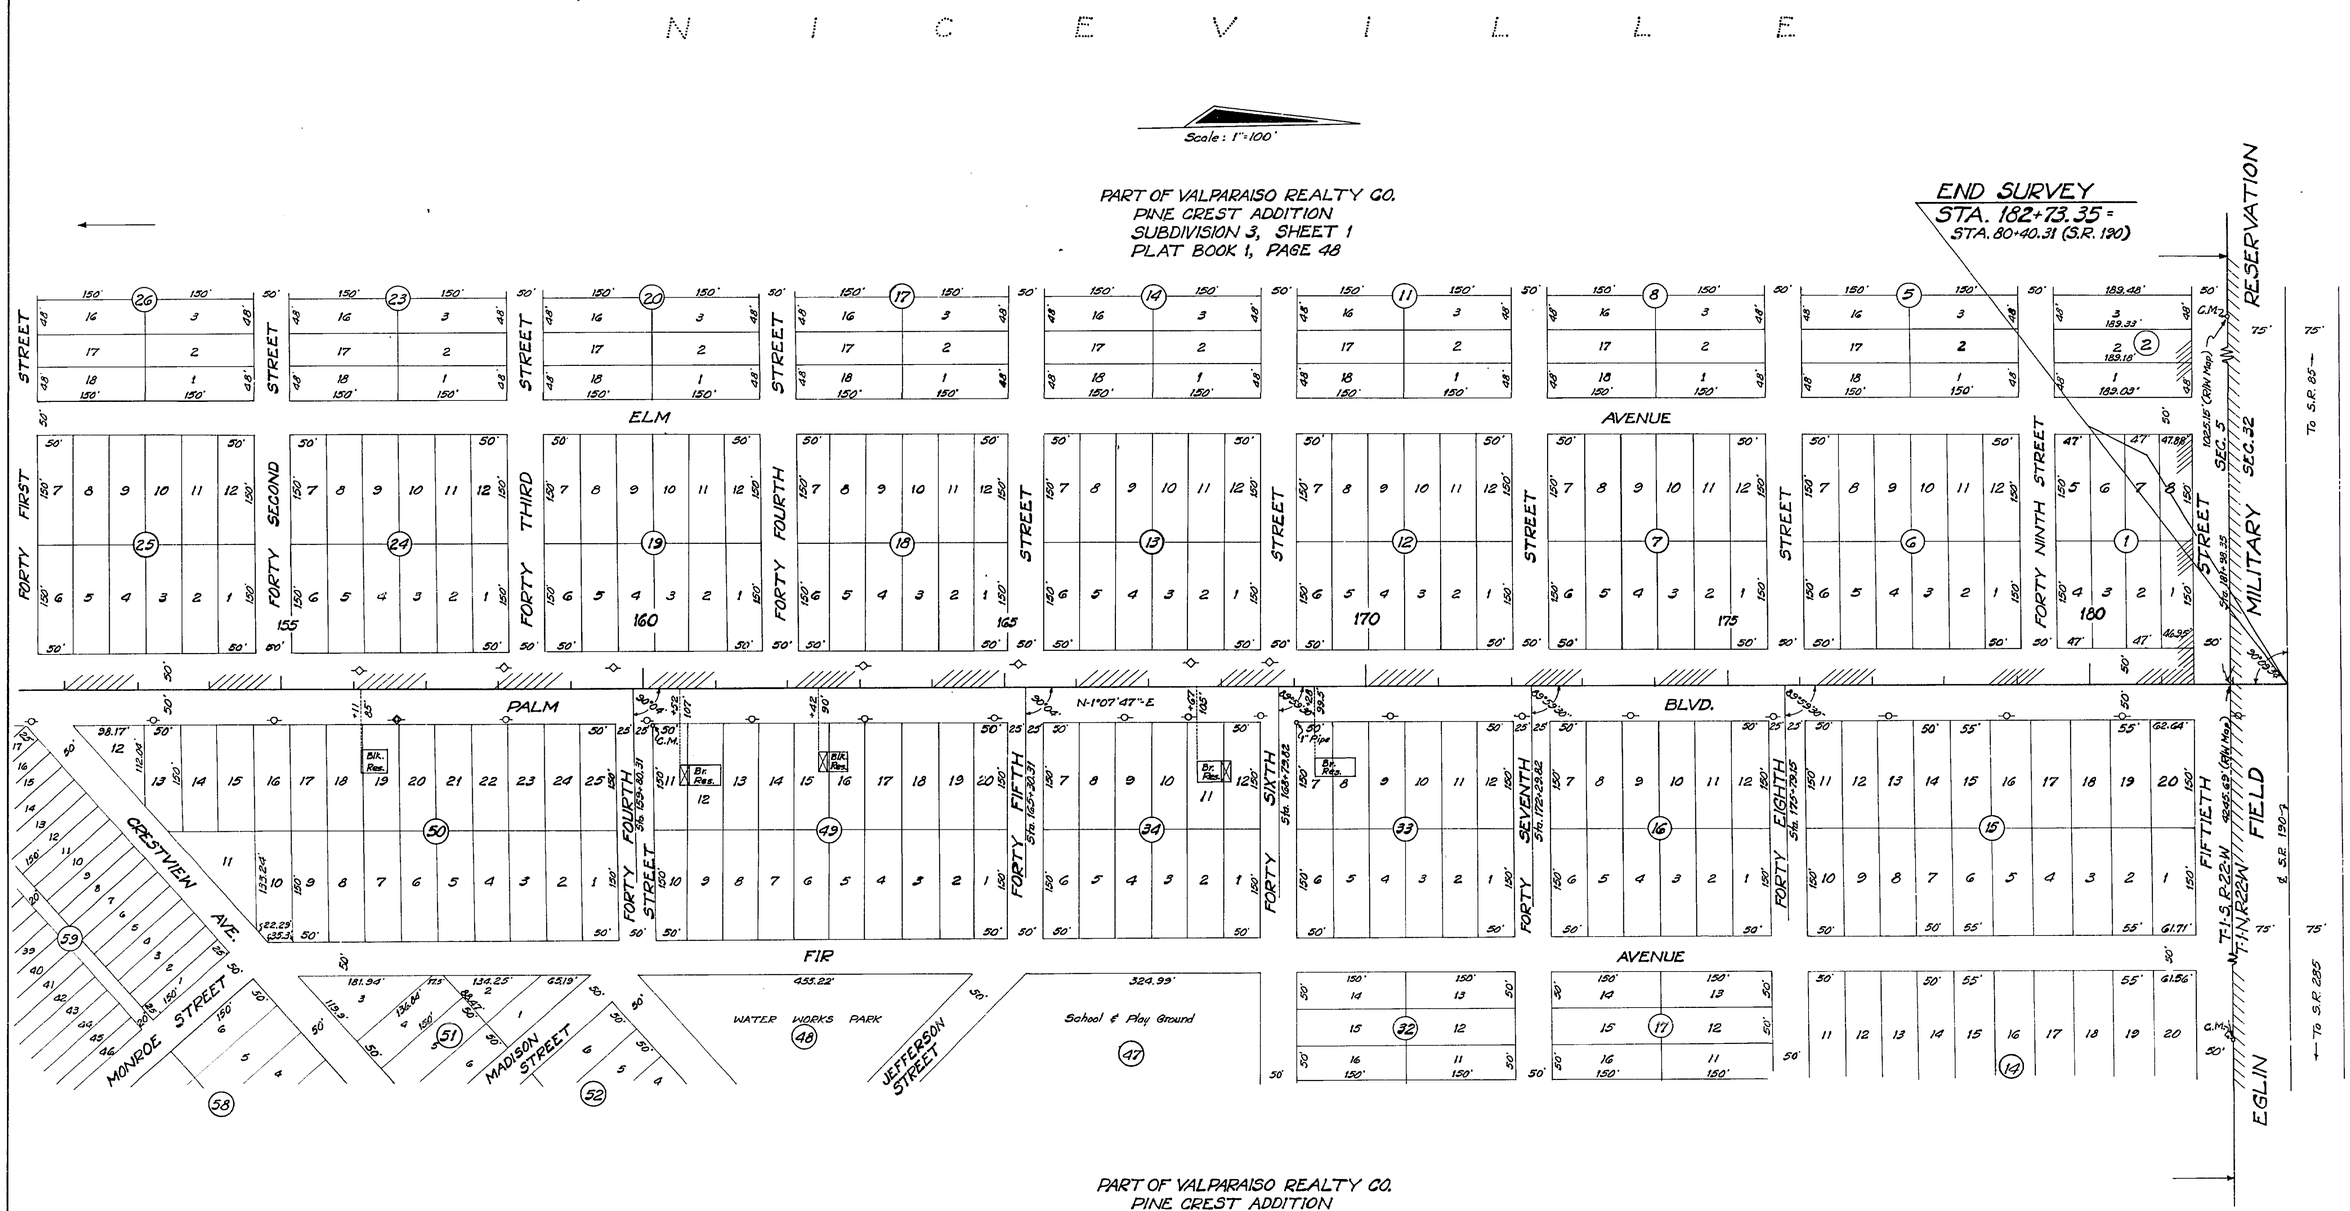

PART OF VALPARAISO REALTY CO.
PINE CREST ADDITION
SUBDIVISION 2, SHEET 1
PLAT BOOK 1, PAGE 48

STATE OF FLORIDA
STATE ROAD DEPARTMENT

RIGHT OF WAY MAP

STATE ROAD No. OKALOOSA COUNTY

	By	Date	Approved By	Date
Drawn			T. Bell	2-3-69
Traced	D.V.	2-27-69	District Engineer	
Checked				
Compared			Engineer of Rights of Way	2/13/69
Indexed			State Highway Engineer	

Revision	By	Date

SECTION 57540-2607 SHEET 4 OF 4

PALM BLVD. FROM VALPARAISO BLVD. TO S.R. 190

A. P. COGSWELL, JACKSONVILLE, FLORIDA — INK LINEN —