FED. ROAD DIV. No.	STATE	SEC. AND JOB No.	FISCAL YEAR	SHEET No.	TOTAL SHEETS
3	FLA.	5761-150	'51	1	2

65

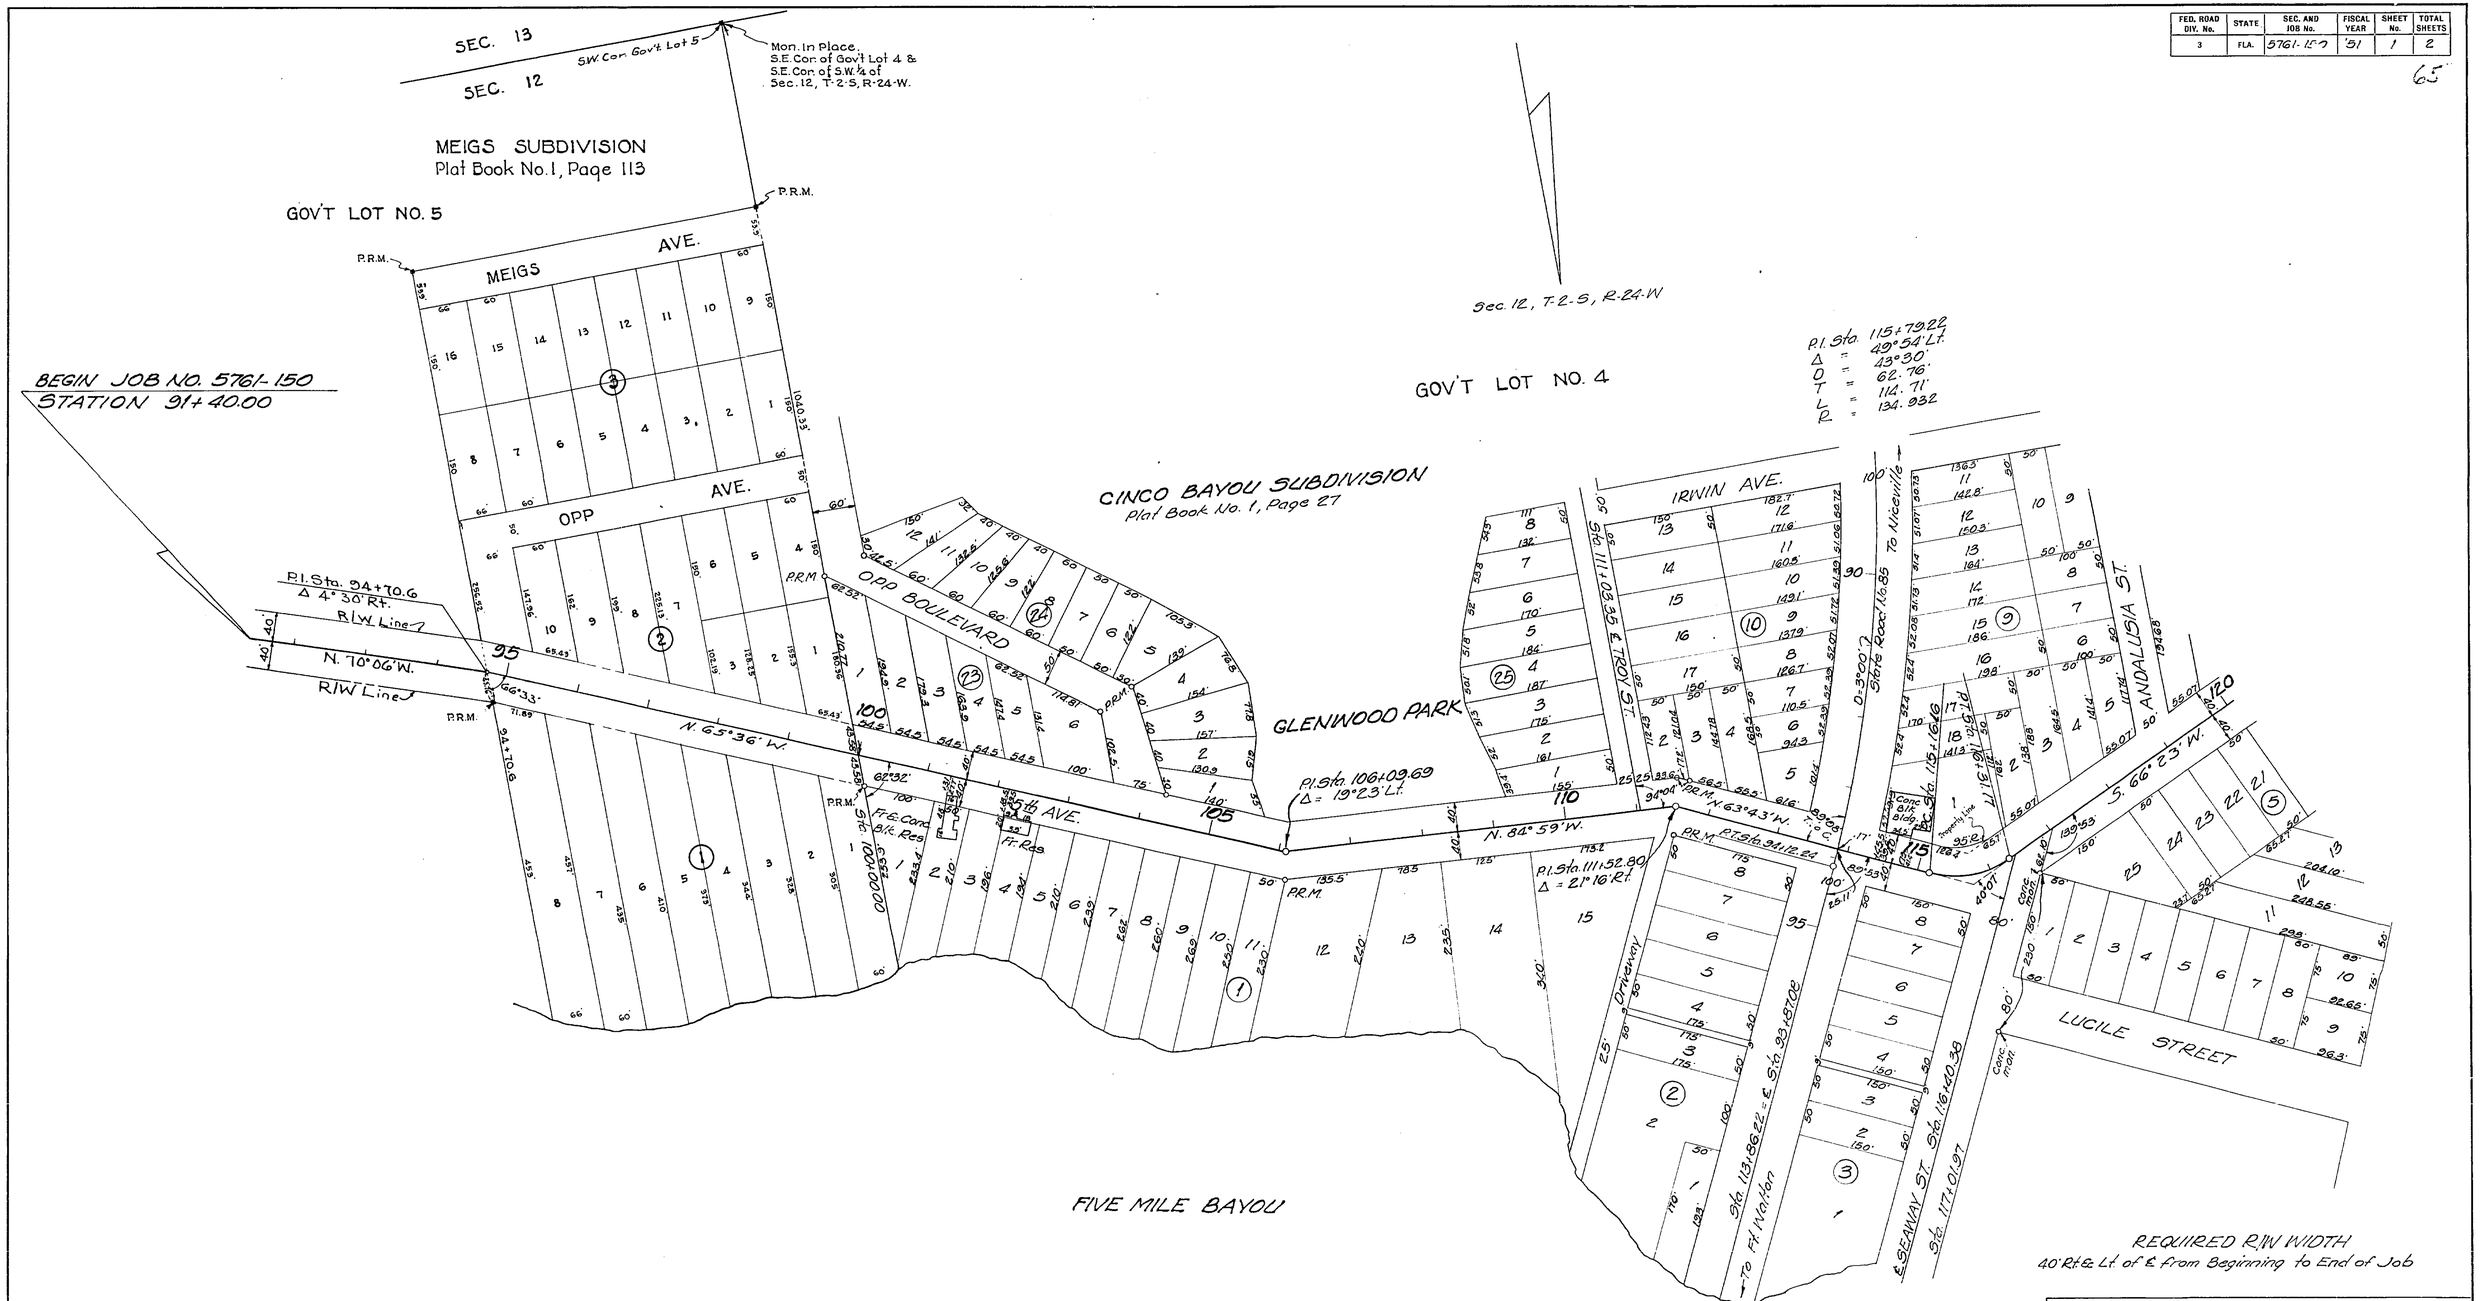

STATE OF FLORIDA
STATE ROAD DEPARTMENT

RIGHT OF WAY MAP

SECTION No. 5761-150

ROAD No. S-189-A OKALOOSA COUNTY

SCALE 1" = 100'	NAMES	DATES	APPROVED BY
DRAWN	D.L.T.	8/15/51	DIVISION ENGINEER
TRACED	H.D.R.	8/22/51	
INDEXED			
REVISED	D.L.T.	8-30-51	STATE HIGHWAY ENGINEER
REVISED		10-21-52	

FED. ROAD DIV. No.	STATE	SEC. AND JOB No.	FISCAL YEAR	SHEET No.	TOTAL SHEETS
3	FLA.	5761-150	51	2	2

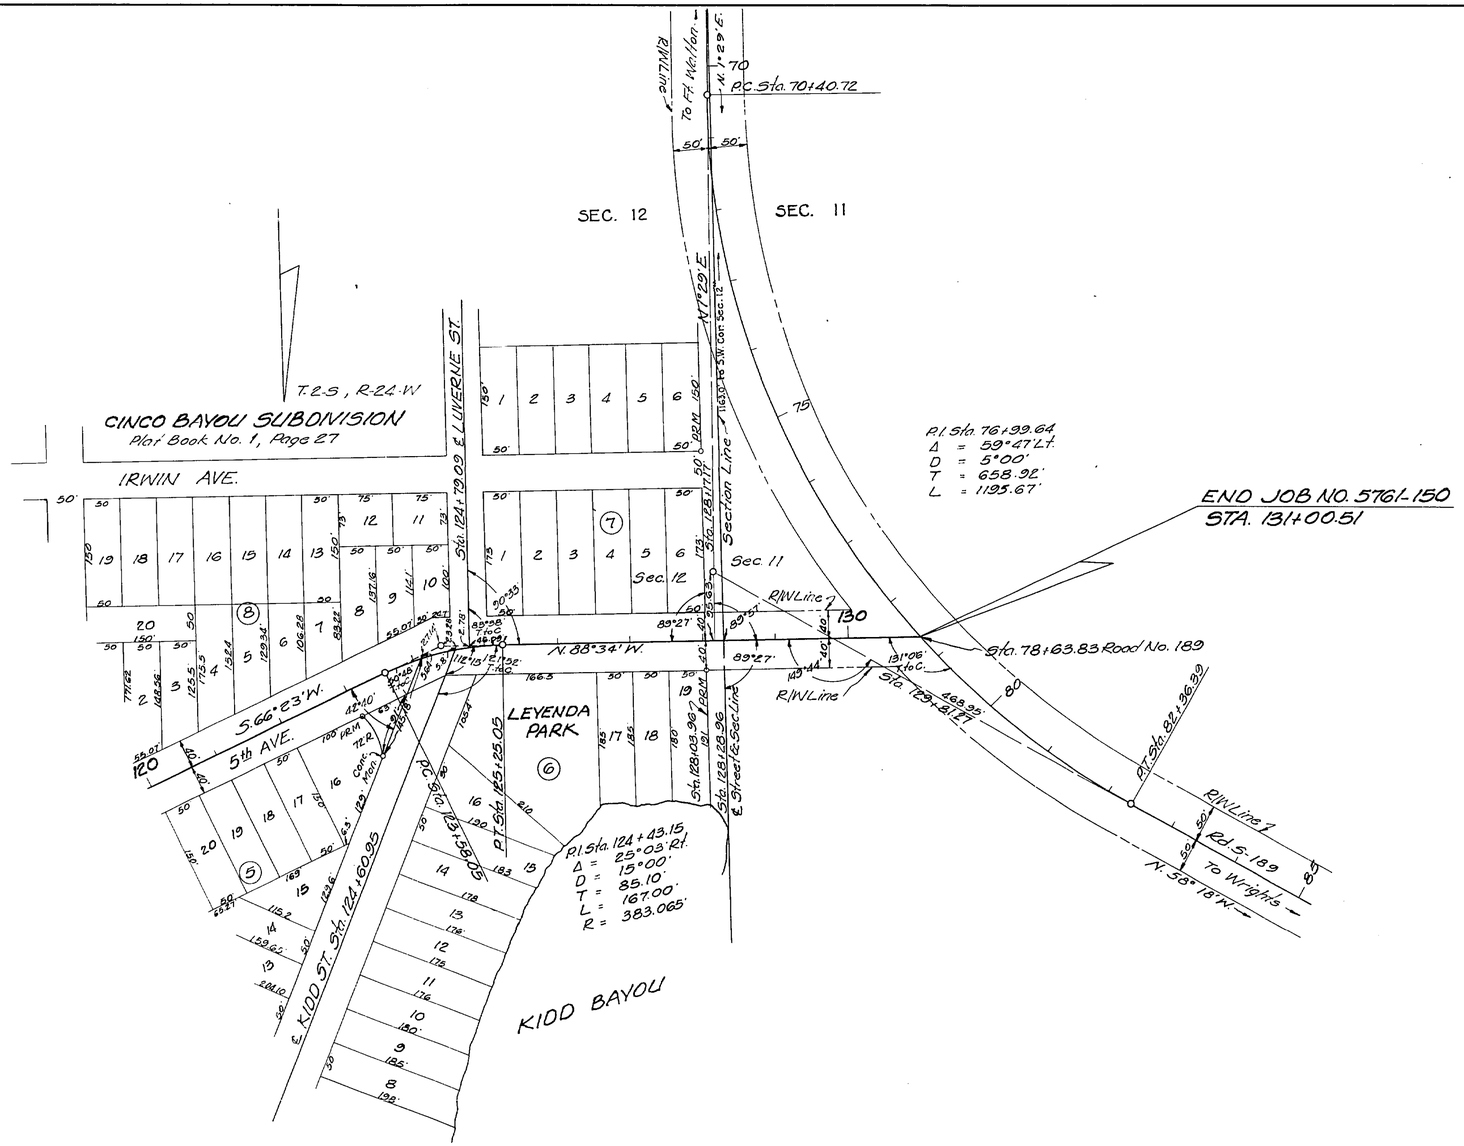

TABULATION OF POWER & TELEPHONE POLES

STATION	POWER RT.	POWER LT.	TELEPHONE RT.	TELEPHONE LT.	COMB. POW & TELE. RT.	COMB. POW & TELE. LT.
101+21					31.5'	
102+17.5					34'	
103+24					32'	
104+20					33'	
105+19					33.6'	
106+10					7.6'	
107+38					13.5	
109+62					27	
110+69				35.2'		
111+45					36'	
111+61					35.4'	
112+20		33.4'				
113+12			35.5'			
113+40			35.8'			
113+42				57.2'		
113+49	7'					
114+30.5					10.4'	
115+62.5					52.3'	
117+03	32.3'					
117+26						31.6'
118+55	35.9'					
119+22.5						34.5'
122+09						33.5'
124+						
126+03.5						33'
128+69						39'
130+19.5						30.7
130+34	30.9'					
130+43				64'		

REQUIRED R/W WIDTH
40' Rt. & Lt. of ℄ from Beginning to End of Job.

STATE OF FLORIDA
STATE ROAD DEPARTMENT

RIGHT OF WAY MAP

SECTION No. 5761-150

ROAD No. S-189-A OKALOOSA COUNTY

SCALE 1" = 100'	NAMES	DATES	APPROVED BY
DRAWN	O.L.T.	8/15/51	DIVISION ENGINEER
TRACED	H.D.R.	8/22/51	
INDEXED			STATE HIGHWAY ENGINEER
REVISED	H.D.R.	8-30-51 9-11-51	
REVISED			