FED. ROAD DIV. No.	STATE	SEC. AND JOB No.	FISCAL YEAR	SHEET No.	TOTAL SHEETS
3	FLA.	5761-152	'55	1	2

101

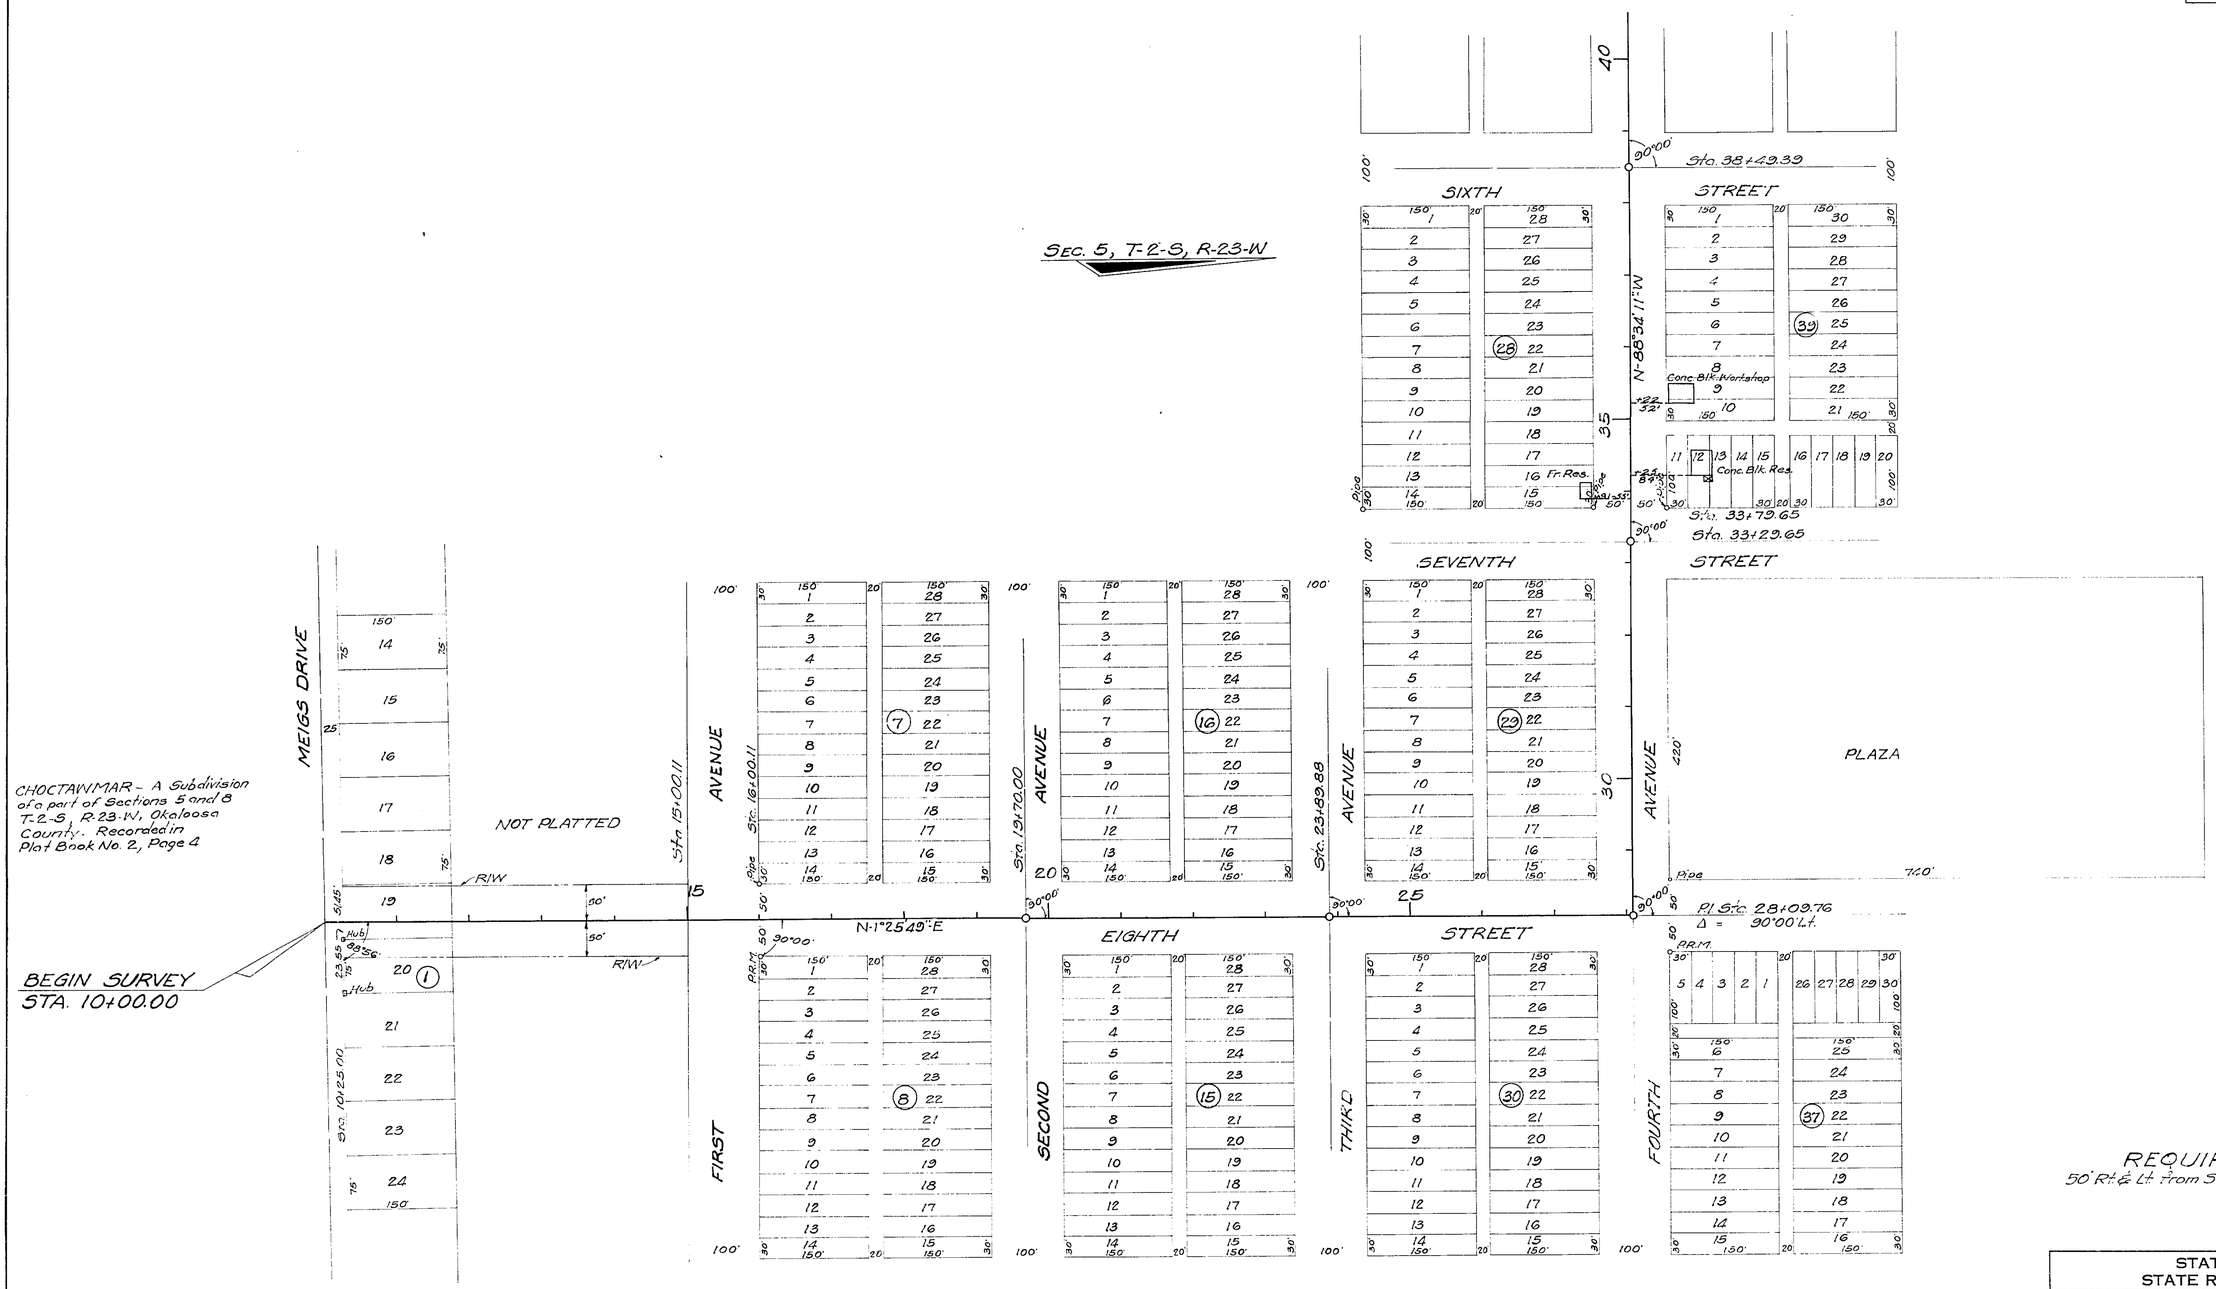

REQUIRED R/W
50' Rt. & Lt. from Sta. 10+00 to Sta. 15+00.11

STATE OF FLORIDA
STATE ROAD DEPARTMENT

RIGHT OF WAY MAP

SECTION No. 5761-152

ROAD No. OKALOOSA COUNTY

SCALE 1" = 100'	NAMES	DATES	APPROVED BY
DRAWN			
TRACED	BJC & H.R.	10/25/55	DIVISION ENGINEER
INDEXED			STATE HIGHWAY ENGINEER
REVISED			3-19
REVISED			

FED. ROAD DIV. No.	STATE	SEC. AND JOB No.	FISCAL YEAR	SHEET No.	TOTAL SHEETS
3	FLA.	5761-152	55	2	2

102

STATE OF FLORIDA
STATE ROAD DEPARTMENT

RIGHT OF WAY MAP

SECTION No. 5761-152

ROAD No. OKALOOSA COUNTY

SCALE 1"-100'	NAMES	DATES	APPROVED BY
DRAWN			
TRACED	B.J.C. B.H.R.	10-25-55	DIVISION ENGINEER
INDEXED			
REVISED			STATE HIGHWAY ENGINEER
REVISED			

3-19