FED. ROAD DIV. No.	STATE	PROJECT No.	FISCAL YEAR	SHEET No.
3	FLA.	576.J-2608	'64	1

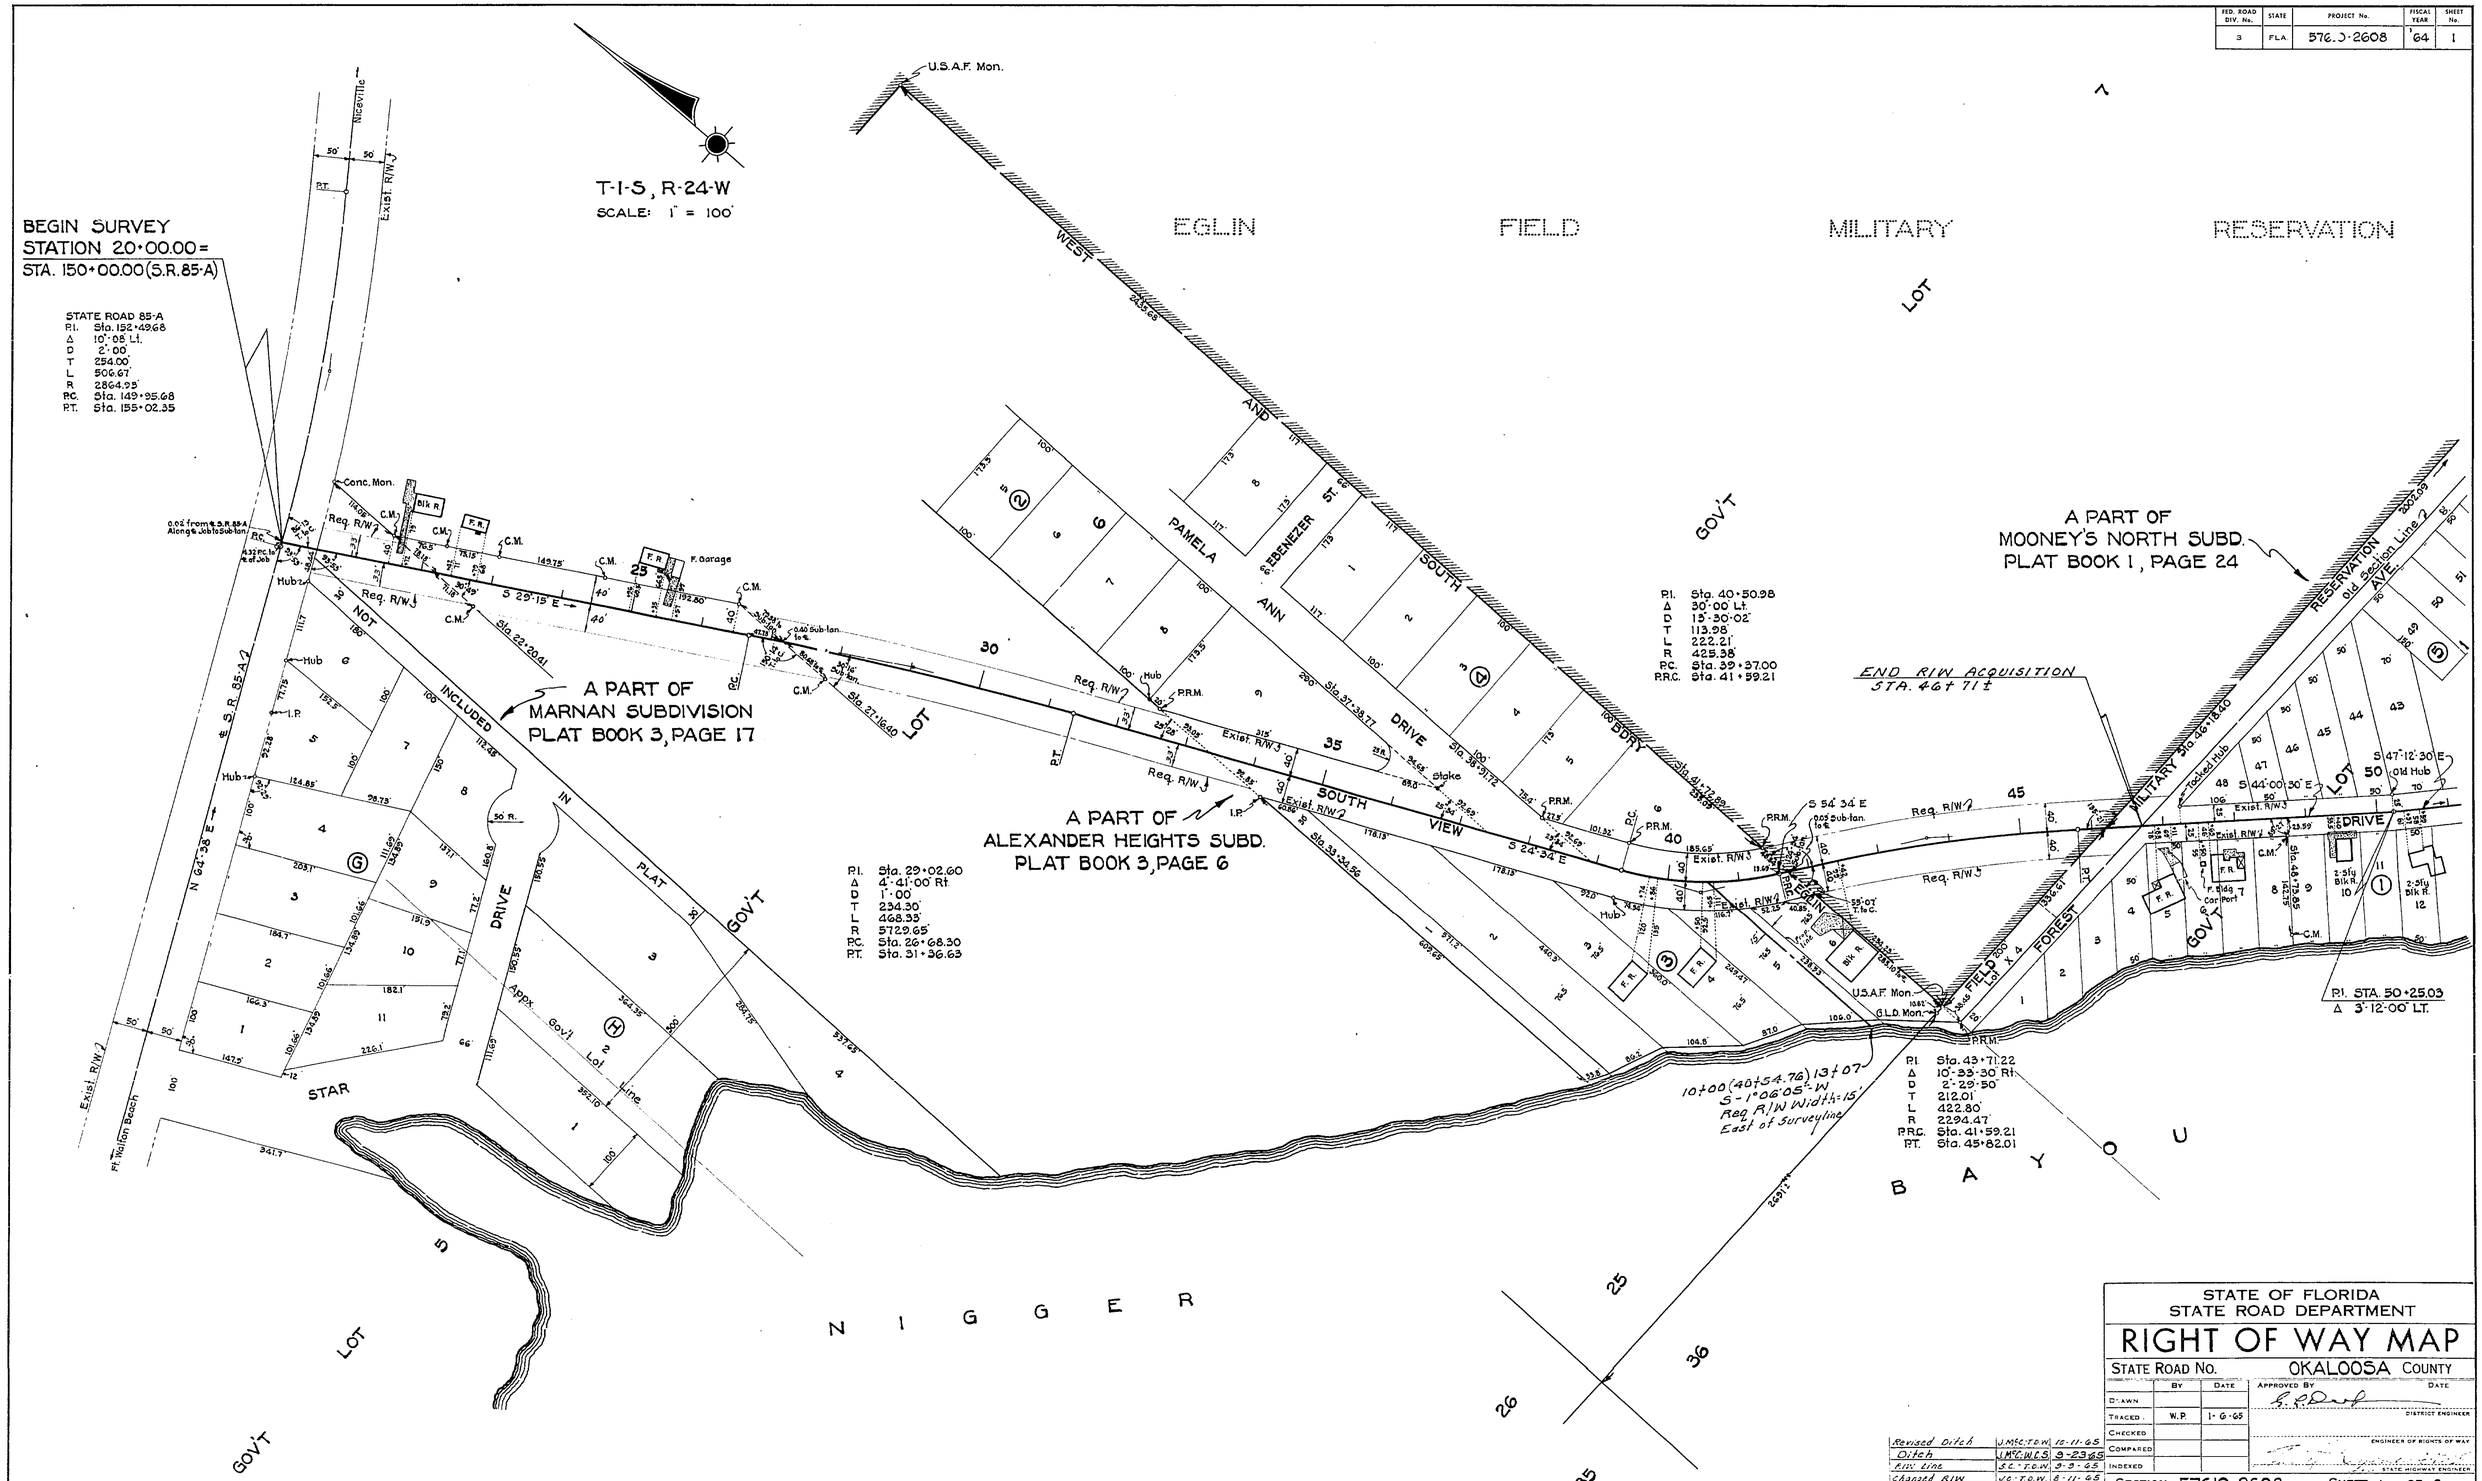

Revised Ditch	J.McC.T.O.W.	10-11-65
Ditch	J.McC.W.C.S.	9-23-65
R/W Line	S.C.-T.O.W.	9-9-65
Changed R/W	J.C.-T.O.W.	8-11-65
REVISION	BY	DATE

STATE OF FLORIDA
STATE ROAD DEPARTMENT

RIGHT OF WAY MAP

STATE ROAD No. OKALOOSA COUNTY

	BY	DATE	APPROVED BY	DATE
DRAWN				
TRACED	W.P.	1-6-65		DISTRICT ENGINEER
CHECKED				
COMPARED				ENGINEER OF RIGHTS OF WAY
INDEXED				STATE HIGHWAY ENGINEER

SECTION. 57610-2608 SHEET 1 OF 2

ELDRIDGE ROAD-S.R. 85-A TO GARNIERS BAYOU

FED. ROAD DIV. No.	STATE	PROJECT No.	FISCAL YEAR	SHEET No.
3	FLA.	57-10-2608	'64	2

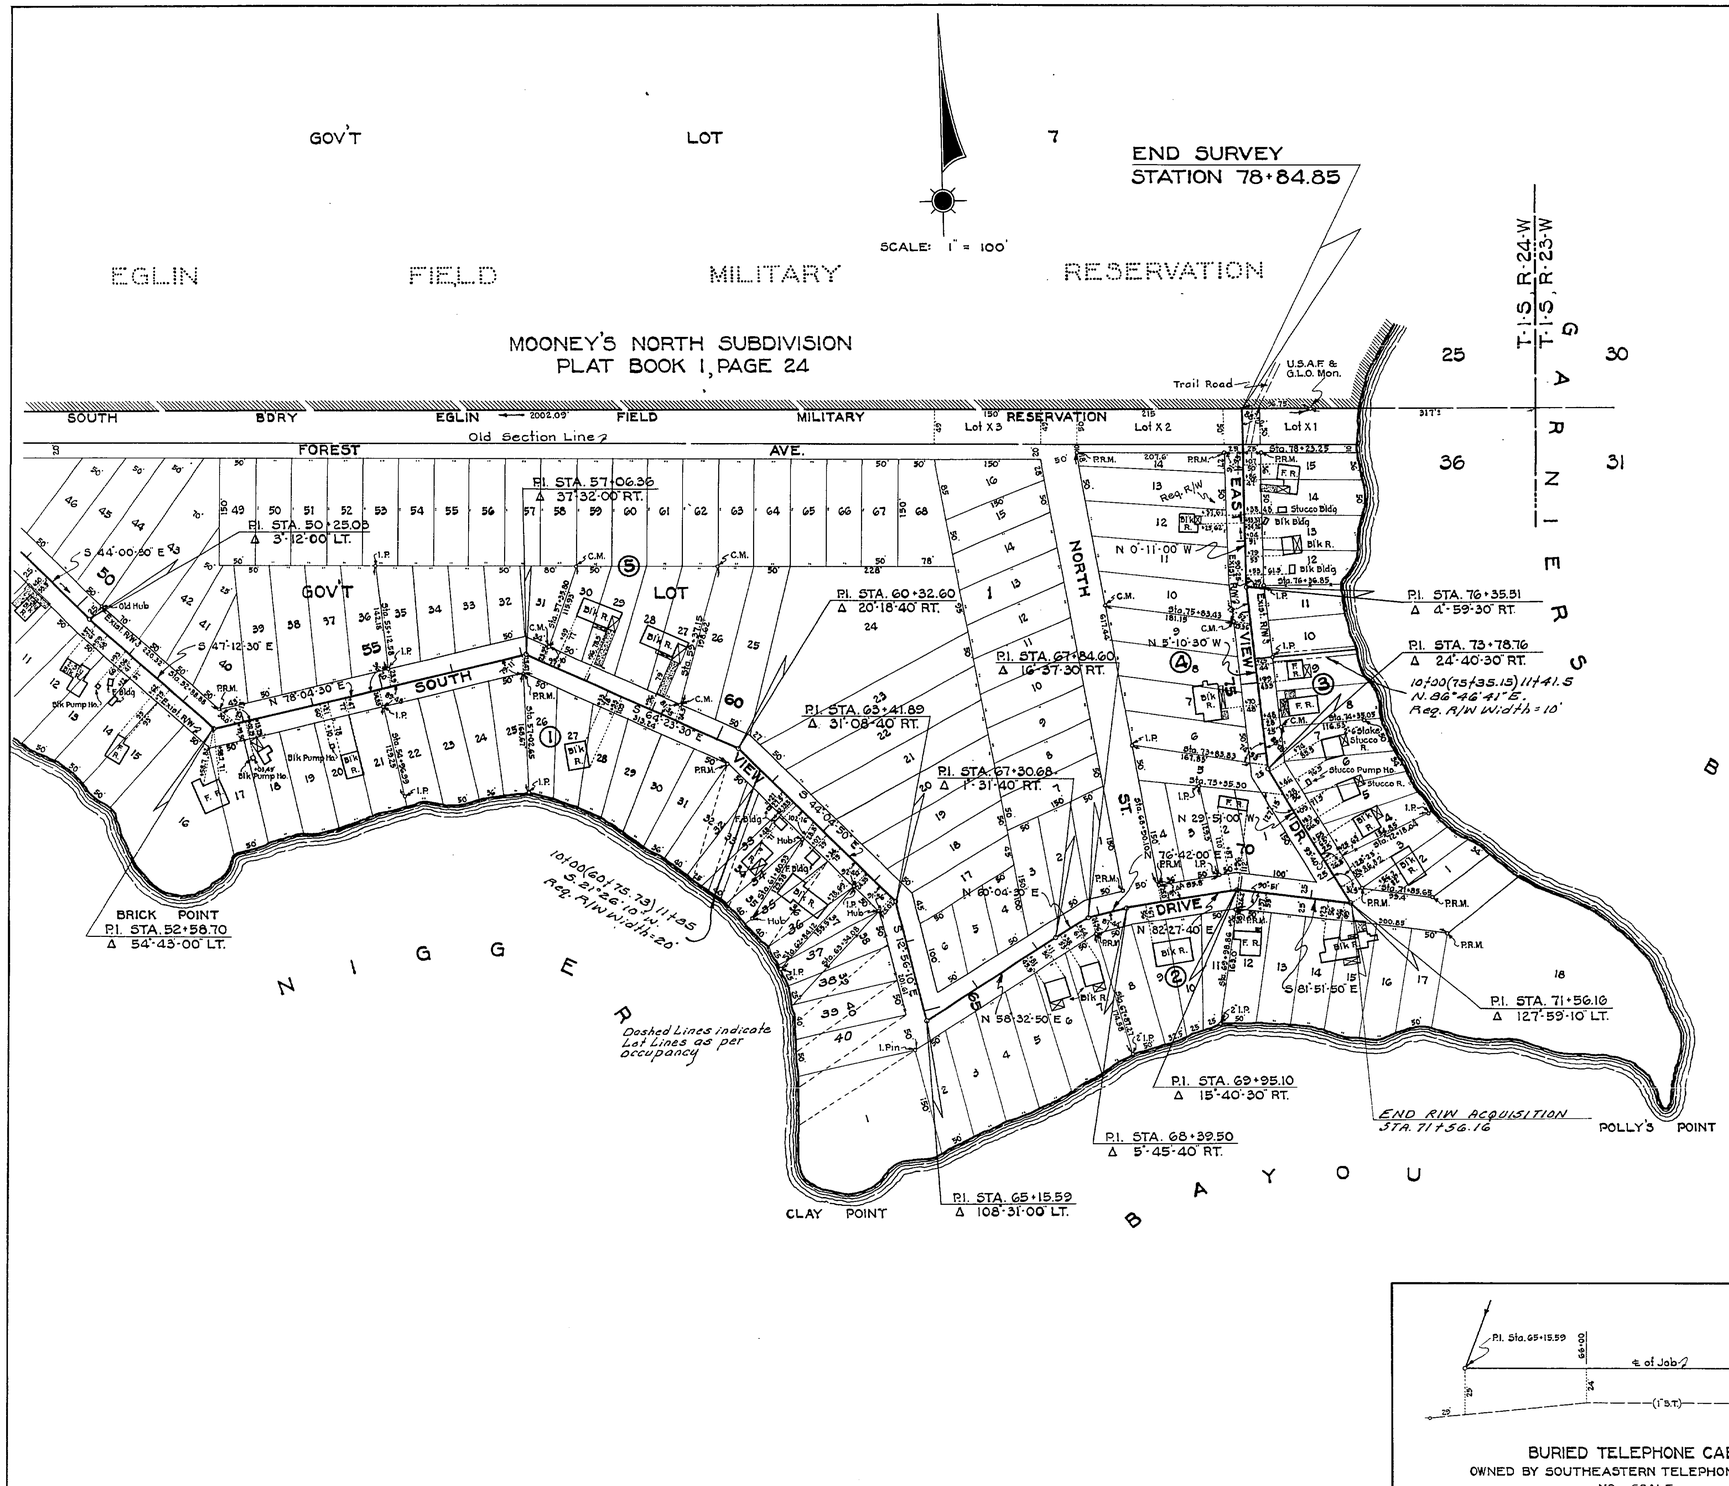

UTILITY POLES

STATION	POWER RT.	POWER LT.	STATION	TELEPHONE RT.	TELEPHONE LT.
20+44	13.5		20+36	14	
20+45		29' Guy	20+44	13.5	
20+49	29.5 Guy		21+57	15	
21+57	15		23+08	16	
23+08	16		24+96	17	
24+56	17		27+51	19.5	
27+51	19.5		31+17	27	
31+17	27		34+33	21.5	
34+33	21.5		36+23	18.5	
35+94		20 Guy	38+03	18	
36+23	18.5		40+57	19	
38+03	18		41+83	16	
40+57	19		43+88	20	
41+83	16		47+22	24	
43+84		27.5 Guy	48+74	21	
43+88	20		49+74.5	19.5	
47+22	24		53+96	24	
48+74	21		55+47	23	
49+74.5	19.5		57+14	24	
51+75		24 Guy	59+27	24	
53+96	24		60+38	23.5	
55+47	23		62+00	24	
57+06.36		23	63+53	24	
57+14	24		66+82	21.5	
59+27	24		67+88	23	
60+38	23.5		68+89		23
60+50		22 Guy	69+73		12
62+00	24		70+98	23.5	
63+41.89		17	71+02		22
63+53	24		72+16	23.5	
66+82	21.5		75+35	24	
66+98		23.5 Guy	76+36.5	20	
67+84		24 Guy	78+24	19	
67+88	23				
68+89		23			
69+73		12			
70+98	23.5				
71+02		22			
72+16	23.5				
73+78.76		8 Guy			
75+35	24				
76+36.5	20				
76+41		24 Guy			
78+24	19				

POWER:- GULF POWER COMPANY
TELEPHONE:- SOUTHEASTERN TELEPHONE COMPANY

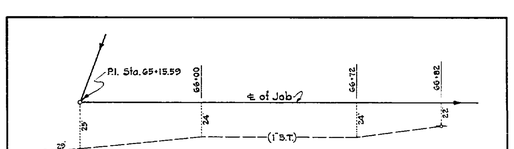

BURIED TELEPHONE CABLE
OWNED BY SOUTHEASTERN TELEPHONE COMPANY
NO SCALE

REVISION	BY	DATE
Ditches	J.McC.W.C.S.	9-23-65
Void R/W	J.O.-T.O.W.	8-11-65
End R/W Acquisition	E.C.-T.O.W.	6-18-65

STATE OF FLORIDA
STATE ROAD DEPARTMENT

RIGHT OF WAY MAP

STATE ROAD No. OKALOOSA COUNTY

	BY	DATE	APPROVED BY	DATE
DRAWN				DISTRICT ENGINEER
TRACED	W.P.	1-7-65		
CHECKED				ENGINEER OF RIGHTS OF WAY
COMPARED				
INDEXED				STATE HIGHWAY ENGINEER

SECTION 57610-2608 SHEET 2 OF 2

ELDRIDGE ROAD-S.R. 85-A TO GARNIERS BAYOU