FED. ROAD DIV. No.	STATE	PROJECT No.	FISCAL YEAR	SHEET No.
3	FLA.	57610-2610	'64	1

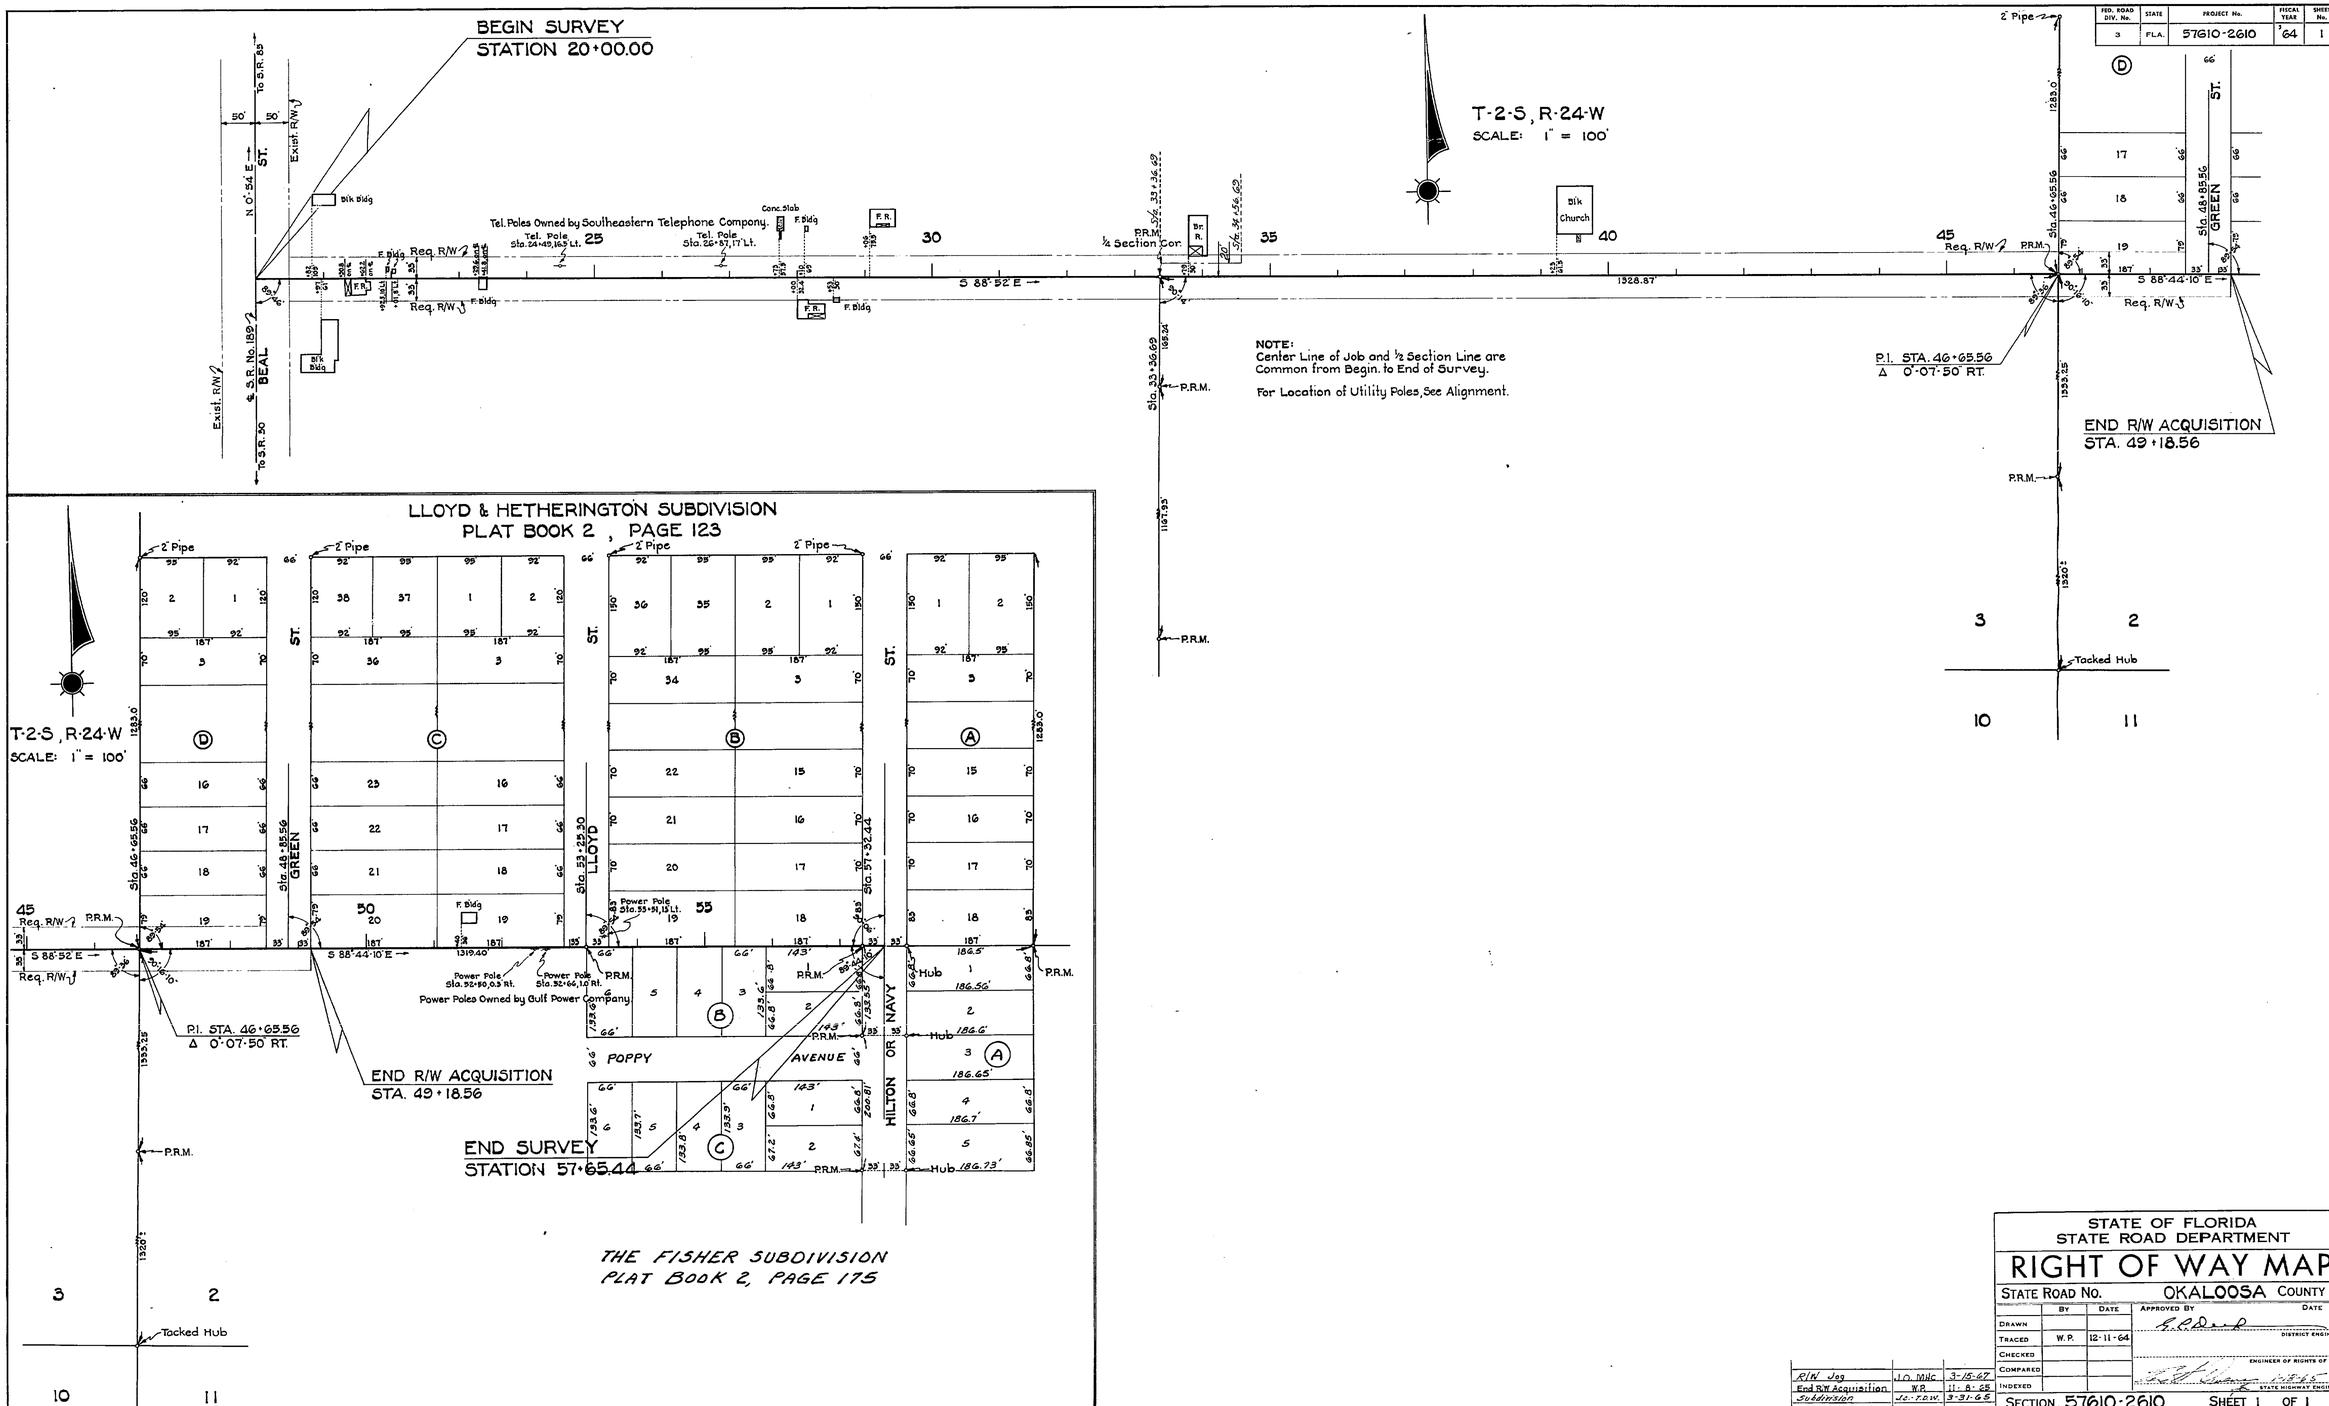

R/W Jog	J.O. MHC	3-15-67
End R/W Acquisition	W.P.	11-8-65
Subdivision	J.C.-T.D.W.	3-31-65
REVISION	BY	DATE

STATE OF FLORIDA
STATE ROAD DEPARTMENT

RIGHT OF WAY MAP

STATE ROAD No. OKALOOSA COUNTY

	BY	DATE	APPROVED BY	DATE
DRAWN				DISTRICT ENGINEER
TRACED	W.P.	12-11-64		
CHECKED				ENGINEER OF RIGHTS OF WAY
COMPARED				
INDEXED				STATE HIGHWAY ENGINEER

SECTION 57610-2610 SHEET 1 OF 1

S.R. 189 VIA CALVARY BAPTIST CHURCH TO NAVY ST.

Diazogen N. Cl. 135 "Imperial"