FED. ROAD DIV. No.	STATE	PROJECT No.	FISCAL YEAR	SHEET No.
3	FLA.	5761 J-2612	'66	1

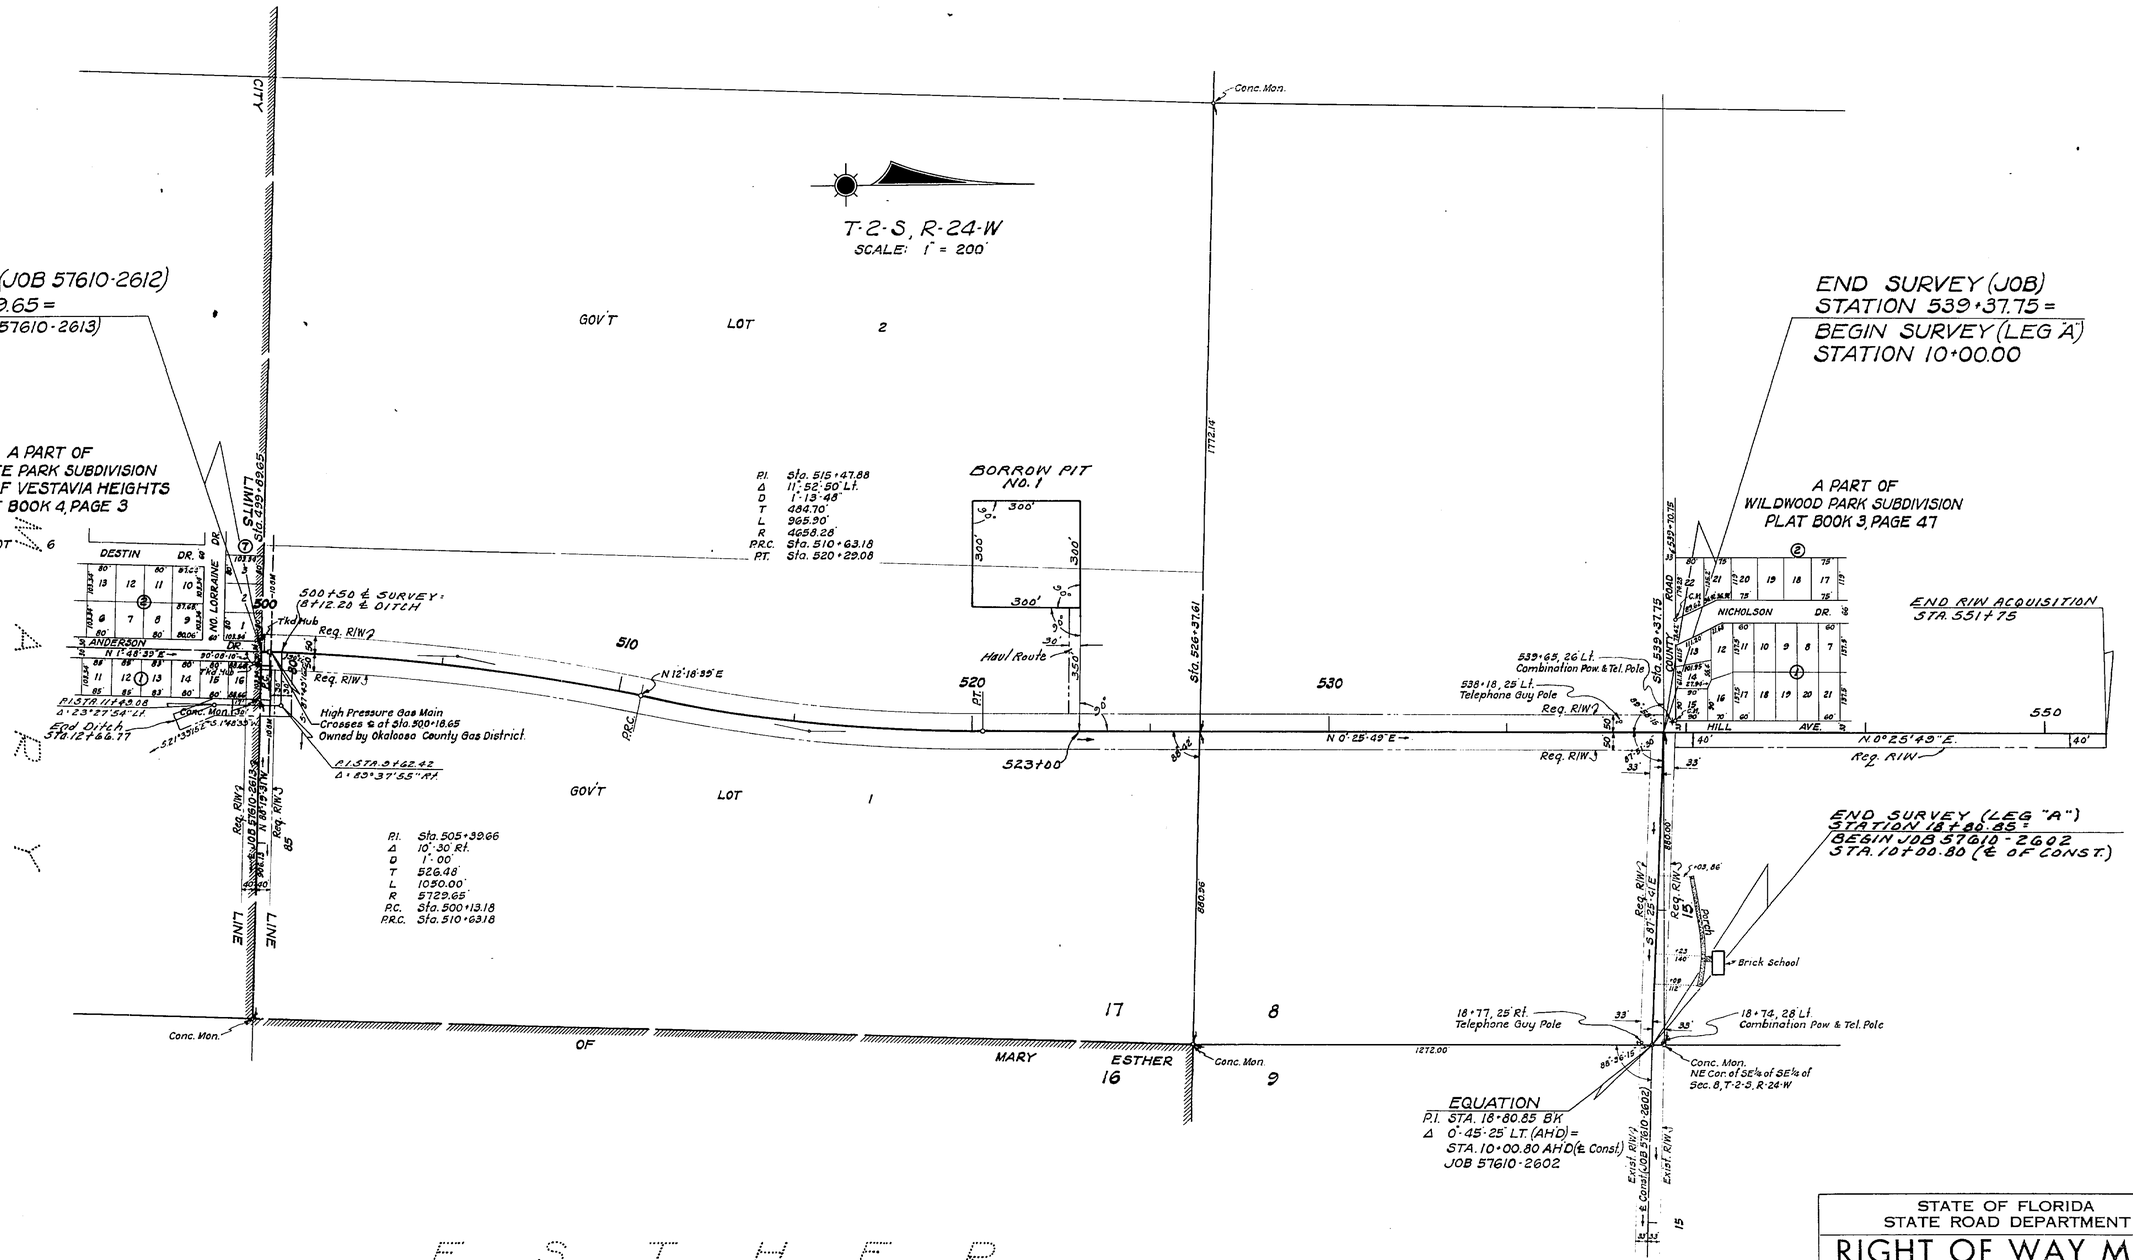

NOTE:
FOR UTILITIES, SEE ALIGNMENT
Telephone Poles Owned by SOUTH-EASTERN TEL. CO.
Power Poles Owned by GULF POWER CO.
High Pressure Gas Main Crosses ℄ at Begin. of Job.

REVISION	BY	DATE
Ditch	C.E.M.-T.C.W.	4-26-66
Borrow Pit No. 1	J.McC.-T.C.W.	4-8-66
Rev.	J.McC.	3-25-66
City Limits	DFE	2-24-66

STATE OF FLORIDA
STATE ROAD DEPARTMENT

RIGHT OF WAY MAP

STATE ROAD No. OKALOOSA COUNTY

	BY	DATE	APPROVED BY	DATE
DRAWN			E. C. Duff	
TRACED	W.P.	12-2-65	DISTRICT ENGINEER	
CHECKED				
COMPARED			ENGINEER OF RIGHTS OF WAY	
INDEXED			STATE HIGHWAY ENGINEER	

SECTION 57610-2612 SHEET 1 OF 1

STATE ROAD 30 NORTH TO COMBS SCHOOL