FED. ROAD DIV. No.	STATE	F A PROJECT NO.	FISCAL YEAR	SHEET No.
3	FLA.	57610-2620		1

FORT WALTON BEACH

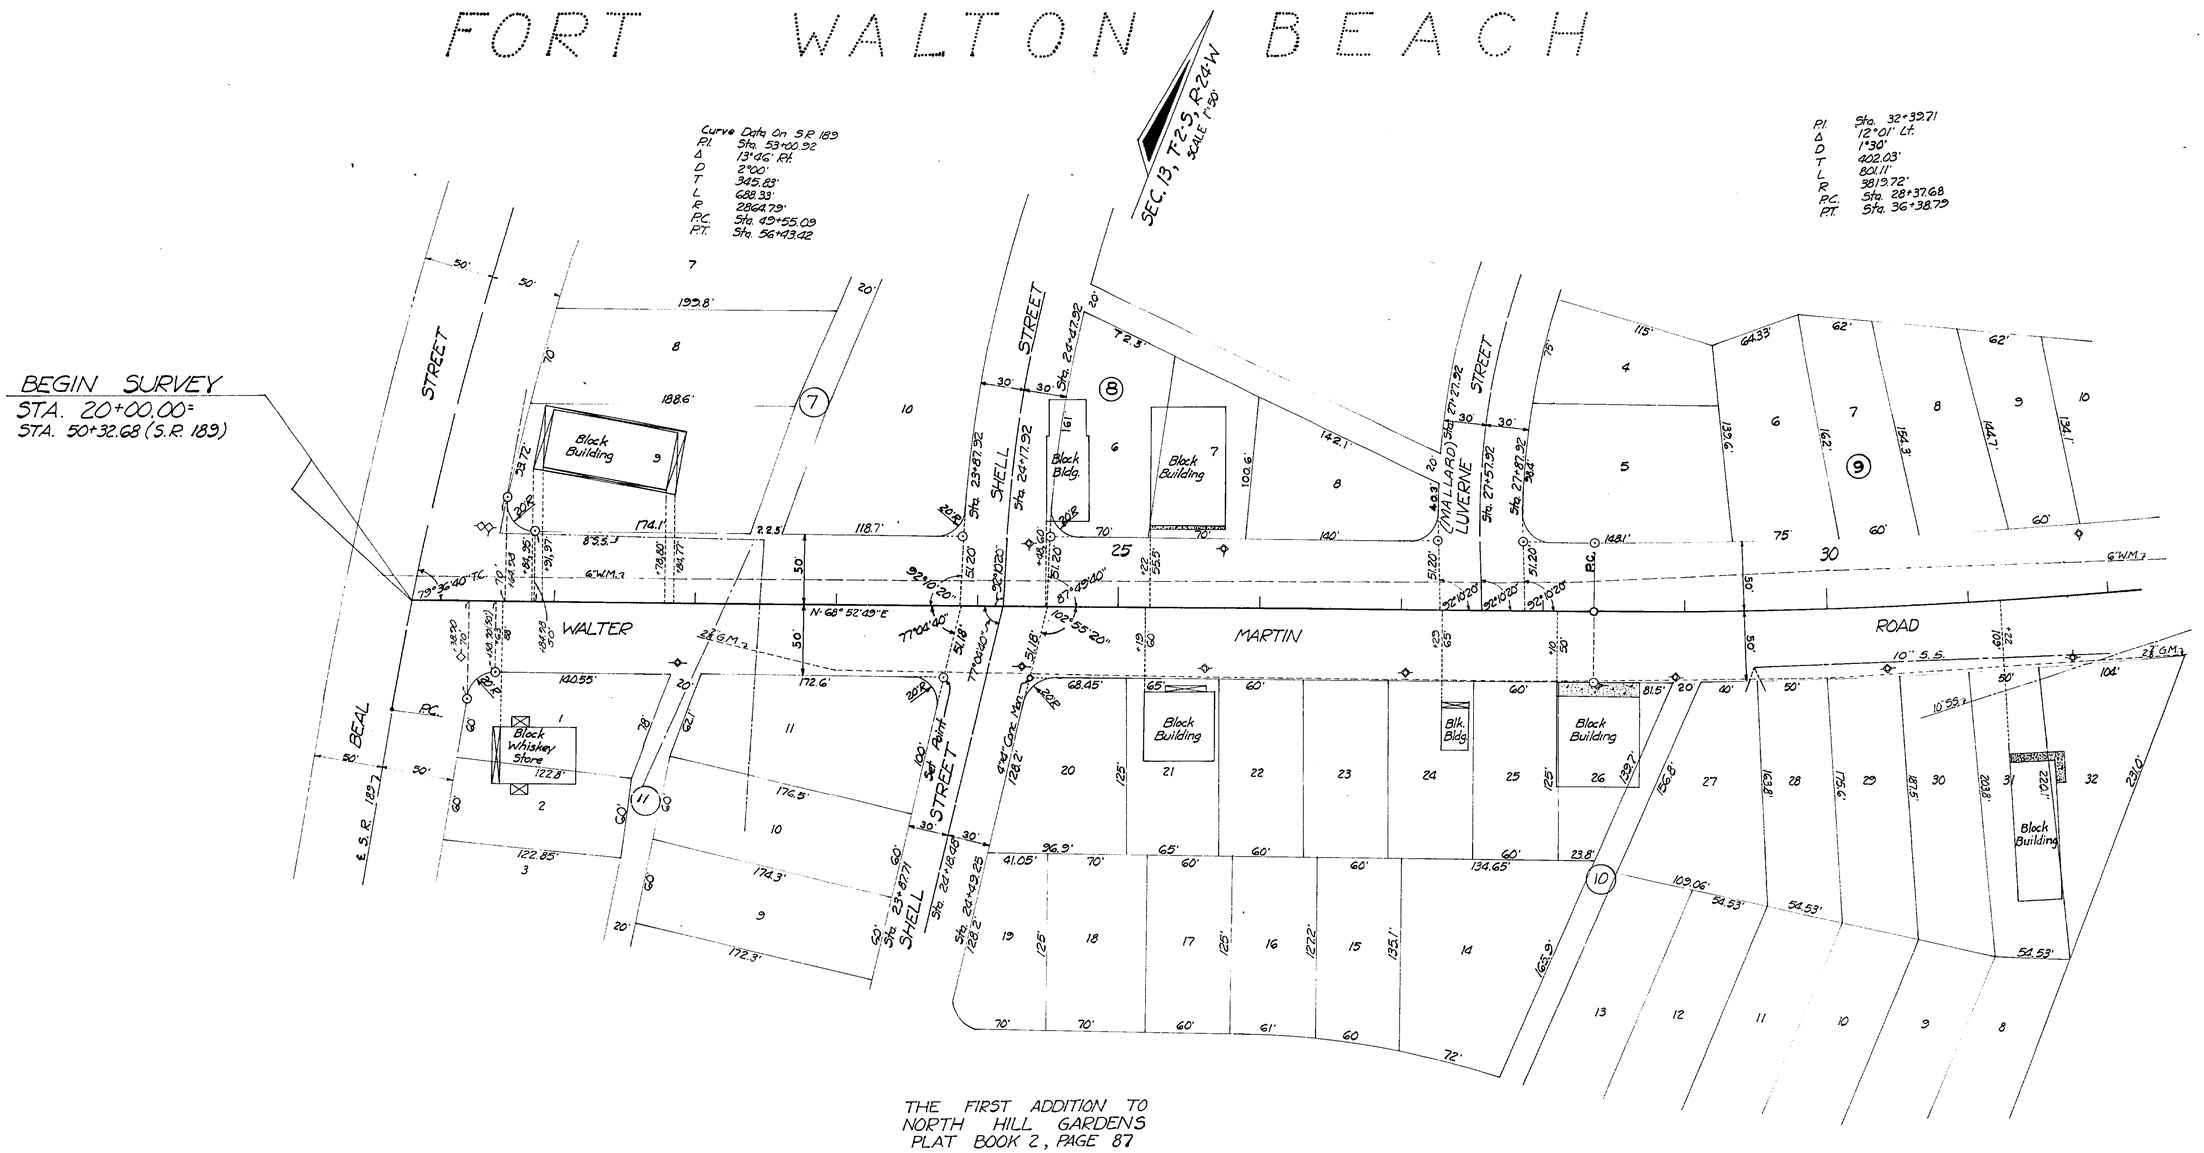

BI Nº 327249

UTILITY OWNERS

Power	Gulf Power Company
Telephone	Southeastern Telephone Company
Water Mains	City of Fort Walton Beach
Gas Mains	Okaloosa County Gas District
Sanitary Sewer	City of Fort Walton Beach

Note: ⊙ R/W Mrk. ---
These symbols denote the location of underground Permanent R/W Markers, (P.R/W.M.). The P.R/W.M. are ⅝" copper coated rods. Above ground reference markers are located within 1' of the P.R/W.M., where possible. The locations of the P.R/W.M. were established by field survey in August, 1973. The original field notes are filed in the District 3 Office, State of Fla. Dept. of Trans., Chipley, Fla. Copies of these notes are filed in the office of R/W Engineering, State of Fla. Dept of Trans., Tallahassee, Fla.
Filed for record in the Office of the Clerk of the Circuit Court for the County of Okaloosa, State of Florida, in Map Book 2 Page 19615 on the 25th day of November A.D. 1974

REVISION	BY	DATE
P.R/W.M. & Note	N.L.D.	11-13-74
	KBS-MHC	2-12-71
	BH-MHC	1-22-71

STATE OF FLORIDA
DEPARTMENT OF TRANSPORTATION

RIGHT OF WAY MAP

STATE ROAD No. OKALOOSA COUNTY

	BY	DATE	APPROVED BY	DATE
DRAWN				
TRACED	B.G.H.	12-10-70		DISTRICT ENGINEER
CHECKED				1-14-71
COMPARED				ENGINEER OF RIGHT OF WAY
INDEXED				STATE HIGHWAY ENGINEER

SECTION 57610-2620 SHEET 1 OF 2

Budget Item Number 327249

WALTER MARTIN ROAD + FROM S.R. 189 TO S.R. 85 IN FT. WALTON BCH.

FED. ROAD DIV. No.	STATE	F A PROJECT NO.	FISCAL YEAR	SHEET No.
3	FLA.	57L.0-2620		2

FORT WALTON BEACH

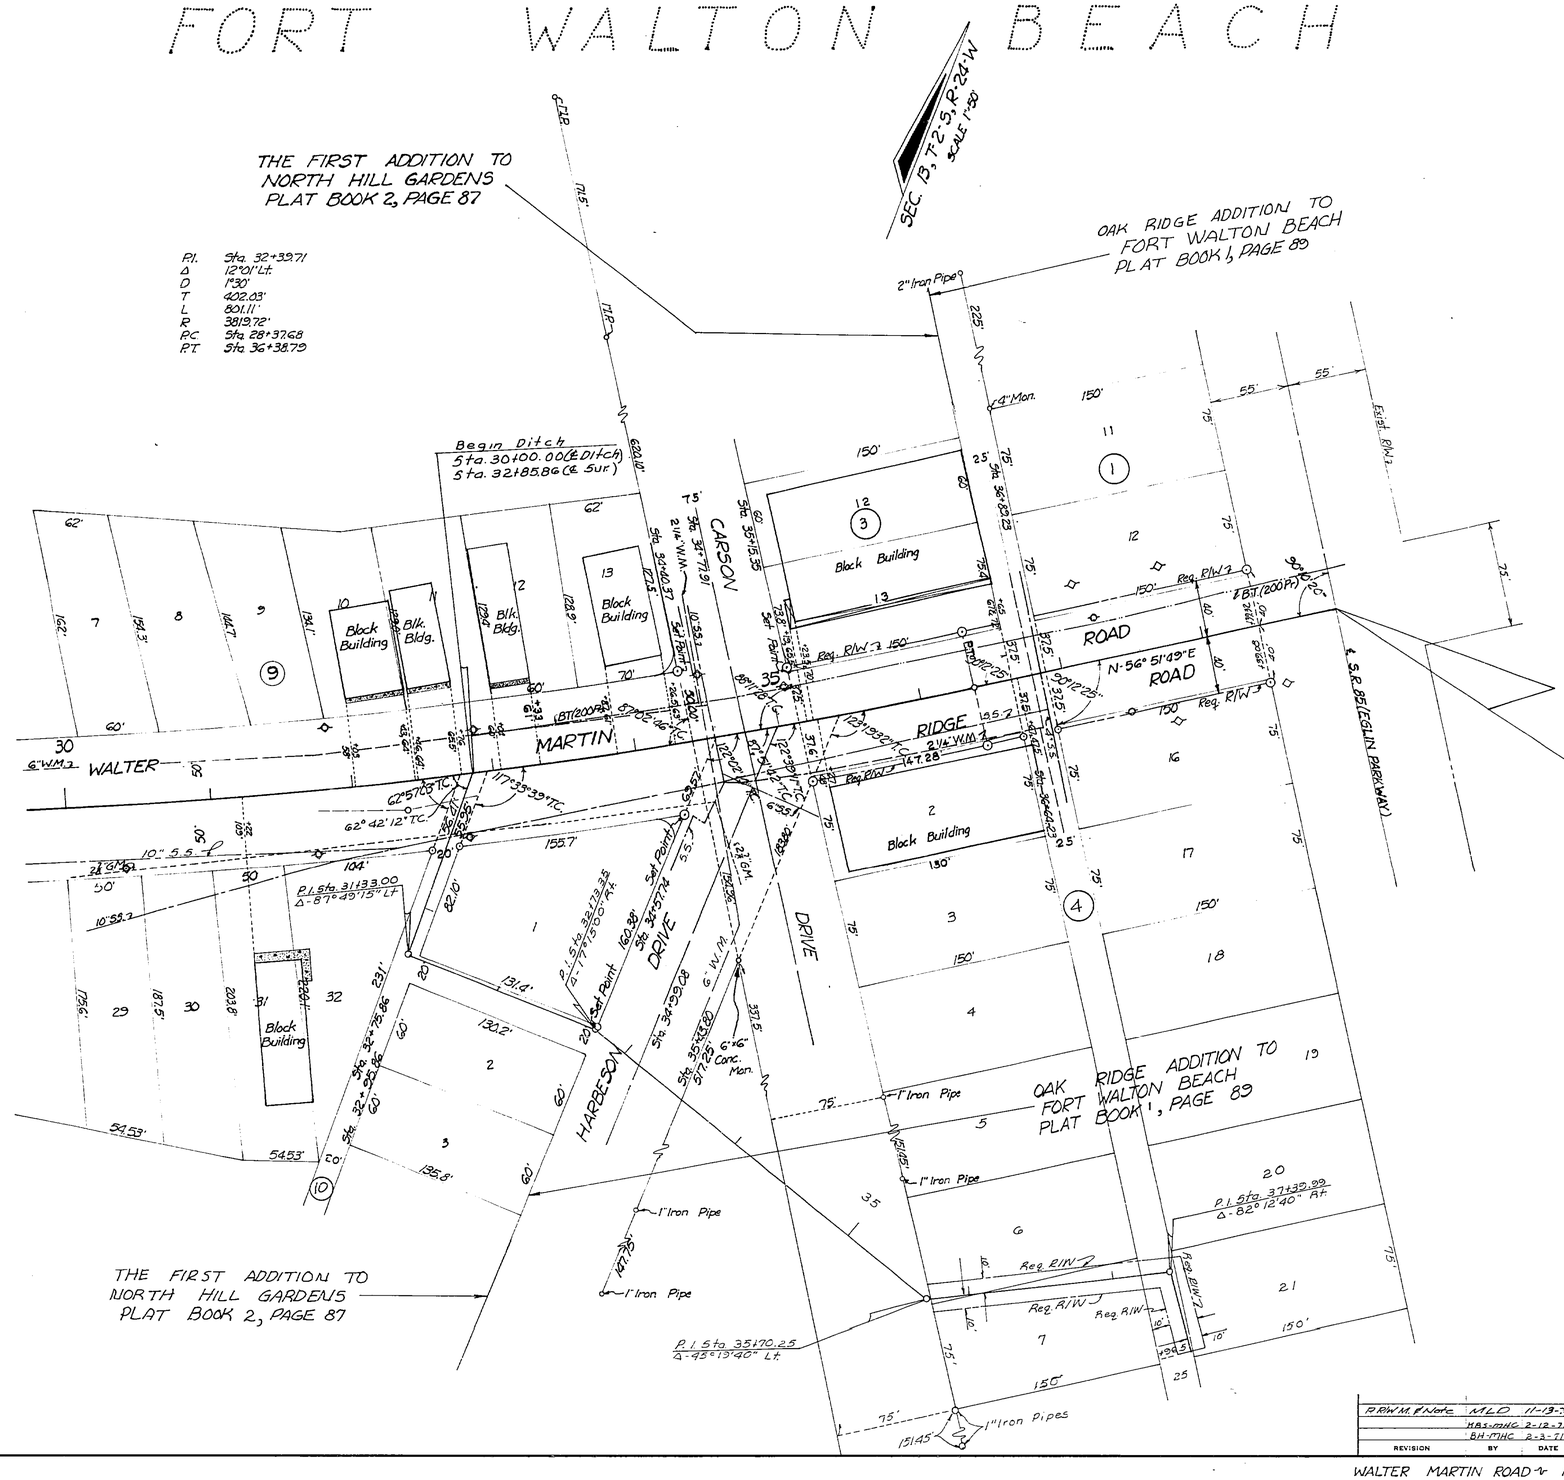

REVISION	BY	DATE
R/W M. & Note	MLD	11-13-74
	HBS-MHC	2-12-71
	BH-MHC	2-3-71

STATE OF FLORIDA
DEPARTMENT OF TRANSPORTATION

RIGHT OF WAY MAP

STATE ROAD NO. OKALOOSA COUNTY

	BY	DATE	APPROVED BY	DATE
DRAWN				
TRACED	B.G.H.	12-10-70	DISTRICT ENGINEER	1-14-71
CHECKED			ENGINEER OF RIGHT OF WAY	
COMPARED				
INDEXED			STATE HIGHWAY ENGINEER	

SECTION 57610-2620 SHEET 2 OF 2

WALTER MARTIN ROAD FROM S.R. 189 TO S.R. 85 IN FORT WALTON BEACH