FED. ROAD DIV. No.	STATE	F A PROJECT NO.	FISCAL YEAR	SHEET No.
3	FLA.	57610-2621		1

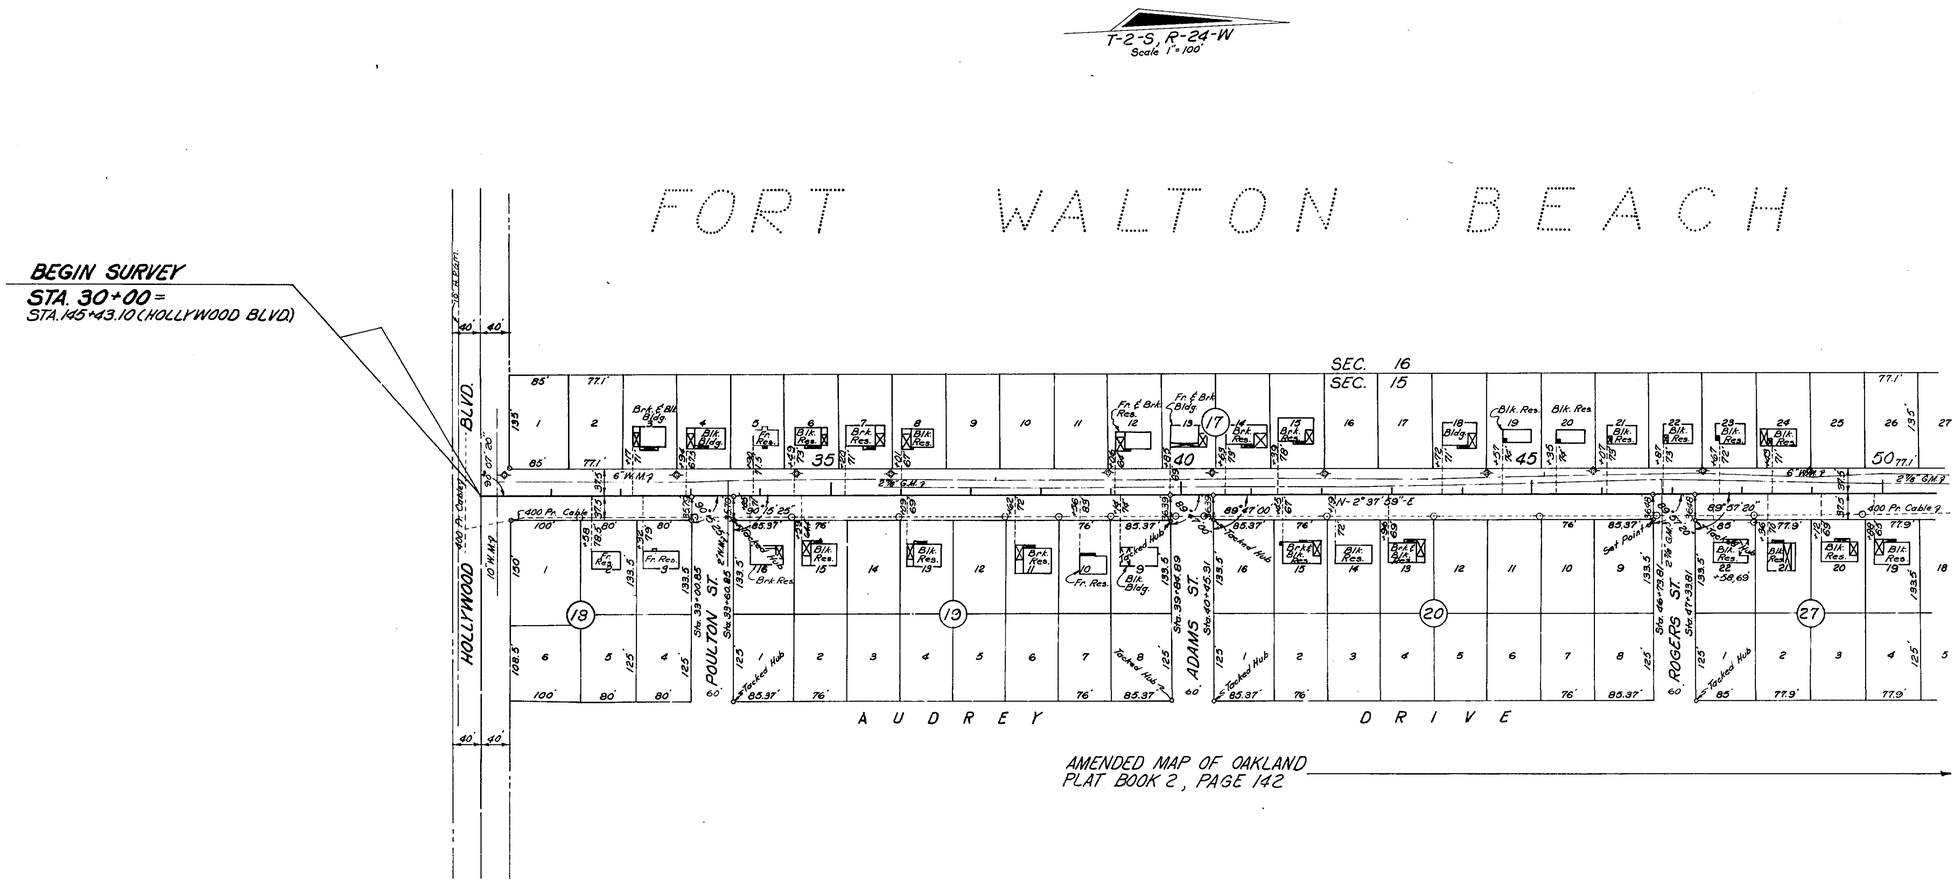

Note:
R/W Mrk. --- These symbols denote the location of underground Permanent R/W Markers (P. R/W M.) The P. R/W M. are 5/8" copper-coated rods.
Above ground reference markers are located within 1' of the P. R/W M., where possible.
The location of the P. R/W M. were established by field survey in August, 1973. The original field notes are filed in the District Office, State of Florida Department of Transportation, Chipley, Florida. Copies of these notes are filed in the office of R/W Engineering, State of Florida Department of Transportation, Tallahassee, Florida.

Filed for record in the Office of the Clerk of the Circuit Court for the County of Okaloosa, State of Florida, in Map Book 2, Page 143 & 144 on the 5th day of February A.D. 1974.

UTILITY OWNERS
POWER: Gulf Power Co.
TELEPHONE: Southeastern Tele. Co.
WATER MAIN: City of Fort Walton Beach
GAS MAIN: Okaloosa County Gas. Dist.

REVISION	BY	DATE
PR M's & Note	L.W.	12-13-73
Gas Main	LLC-MHC	2-16-71

STATE OF FLORIDA
DEPARTMENT OF TRANSPORTATION

RIGHT OF WAY MAP

STATE ROAD No. OKALOOSA COUNTY

	BY	DATE	APPROVED BY	DATE
DRAWN			E. W. Lee	2-4-71 DISTRICT ENGINEER
TRACED	LLC.	1-20-71	[signature]	2-16-71 ENGINEER OF RIGHT OF WAY
CHECKED				
COMPARED				
INDEXED				STATE HIGHWAY ENGINEER

SECTION 57610-2621 SHEET 1 OF 2

B.I. No. 327251

JONQUIL AVE. ~ FROM HOLLYWOOD BLVD. TO S.R. 189

FED. ROAD DIV. No.	STATE	F A PROJECT NO.	FISCAL YEAR	SHEET No.
3	FLA.	57610-2621		2

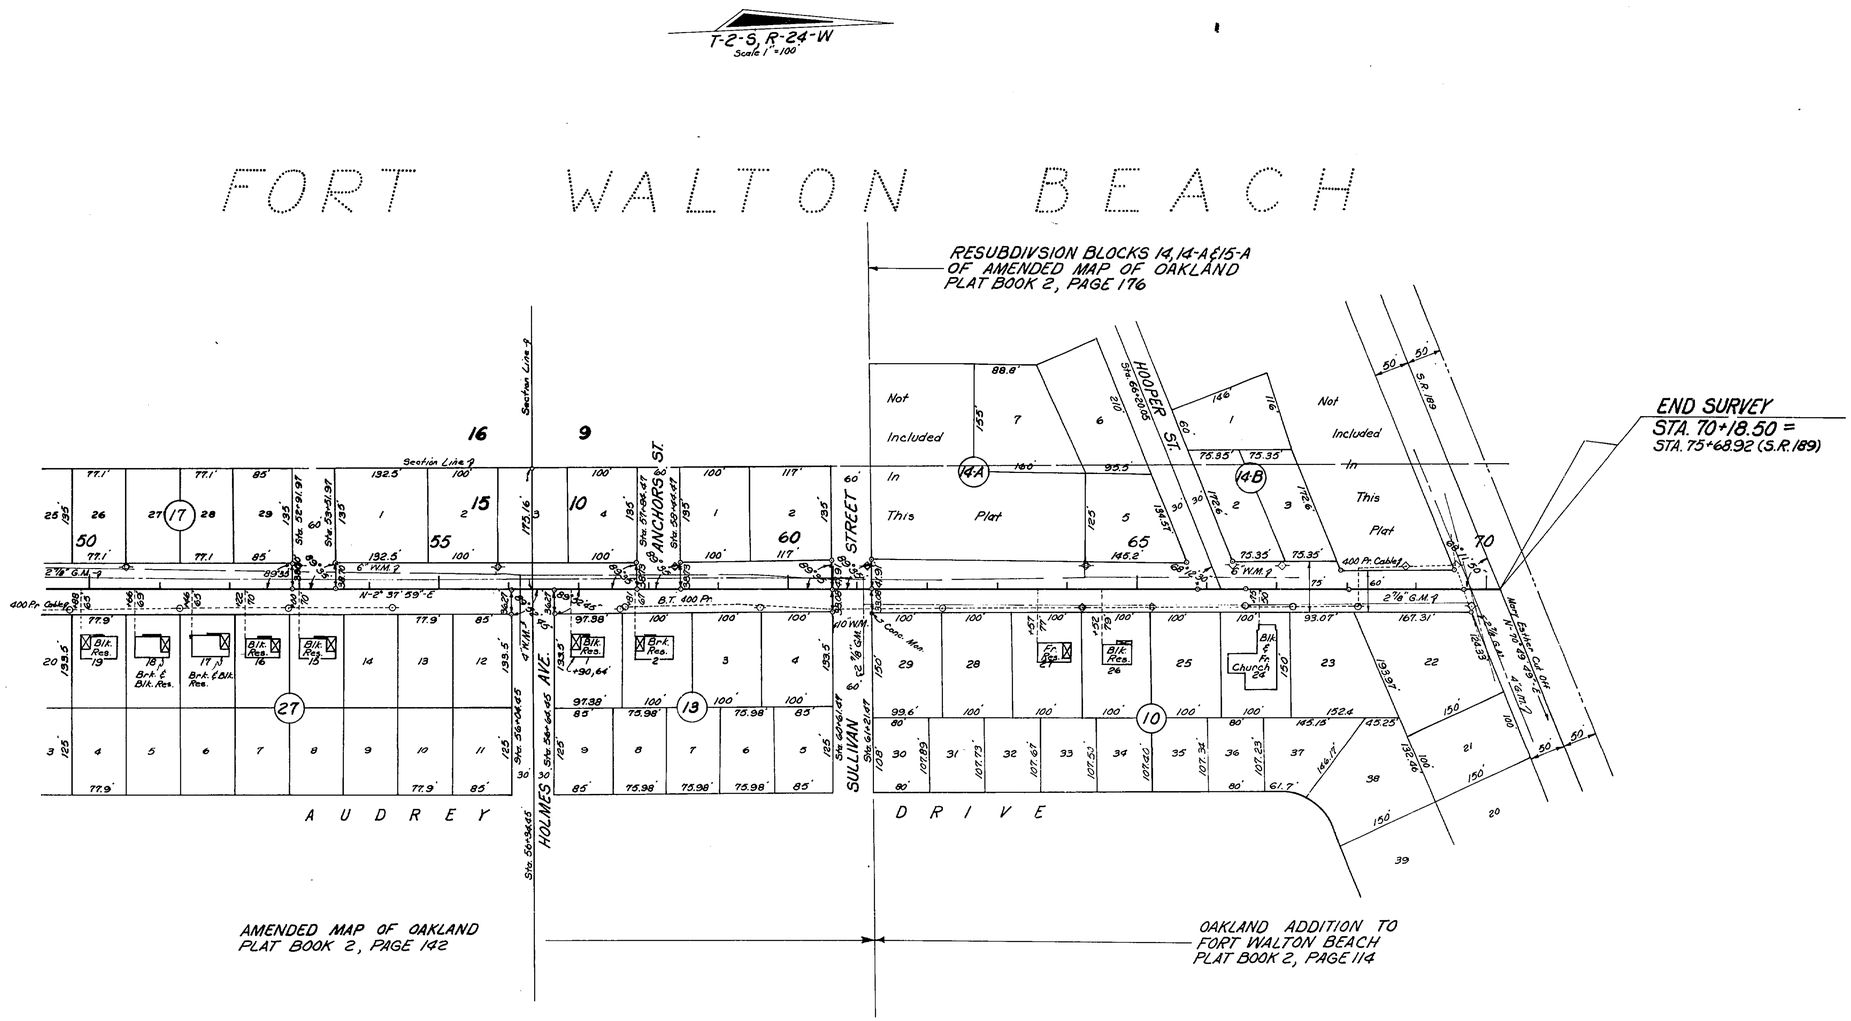

Note:

R/W Mrk --- Symbol for Permanent R/W Markers. See Sheet No1. For details.

REVISION	BY	DATE
P.R.M.'S & Note	L.W.	12-13-73
Gas main	I.C. Gmkc	2-16-71

STATE OF FLORIDA
DEPARTMENT OF TRANSPORTATION

RIGHT OF WAY MAP

STATE ROAD NO. OKALOOSA COUNTY

	BY	DATE	APPROVED BY	DATE
DRAWN				
TRACED	I.L.C.	1-20-71		2-4-71 DISTRICT ENGINEER
CHECKED				2-16-71 ENGINEER OF RIGHT OF WAY
COMPARED				
INDEXED				STATE HIGHWAY ENGINEER

SECTION 57610-2621 SHEET 2 OF 2

B.I. No. 327251

JONQUIL AVE + FROM HOLLYWOOD BLVD. TO S.R. 189