FED. ROAD DIV. No.	STATE	SEC. AND JOB No.	FISCAL YEAR	SHEET No.	TOTAL SHEETS
3	FLA.	57G2-151	'55	1	1

103

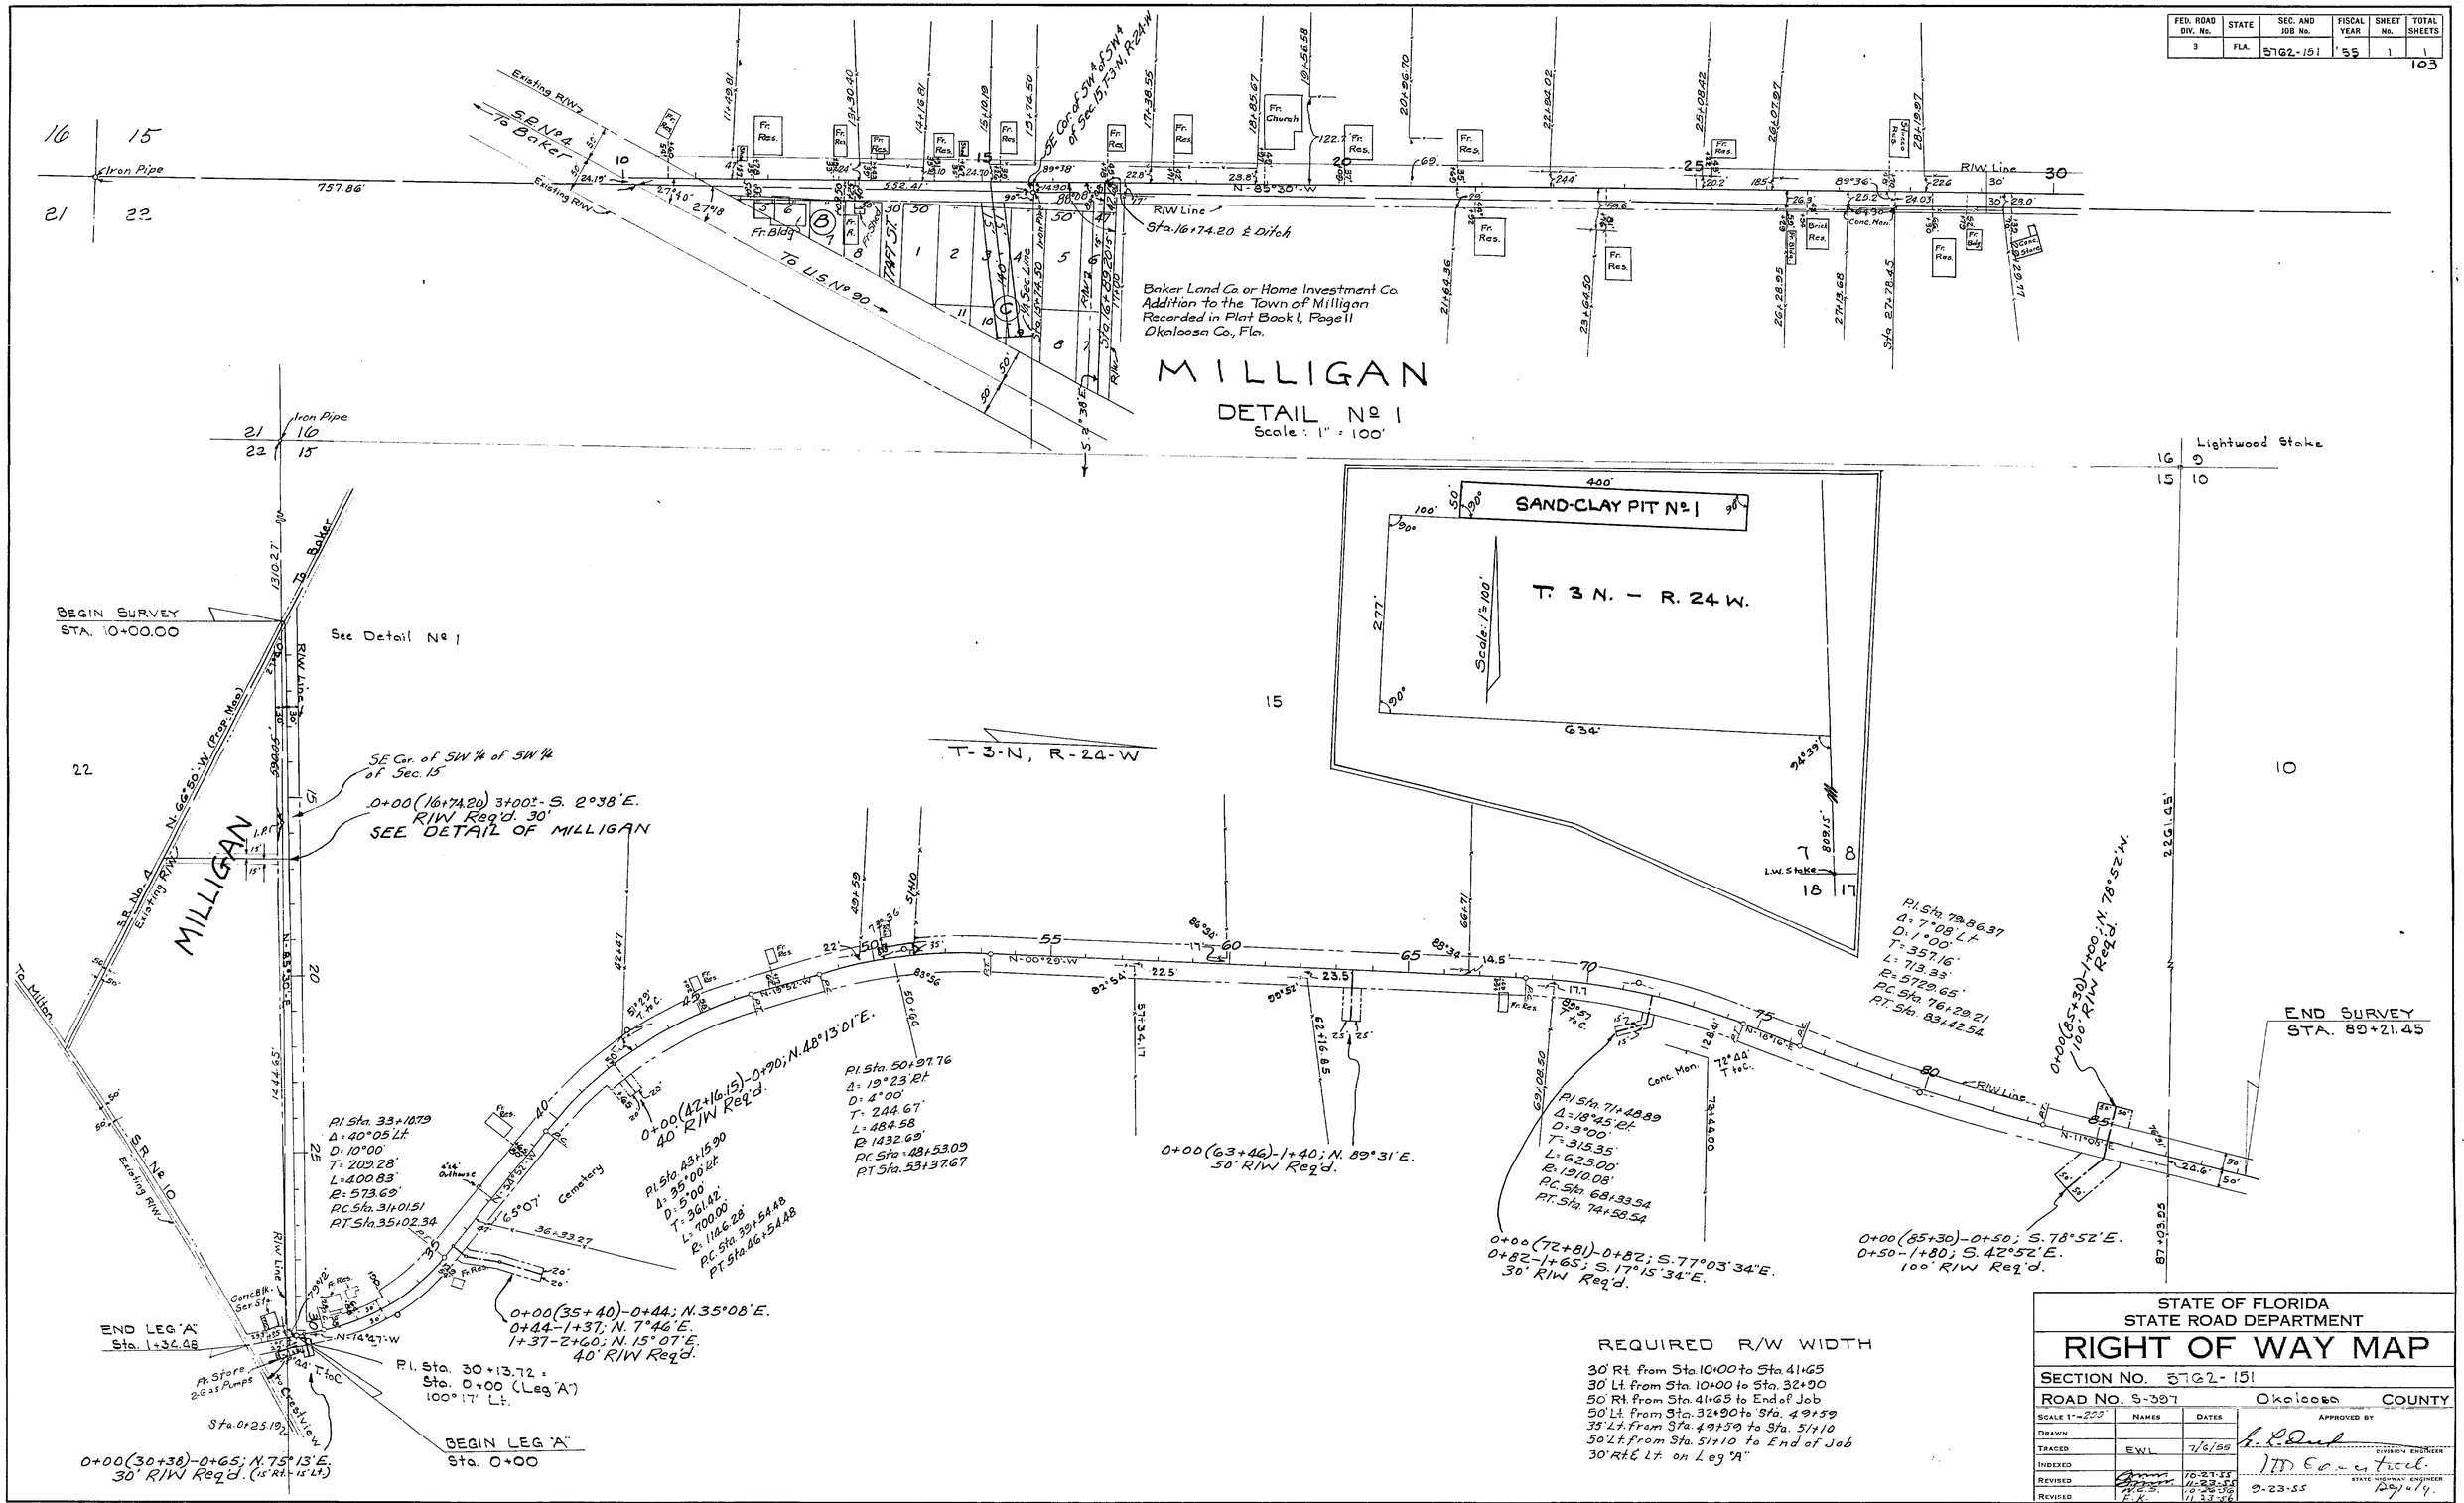

STATE OF FLORIDA
STATE ROAD DEPARTMENT

RIGHT OF WAY MAP

SECTION No. 57G2-151

ROAD No. S-397 Okaloosa COUNTY

SCALE 1"=200'	NAMES	DATES	APPROVED BY
DRAWN			
TRACED	E.W.L.	7/6/55	DIVISION ENGINEER
INDEXED			
REVISED		10-27-55	
		11-23-55	STATE HIGHWAY ENGINEER
REVISED		10-26-56	9-23-55
	E.K.	11-23-56	
	E.K.	12-28-56	
	E.K.	2-7-57	
	E.K.	8-14-57	