FED. ROAD DIV. No.	STATE	PROJECT No.	FISCAL YEAR	SHEET No.
3	FLA.	57630-2602		1

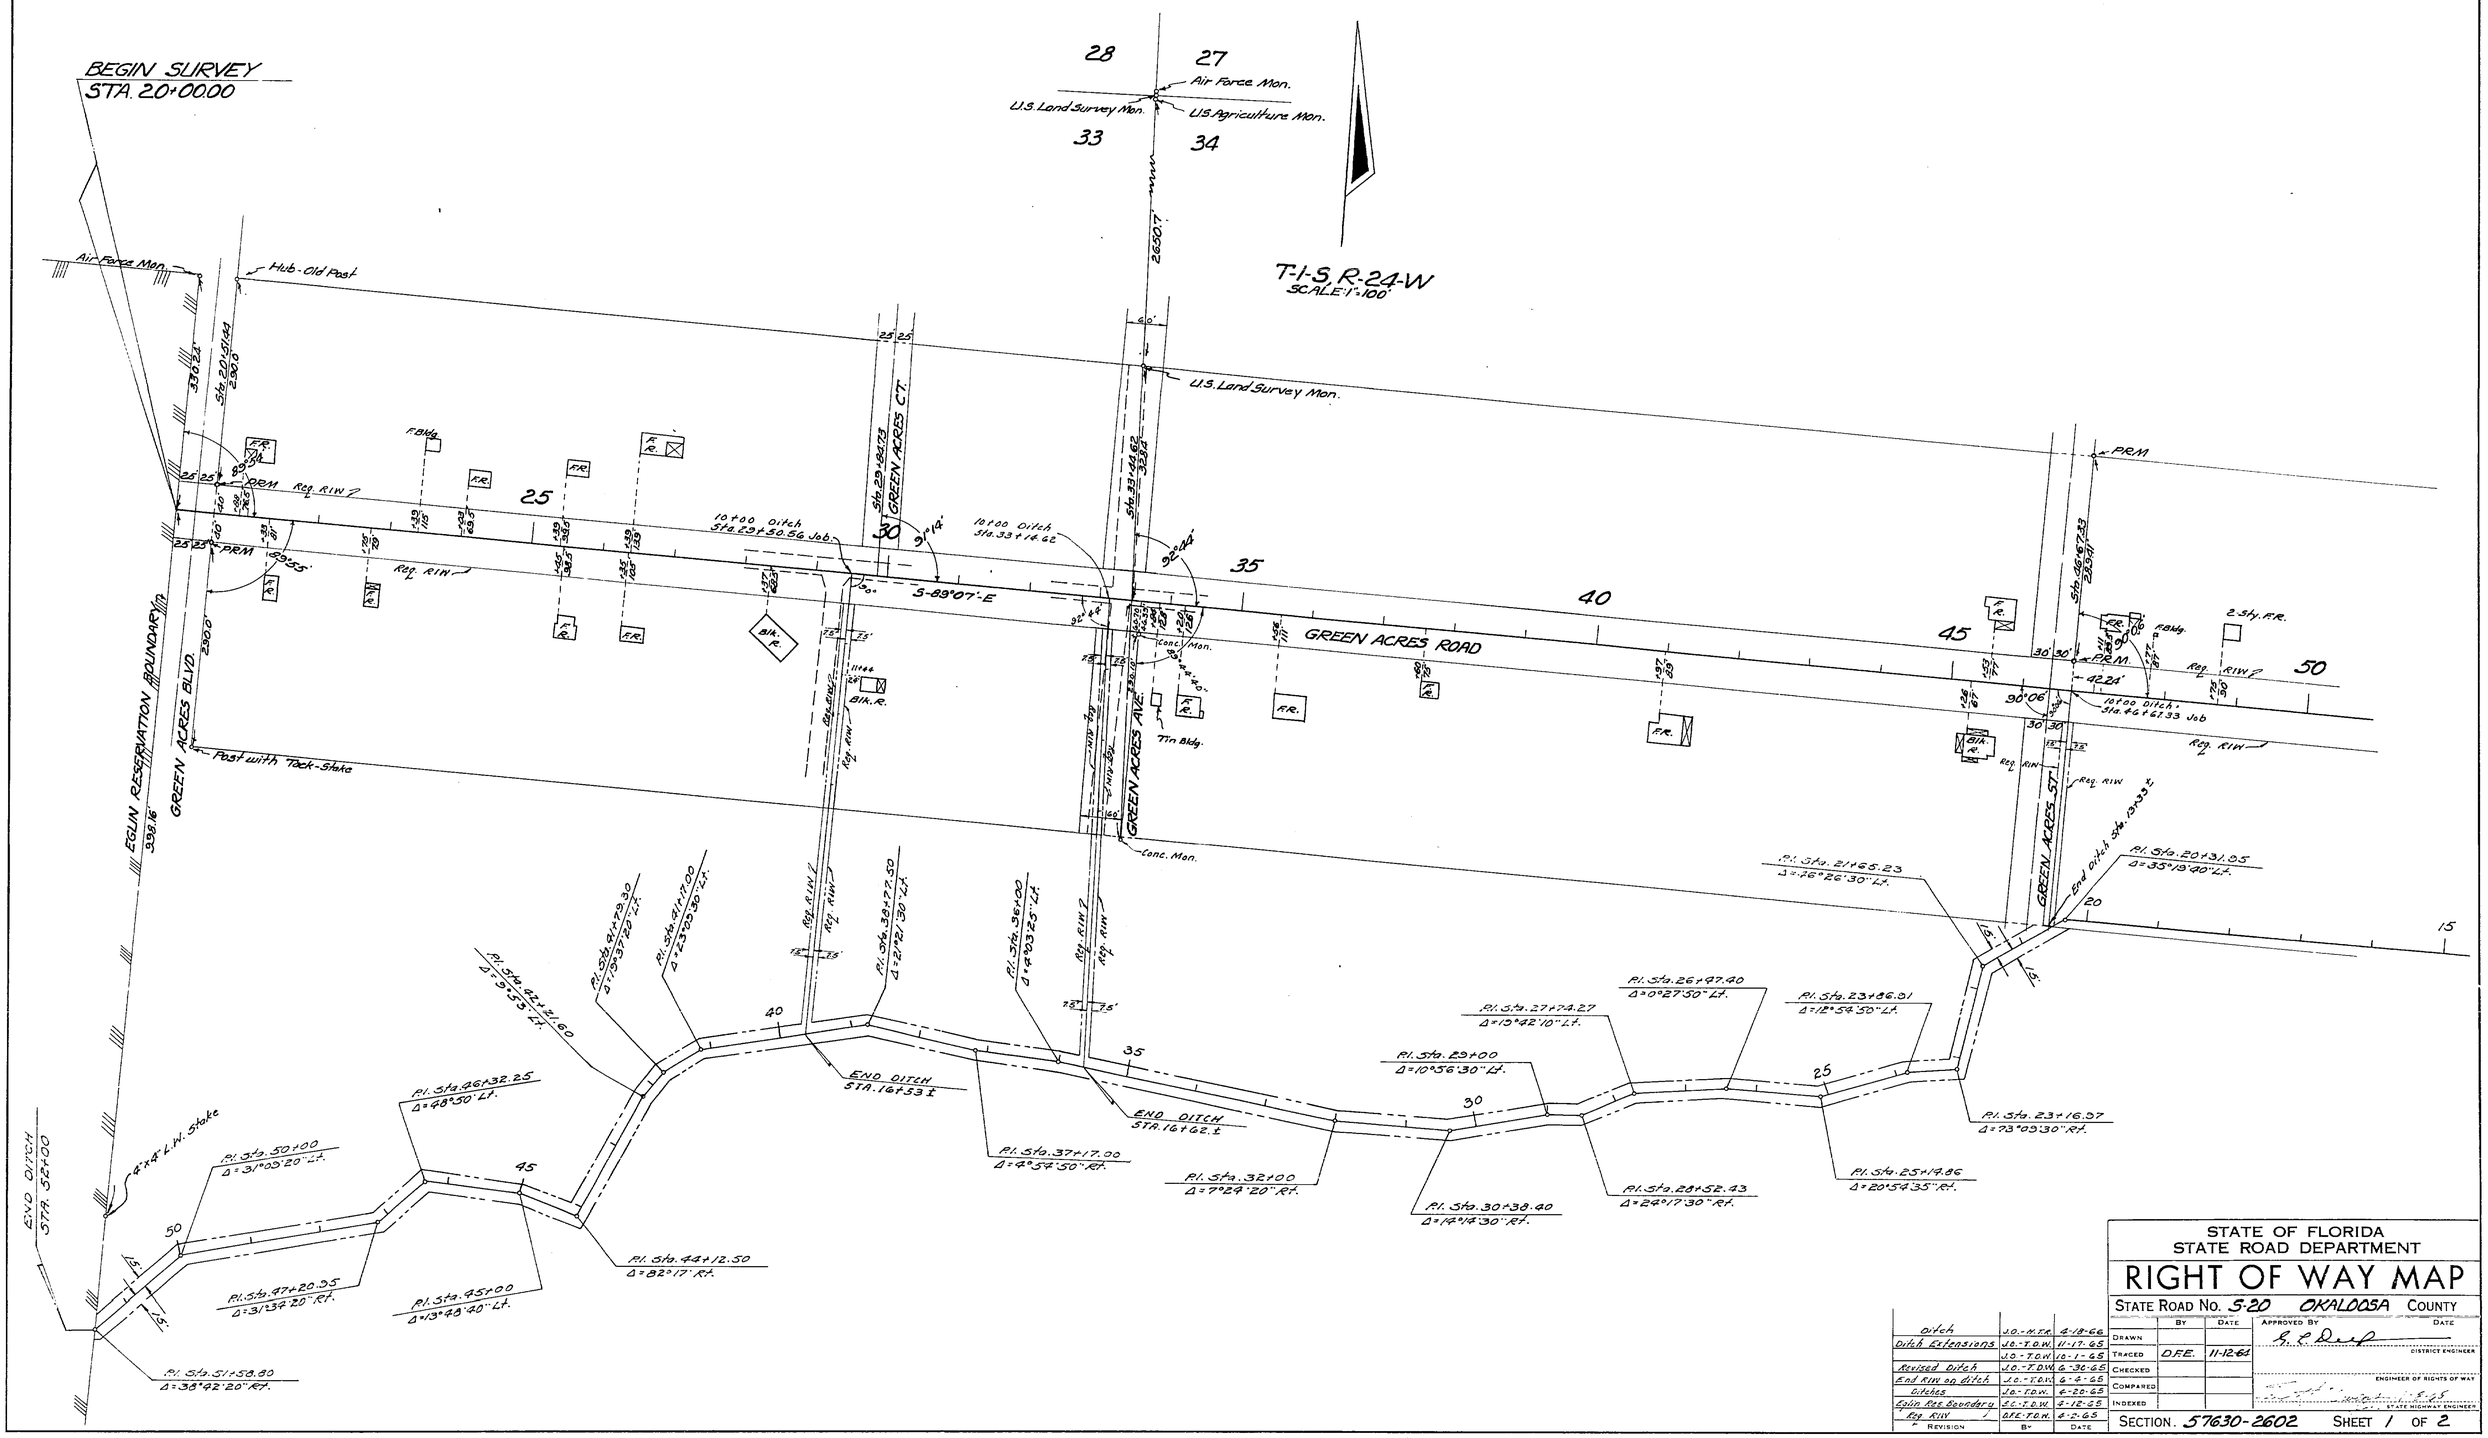

Ditch	J.O.-H.T.R.	4-18-66
Ditch Extensions	J.O.-T.D.W.	11-17-65
	J.O.-T.D.W.	10-1-65
Revised Ditch	J.O.-T.D.W.	6-30-65
End R/W on ditch	J.O.-T.D.W.	6-4-65
Ditches	J.O.-T.D.W.	4-20-65
Eglin Res. Boundary	J.O.-T.D.W.	4-12-65
Req. R/W	D.F.E.-T.D.W.	4-2-65
REVISION	BY	DATE

STATE OF FLORIDA
STATE ROAD DEPARTMENT

RIGHT OF WAY MAP

STATE ROAD No. S-20 OKALOOSA COUNTY

	BY	DATE	APPROVED BY	DATE
DRAWN			G. L. Deep	
TRACED	D.F.E.	11-12-64	DISTRICT ENGINEER	
CHECKED				
COMPARED			ENGINEER OF RIGHTS OF WAY	
INDEXED			STATE HIGHWAY ENGINEER	

SECTION. 57630-2602 SHEET 1 OF 2

GREEN ACRES ROAD

FED. ROAD DIV. No.	STATE	PROJECT No.	FISCAL YEAR	SHEET No.
3	FLA.	57.30-2602		2

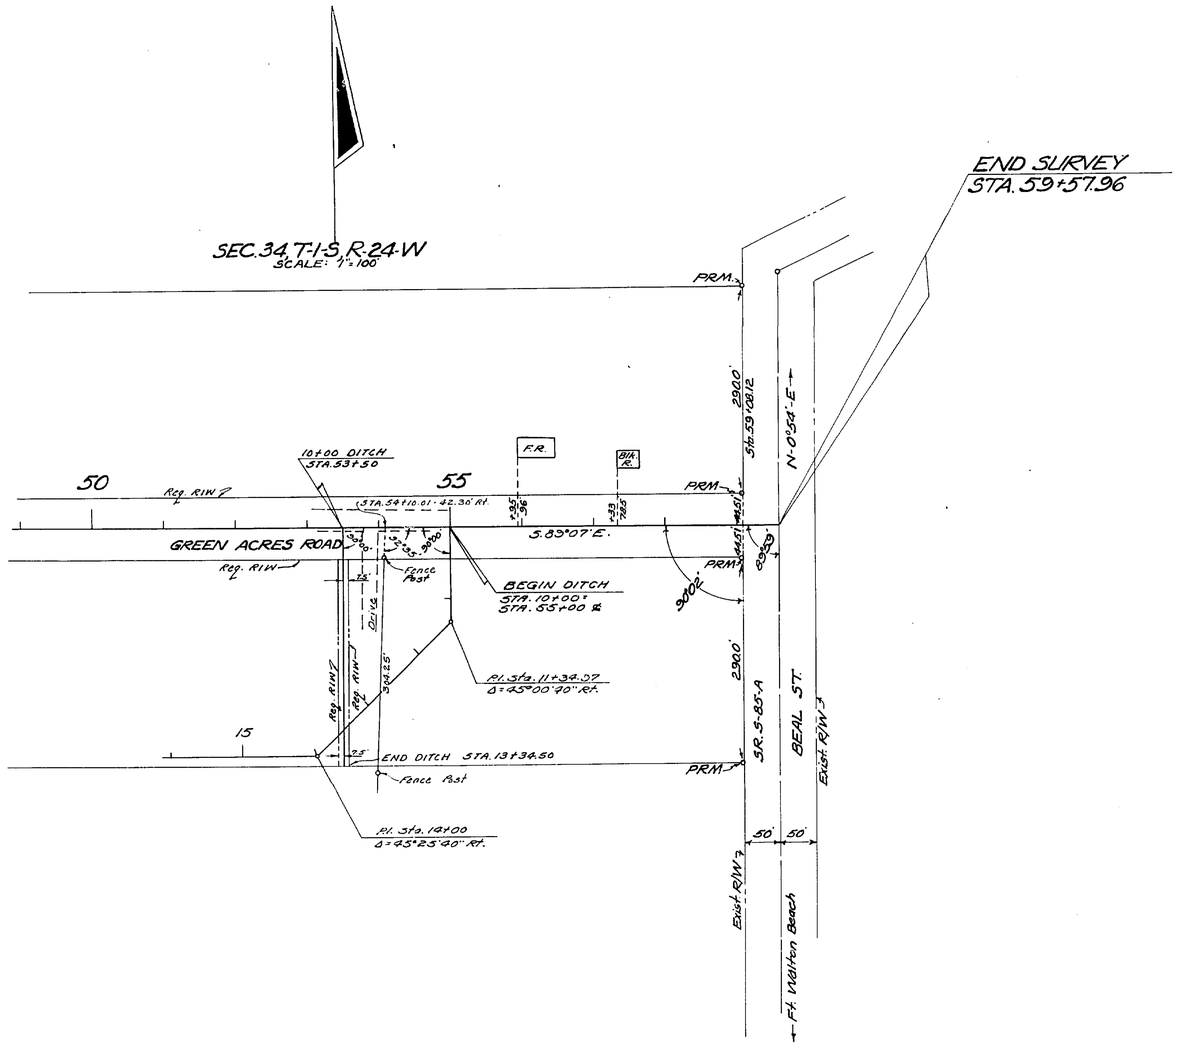

UTILITY POLES					
POWER			TELEPHONE		
STA.	RT.	LT.	STA.	RT.	LT.
21+36		27'	21+36		27'
23+05		27'	22+33	34'	
24+50		30'	23+05	27'	
24+60		28.5	24+60		28.5'
26+25	42'		26+37		29.5
26+37		29.5'	27+64		30.5'
27+64		30.5'	27+68	40.5	
27+68	40.5'		29+54		30.5'
29+54		30.5'	33+06		31.5'
33+06		31.5'	35+08		32'
35+08	38.5'		36+33		32'
35+09	32'		36+35	32.5	
36+33		32'	39+64		39'
36+35	32.5		42+83	14'	
39+64		34'	43+03		35'
42+83	14'		46+66		36'
43+03		35'	48+09		36'
46+66		36'	50+21		36.5'
48+09		36'	52+30		38'
50+21		36.5'	53+77		38'
52+30		38'	56+79	40'	39'
53+77		38'	59+16		38.5
56+79	40'	39'			
59+16	35'	38.5'			
Owner: Gulf Power Co.			Owner: Southeastern Tele. Co.		

DETAIL OF TELE. CABLES
NO SCALE
Owner: U.S. Air Force, Eglin Air Force

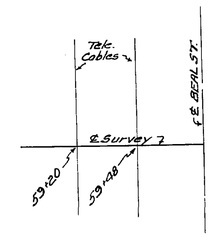

BORROW PIT No. 1

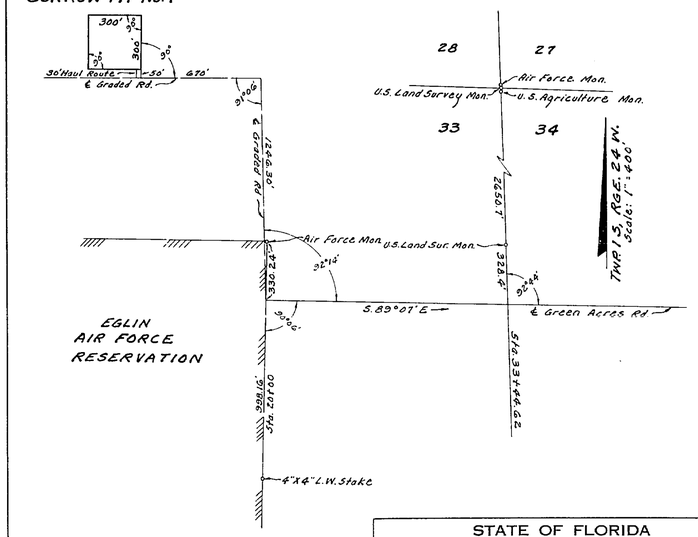

STATE OF FLORIDA
STATE ROAD DEPARTMENT

RIGHT OF WAY MAP

STATE ROAD No. 5-20 OKALOOSA COUNTY

	BY	DATE	APPROVED BY	DATE
DRAWN			R. R. Dunlap — DISTRICT ENGINEER	
TRACED	D.F.E.	11-12-64		
CHECKED			ENGINEER OF RIGHTS OF WAY	
COMPARED				
INDEXED			Roy Jackson 11-18-65 — STATE HIGHWAY ENGINEER	

SECTION. 57630-2602 SHEET 2 OF 2

REVISION	BY	DATE
Ditch	J.D.-M.T.R.	4-18-68
	J.C.-T.D.W.	10-1-65
End R/W on Ditch	J.C.-T.D.W.	6-4-65
Moved Ditch	E.V.-T.D.W.	5-26-65
Ditch	J.C.-T.D.W.	4-20-65
Borrow Pit No. 1	P.R.M.-T.E.W.	4-12-65
Req. R/W	D.F.E.-T.D.W.	4-2-65

GREEN ACRES ROAD