FED. ROAD DIV. No.	STATE	SEC. AND JOB No.	FISCAL YEAR	SHEET No.	TOTAL SHEETS
3	FLA.	5765-	57	1	4

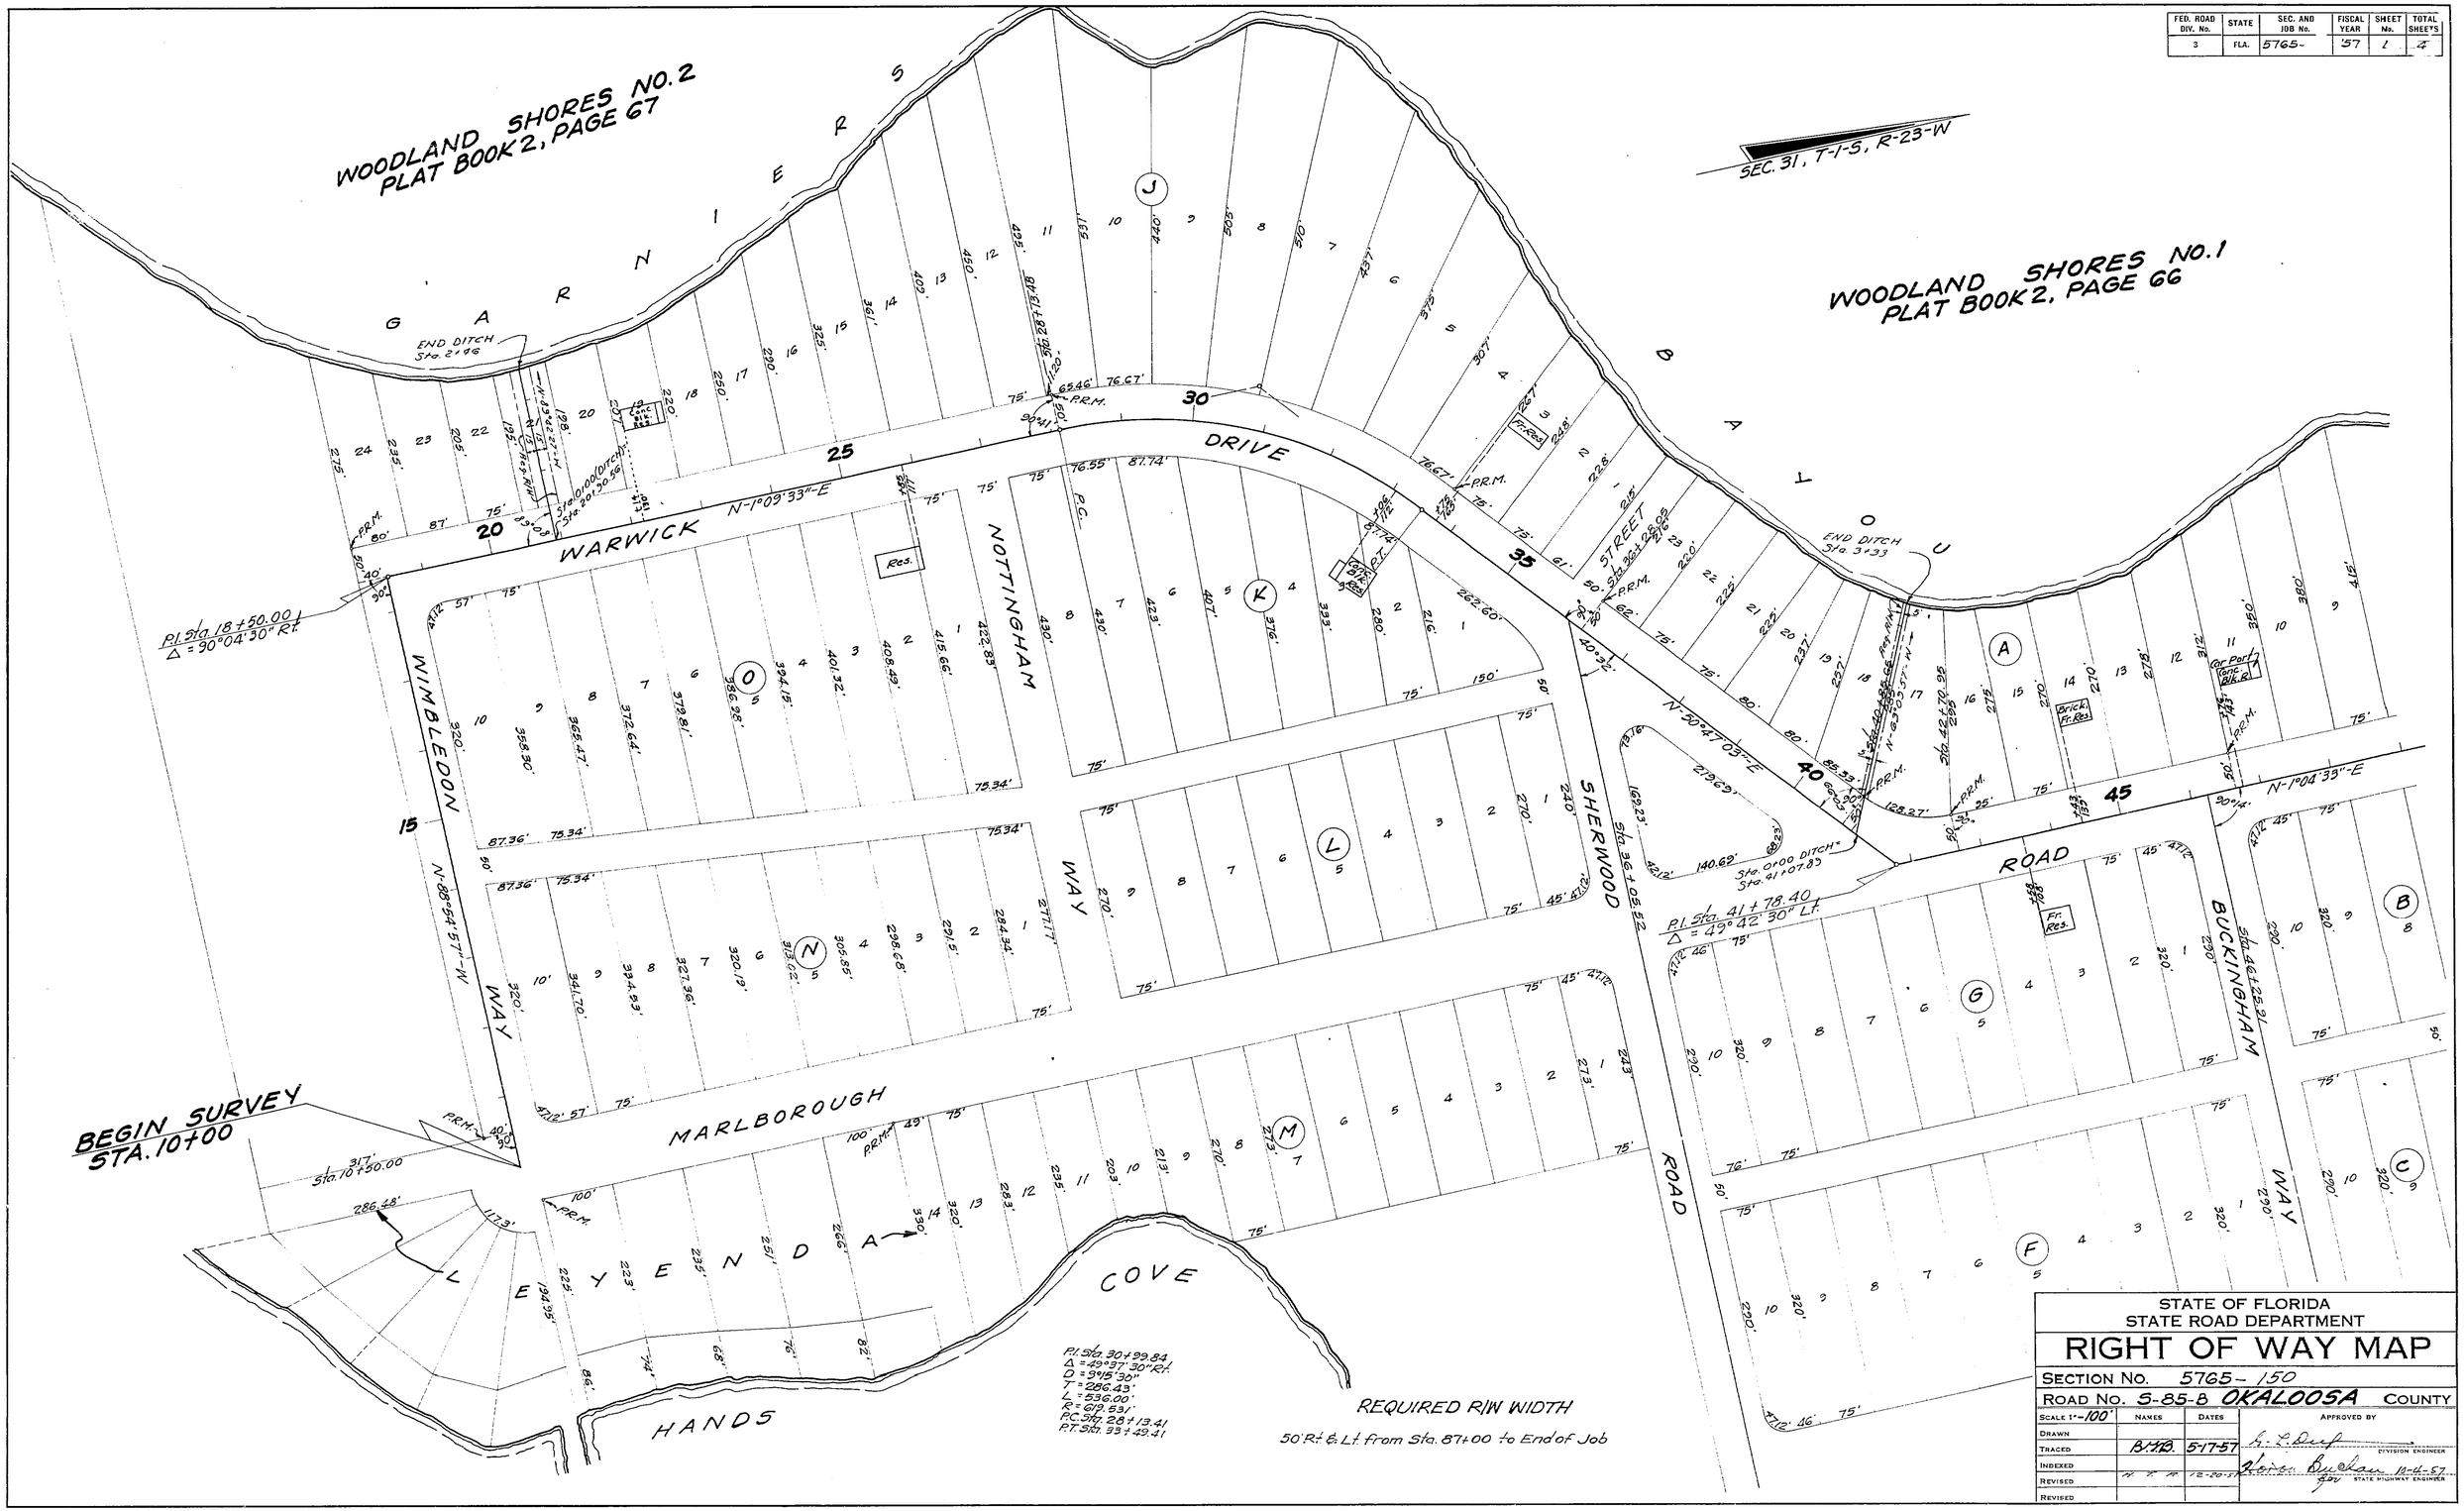

STATE OF FLORIDA
STATE ROAD DEPARTMENT

RIGHT OF WAY MAP

SECTION No. 5765-150

ROAD No. S-85-B OKALOOSA COUNTY

SCALE 1"=100'	NAMES	DATES	APPROVED BY
DRAWN			
TRACED	B.H.B.	5-17-57	DIVISION ENGINEER
INDEXED			
REVISED	H. T. H.	12-20-57	STATE HIGHWAY ENGINEER
REVISED			

FED. ROAD DIV. No.	STATE	SEC. AND JOB No.	FISCAL YEAR	SHEET No.	TOTAL SHEETS
3	FLA.	5765-	57	2	4

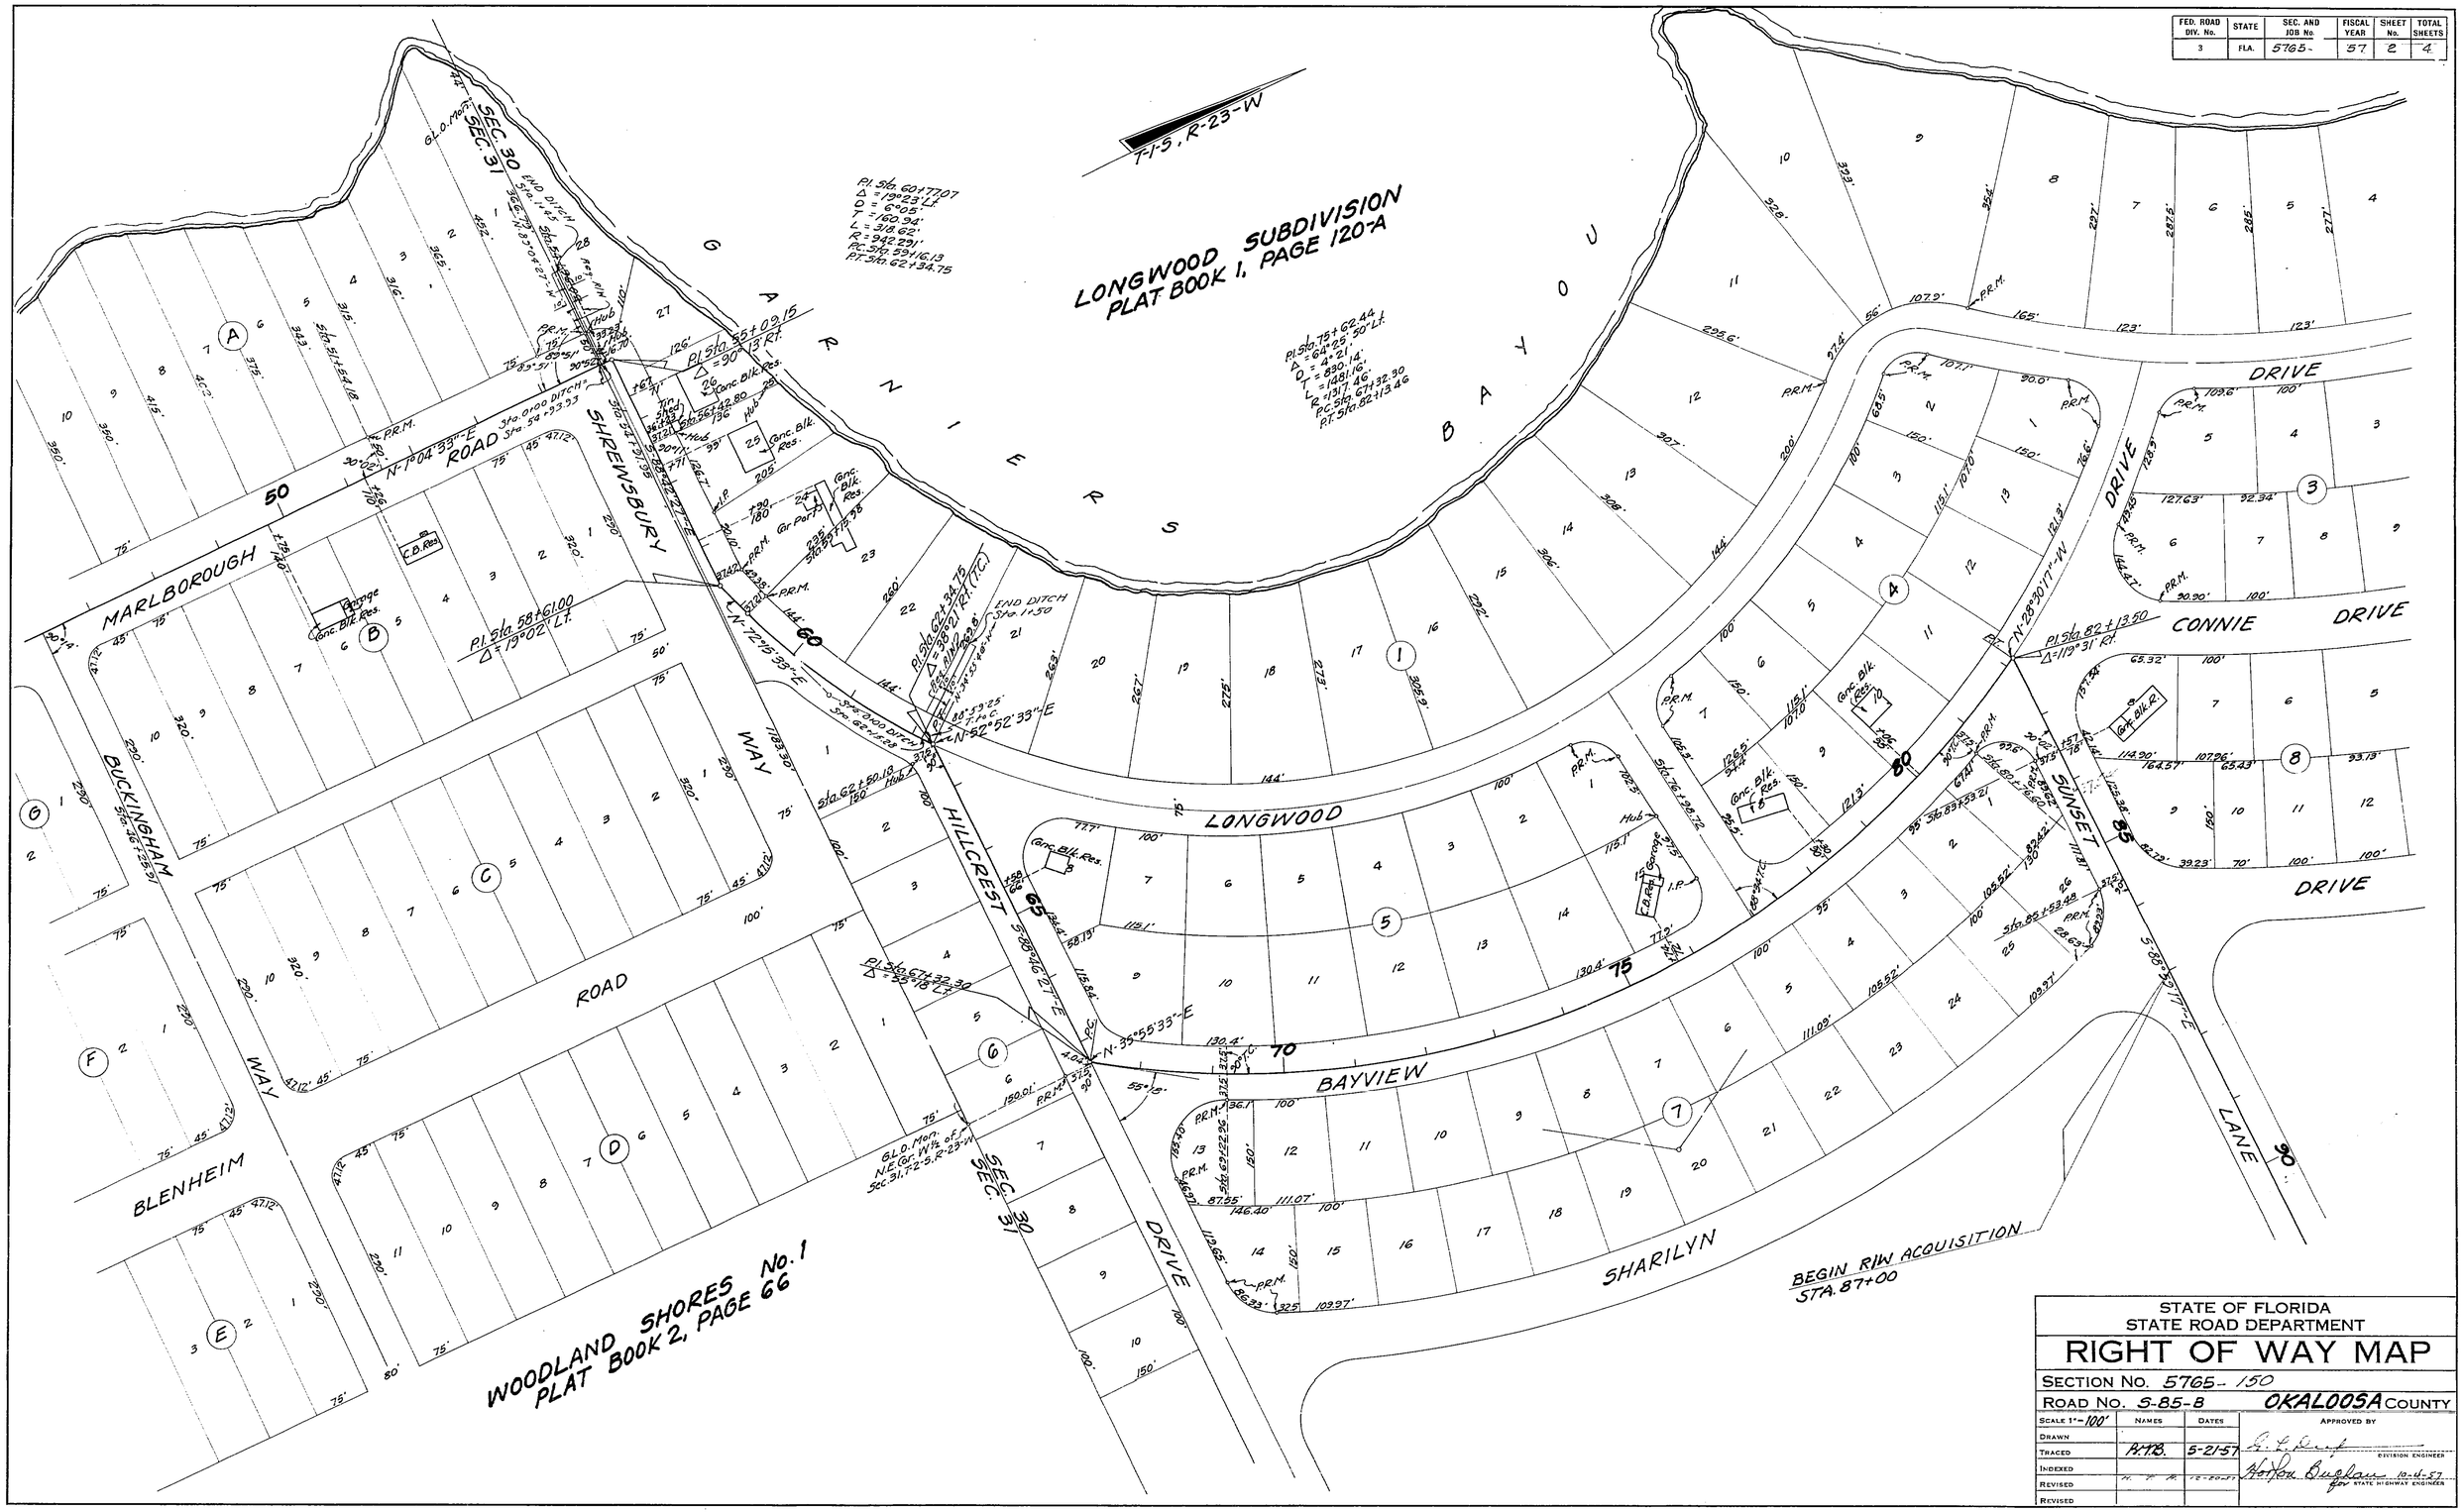

STATE OF FLORIDA
STATE ROAD DEPARTMENT

RIGHT OF WAY MAP

SECTION No. 5765-150

ROAD No. S-85-B OKALOOSA COUNTY

SCALE 1"=100'	NAMES	DATES	APPROVED BY
DRAWN			
TRACED	P.T.B.	5-21-57	G. L. Deep DIVISION ENGINEER
INDEXED			
REVISED	H. P. P.	12-20-57	Horton Buchan 10-4-57 for STATE HIGHWAY ENGINEER
REVISED			

FED. ROAD DIV. No.	STATE	SEC. AND JOB No	FISCAL YEAR	SHEET No.	TOTAL SHEETS
3	FLA.	5765-	'57	3	4

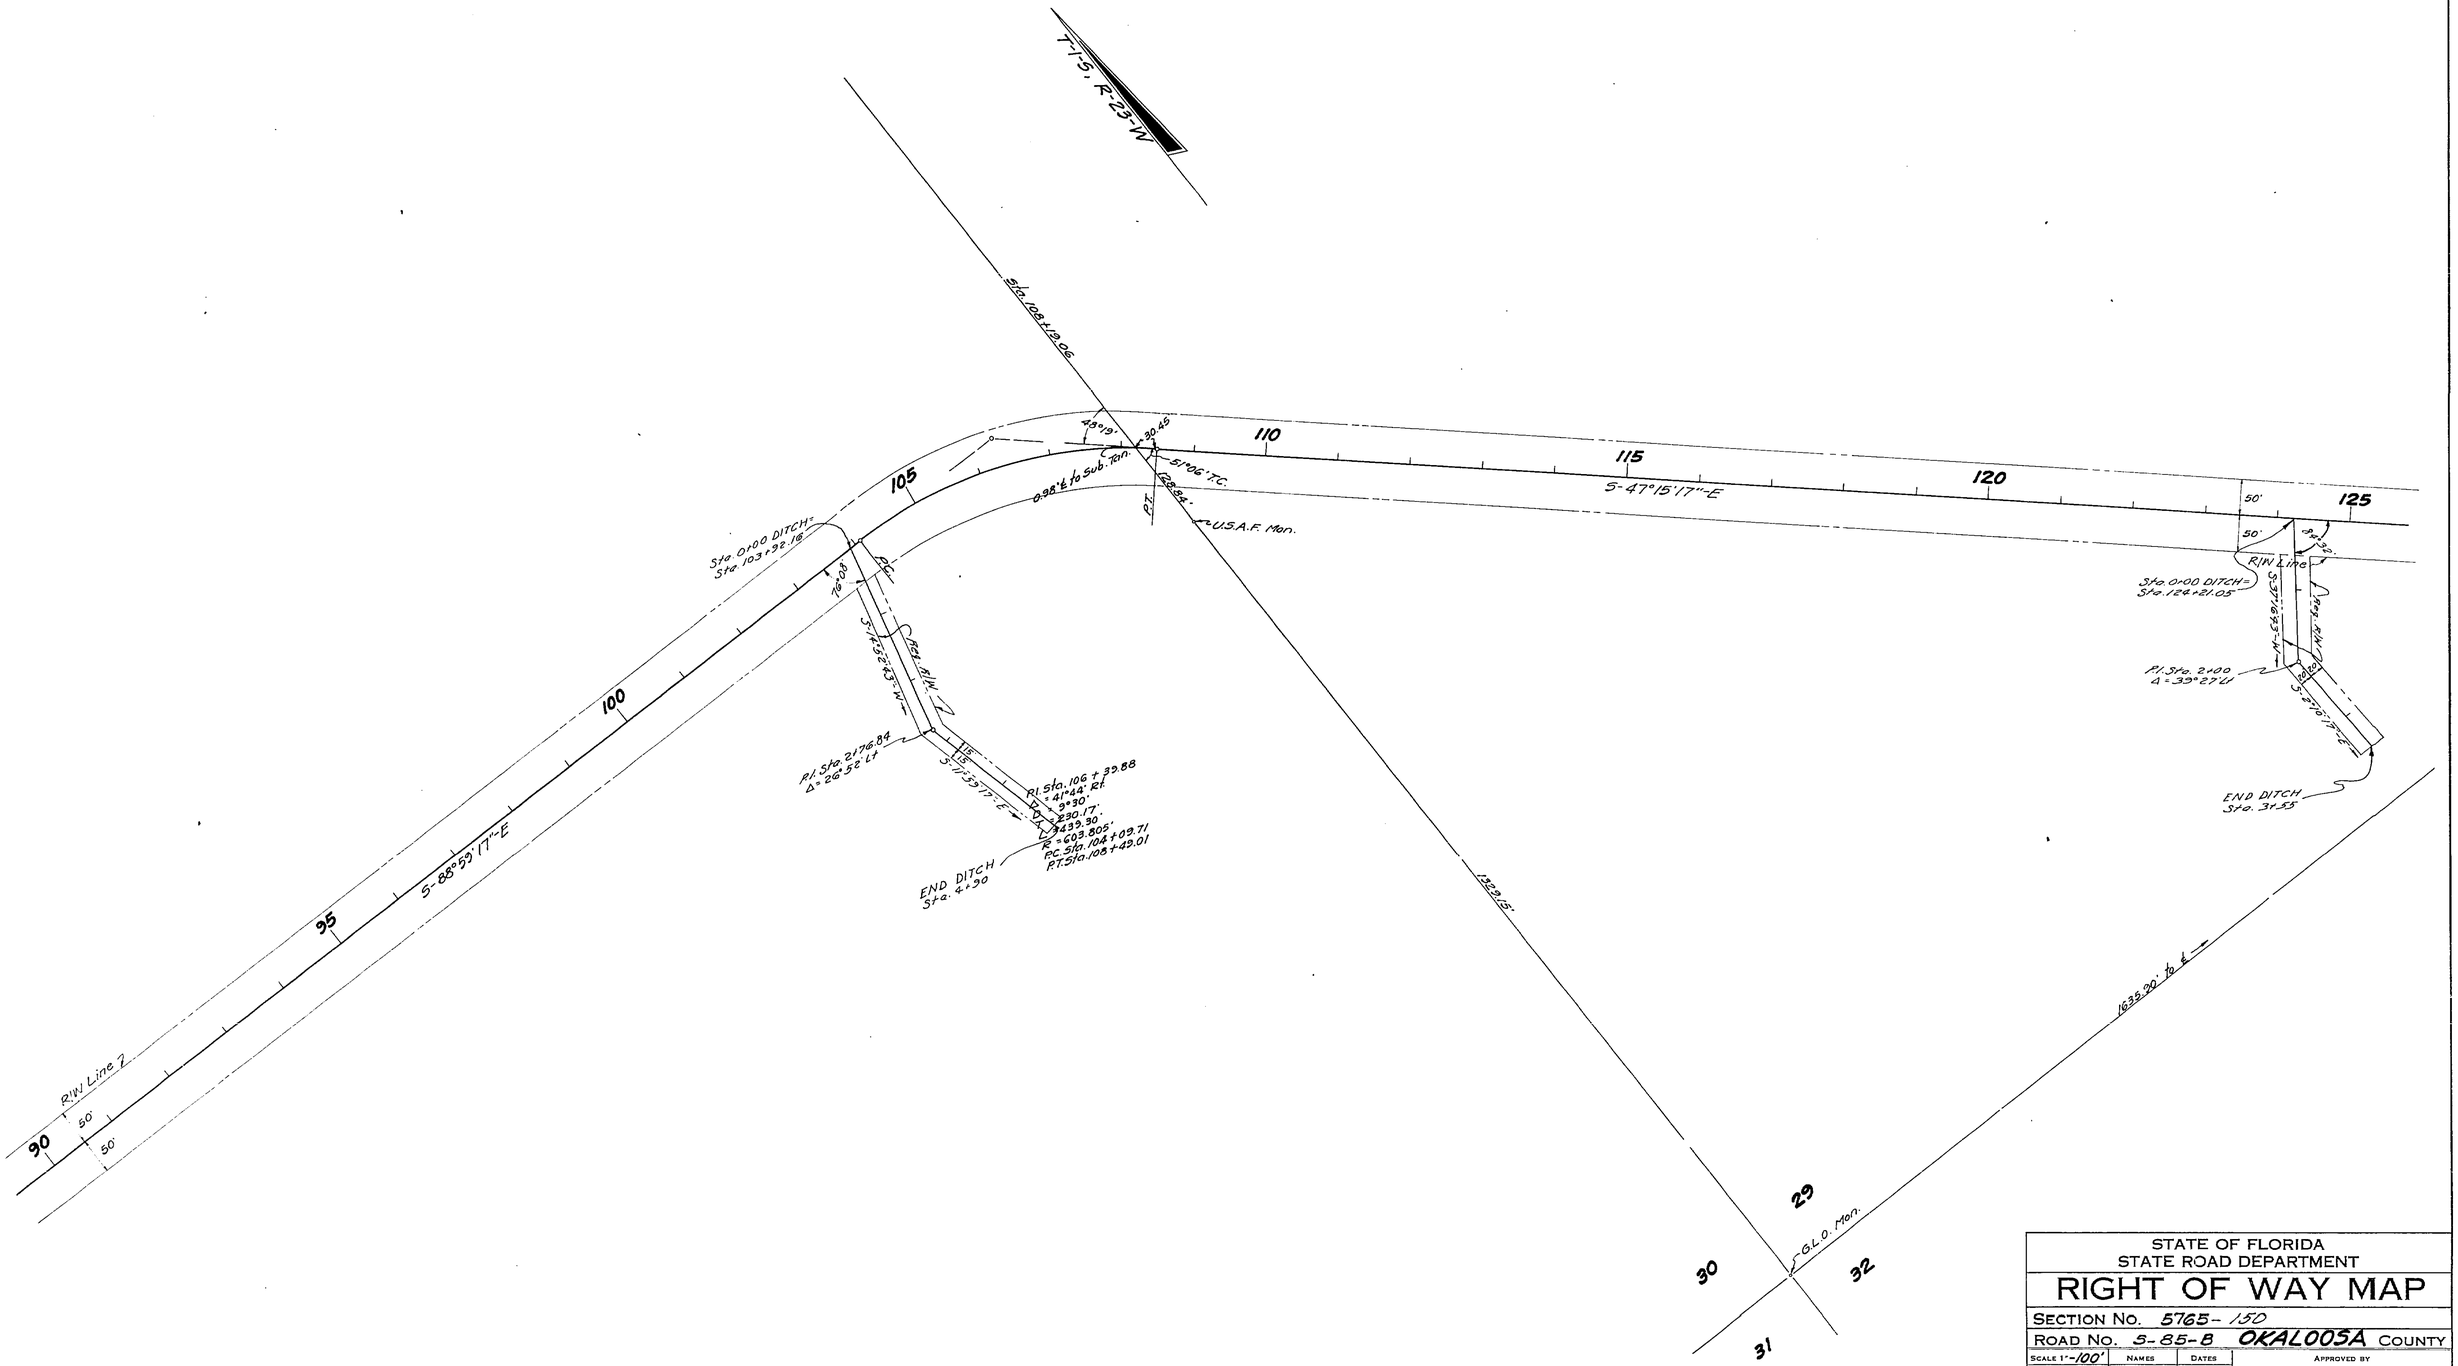

STATE OF FLORIDA
STATE ROAD DEPARTMENT

RIGHT OF WAY MAP

SECTION No. 5765-150

ROAD No. S-85-B OKALOOSA COUNTY

SCALE 1"=100'	NAMES	DATES	APPROVED BY
DRAWN			
TRACED	R.M.B.	5-23-57	DIVISION ENGINEER
INDEXED			
REVISED			for STATE HIGHWAY ENGINEER 10-4-57
REVISED			

FED. ROAD DIV. No.	STATE	SEC. AND JOB N	FISCAL YEAR	SHEET No.	TOTAL SHEETS
3	FLA.	5765-	57	4	4

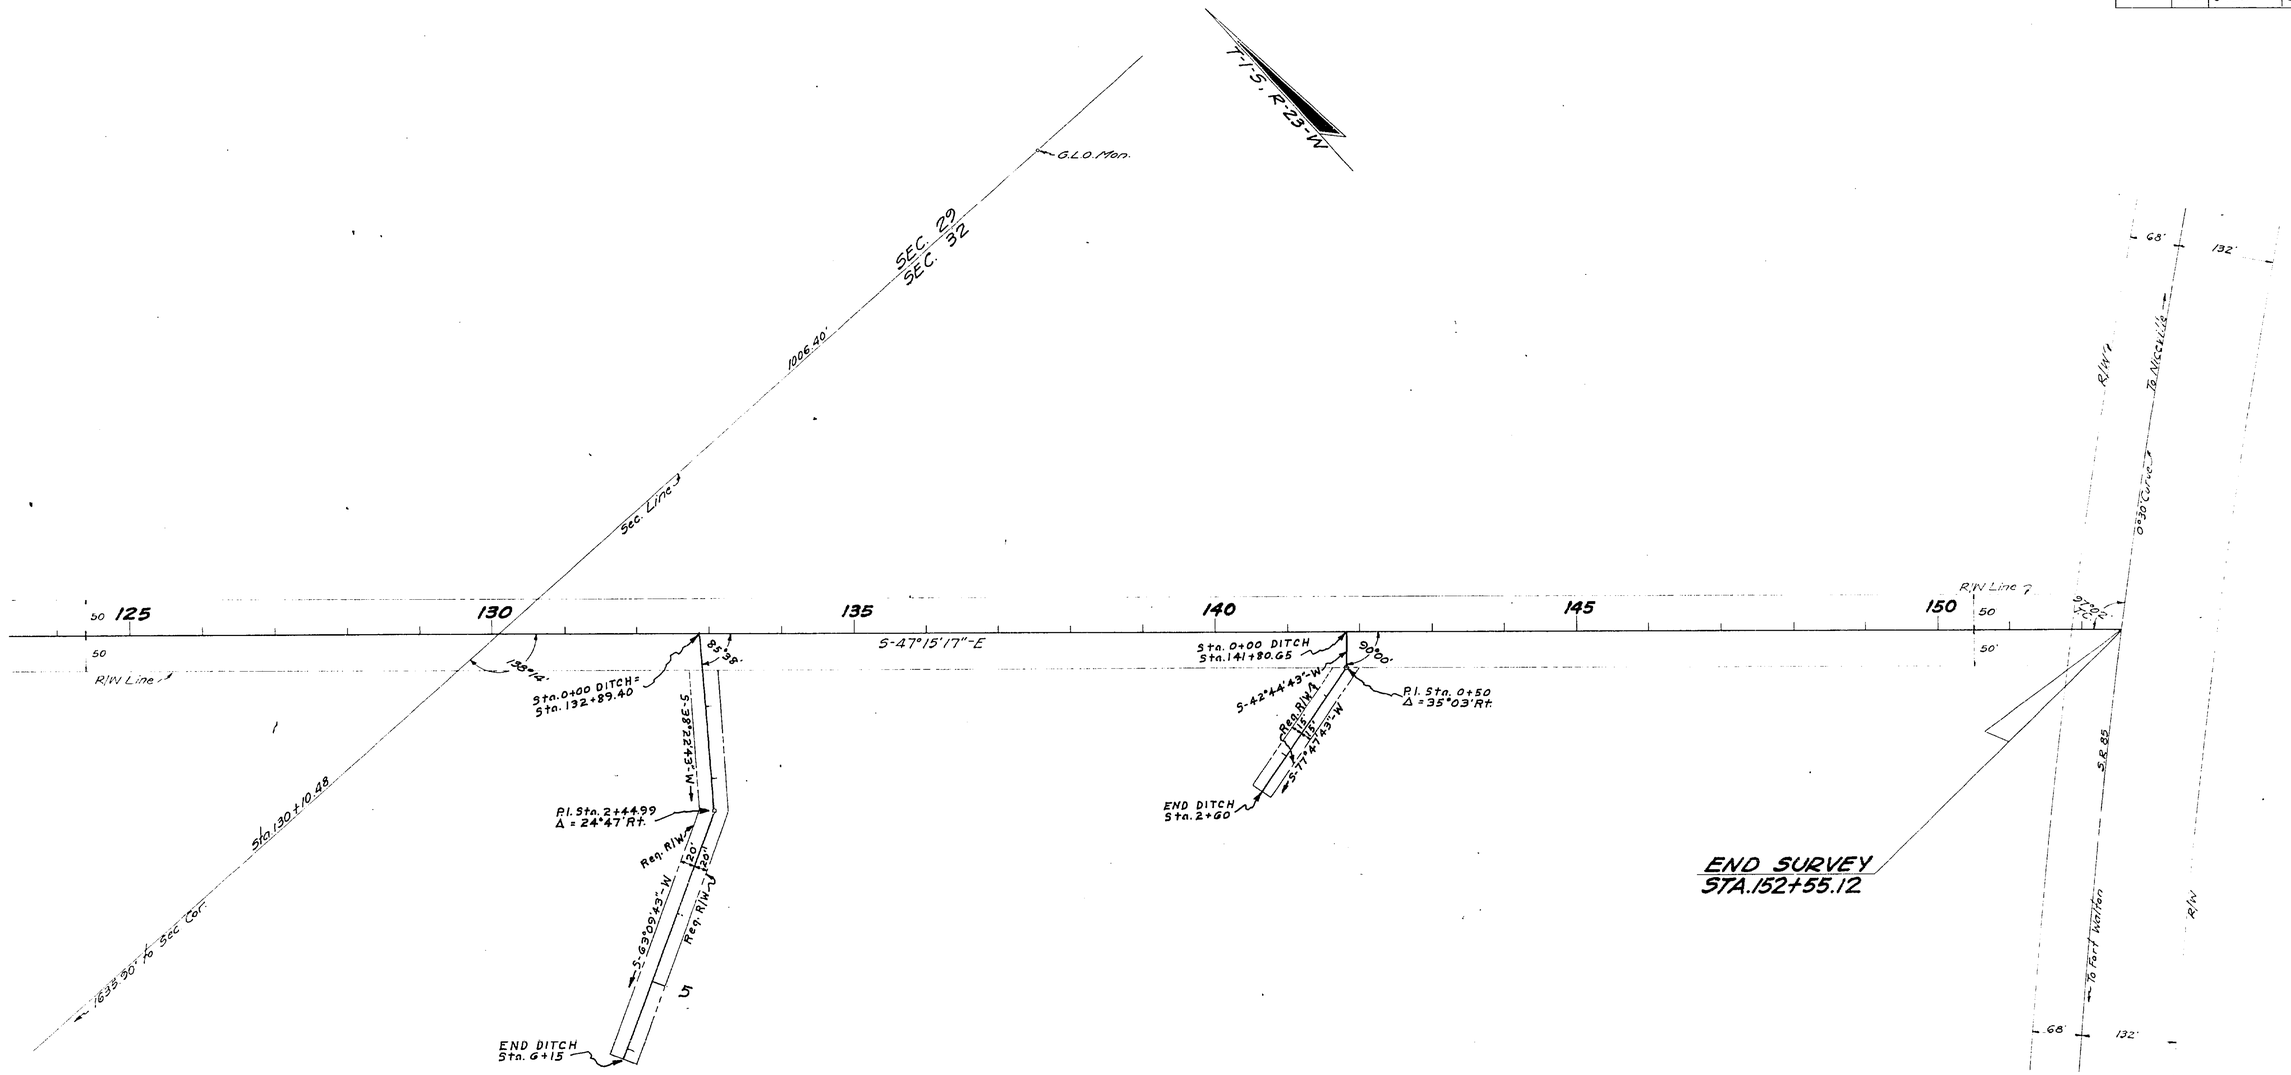

STATE OF FLORIDA
STATE ROAD DEPARTMENT

RIGHT OF WAY MAP

SECTION No. 5765-150

ROAD No. S-85-B OKALOOSA COUNTY

SCALE 1" = 100'	NAMES	DATES	APPROVED BY
DRAWN			
TRACED	B.H.B.	5-24-57	[signature] DIVISION ENGINEER
INDEXED			
REVISED	S.C.	12-13-57	[signature] 10-4-57 STATE HIGHWAY ENGINEER
REVISED			