FED. ROAD DIV. No.	STATE	SEC. AND JOB No.	FISCAL YEAR	SHEET No.	TOTAL SHEETS
3	FLA.	5801-208	50	1	5

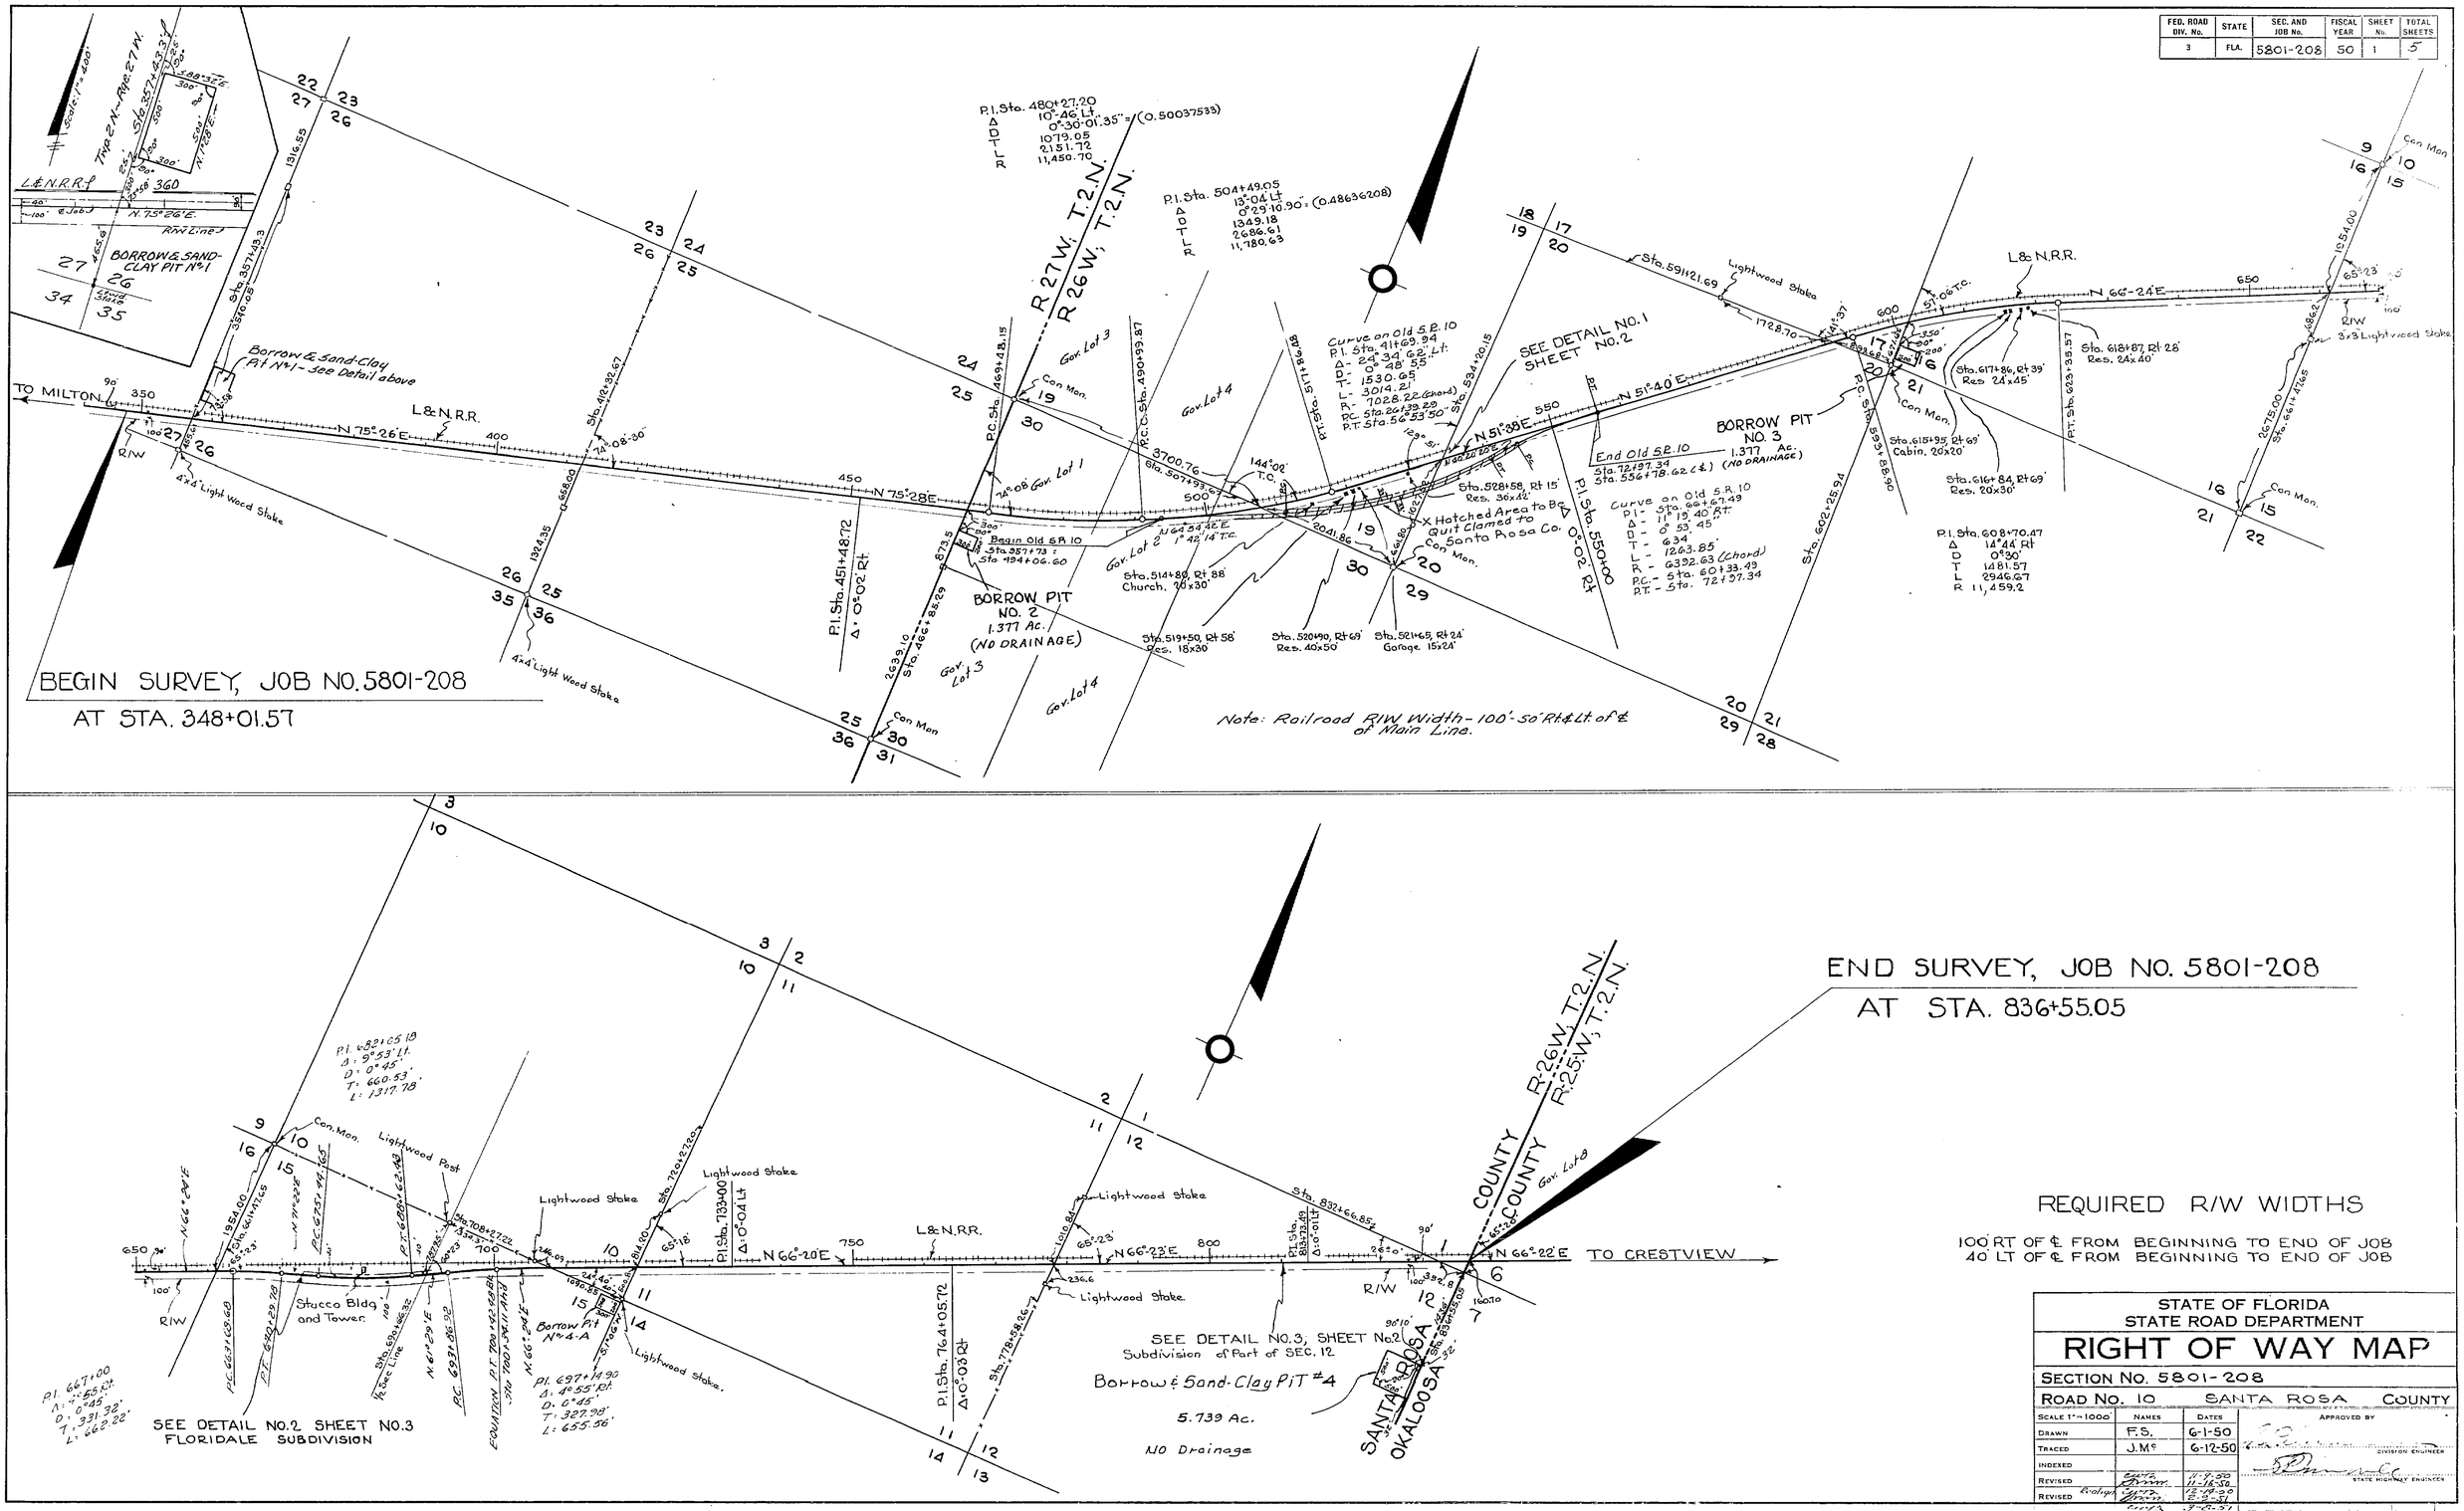

REQUIRED R/W WIDTHS

100' RT OF ℄ FROM BEGINNING TO END OF JOB
40' LT OF ℄ FROM BEGINNING TO END OF JOB

STATE OF FLORIDA
STATE ROAD DEPARTMENT

RIGHT OF WAY MAP

SECTION No. 5801-208

ROAD No. 10 SANTA ROSA COUNTY

SCALE 1" = 1000'	NAMES	DATES	APPROVED BY
DRAWN	F.S.	6-1-50	DIVISION ENGINEER
TRACED	J.M.C.	6-12-50	STATE HIGHWAY ENGINEER
INDEXED			
REVISED		11-9-50	
REVISED		11-16-50	
REVISED		12-19-50	
		2-9-51	
		3-8-51	
		5-8-51	
		3-8-71	

Old S.R. 10 BH-MHC

Rev.	Name	Date	Rev.	Name	Date

FED. ROAD DIV. No.	STATE	SEC. AND JOB No.	FISCAL YEAR	SHEET No.	TOTAL SHEETS
3	FLA.	5801-208	50	2	5

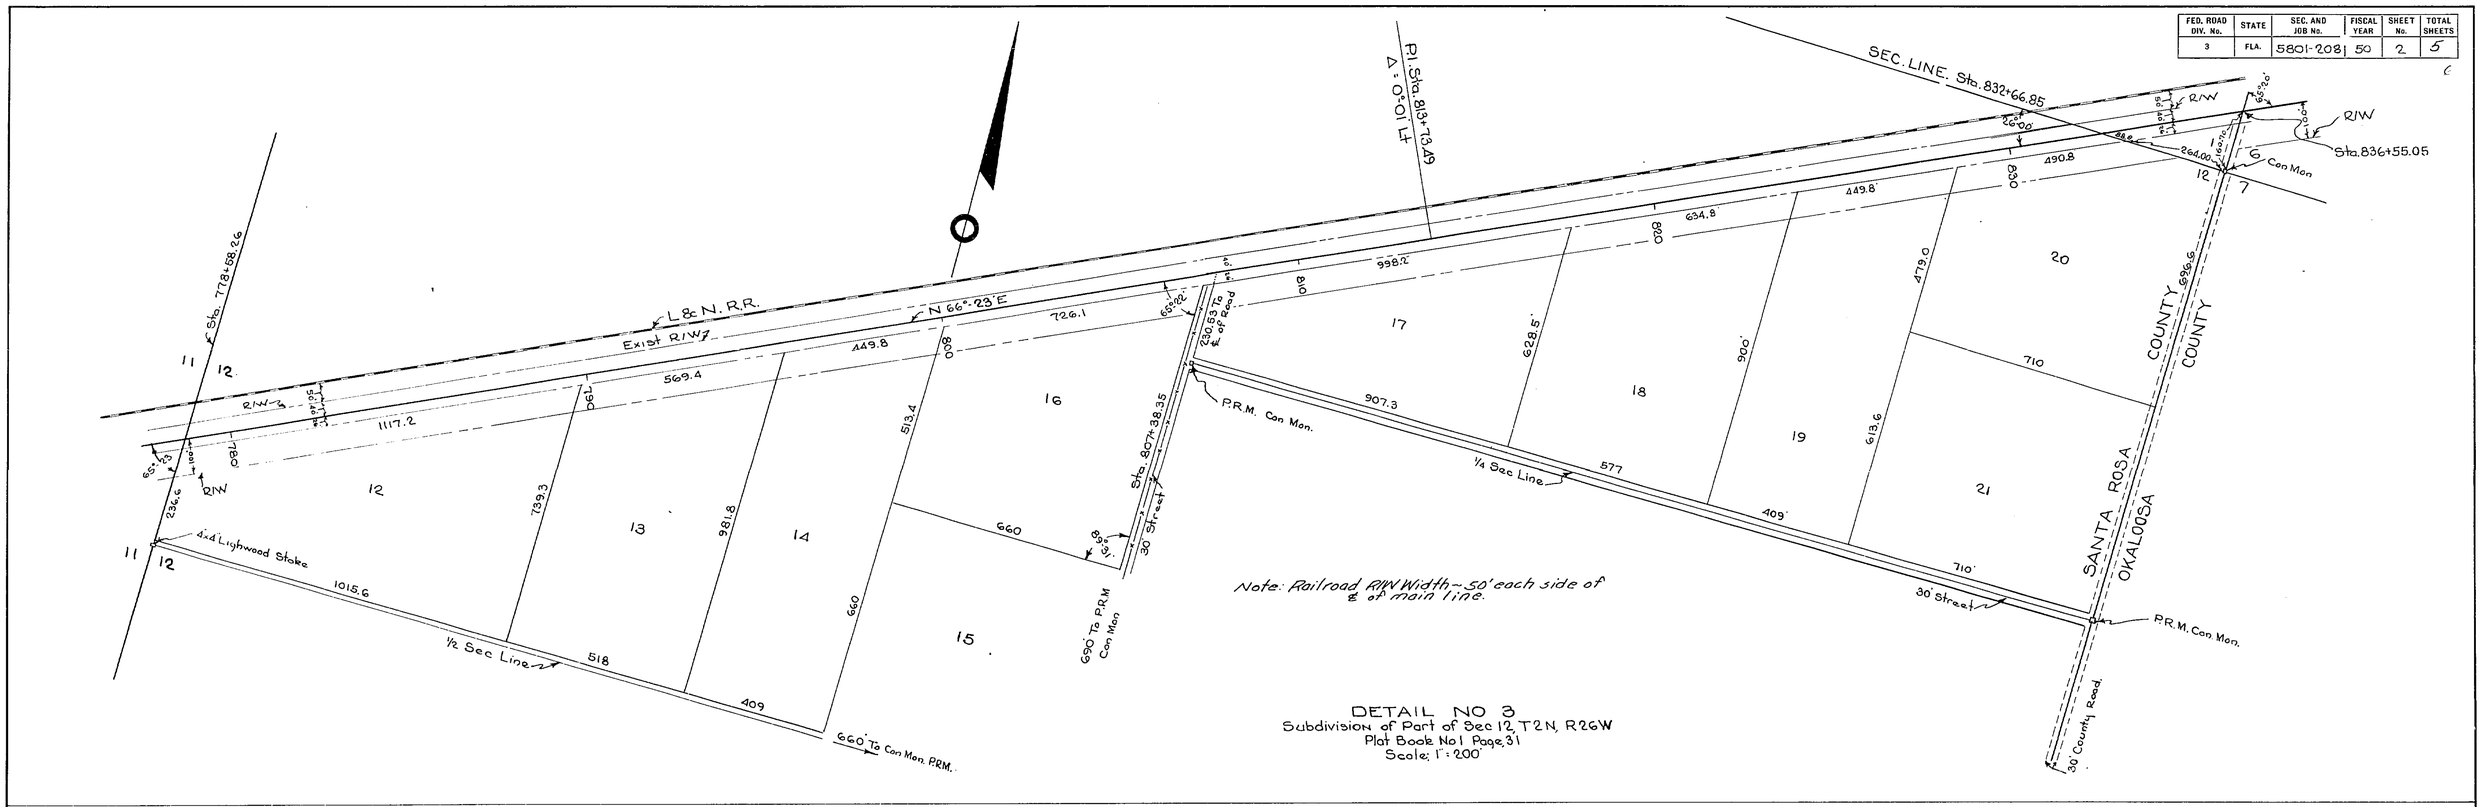

DETAIL NO 3
Subdivision of Part of Sec 12, T2N, R26W
Plat Book No 1 Page 31
Scale: 1" = 200'

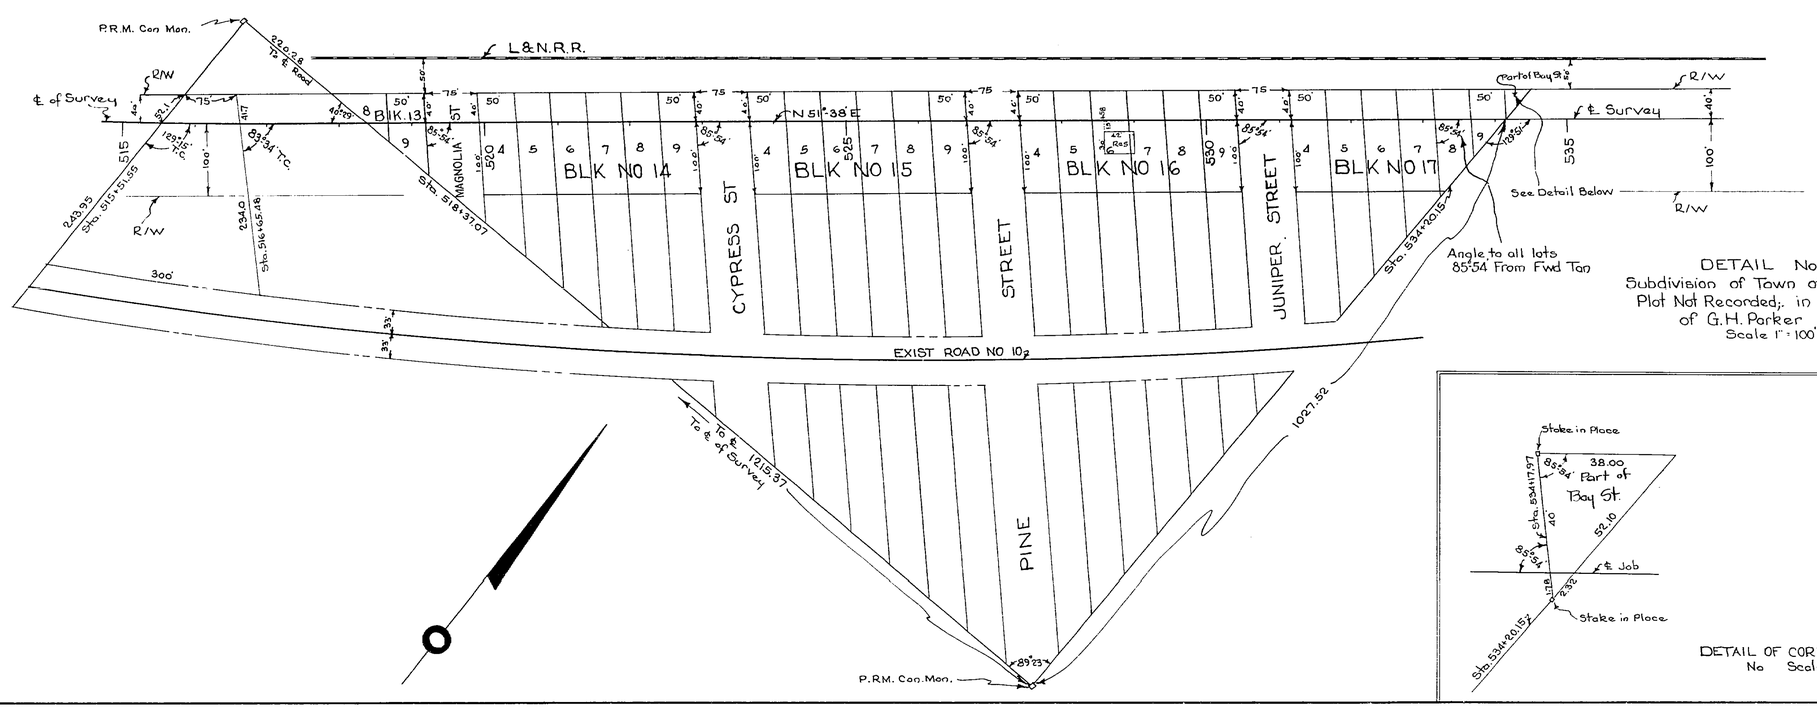

DETAIL No 1
Subdivision of Town of Harold, Florida
Plot Not Recorded, in Possession
of G.H. Parker
Scale 1" = 100'

DETAIL OF CORNER LOT
No Scale

REQUIRED R/W WIDTHS

100' RT OF ℄ FROM BEGINNING TO END OF JOB
40' LT OF ℄ FROM BEGINNING TO END OF JOB

STATE OF FLORIDA
STATE ROAD DEPARTMENT

RIGHT OF WAY MAP

SECTION No. 5801-208
ROAD No. 10 SANTA ROSA COUNTY

SCALE 1" =	NAMES	DATES	APPROVED BY
DRAWN	F.S.		
TRACED	J.M.S.	6-16-50	DIVISION ENGINEER
INDEXED			
REVISED	C.W.T.	11-16-50	STATE HIGHWAY ENGINEER
REVISED			

FED. ROAD DIV. No.	STATE	SEC. AND JOB No.	FISCAL YEAR	SHEET No.	TOTAL SHEETS
3	FLA.	5801-208	50	3	5

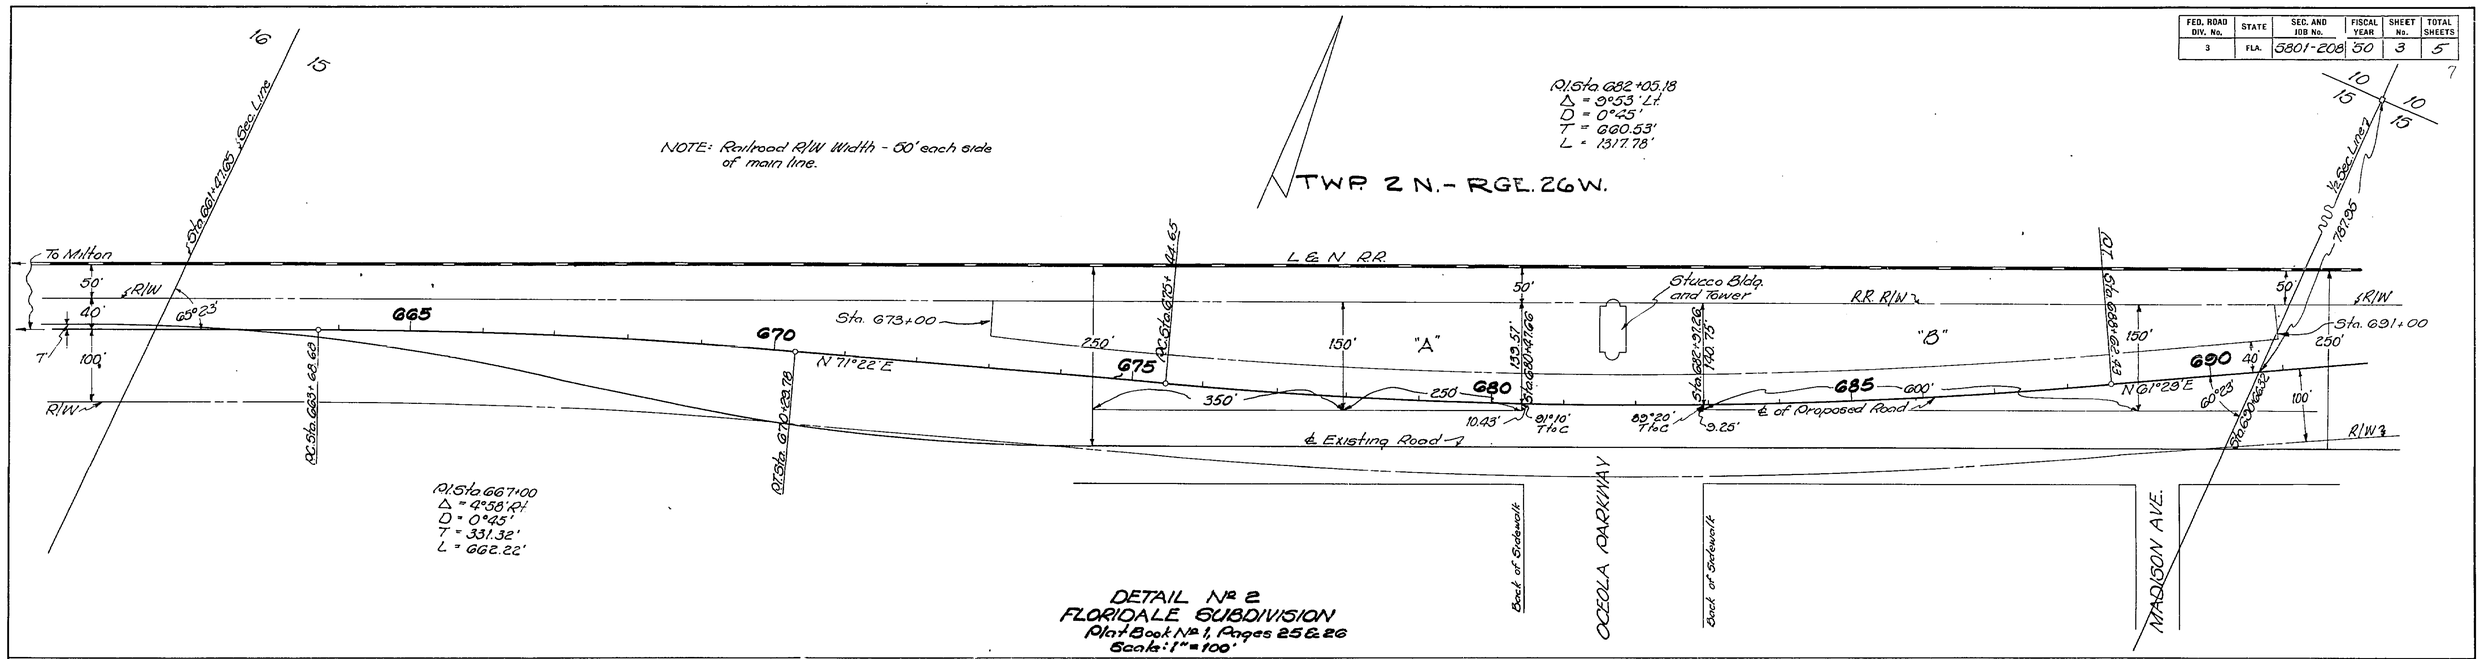

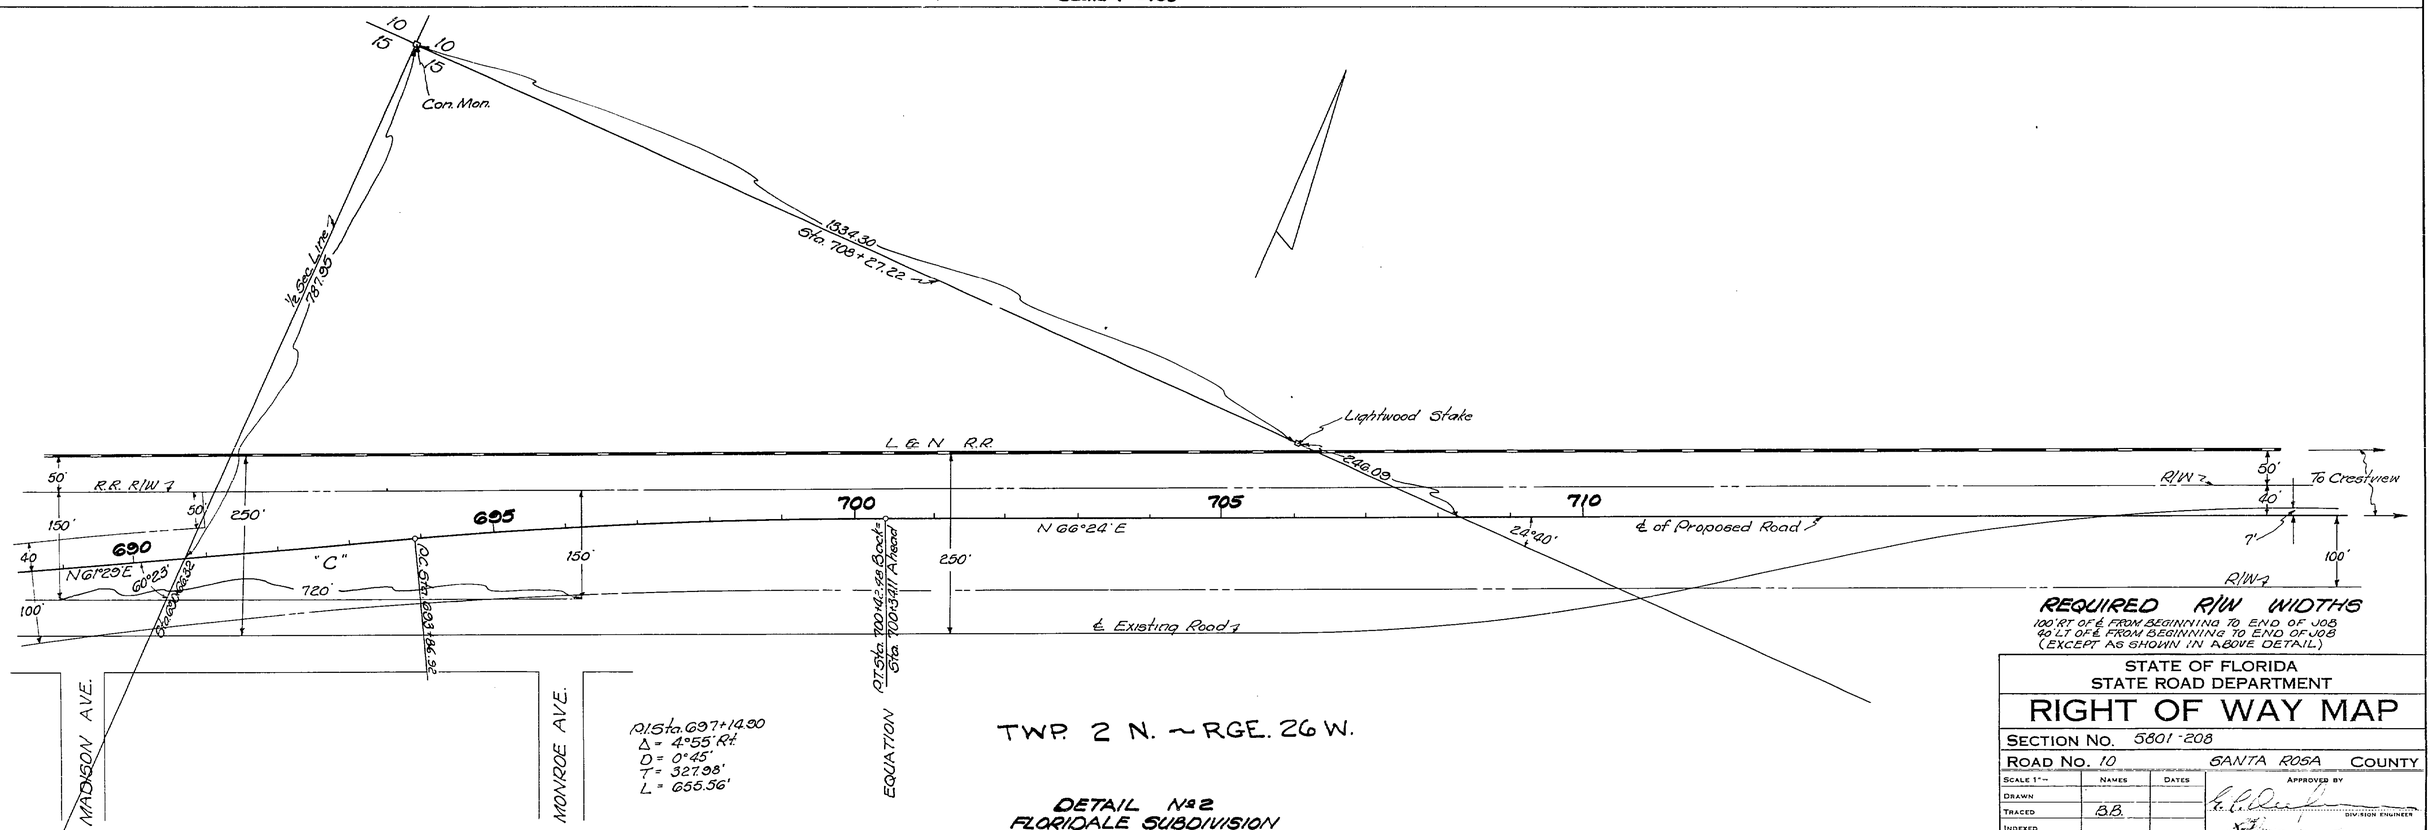

STATE OF FLORIDA
STATE ROAD DEPARTMENT

RIGHT OF WAY MAP

SECTION No. 5801-208

ROAD No. 10 SANTA ROSA COUNTY

SCALE 1" =	NAMES	DATES	APPROVED BY
DRAWN			DIVISION ENGINEER
TRACED	B.B.		
INDEXED			STATE HIGHWAY ENGINEER
REVISED	H.R.	12-11-50	
REVISED		3-8-57	

FED. ROAD DIV. No.	STATE	SEC. AND JOB No.	FISCAL YEAR	SHEET No.	TOTAL SHEETS
3	FLA.	5801-208	50	4	5

TABULATION OF POWER & TELEPHONE POLES

	POWER		TEL			POWER		TEL			POWER		TEL			POWER		TEL	
STA	RT	LT	RT	LT	STA	RT	LT	RT	LT	STA	RT	LT	RT	LT	STA	RT	LT	RT	LT
349+53	8'				439+61	21'				571+54	21'				793+85	41'			
353+00	10'				443+09	21'				575+03	21'				798+53	41'			
356+51	14'				446+58	20'				578+51	21'				803+21	41'			
360+19	18'				450+09	21'				581+98	21'				807+86	39'			
363+75	18'				453+58	21'				585+49	21'				812+54	39'			
367+08	18'				457+07	21'				588+96	21'				817+18	39'			
370+52	18'				460+58	20'				592+47	21'				821+86	39'			
373+95	18'				463+80	20'				595+96	21'				826+47	39'			
376+95	18'				476+55	21'				599+46	22'				831+11	57'			
379+94	18'				471+06	20'				602+96	21'				835+26	76'			
383+43	19'				474+54	20'				605+86	21'								
387+00	19'				478+05	21'				608+71	21'								
390+42	19'				481+51	21'				611+64	21'								
393+92	19'				485+18	20'				614+60	21'								
397+42	19'				488+56	21'				617+49	21'								
401+17	19'				491+56	22'				620+99	21'								
404+66	19'				494+00	31'				624+49	22'								
408+14	20'				498+50	48'				627+98	22'								
411+64	21'				501+45	73'				631+48	21'								
415+12	21'				523+27				30'	634+95	21'								
418+63	21'				550+58	57'				638+46	21'								
422+14	21'				554+05	30'				640+95	21'								
425+63	19'				557+57	21'				643+48	21'								
429+12	20'				561+05	21'				645+50	21'								
432+61	20'				564+54	21'				784+62	41'								
436+10	20'				568+05	21'				789+16	41'								

REQUIRED R/W WIDTHS

100' RT OF ℄ FROM BEGINNING TO END OF JOB
40' LT OF ℄ FROM BEGINNING TO END OF JOB

STATE OF FLORIDA
STATE ROAD DEPARTMENT

RIGHT OF WAY MAP

SECTION No. 5801-208

ROAD No. SANTA ROSA COUNTY

SCALE 1" =	NAMES	DATES
DRAWN	J.M.C.	
TRACED		
INDEXED		
REVISED		
REVISED		

APPROVED BY

DIVISION ENGINEER

STATE HIGHWAY ENGINEER

FED. ROAD DIV. No.	STATE	SEC. AND JOB No.	FISCAL YEAR	SHEET No.	TOTAL SHEETS
3	FLA.	5801-208	'51	5	5

HAROLD, FLA.

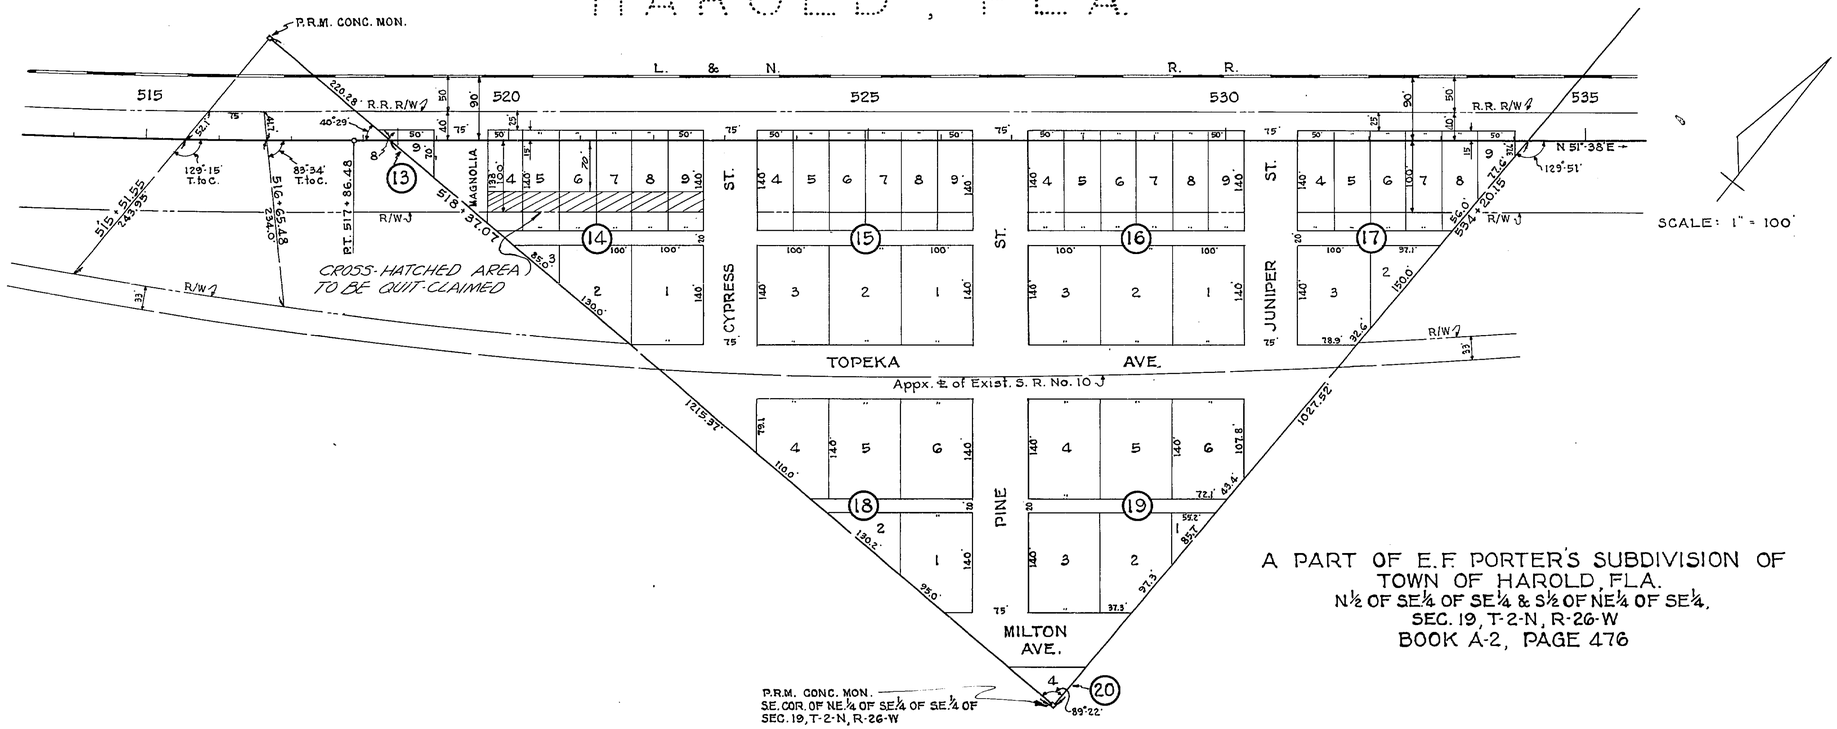

A PART OF E.F. PORTER'S SUBDIVISION OF TOWN OF HAROLD, FLA.
N½ OF SE¼ OF SE¼ & S½ OF NE¼ OF SE¼,
SEC. 19, T-2-N, R-26-W
BOOK A-2, PAGE 476

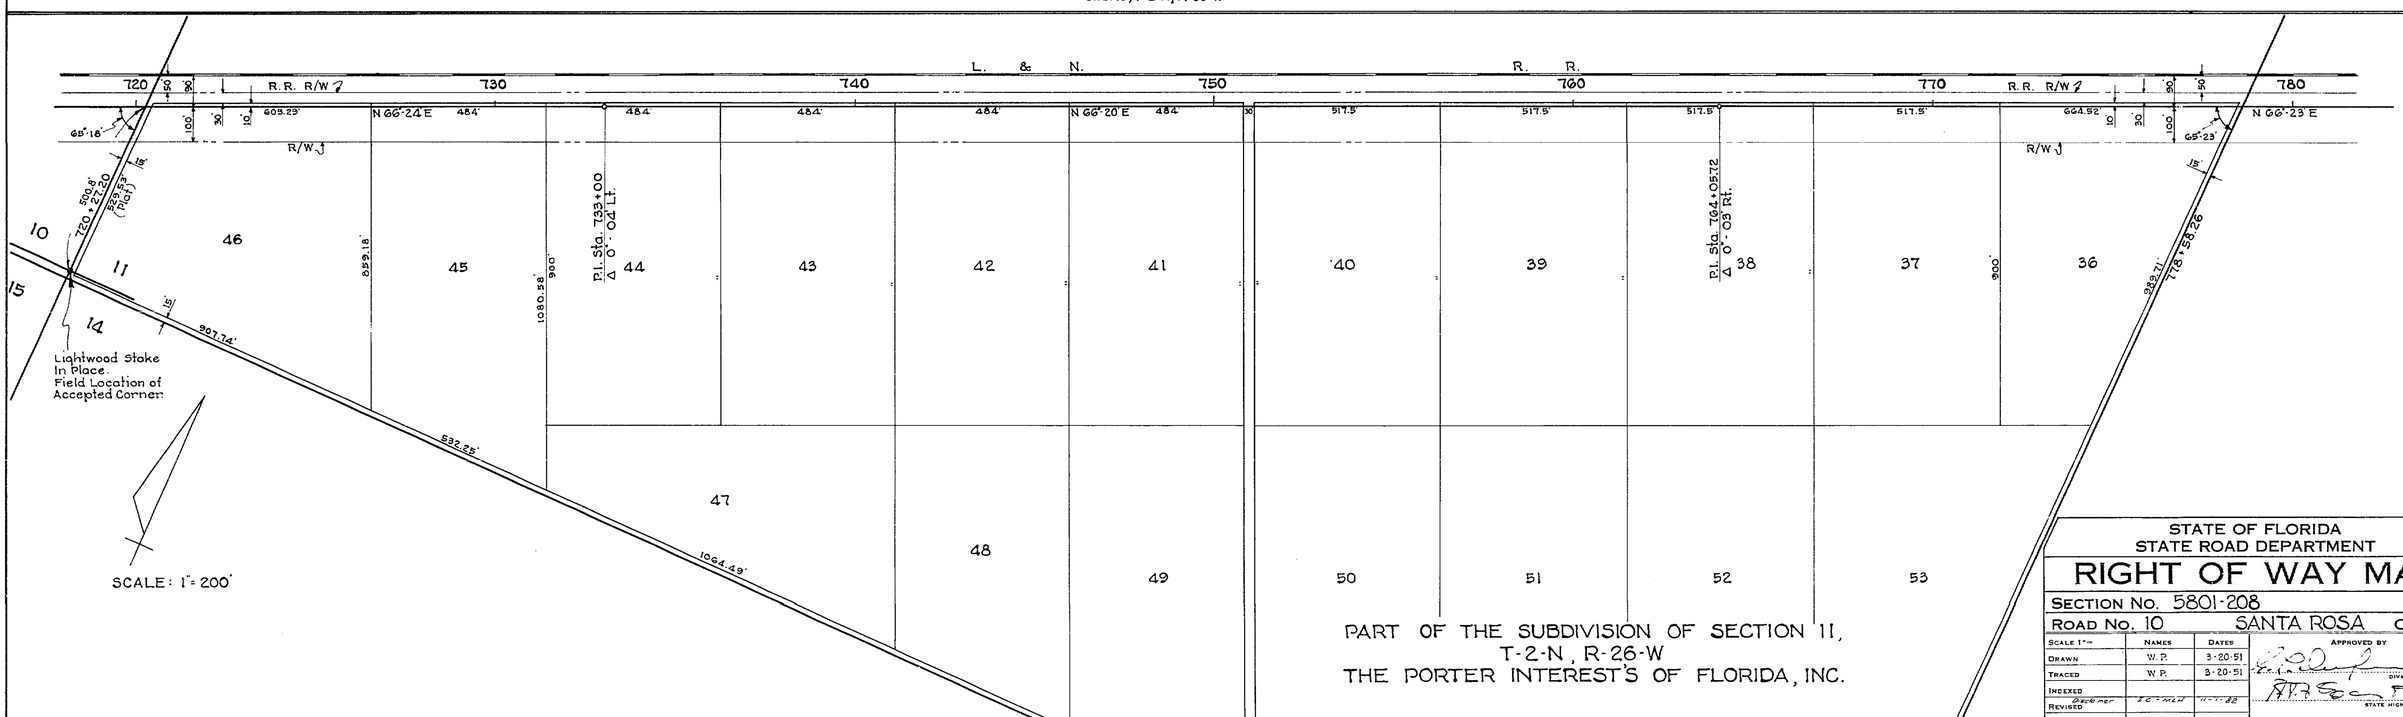

PART OF THE SUBDIVISION OF SECTION 11, T-2-N, R-26-W
THE PORTER INTEREST'S OF FLORIDA, INC.

STATE OF FLORIDA
STATE ROAD DEPARTMENT

RIGHT OF WAY MAP

SECTION No. 5801-208
ROAD No. 10 SANTA ROSA COUNTY

SCALE 1" =	NAMES	DATES	APPROVED BY
DRAWN	W.P.	3-20-51	DIVISION ENGINEER
TRACED	W.P.	3-20-51	
INDEXED			STATE HIGHWAY ENGINEER
REVISED Declaimer	I.C.-MLH	11-1-52	
REVISED			