FED. ROAD DIV. No.	STATE	SEC. AND JOB No.	FISCAL YEAR	SHEET No.	TOTAL SHEETS
3	FLA.	5801-212	'54	1	8

83

REQUIRED RIGHT OF WAY

50' Rt. From Sta. 199+18.00 to Sta. 474+82.10
100' Lt. From Sta. 199+18.00 to Sta. 241+27.9
36' Rt. From Sta. 474+82.10 to Sta. 477+41.77
50' Lt. From Sta. 241+27.9 to Sta. 276+42.5
50' Rt. From Sta. 477+41.77 to End of Job
100' Lt. From Sta. 276+42.5 to End of Job

STATE OF FLORIDA
STATE ROAD DEPARTMENT

RIGHT OF WAY MAP

SECTION NO. 5801-212

ROAD NO. 10 SANTA ROSA COUNTY

SCALE 1"=1000'	NAMES	DATES	APPROVED BY
DRAWN			[signature] DIVISION ENGINEER
TRACED	JGP	5/13/54	
INDEXED			[signature] STATE HIGHWAY ENGINEER
REVISED	H.I.C.	6-17-54 3-4-55	
REVISED		4-22-55 5-5-55	
	H.I.C.	6-6-55 6-20-55 10-6-55	

FED. ROAD DIV. No.	STATE	SEC. AND JOB No.	FISCAL YEAR	SHEET No.	TOTAL SHEETS
3	FLA.	5801-212	'54	2	6

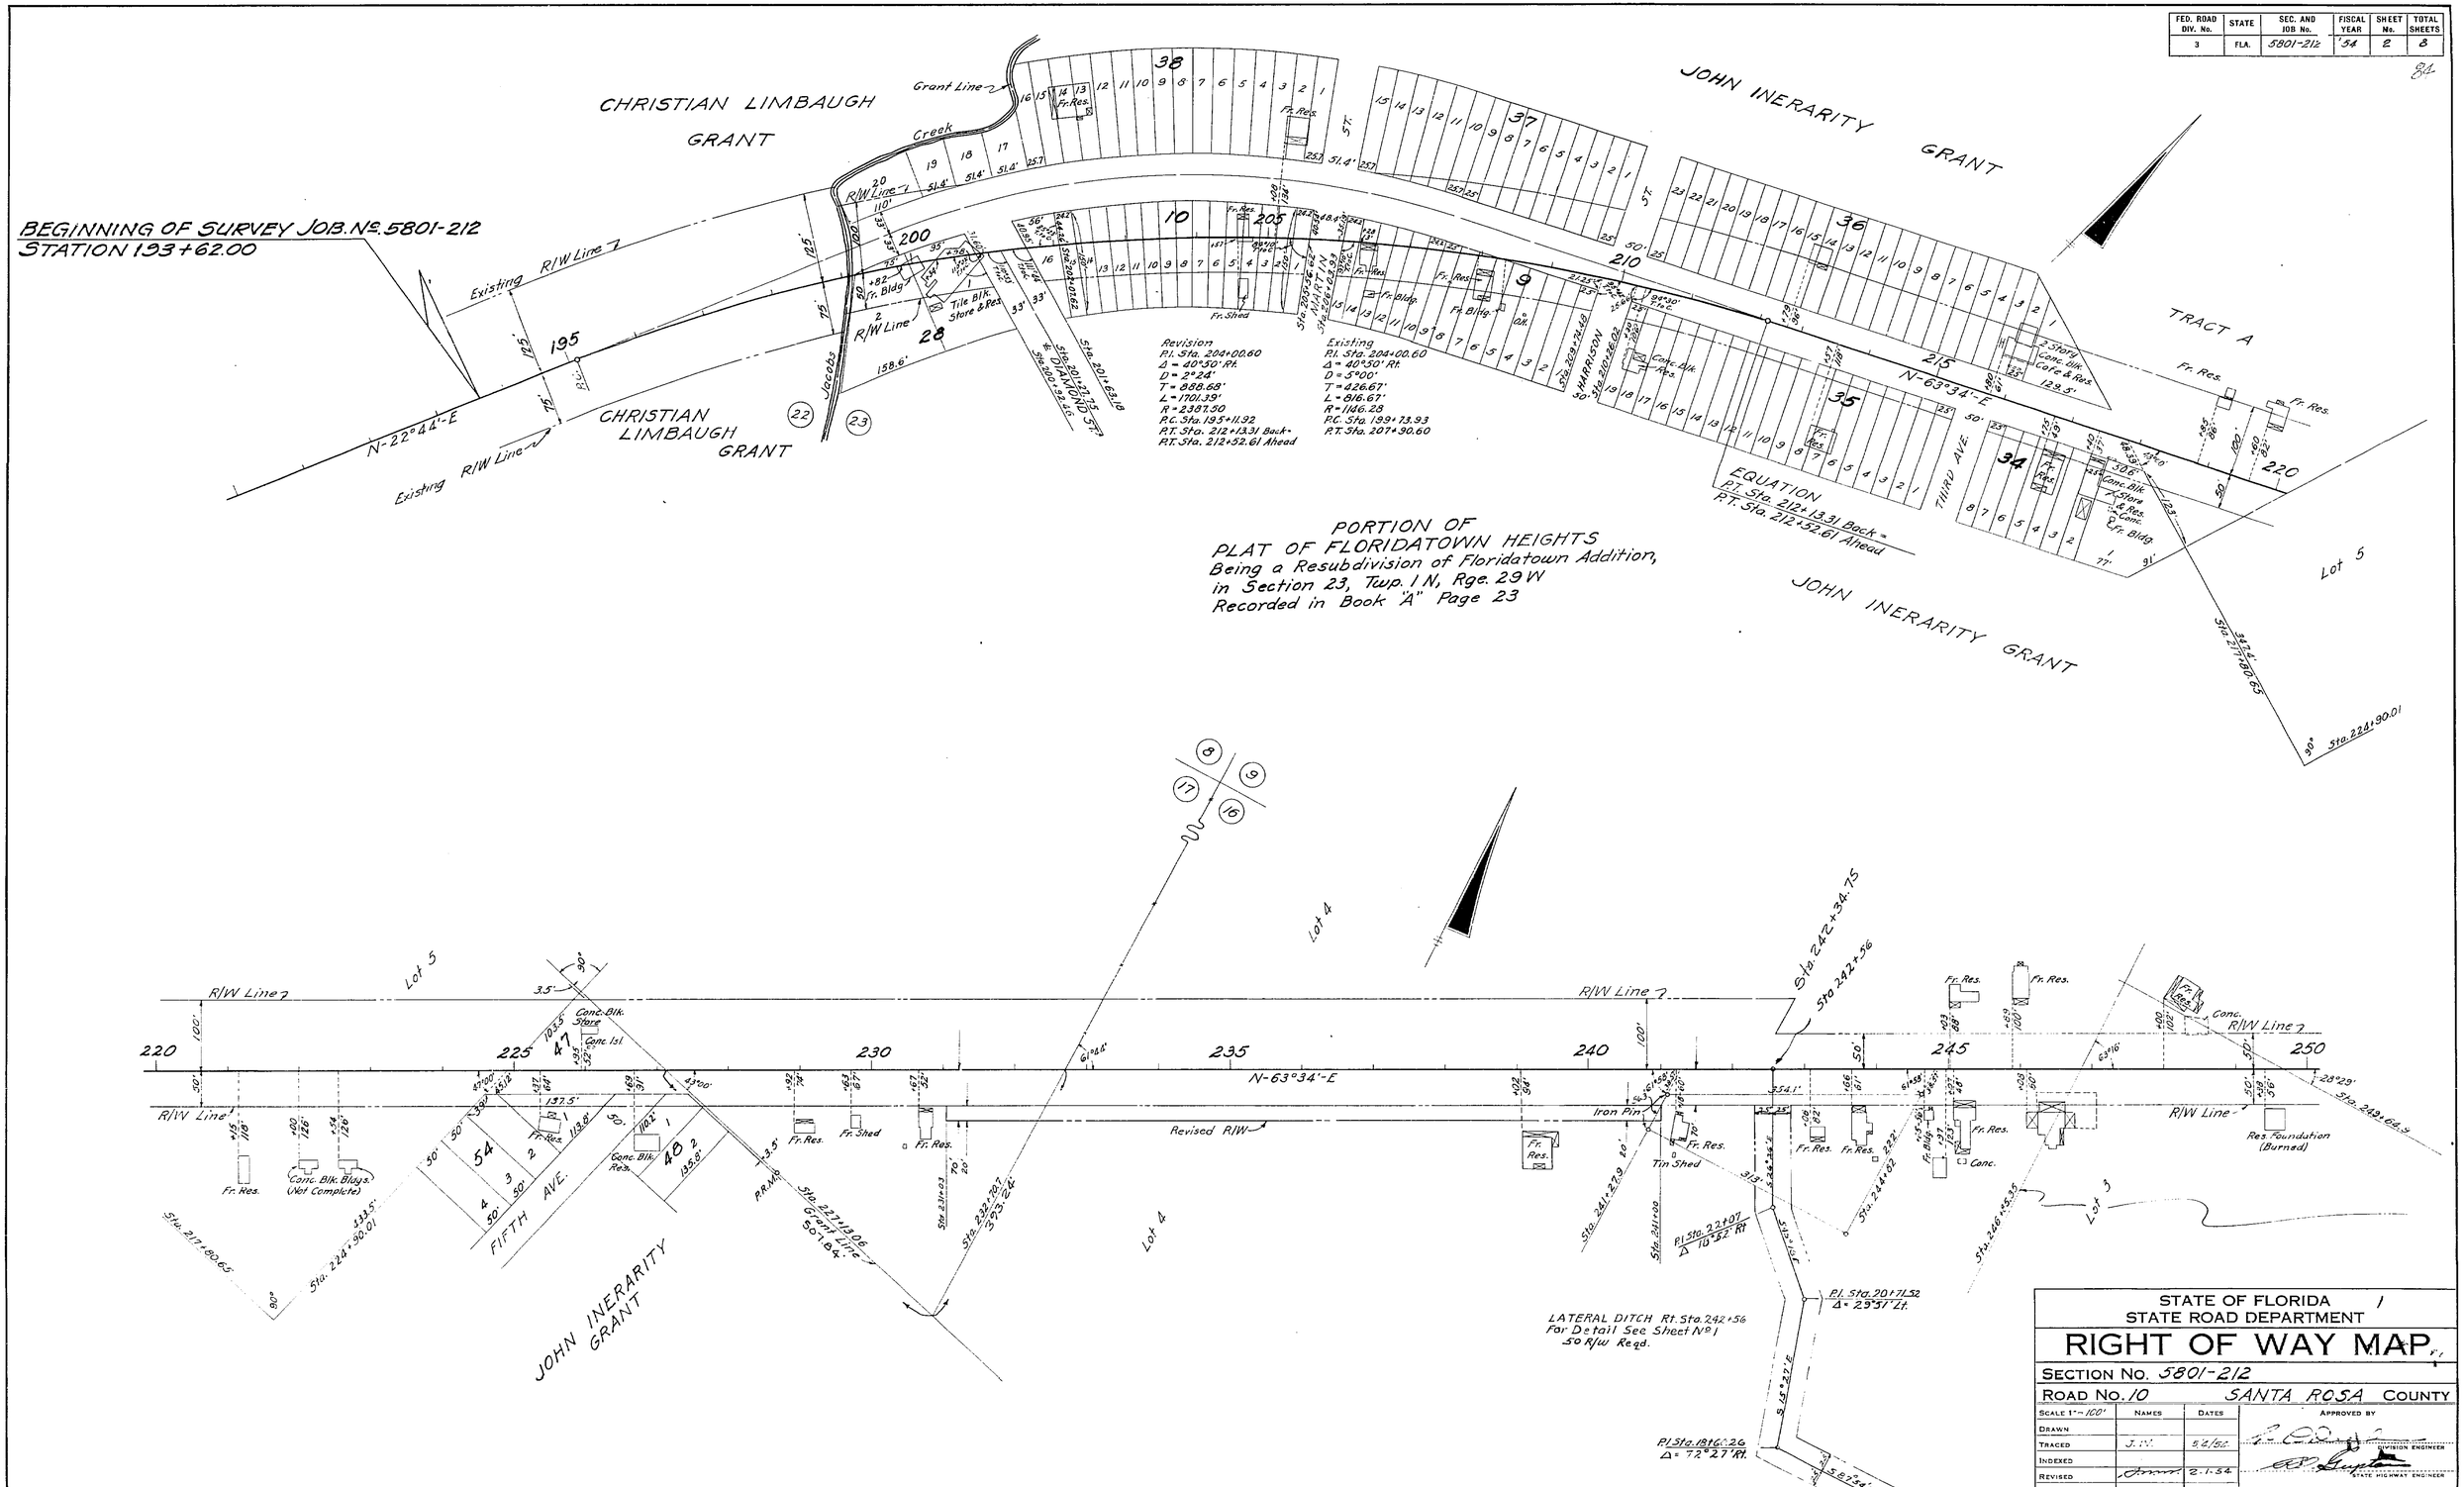

FED. ROAD DIV. No.	STATE	SEC. AND JOB No.	FISCAL YEAR	SHEET No.	TOTAL SHEETS
3	FLA.	5801-212	'54	3	8

83

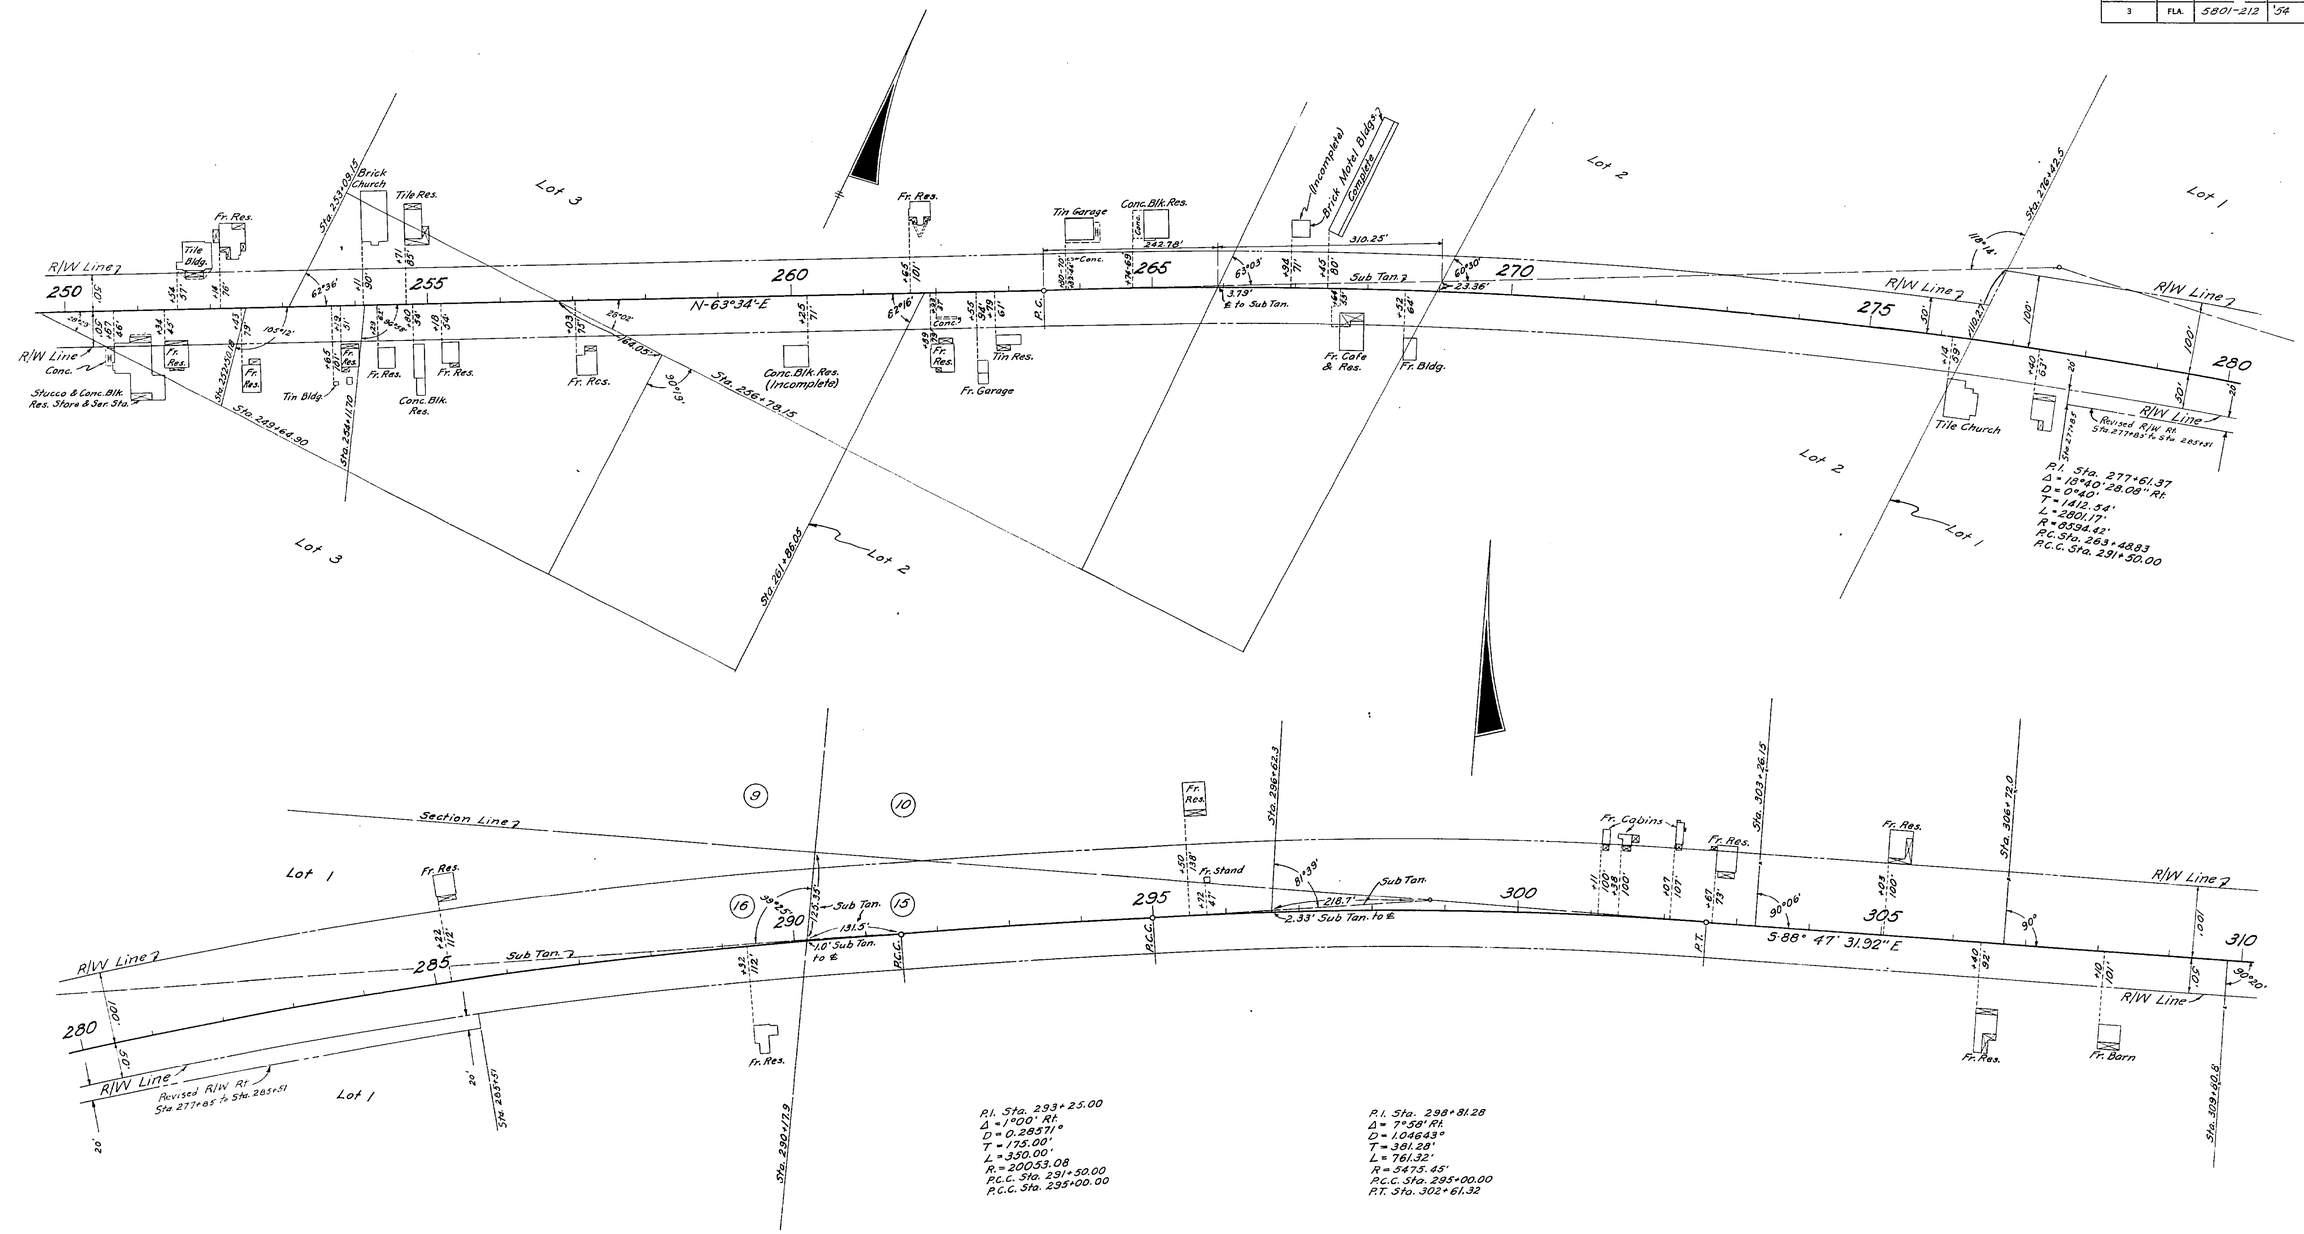

STATE OF FLORIDA
STATE ROAD DEPARTMENT

RIGHT OF WAY MAP

SECTION No. 5801-212

ROAD No. 10 SANTA ROSA COUNTY

SCALE 1" = 100'	NAMES	DATES	APPROVED BY
DRAWN	J.L.W.	4-26-54	DIVISION ENGINEER
TRACED	J.L.W.	5-4-54	
INDEXED			
REVISED	F.C.	3-4-55	STATE HIGHWAY ENGINEER
REVISED			

FED. ROAD DIV. No.	STATE	SEC. AND JOB No	FISCAL YEAR	SHEET No.	TOTAL SHEETS
3	FLA.	5801-212	52	4	8

86

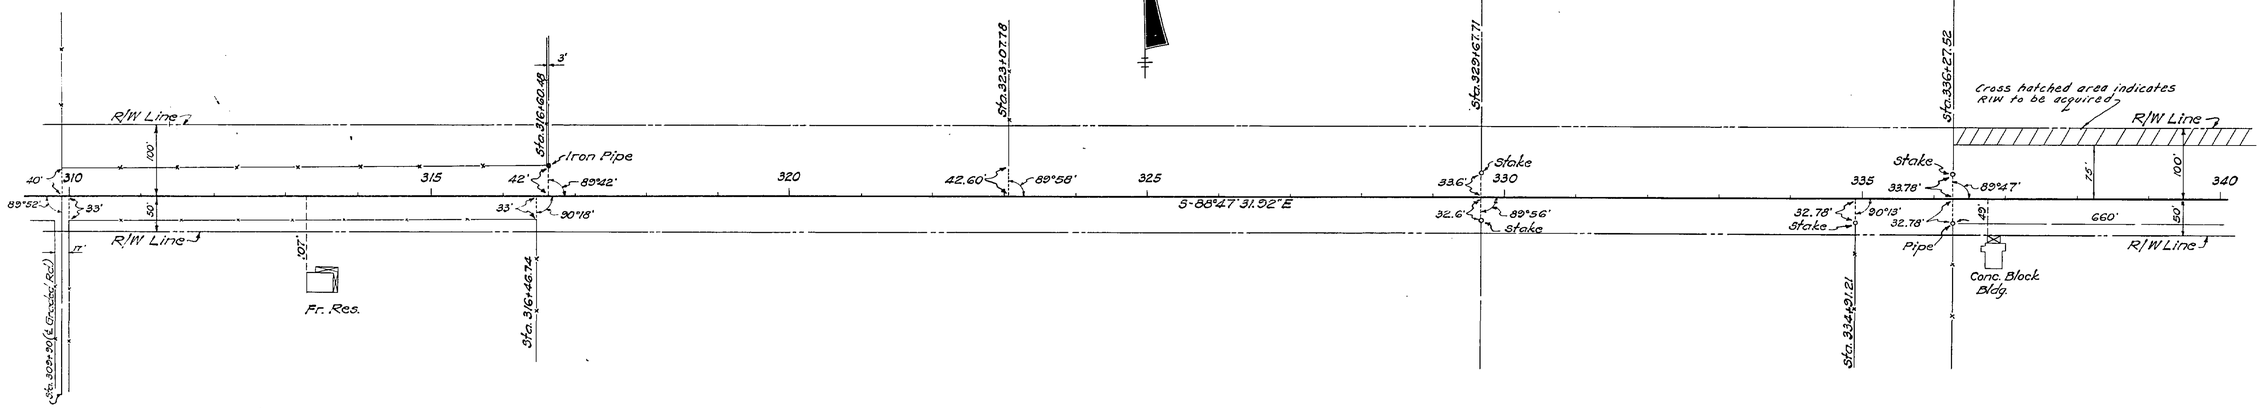

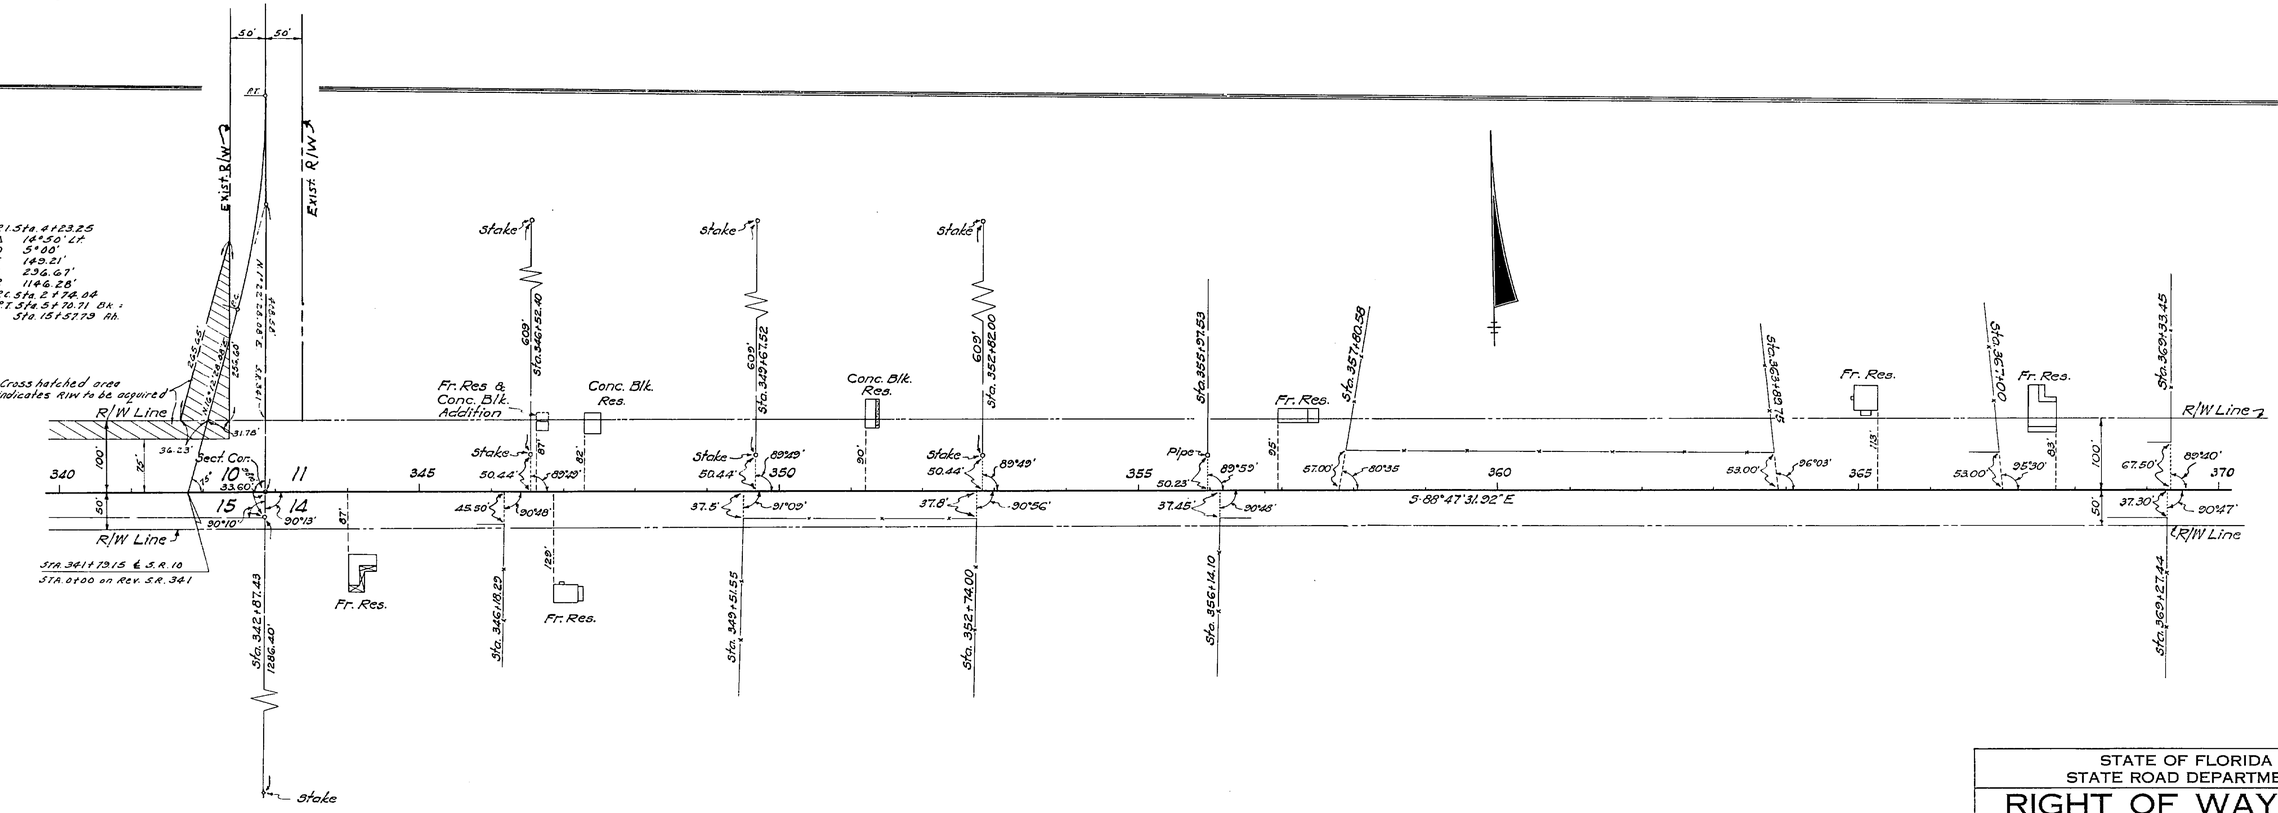

STATE OF FLORIDA
STATE ROAD DEPARTMENT

RIGHT OF WAY MAP

SECTION No. 5801-212

ROAD No. 10 SANTA ROSA COUNTY

SCALE 1" = 100'	NAMES	DATES	APPROVED BY
DRAWN	W.F.C.	3/26/54	DIVISION ENGINEER
TRACED	W.F.C.	3/26/54	STATE HIGHWAY ENGINEER
INDEXED			
REVISED			
REVISED			

FED. ROAD DIV. No.	STATE	SEC. AND JOB No.	FISCAL YEAR	SHEET No.	TOTAL SHEETS
3	FLA.	5801-212	'54	5	8

87

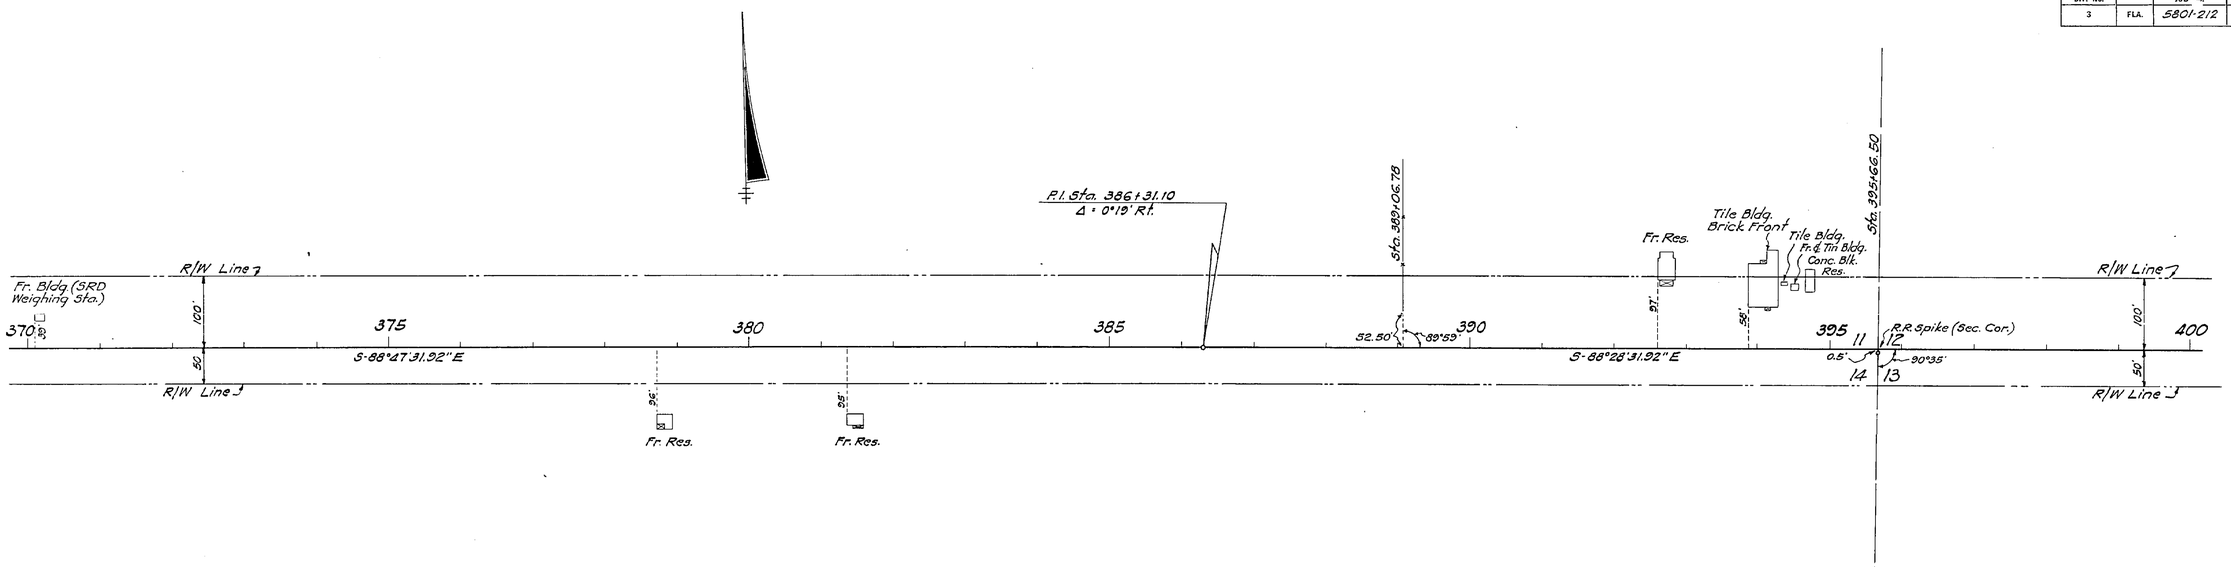

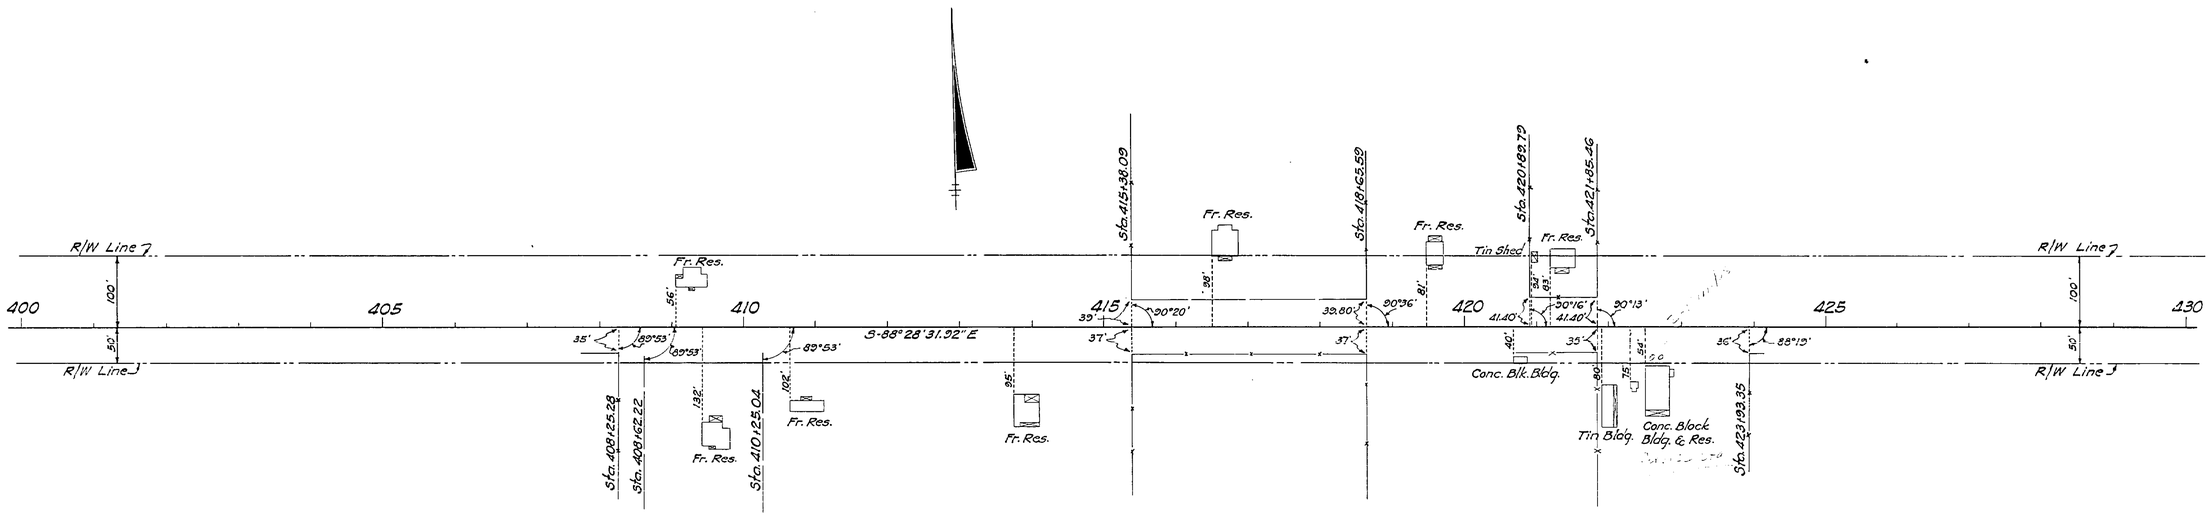

STATE OF FLORIDA
STATE ROAD DEPARTMENT

RIGHT OF WAY MAP

SECTION No. 5801-212

ROAD No. 10 SANTA ROSA COUNTY

SCALE 1" = 100'	NAMES	DATES	APPROVED BY
DRAWN	WJK	3/29/54	DIVISION ENGINEER
TRACED	VLC	3/29/54	
INDEXED			STATE HIGHWAY ENGINEER
REVISED			
REVISED			

FED. ROAD DIV. No.	STATE	SEC. AND JOB No.	FISCAL YEAR	SHEET No.	TOTAL SHEETS
3	FLA.	5801-212	'54	6	8

88

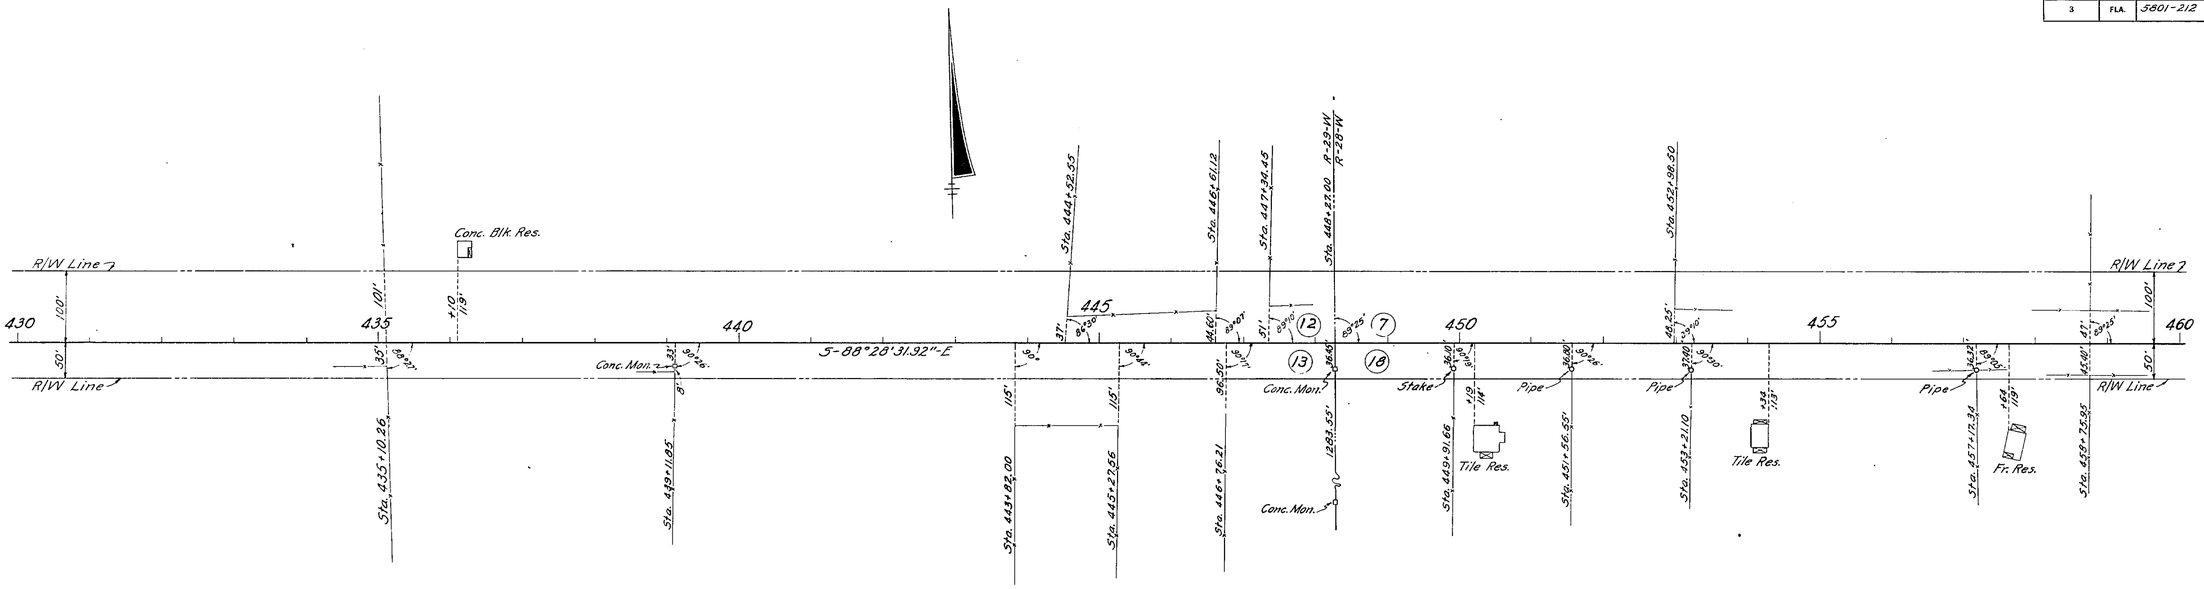

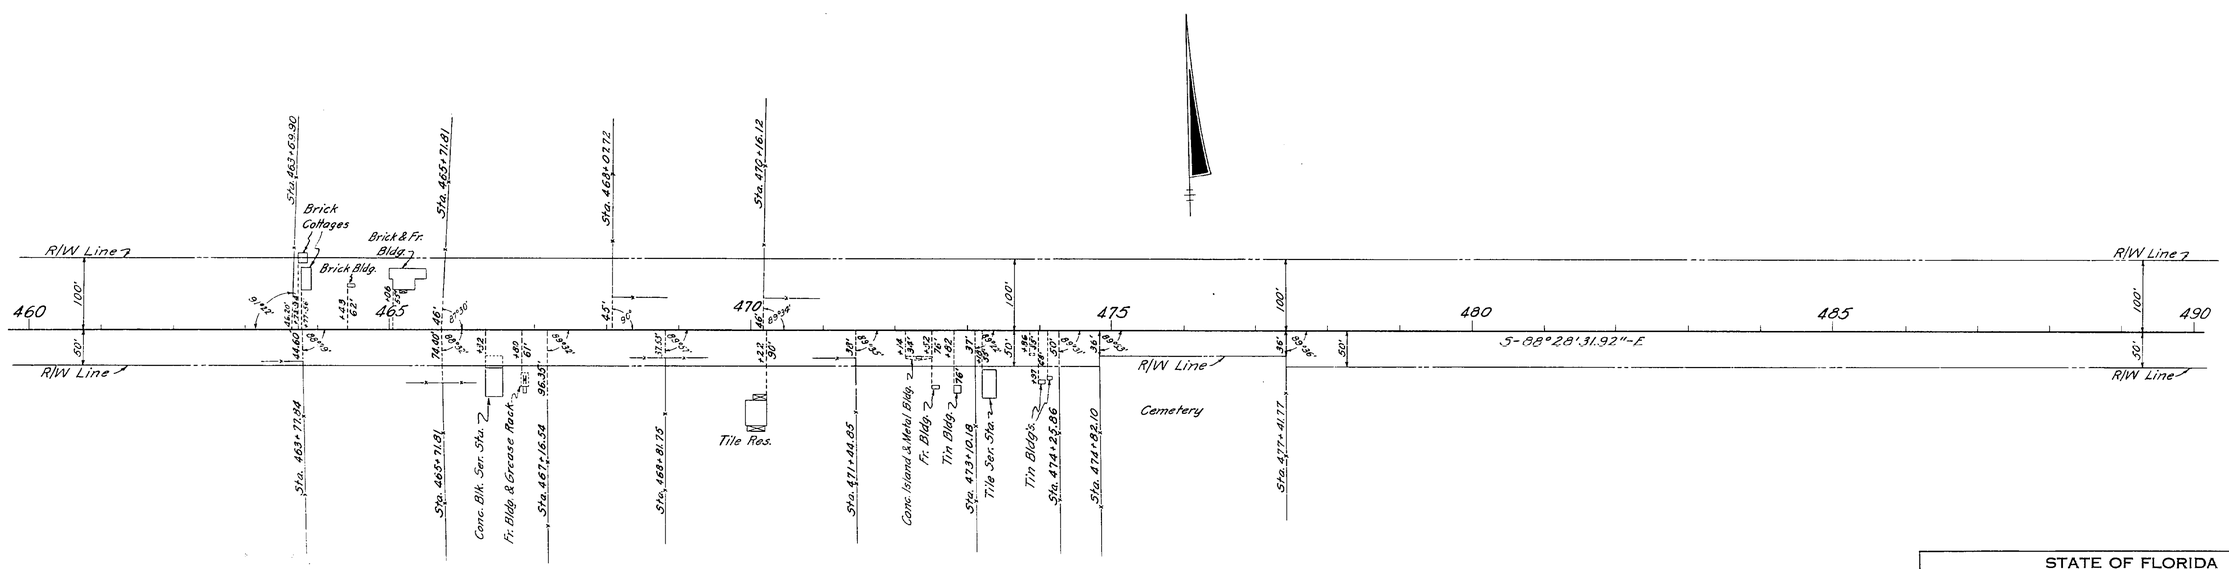

STATE OF FLORIDA
STATE ROAD DEPARTMENT

RIGHT OF WAY MAP

SECTION No. 5801-212

ROAD No. 10 SANTA ROSA COUNTY

SCALE 1" = 100'	NAMES	DATES	APPROVED BY
DRAWN	J.L.W.	4-26-56	DIVISION ENGINEER
TRACED	J.L.W.	4-27-56	STATE HIGHWAY ENGINEER
INDEXED			
REVISED			
REVISED			

FED. ROAD DIV. No.	STATE	SEC. AND JOB No.	FISCAL YEAR	SHEET No.	TOTAL SHEETS
3	FLA.	5801-212	'54	7	8

87

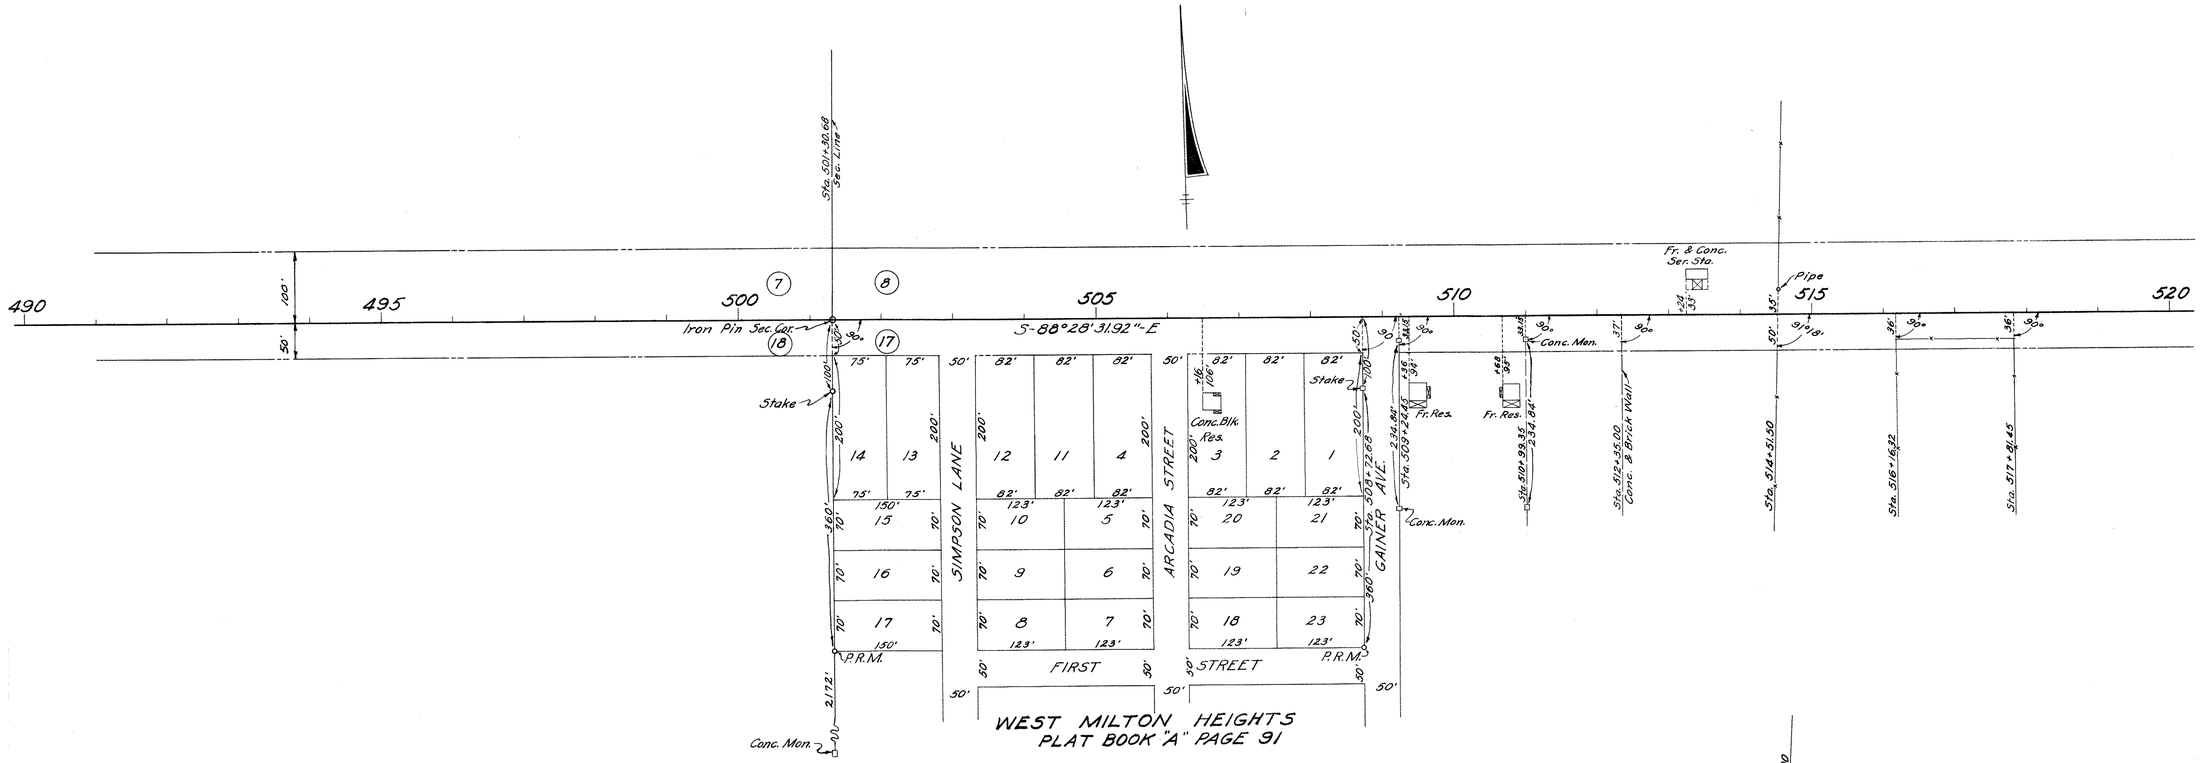

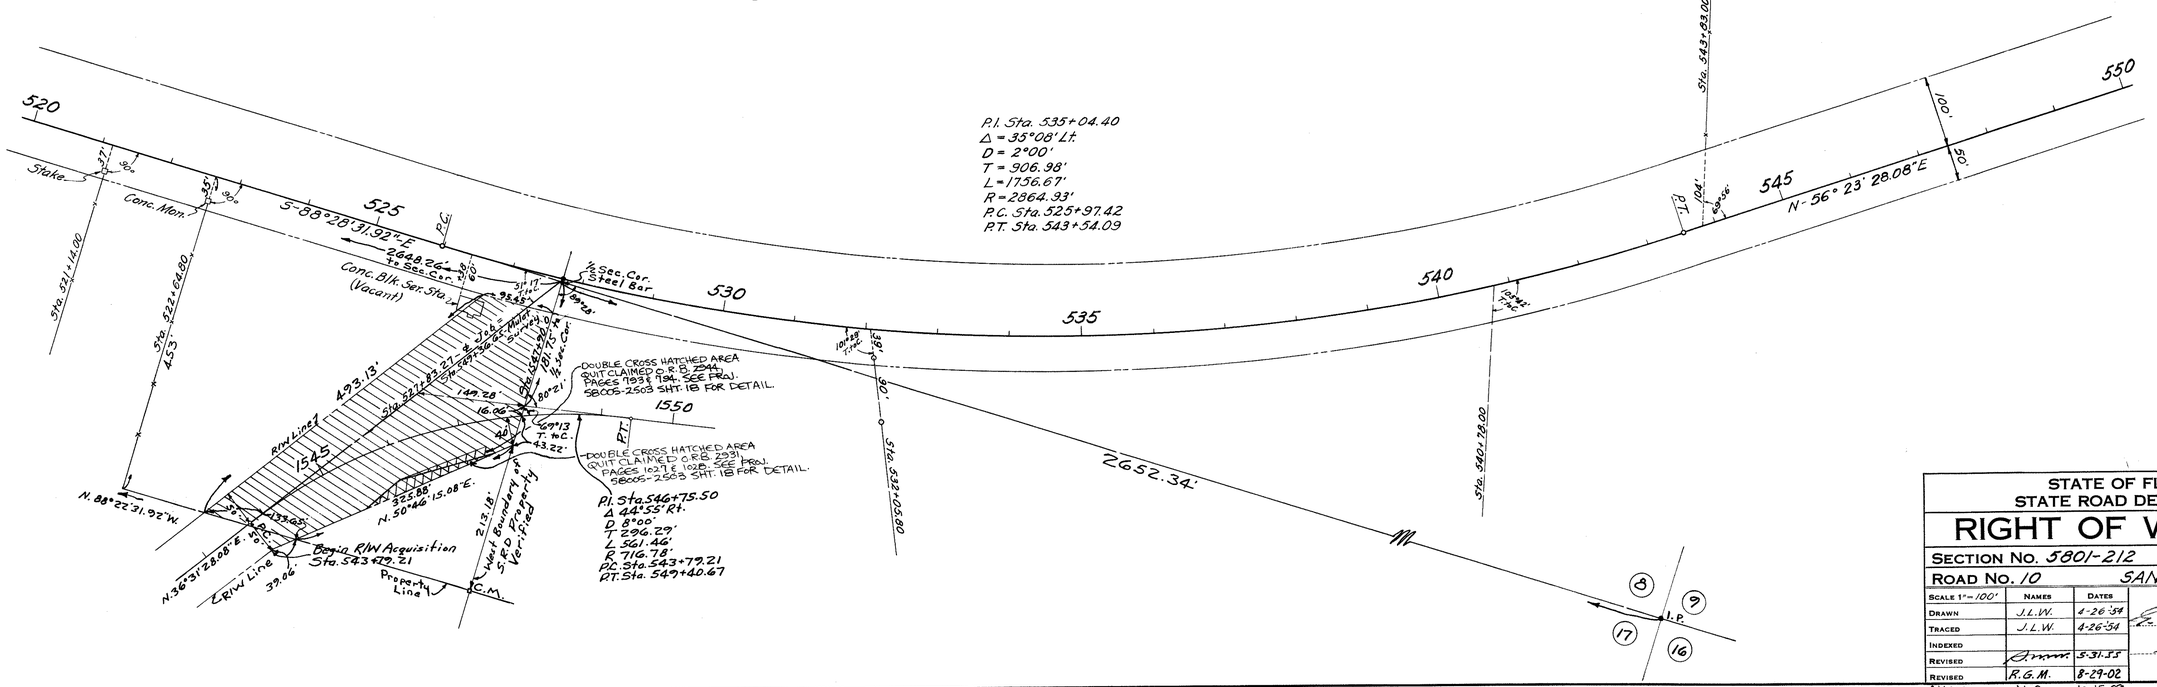

STATE OF FLORIDA
STATE ROAD DEPARTMENT

RIGHT OF WAY MAP

SECTION No. 5801-212

ROAD No. 10 SANTA ROSA COUNTY

SCALE 1"=100'	NAMES	DATES	APPROVED BY
DRAWN	J.L.W.	4-26-54	DIVISION ENGINEER
TRACED	J.L.W.	4-26-54	
INDEXED			STATE HIGHWAY ENGINEER
REVISED		5-31-55	
REVISED	R.G.M.	8-29-02	
Add Q.C.	J.L.B.	10-15-09	
Add Q.C.	J.L.B.	12-10-09	

FED. ROAD DIV. No.	STATE	SEC. AND JOB No	FISCAL YEAR	SHEET No.	TOTAL SHEETS
3	FLA.	5801-212	'54	8	8

90

END OF SURVEY JOB Nº 5801-212
STA. 576+59.26

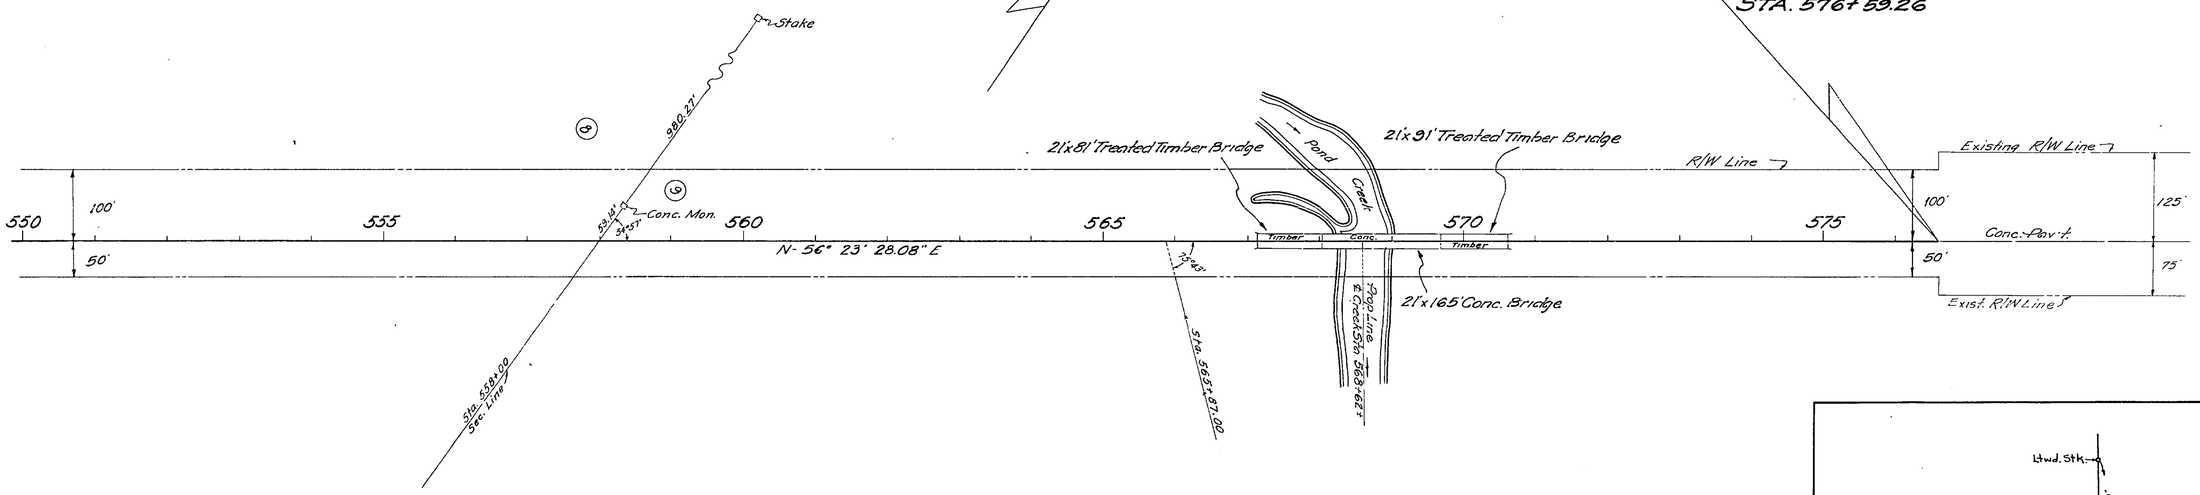

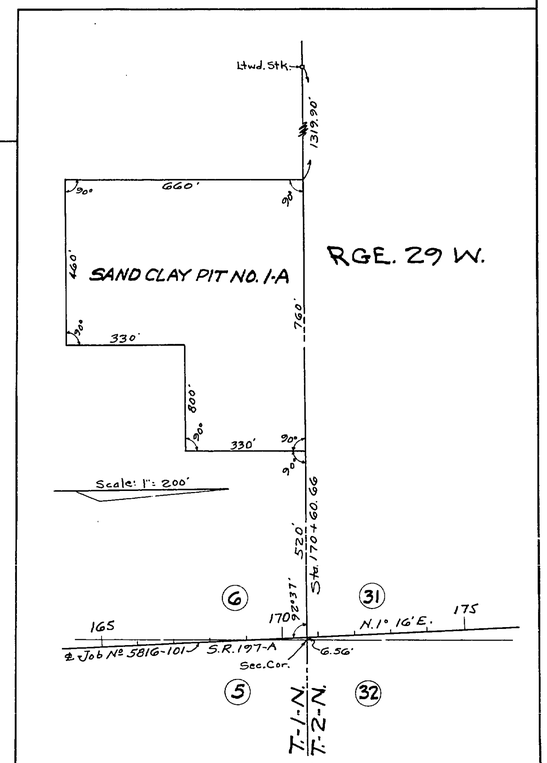

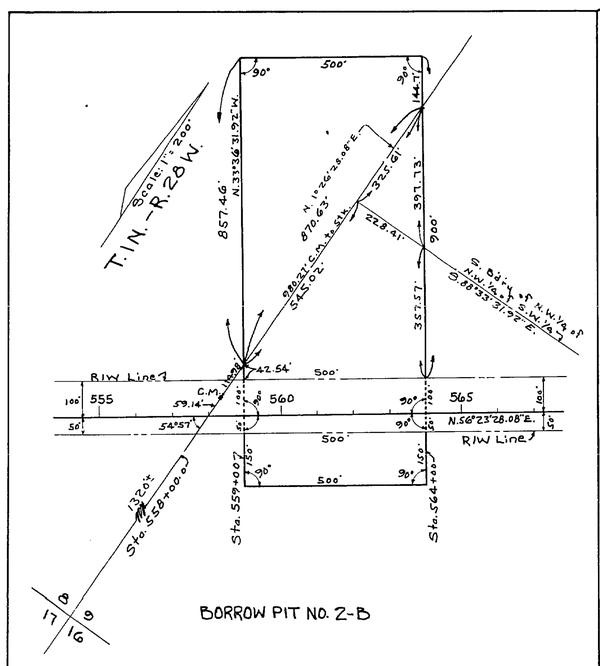

BORROW PIT NO. 2-B

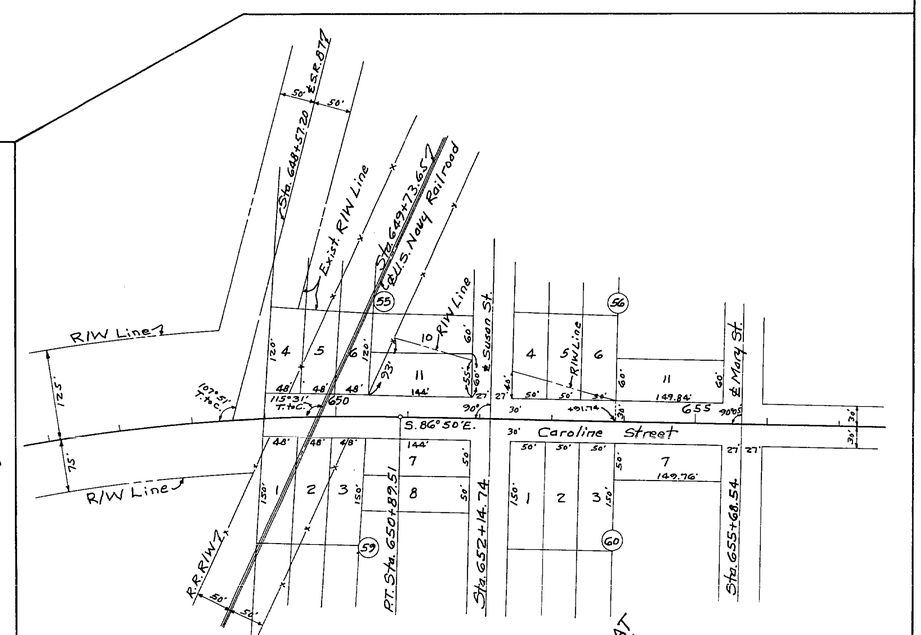

FROM ORIGINAL PLAT OF CITY OF MILTON

STATE OF FLORIDA
STATE ROAD DEPARTMENT

RIGHT OF WAY MAP

SECTION No. 5801-212

ROAD No. 10 SANTA ROSA COUNTY

SCALE 1" = 100'	NAMES	DATES	APPROVED BY
DRAWN	J.L.W.	4-26-54	DIVISION ENGINEER
TRACED	J.L.W.	4-27-54	
INDEXED			
REVISED		8-5-55	STATE HIGHWAY ENGINEER
REVISED		8-20-55	