FED. ROAD DIST. No.	STATE	FED. AID PROJ. No.	FISCAL YR	SHEET NO.	TOTAL SHEETS
8	FLA.	38-A	1937	1	1

Book No. 14122 / 14415

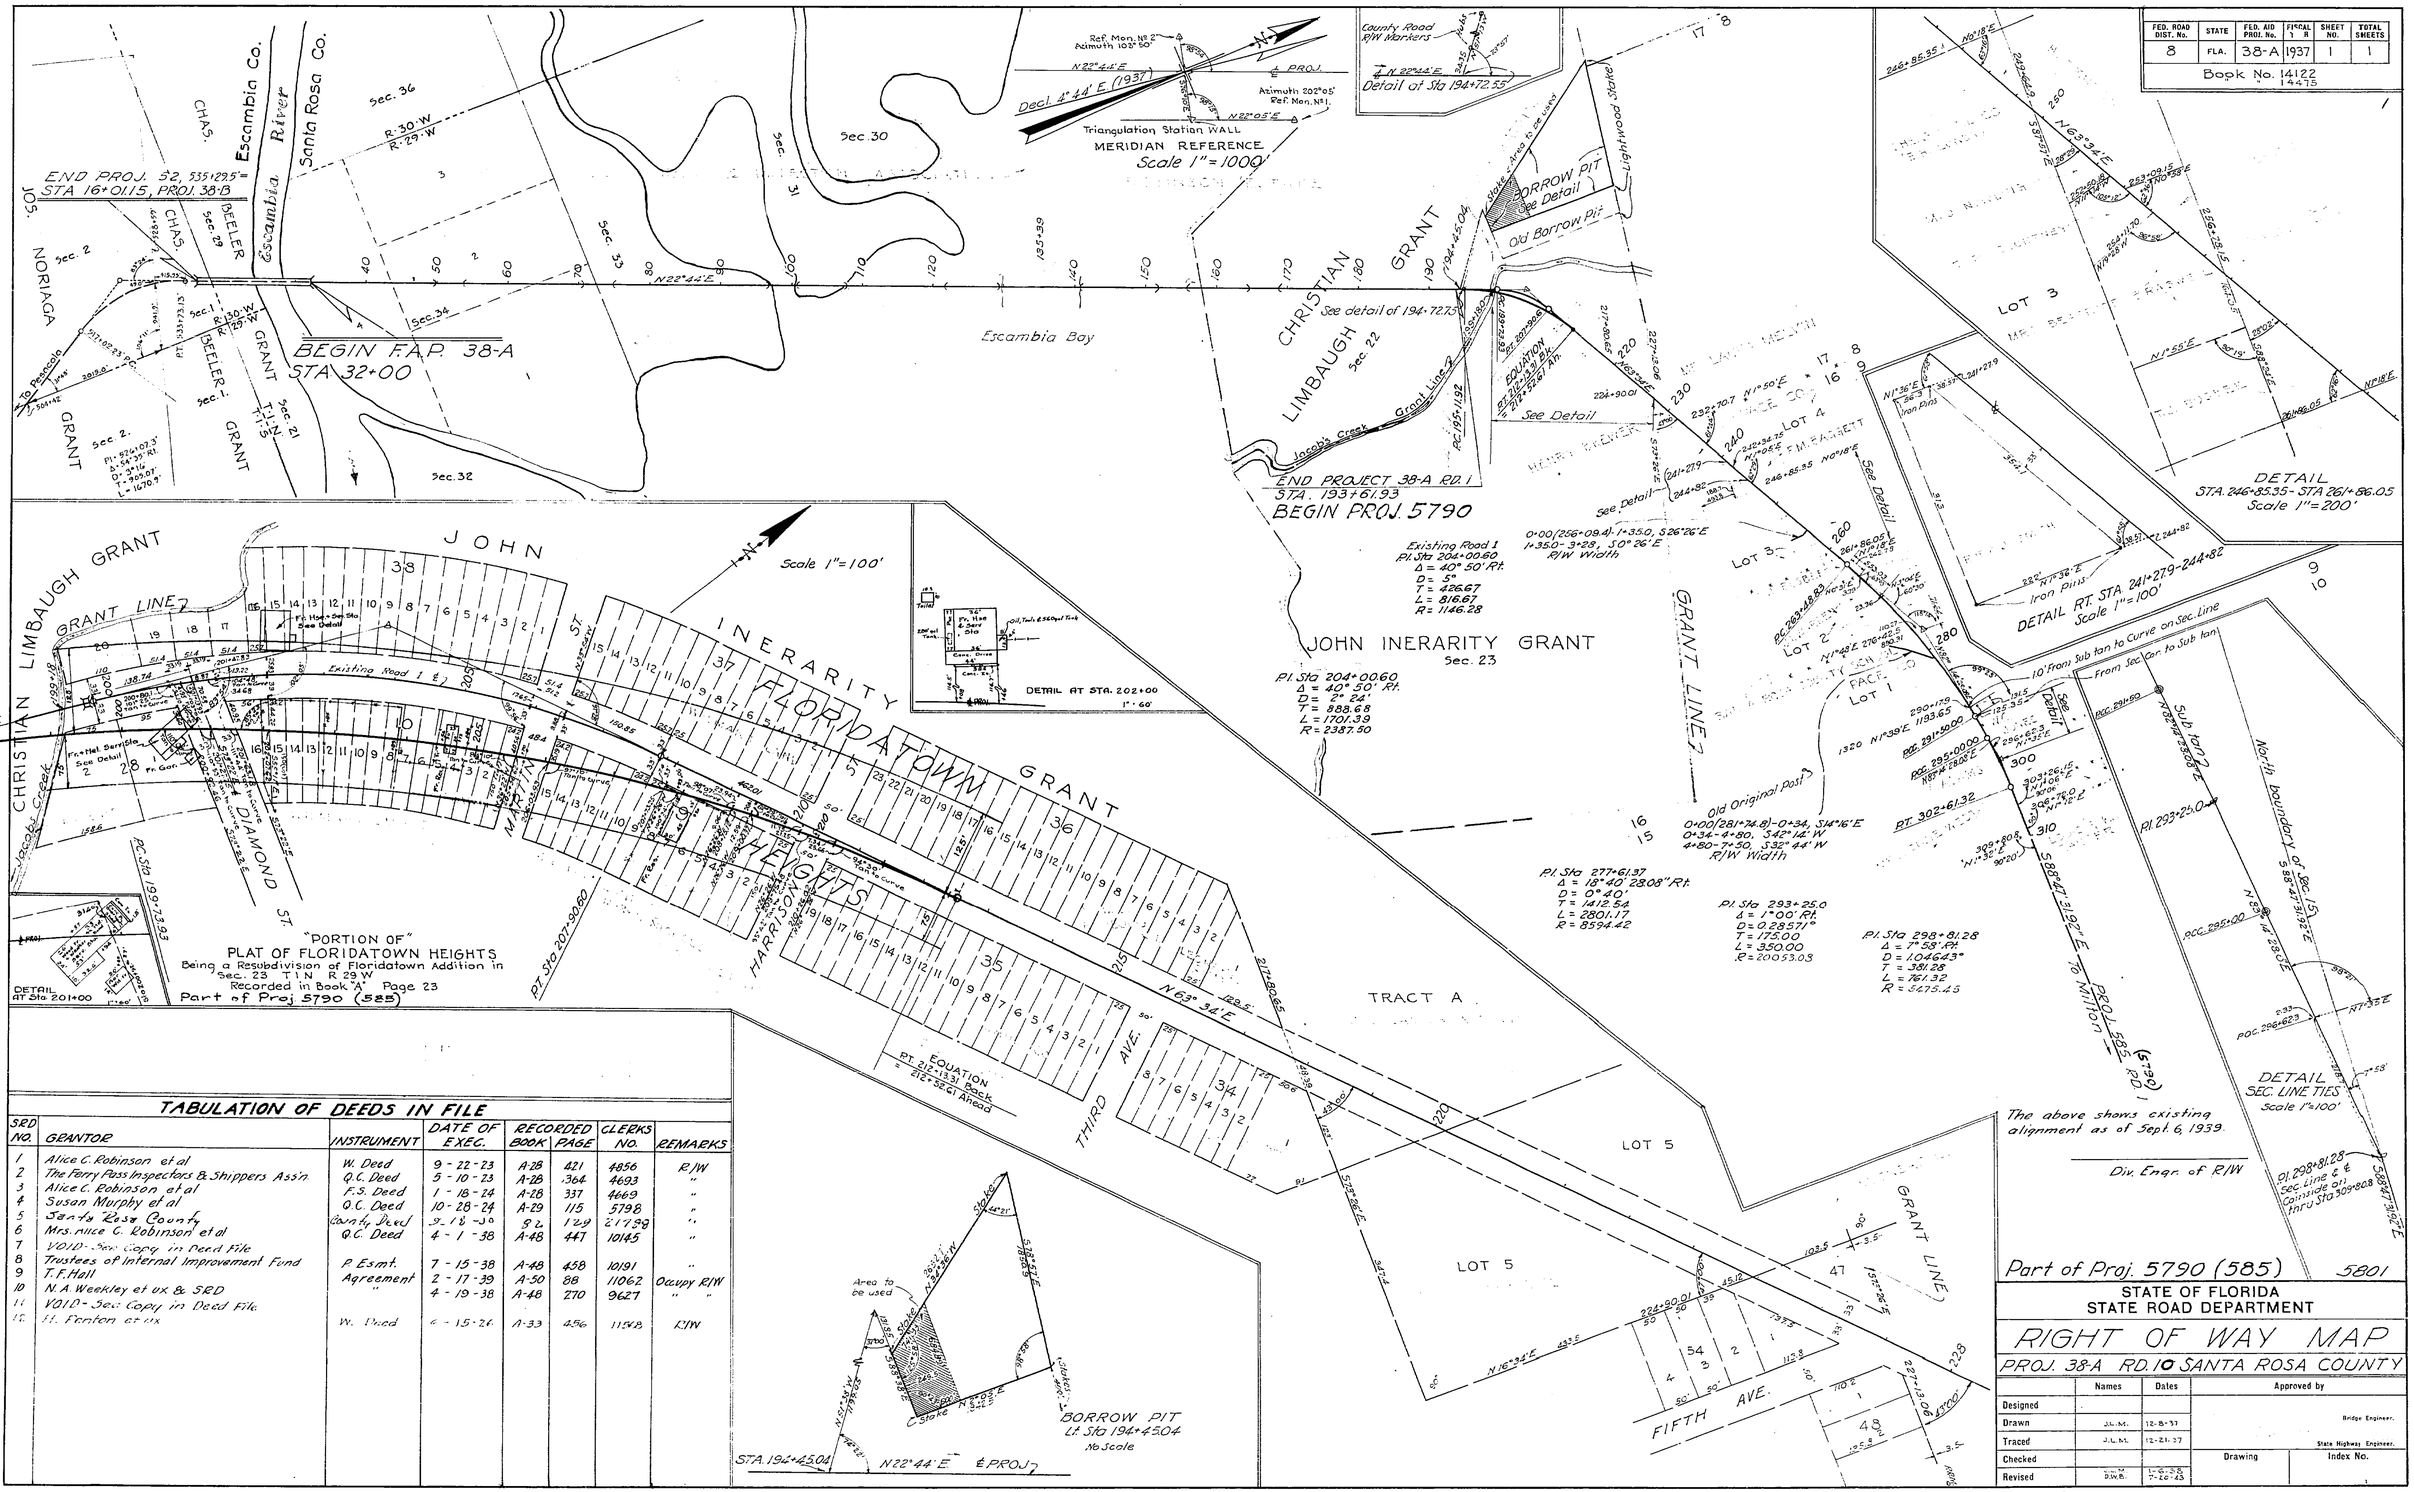

TABULATION OF DEEDS IN FILE

SRD NO.	GRANTOR	INSTRUMENT	DATE OF EXEC.	RECORDED BOOK	RECORDED PAGE	CLERKS NO.	REMARKS
1	Alice C. Robinson et al	W. Deed	9-22-23	A-28	421	4856	R/W
2	The Ferry Pass Inspectors & Shippers Ass'n	Q.C. Deed	5-10-23	A-26	364	4693	"
3	Alice C. Robinson et al	F.S. Deed	1-18-24	A-28	337	4669	"
4	Susan Murphy et al	Q.C. Deed	10-28-24	A-29	115	5798	"
5	Santa Rosa County	County Deed	9-18-30	52	129	21739	"
6	Mrs. Alice C. Robinson et al	Q.C. Deed	4-1-38	A-48	447	10145	"
7	VOID - See Copy in Deed File						
8	Trustees of Internal Improvement Fund	P. Esmt.	7-15-38	A-48	458	10191	"
9	T. F. Hall	Agreement	2-17-39	A-50	88	11062	Occupy R/W
10	N. A. Weekley et ux & SRD	"	4-19-38	A-48	270	9627	" "
11	VOID - See Copy in Deed File						
12	H. Fenton et ux	W. Deed	6-15-26	A-33	456	11548	R/W

STATE OF FLORIDA
STATE ROAD DEPARTMENT

RIGHT OF WAY MAP

PROJ. 38-A RD. 10 SANTA ROSA COUNTY

	Names	Dates	Approved by	
Designed				
Drawn	J.L.M.	12-8-37	Bridge Engineer.	
Traced	J.L.M.	12-21-37	State Highway Engineer.	
Checked			Drawing	Index No.
Revised	D.W.B.	1-10-38 7-26-43		