FED. ROAD DIV. No.	STATE	F A PROJECT No.	FISCAL YEAR	SHEET No.
3	FLA.			1

BOOK NUMBERS 891486
898250

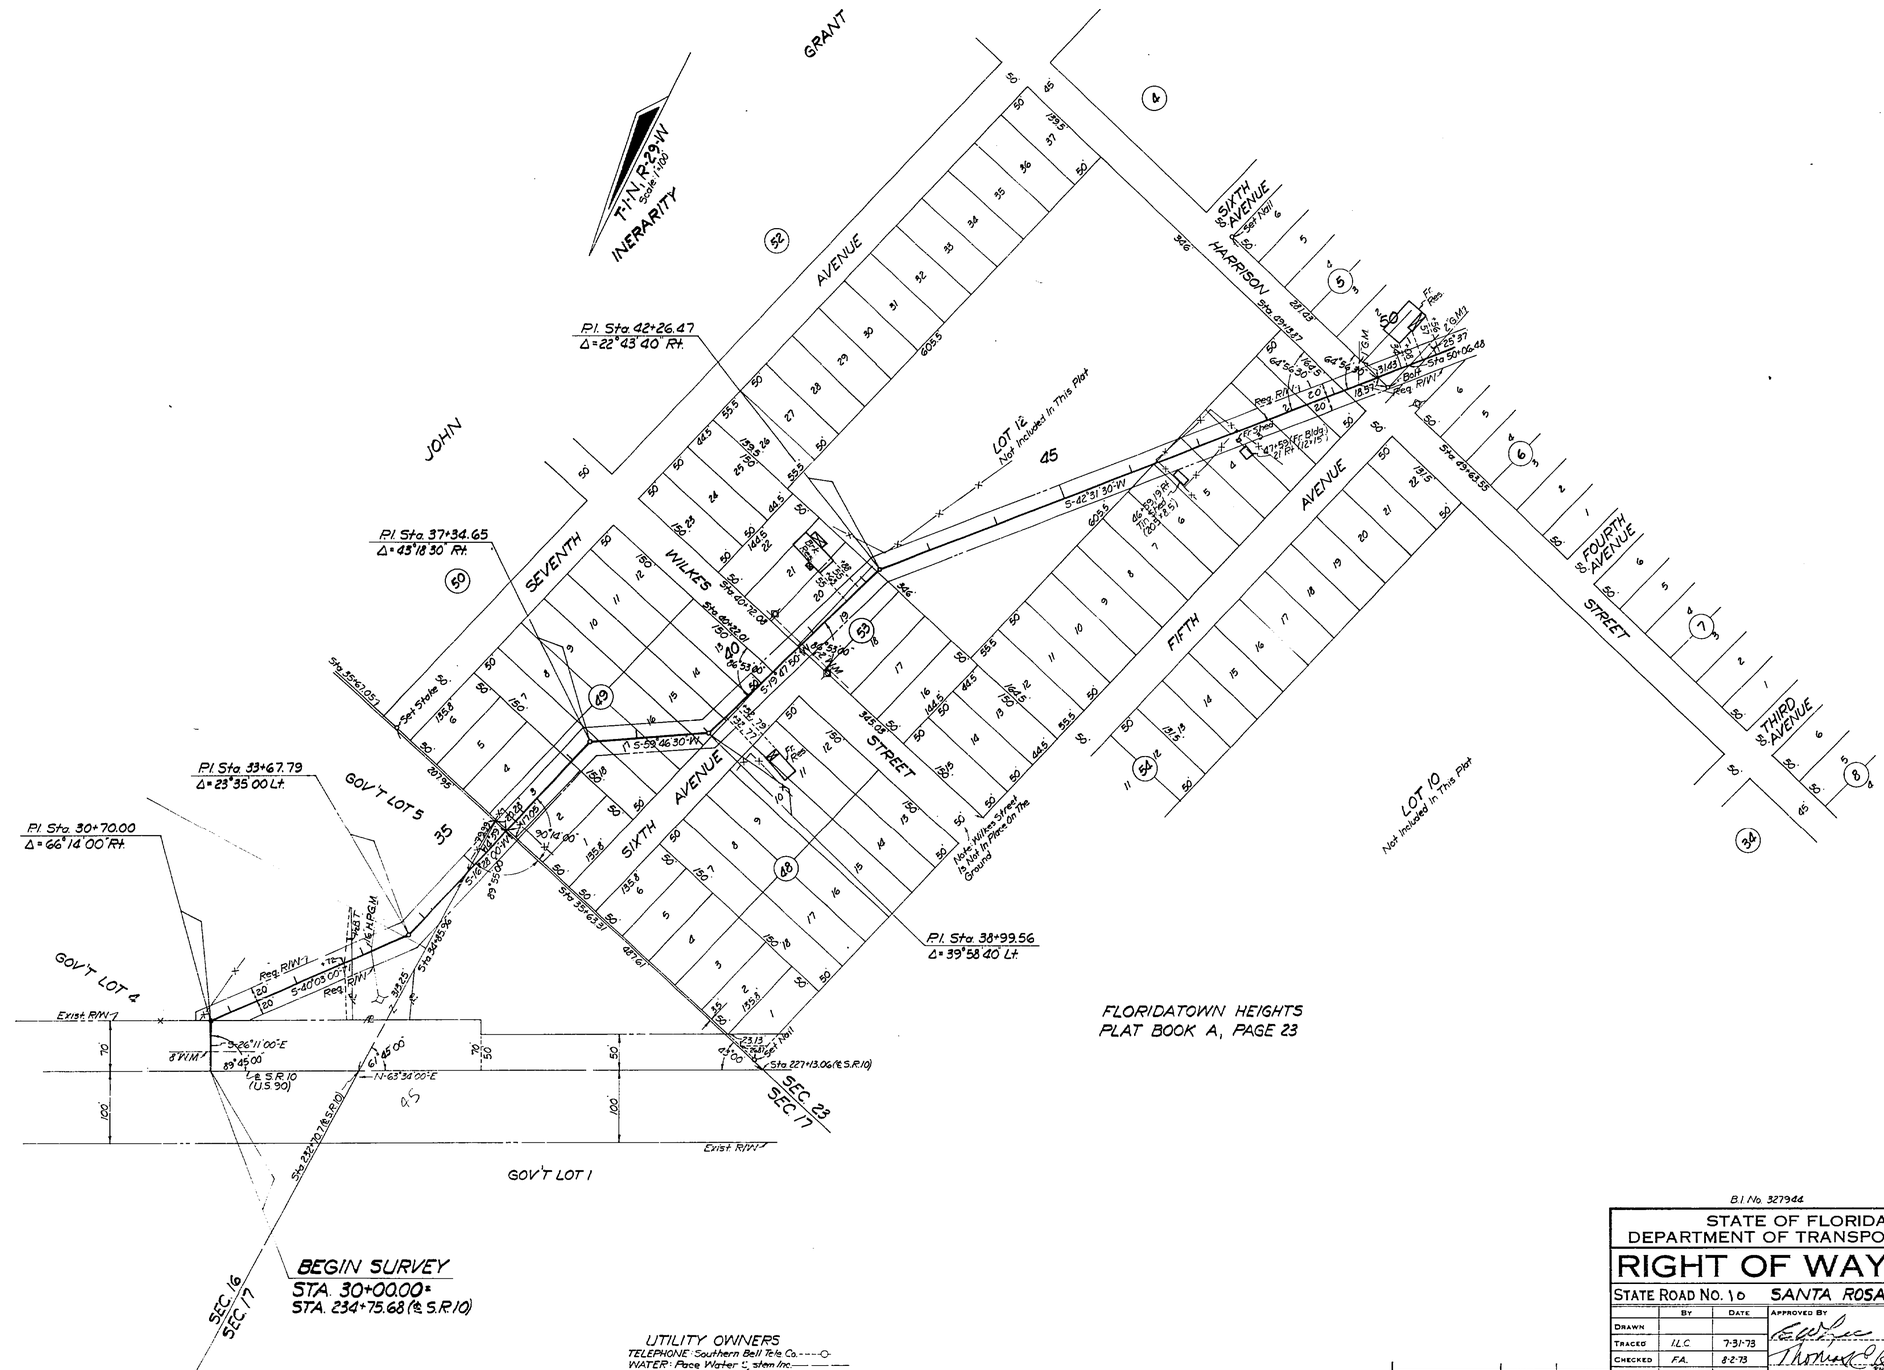

UTILITY OWNERS
TELEPHONE: Southern Bell Tele Co.
WATER: Place Water Sytem Inc.
GAS: City of Milton
H.P. GAS MAIN: United Gas
POWER: Gulf Power Co.

B.I. No. 327944

STATE OF FLORIDA
DEPARTMENT OF TRANSPORTATION

RIGHT OF WAY MAP

STATE ROAD No. 10 SANTA ROSA COUNTY

	By	Date	Approved By	Date
Drawn				8-15-73
Traced	I.L.C.	7-31-73	District Engineer	
Checked	F.A.	8-2-73	Engineer of Right of Way	8-22-73
Compared				
Indexed			State Highway Engineer	

Revision	By	Date
B.T. & Gas R/W	F.A.-L.W.	1-22-79

SECTION. 58010-2504 SHEET 1 OF 2

DITCH IN PACE

FED. ROAD DIV. No.	STATE	F A PROJECT No.	FISCAL YEAR	SHEET No.
3	FLA.			2

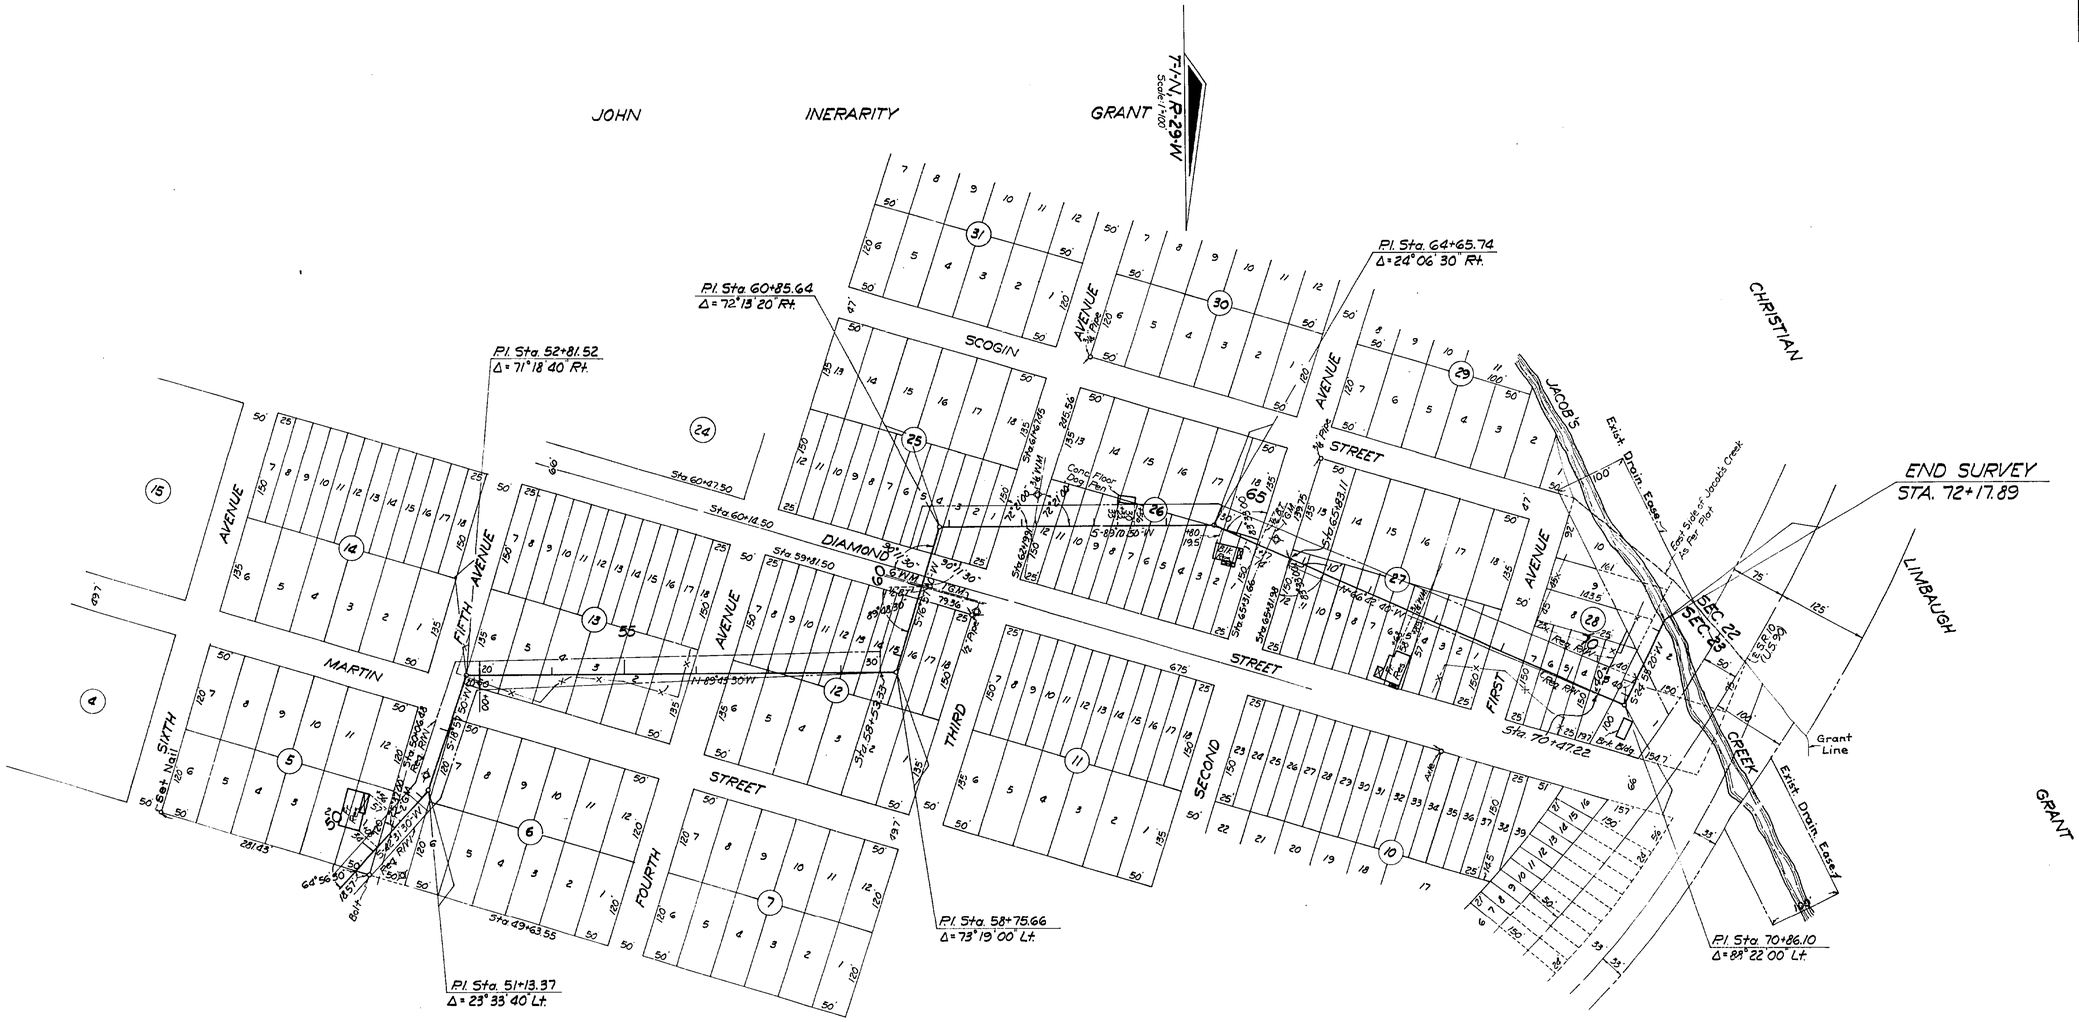

FLORIDATOWN HEIGHTS
PLAT BOOK A, PAGE 23

STATE OF FLORIDA
DEPARTMENT OF TRANSPORTATION

RIGHT OF WAY MAP

STATE ROAD NO. 10 SANTA ROSA COUNTY

	BY	DATE	APPROVED BY	DATE
DRAWN				
TRACED	ILC	7-31-73		DISTRICT ENGINEER
CHECKED	F.A.	8-2-73		8-22-73 ENGINEER OF RIGHT OF WAY
COMPARED				
INDEXED				STATE HIGHWAY ENGINEER

REVISION	BY	DATE
Angle & Bng.	F.N.-MHC	12-5-73

SECTION. 58010-2504 SHEET 2 OF 2

DITCH IN PACE