FED. ROAD DIV. No.	STATE	F A PROJECT NO.	FISCAL YEAR	SHEET No.
3	FLA.			1

NOTE: ℄ Alignment And Property Taken From R/W Map (Project No. 5803-202)

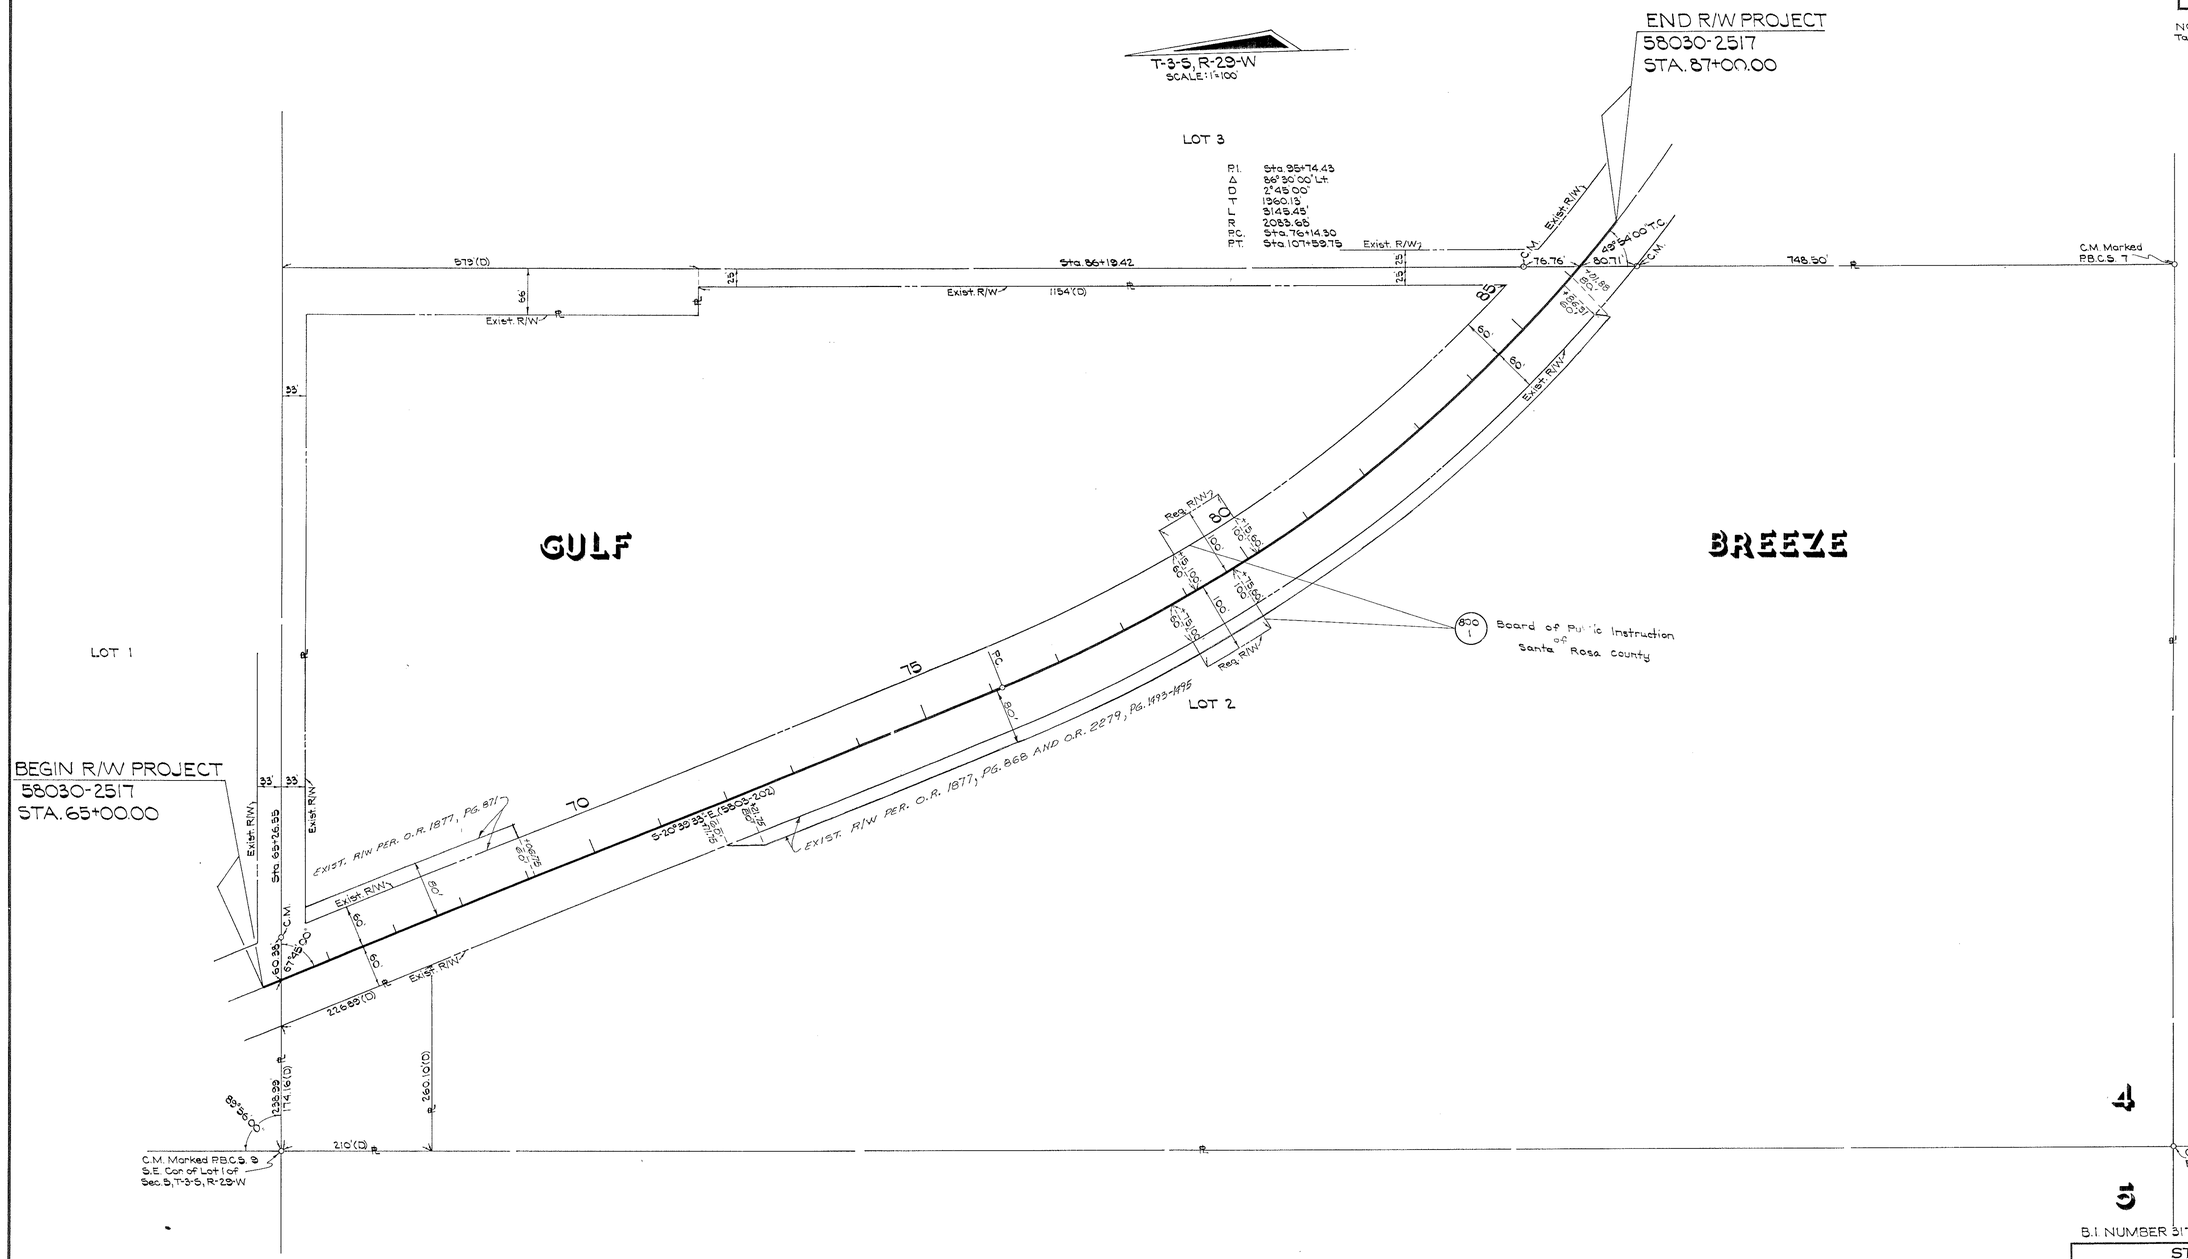

TABLE OF OWNERSHIP

PARCEL NO.	NAME	AREA TAKEN	REMAINDERS RIGHT	REMAINDERS LEFT	COMMENTS
800.1	Bd. Public Inst.	0.18 Ac.	46.34 Ac.	19.58 Ac.	PERPETUAL EASEMENT

UTILITY OWNERS
Gulf Power Co.
Southern Bell Telephone Co.
City of Gulf Breeze

REVISION	BY	DATE
ADD EXIST. R/W	R.M.	7-19-04
Chg Par. 100 to Par. 800	B.W.-CWBII	3-21-78

STATE OF FLORIDA
DEPARTMENT OF TRANSPORTATION

RIGHT OF WAY MAP

STATE ROAD No. 30 SANTA ROSA COUNTY

	BY	DATE	APPROVED BY	DATE
DRAWN			E. W. Lee	1-30-78 DISTRICT ENGINEER
TRACED	I.L.C.	10-17-77		
CHECKED	F.A.	1-30-78	[signature]	2-22-78 ENGINEER OF RIGHT OF WAY
COMPARED				
INDEXED				STATE HIGHWAY ENGINEER

SECTION 58030-2517 SHEET 1 OF 1

PEDESTRIAN OVERPASS AT GULF BREEZE