FED. ROAD DIV. No.	STATE	F A PROJECT NO.	FISCAL YEAR	SHEET No.
4	FLA.			1

Book Nº. 1014766
1022044

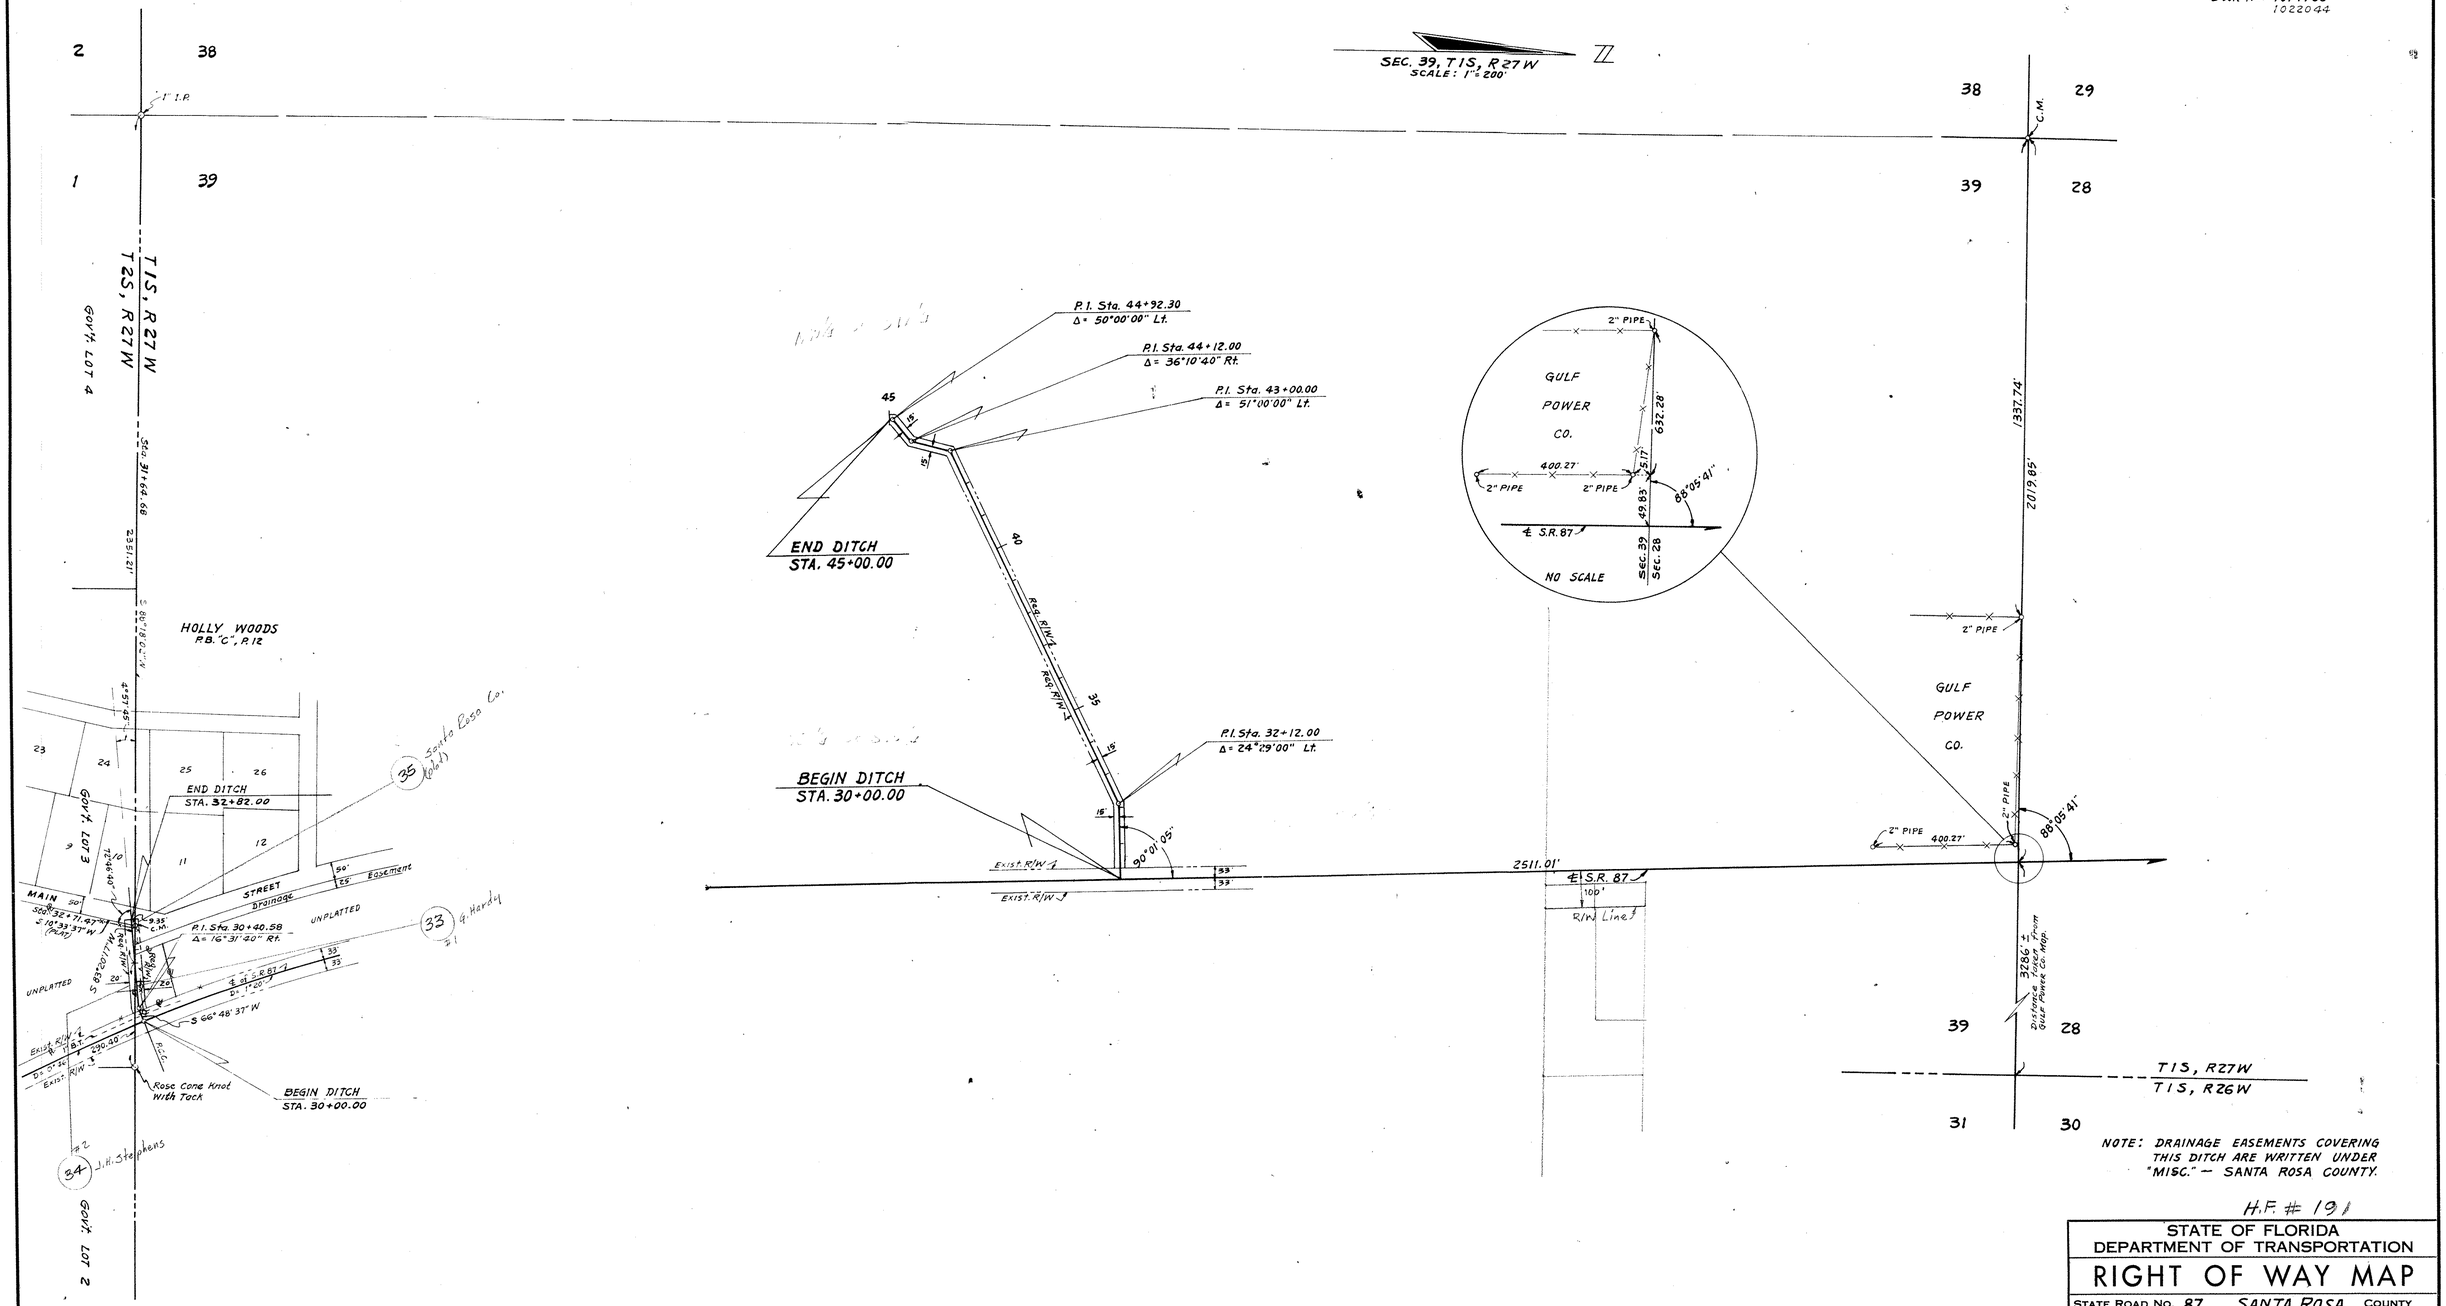

NOTE: DRAINAGE EASEMENTS COVERING THIS DITCH ARE WRITTEN UNDER "MISC." — SANTA ROSA COUNTY.

H.F. # 191

UTILITY OWNER
TELEPHONE CABLE.....Southern Bell Tele. Co.

STATE OF FLORIDA
DEPARTMENT OF TRANSPORTATION

RIGHT OF WAY MAP

STATE ROAD No. 87 SANTA ROSA COUNTY

	BY	DATE	APPROVED BY	DATE
DRAWN				
TRACED	BW	1-16-78		DISTRICT ENGINEER
CHECKED				ENGINEER OF RIGHT OF WAY
COMPARED				
INDEXED				STATE HIGHWAY ENGINEER

REVISION	BY	DATE
Added Ditch	BW	2-22-79

SECTION 58040- SHEET 1 OF 1

DITCH IN HOLLEY