FED. ROAD DIST. No.	STATE	~~FED. AID~~ PROJ. No.	FISCAL YR. '19	SHEET NO.	TOTAL SHEETS
8	FLA.	838	1936	1	1

18

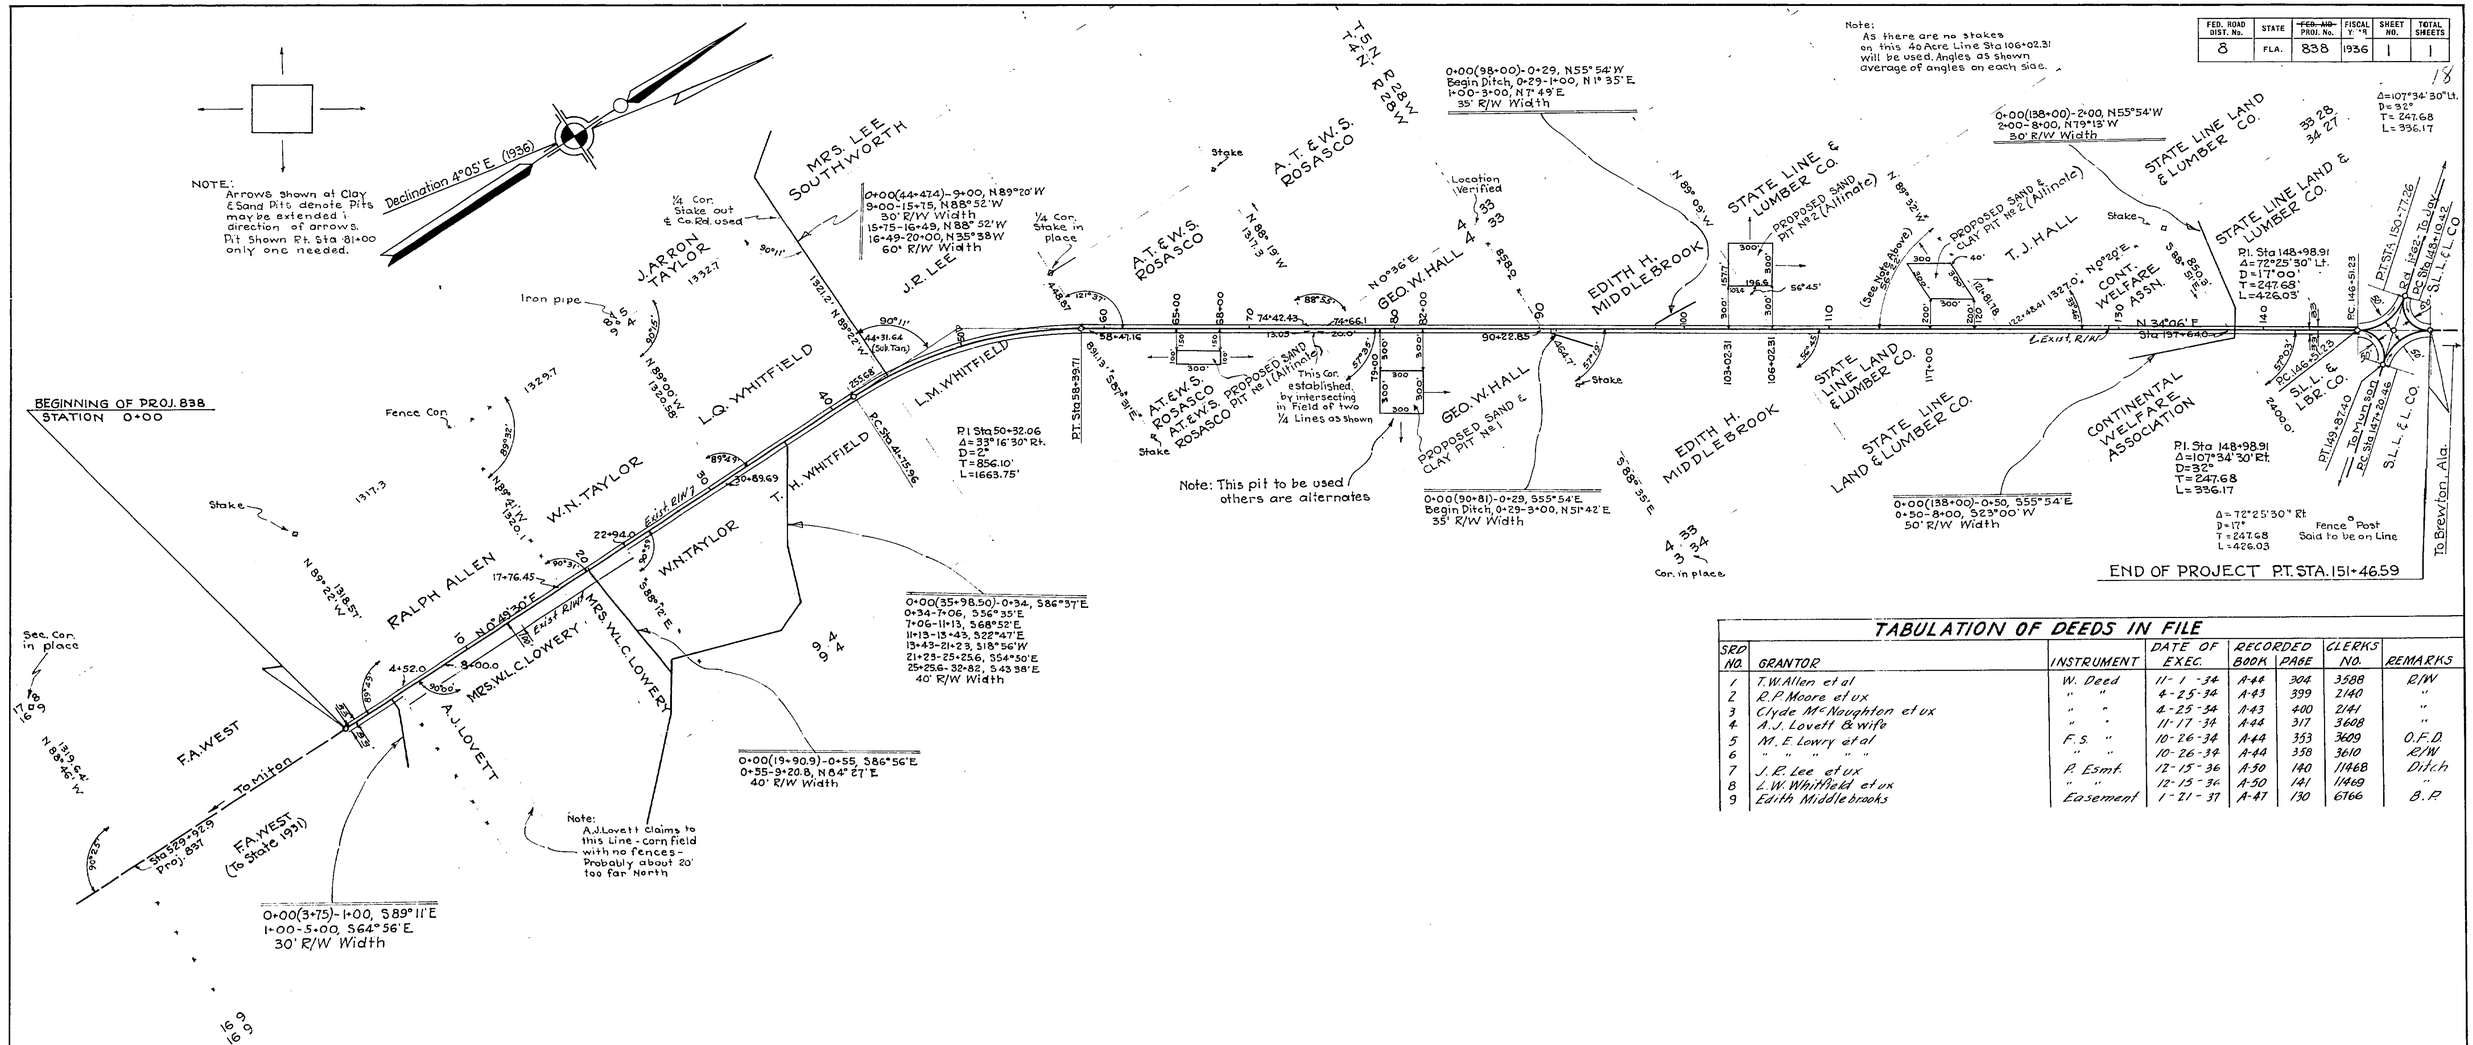

TABULATION OF DEEDS IN FILE

SRD NO.	GRANTOR	INSTRUMENT	DATE OF EXEC.	RECORDED BOOK	PAGE	CLERKS NO.	REMARKS
1	T.W. Allen et al	W. Deed	11-1-34	A-44	304	3588	R/W
2	R.P. Moore et ux	" "	4-25-34	A-43	399	2140	"
3	Clyde McNaughton et ux	" "	4-25-34	A-43	400	2141	"
4	A.J. Lovett & Wife	" "	11-17-34	A-44	317	3608	"
5	M. E. Lowry et al	F.S. "	10-26-34	A-44	353	3609	O.F.D.
6	" " " " "	" "	10-26-34	A-44	358	3610	R/W
7	J. R. Lee et ux	R. Esmt.	12-15-36	A-50	140	11468	Ditch
8	L.W. Whitfield et ux	" "	12-15-36	A-50	141	11469	"
9	Edith Middlebrooks	Easement	1-21-37	A-47	130	6766	B.P.

The above shows existing alignment as of Sept. 6, 1939.

Div. Engr. of R/W

S.P. 87 5805

STATE OF FLORIDA
STATE ROAD DEPARTMENT

RIGHT OF WAY MAP

S.P. 838-Rd.(37) SANTA ROSA CO. Scale 1"=500'

	Names	Dates	Approved by
Designed			Bridge Engineer.
Drawn	J. A. L.	6/15/36	
Traced	J. L. M.	10-31-36	State Highway Engineer.
Checked			Drawing / Index No.
Revised	P.R.M.	6-16-86	