FED. ROAD DIV. No.	STATE	F A PROJECT NO.	FISCAL YEAR	SHEET No.
3	FLA.			

Book Nos 899381
899382

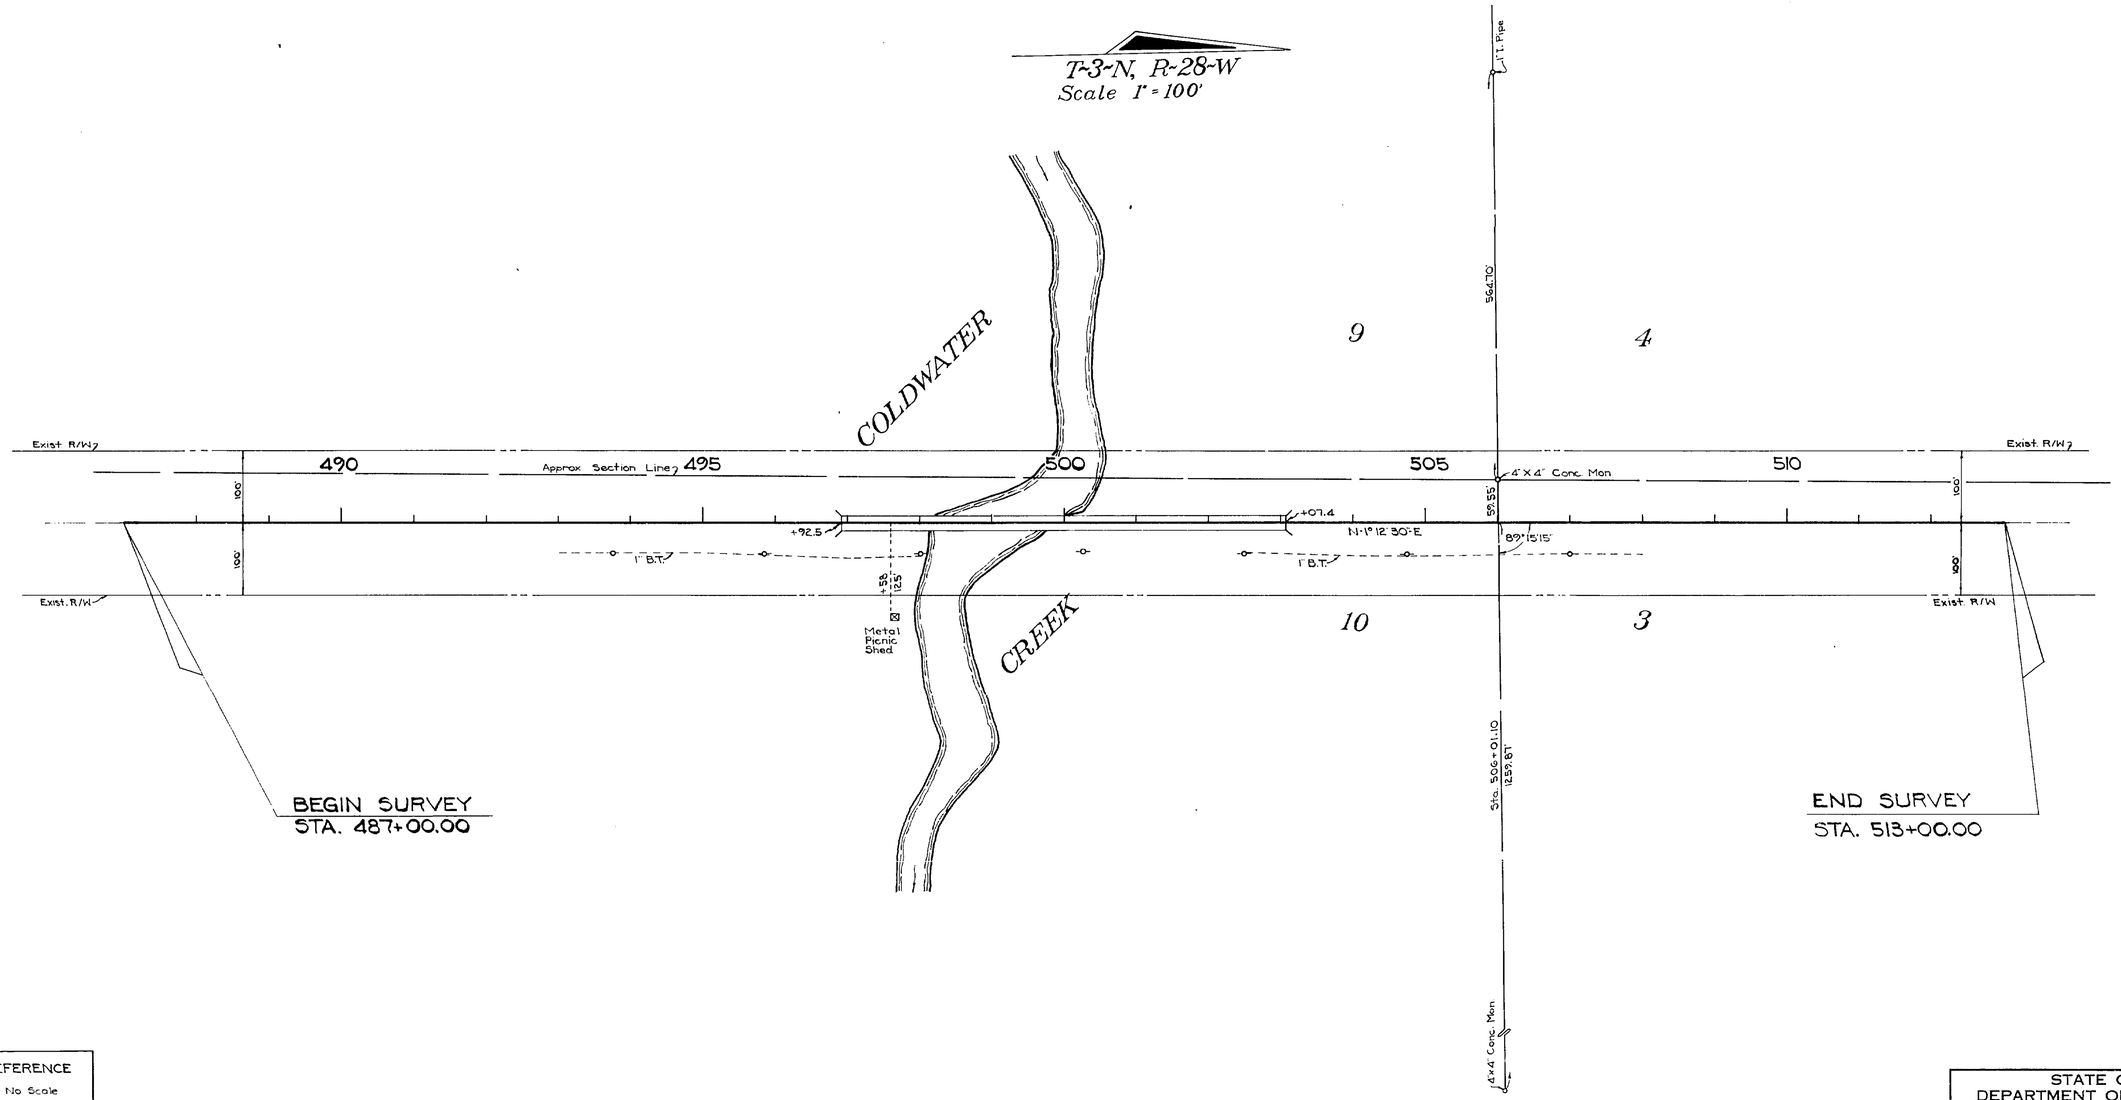

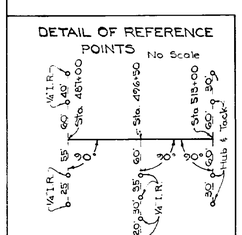

UTILITY OWNER

Telephone Southern Bell Telephone Co.

B.I. No 317928

STATE OF FLORIDA
DEPARTMENT OF TRANSPORTATION

RIGHT OF WAY MAP

STATE ROAD No. 87 SANTA ROSA COUNTY

	BY	DATE	APPROVED BY	DATE
DRAWN				
TRACED	F.A.	11-13-75	DISTRICT ENGINEER	
CHECKED	J.F.	11-14-75	11-25-75 ENGINEER OF RIGHT OF WAY	
COMPARED				
INDEXED			STATE HIGHWAY ENGINEER	

REVISION BY DATE

SECTION 58050 - 2513 SHEET 1 OF 1

COLDWATER CREEK BRIDGE (No 23-A)