FED. ROAD DIV. No.	STATE	F A PROJECT NO.	FISCAL YEAR	SHEET No.
3	FLA.			1

Book Number 1022047

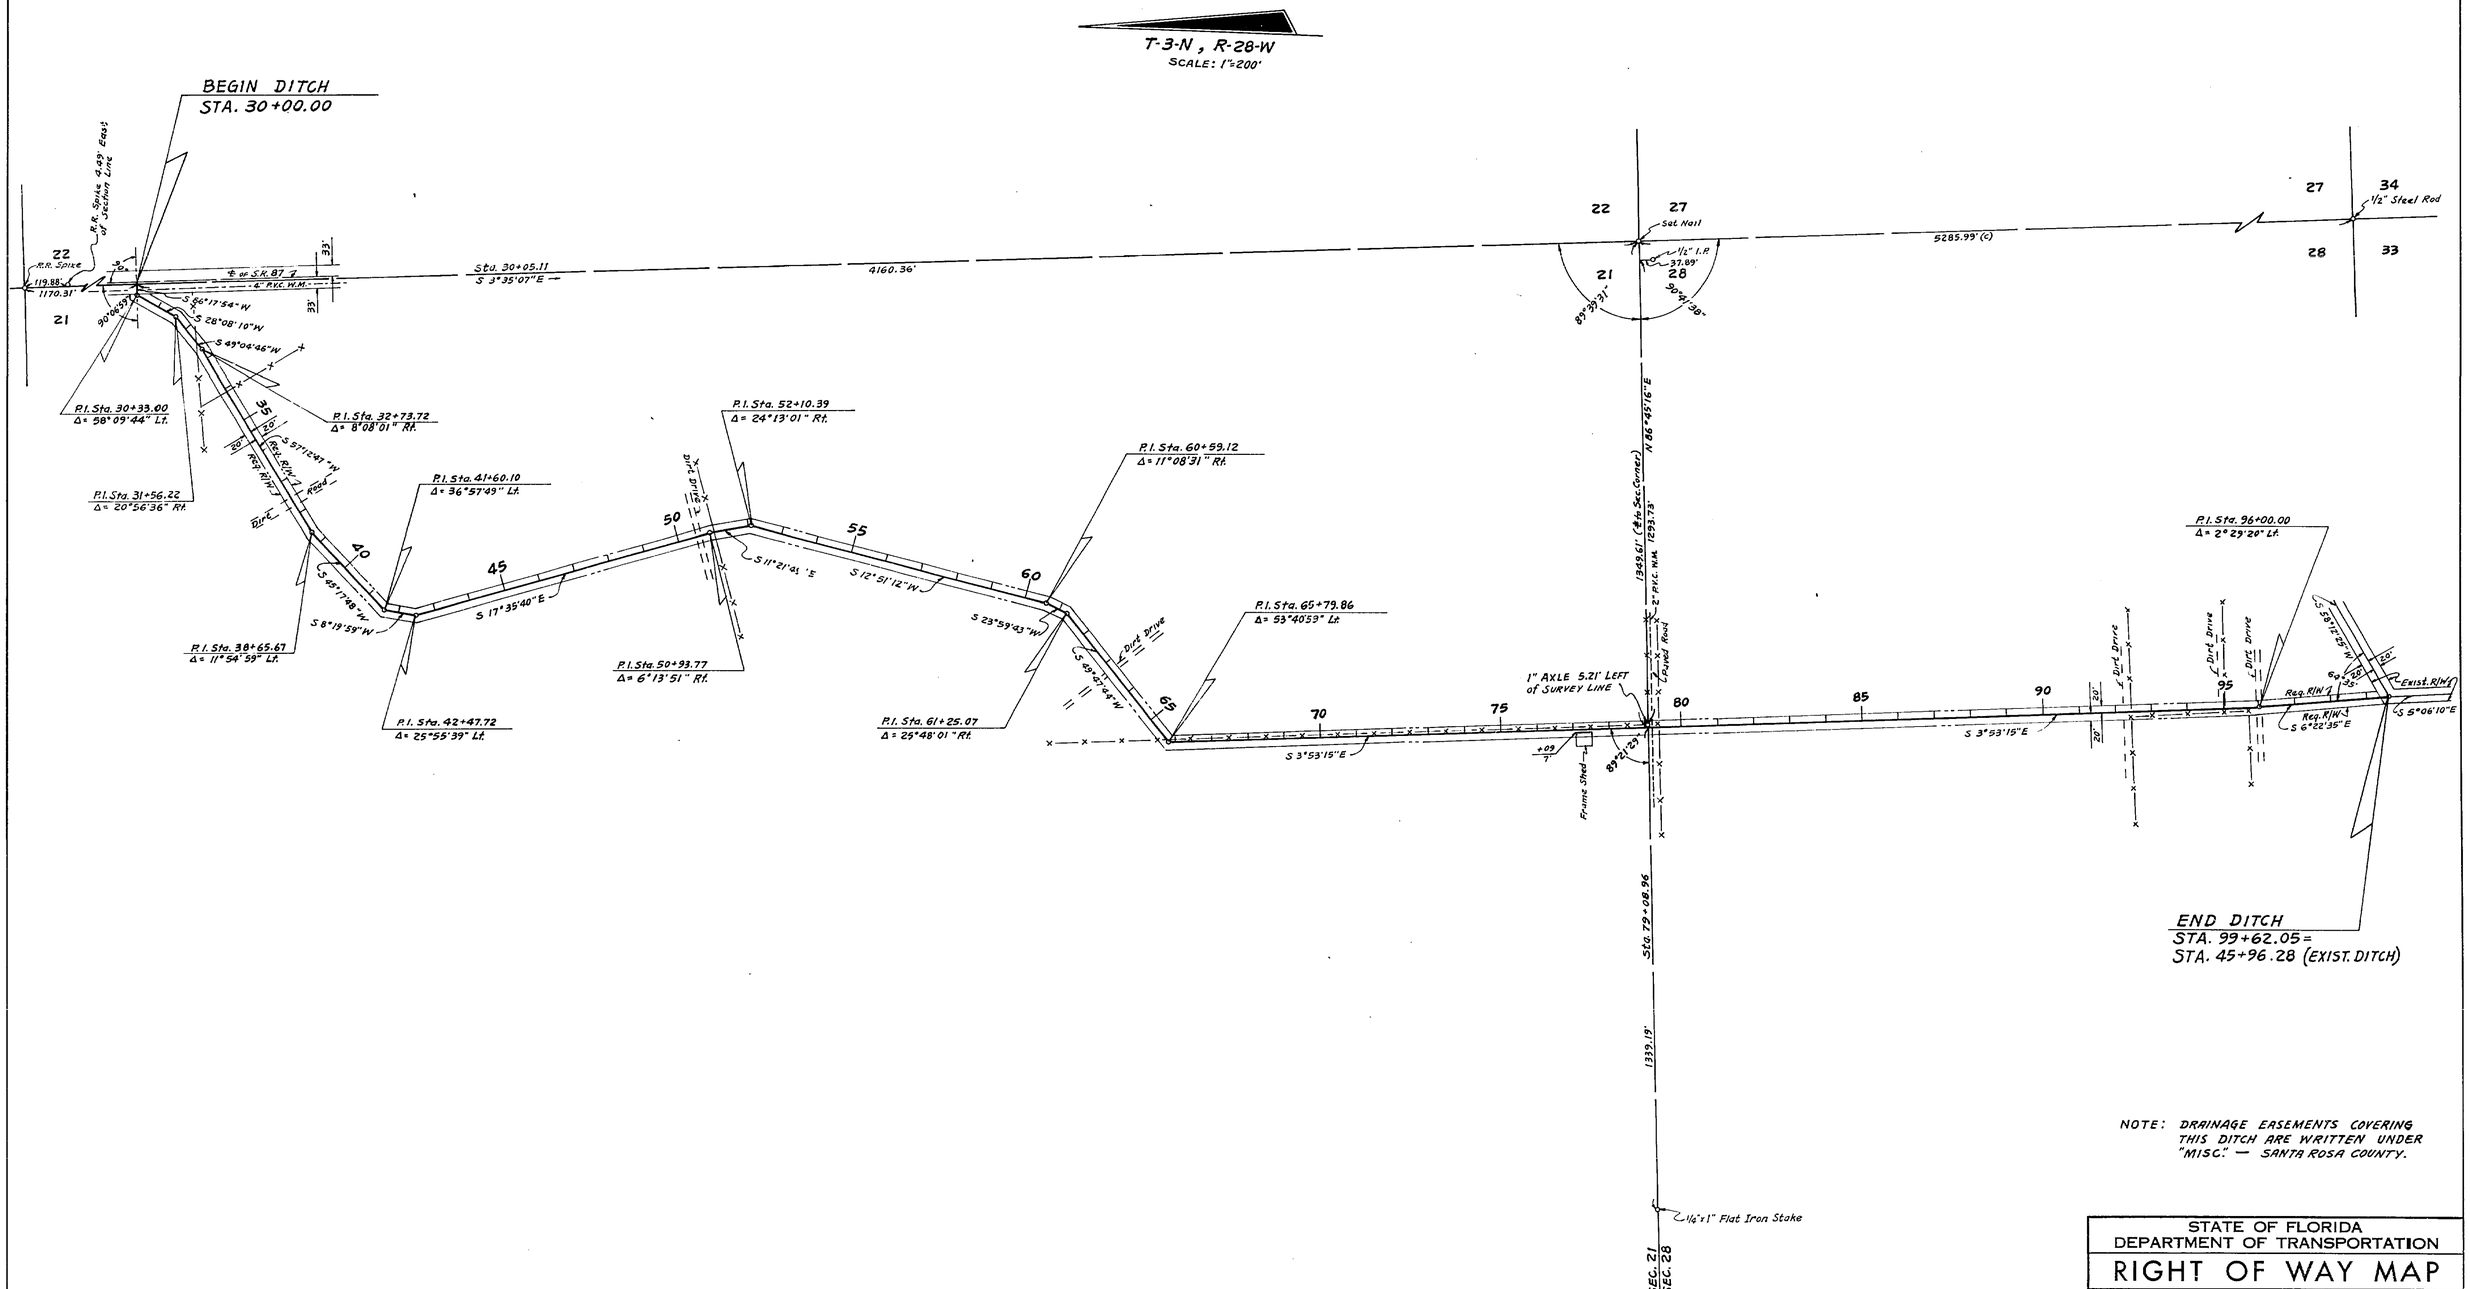

NOTE: DRAINAGE EASEMENTS COVERING THIS DITCH ARE WRITTEN UNDER "MISC." — SANTA ROSA COUNTY.

UTILITY OWNER
WATER.....Point Baker Water System

STATE OF FLORIDA
DEPARTMENT OF TRANSPORTATION

RIGHT OF WAY MAP

STATE ROAD NO. 87 SANTA ROSA COUNTY

	BY	DATE	APPROVED BY	DATE
DRAWN			Allen Pottee	4/27/79
TRACED	BW	2-27-79	DISTRICT ENGINEER	
CHECKED	DFE	3-15-79	D. E. Mitchell	4-19-79
COMPARED			ENGINEER OF RIGHT OF WAY	
INDEXED			STATE HIGHWAY ENGINEER	

REVISION	BY	DATE

SECTION 58050- SHEET 1 OF 1

OUTFALL DITCH ON S.R. 87, NORTH OF MILTON