58080 2516

F.A. PROJECT NO.	SHEET NO.
N/A	

TABLE OF OWNERSHIP

PARCEL No.	NAME	AREA TAKEN	REMAINDERS RIGHT	REMAINDERS LEFT	COMMENT	RECORDING DATA
100.1R	Champion International Corp.	200 ac±				O. R. BOOK 1052, PG. 37
	Note: For T.I.I.T.F. Parcel see 48140-2509					

GENERAL NOTES

Bearings are referenced to the bearing for the centerline of State Road 4 as shown on Florida Department of Transportation Right of Way Map Section 4814 (Old Project 931) between Station 40+00.00 and Station 45+46.44.

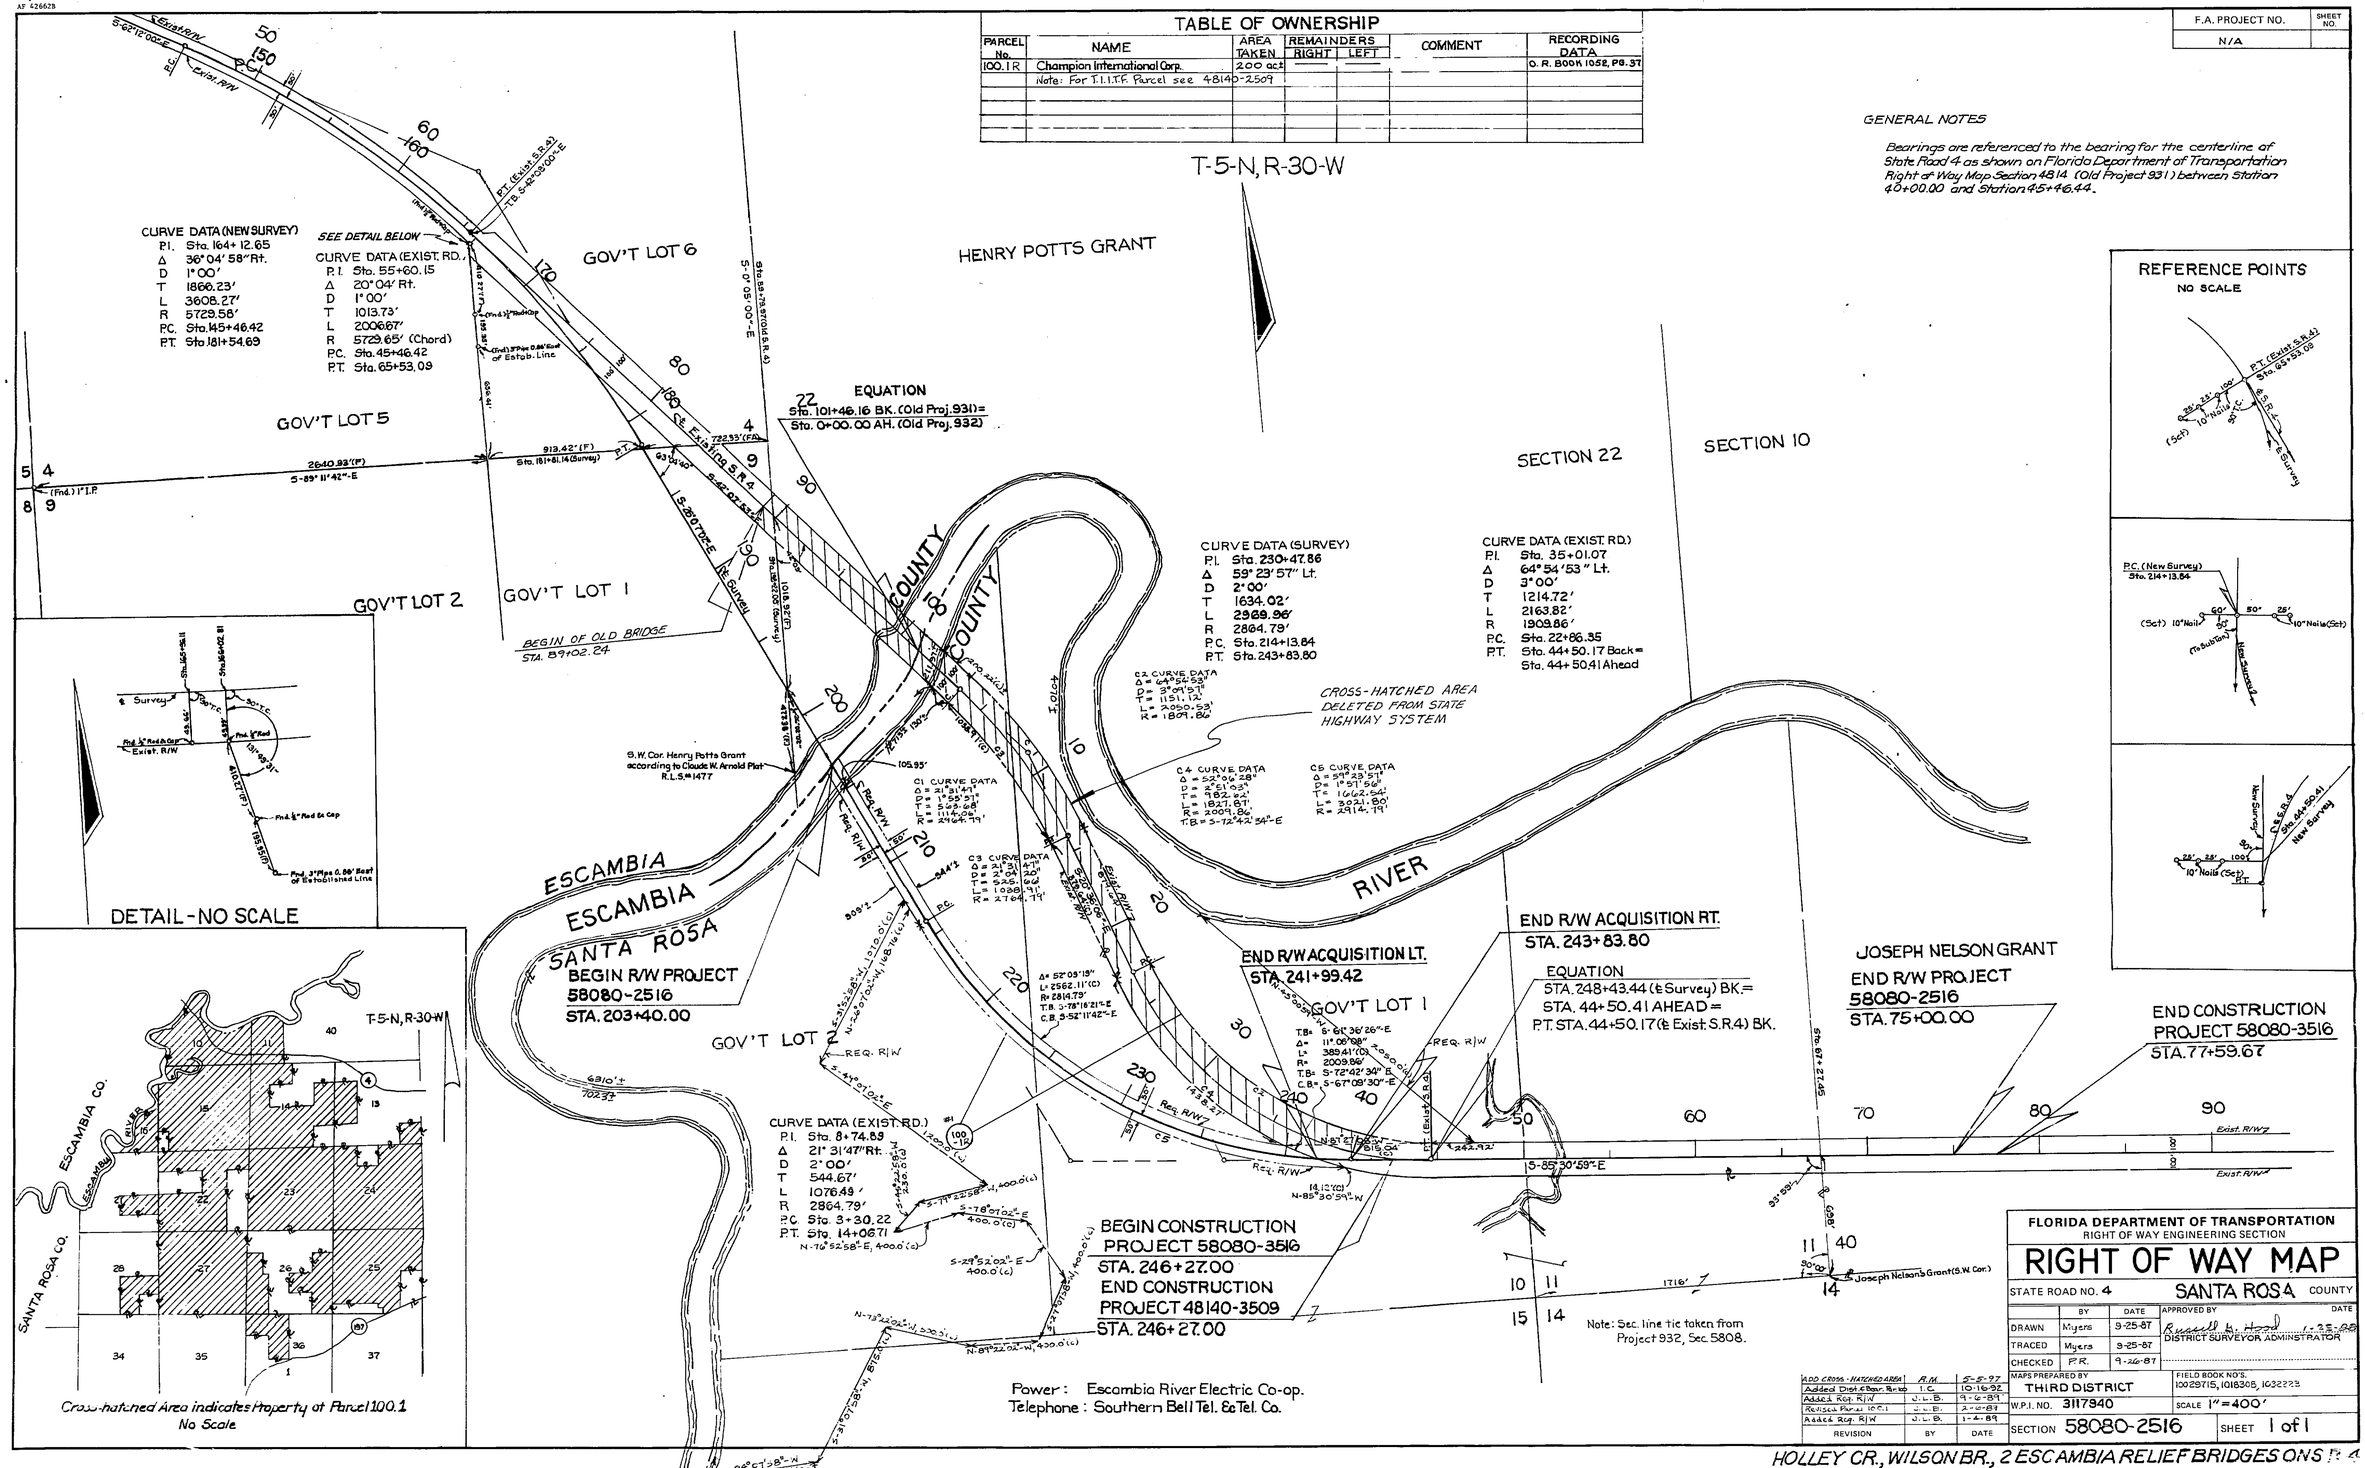

REVISION	BY	DATE
ADD CROSS-HATCHED AREA	R.M.	5-5-97
Added Dist. & Bear. Rev.	I.C.	10-16-92
Added Req. R/W	J.L.B.	9-6-89
Revised Parcel 100.1	J.L.B.	2-6-89
Added Req. R/W	J.L.B.	1-4-89

FLORIDA DEPARTMENT OF TRANSPORTATION
RIGHT OF WAY ENGINEERING SECTION

RIGHT OF WAY MAP

STATE ROAD NO. 4 — SANTA ROSA COUNTY

	BY	DATE	APPROVED BY	DATE
DRAWN	Myers	9-25-87	Russell K. Hood	1-25-88
TRACED	Myers	9-25-87	DISTRICT SURVEYOR ADMINSTRATOR	
CHECKED	P.R.	9-26-87		

MAPS PREPARED BY: THIRD DISTRICT
FIELD BOOK NO'S. 10029715, 1018308, 1032223
W.P.I. NO. 3117940
SCALE 1" = 400'
SECTION 58080-2516
SHEET 1 of 1

HOLLEY CR., WILSON BR., 2 ESCAMBIA RELIEF BRIDGES ONS R 4