FED. ROAD DIV. No.	STATE	F A PROJECT NO.	FISCAL YEAR	SHEET No.
3	FLA.			

Book Numbers: 1020780
1020782
1020783

TABLE OF OWNERSHIP

PARCEL NO	NAME	AREA TAKEN	REMAINDERS RIGHT	REMAINDERS LEFT	COMMENTS
100 1-R	T.I.I.F.	15.725°	—	—	
101 1	T.I.I.F.	7.544°	—	—	
700 1-R	T.I.I.F.	.097 Ac.	—	—	Temp. Detour Ease.
701 1	T.I.I.F.	2475°	—	—	Temp. Detour Ease.

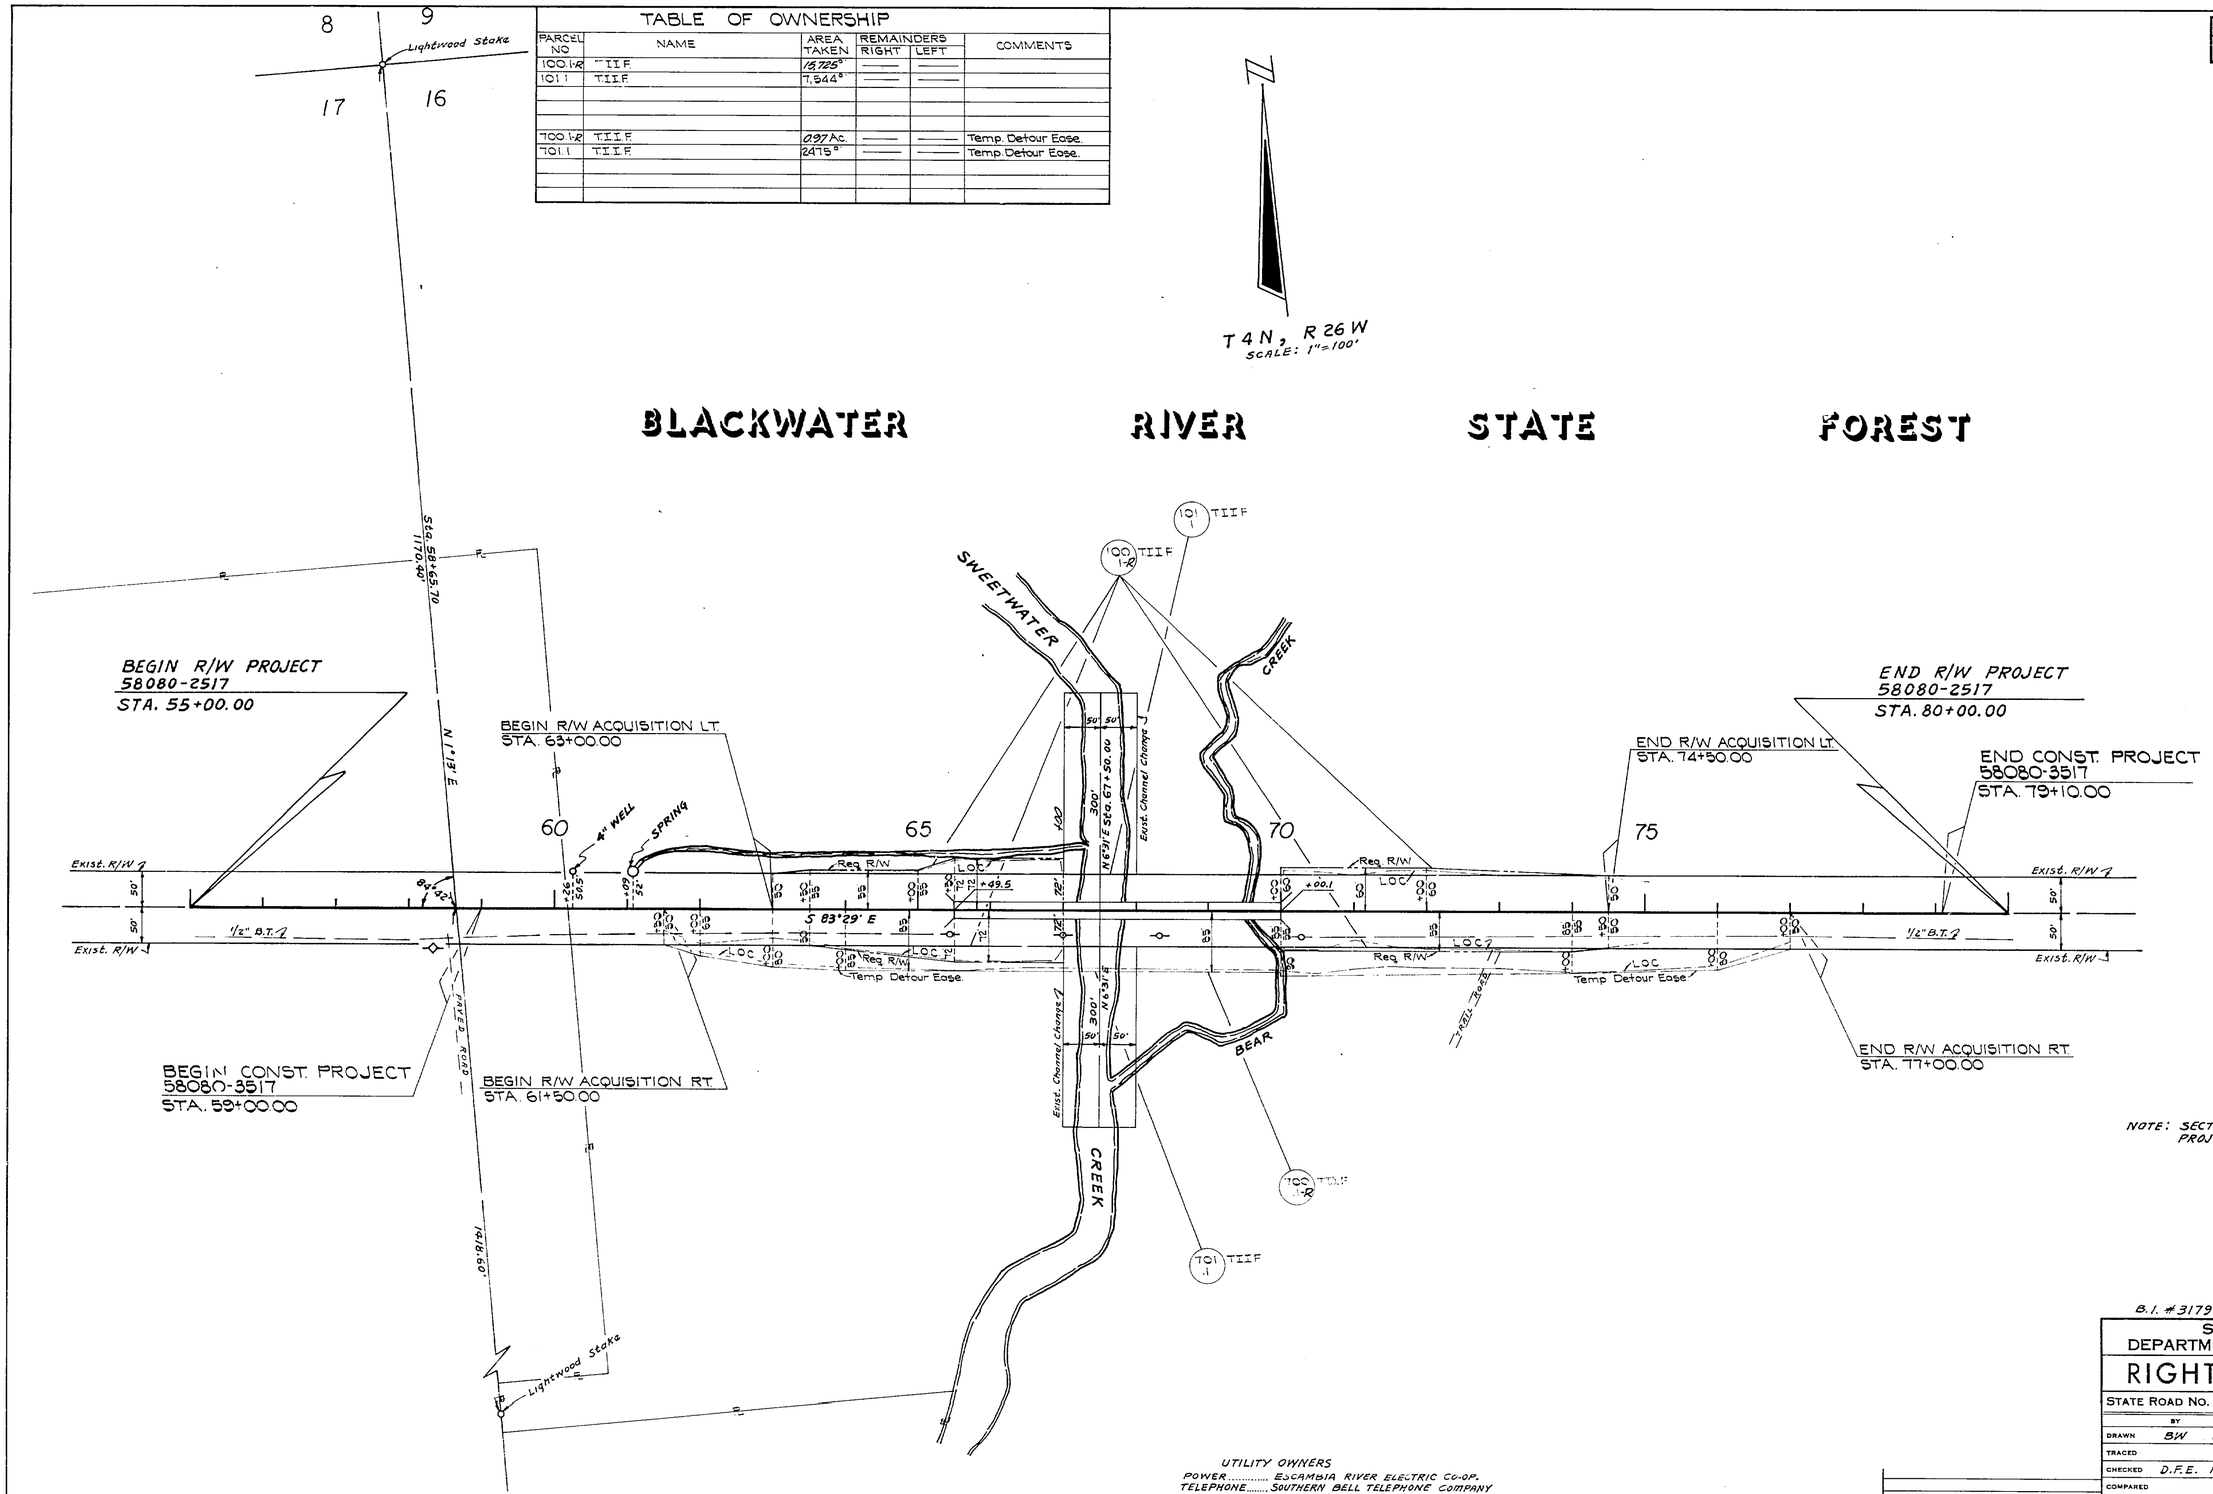

NOTE: SECTION TIE TAKEN FROM OLD PROJECT 934 RD.(62) SEC. 5808

UTILITY OWNERS
POWER..... ESCAMBIA RIVER ELECTRIC CO-OP.
TELEPHONE..... SOUTHERN BELL TELEPHONE COMPANY

B.I. #317901

STATE OF FLORIDA
DEPARTMENT OF TRANSPORTATION

RIGHT OF WAY MAP

STATE ROAD No. 4 SANTA ROSA COUNTY

	BY	DATE	APPROVED BY	DATE
DRAWN	BW	10-9-79	Allen Potter	7 Feb 80
TRACED			DISTRICT ENGINEER	
CHECKED	D.F.E.	10-22-79	Cecil L. Roleff	2-13-80
COMPARED			for: ENGINEER OF RIGHT OF WAY	
INDEXED			STATE HIGHWAY ENGINEER	

REVISION	BY	DATE
Rev. R/W along Bridge	BW-MLD	3-19-80

SECTION 58080-2517 SHEET 1 OF 1

BRIDGE NUMBER 580039 ON SWEETWATER CREEK