FED. ROAD DIV. No.	STATE	PROJECT No.	FISCAL YEAR	SHEET No.
3	FLA.	58090 2503		1

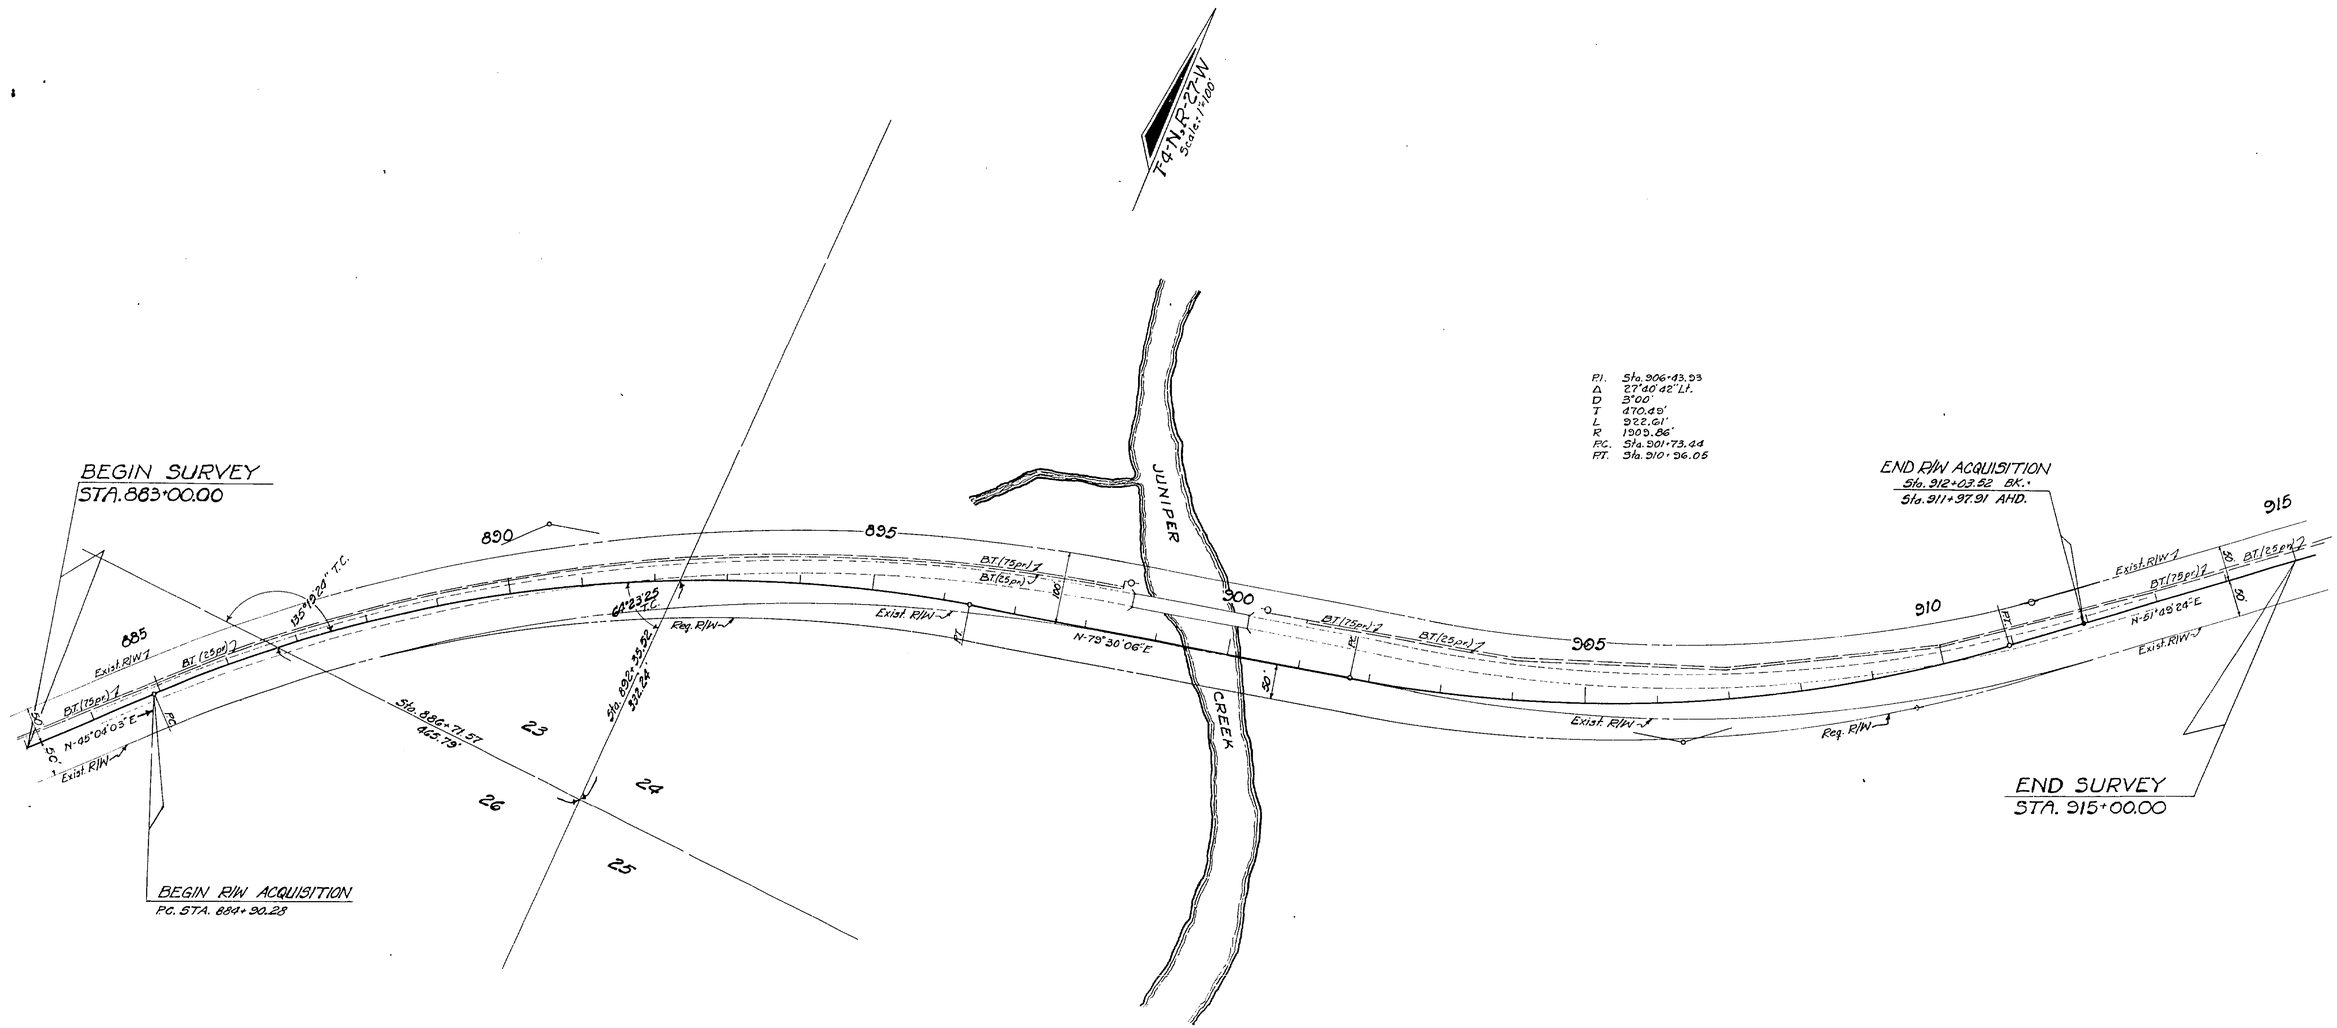

UTILITY OWNERS
- Escambia River Electric Co-op. (Power)
- Telephone: Southern Bell Tele. Co.

Revision	By	Date
Power Co. Name	JO-MNC	9-26-69

STATE OF FLORIDA
STATE ROAD DEPARTMENT

RIGHT OF WAY MAP

STATE ROAD No. 191 SANTA ROSA COUNTY

	By	Date	Approved By	Date
Drawn			T. B. Webb	9-3-69
Traced	J.W.	8-26-69		District Engineer
Checked				9-8-69
Compared				Engineer of Rights of Way
Indexed				State Highway Engineer

SECTION 58090-2503 SHEET 1 OF 1

BRIDGE 45 ON SR. 191