FED. ROAD DIV. No.	STATE	F A PROJECT NO.	FISCAL YEAR	SHEET No.
3	FLA.			1

BOOK No. 8739/7
8739/9
897393

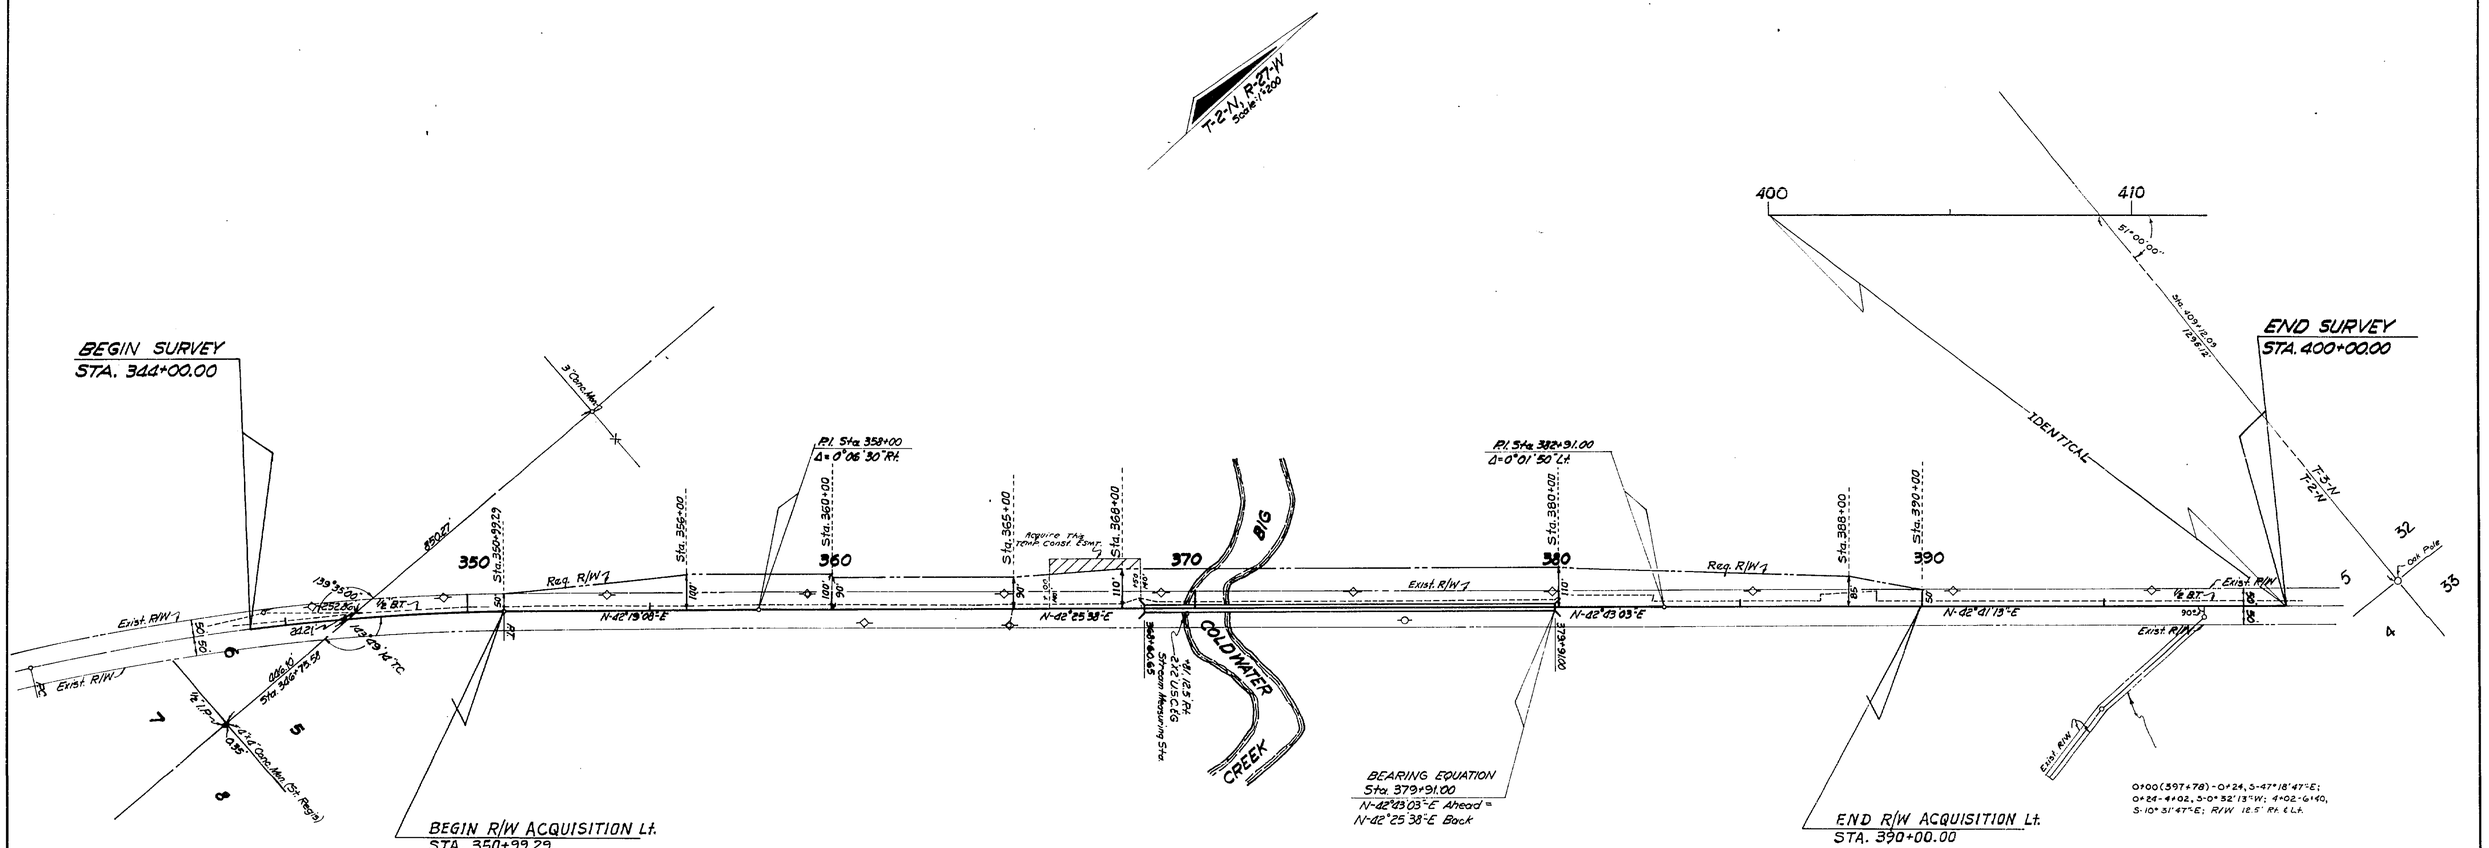

P.I. Sta. 344+47.24
Δ 13°05'55" Rt.
D 1°00'
T 657.81'
L 1309.96'
R 5729.58'
P.C. Sta. 337+89.43
P.T. Sta. 350+99.29

DETAIL OF REFERENCE POINTS

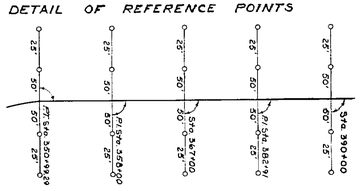

NOTE: ALL REF. POINTS ARE 3/8" STEEL ROD WITH PLASTIC CAPS: ALL ANGLES 90°

UTILITY OWNERS
Power: Gulf Power Co.
Telephone: Southern Bell Tele. & Teleg. Co.

B.I. No. 317926

STATE OF FLORIDA
DEPARTMENT OF TRANSPORTATION

RIGHT OF WAY MAP

STATE ROAD No. 191 SANTA ROSA COUNTY

	BY	DATE	APPROVED BY	DATE
DRAWN			E. W. [illegible]	1-26-76 DISTRICT ENGINEER
TRACED	J.L.C.	8-11-72		
CHECKED	J.P.	1-27-76	D. E. Whitehead	2-3-76 ENGINEER OF RIGHT OF WAY
COMPARED				
INDEXED				STATE HIGHWAY ENGINEER

REVISION	BY	DATE
Add Temp. Const. Easm.	B.W.-C.N.B.	7-3-79

SECTION 58090-2504 SHEET 1 OF 1

BRIDGE No. 43-A ~ BIG COLDWATER CREEK